


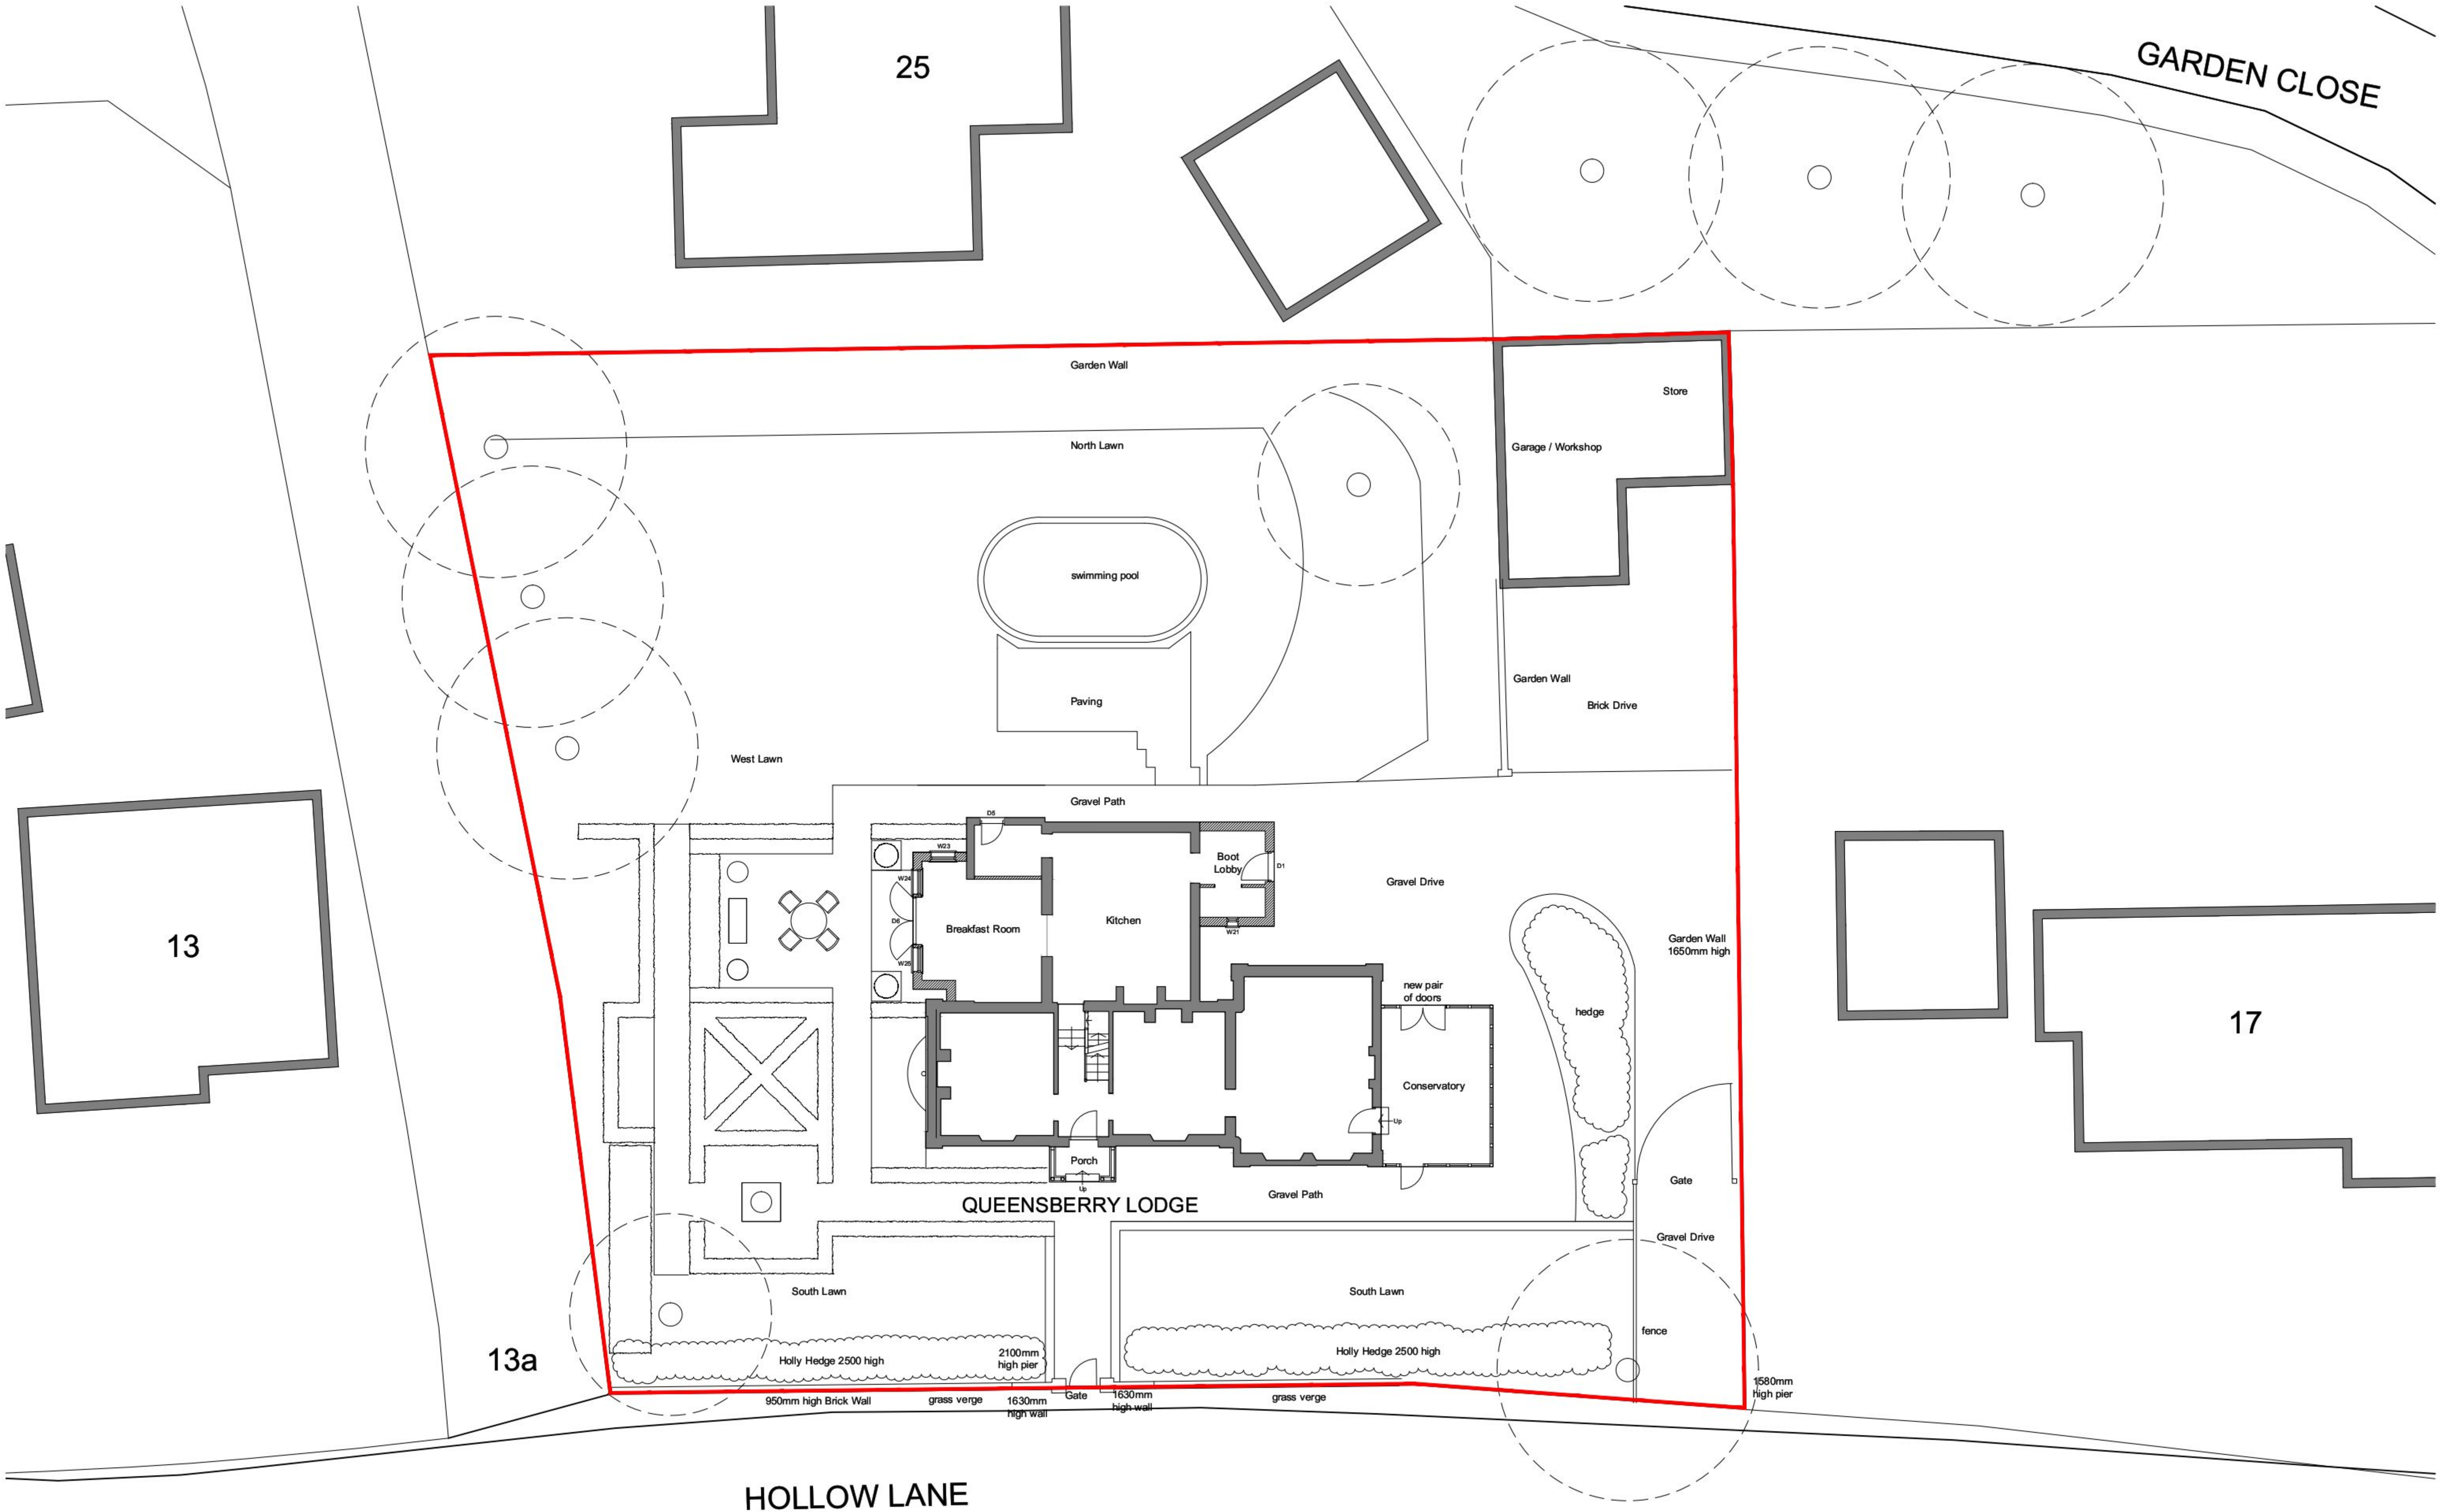

notes:

revisions: -- | 12.12.12 | JG | INFORMATION
A | 18.03.13 | SJB | Garden layout added. For Planning

revisions:

Mr & Mrs Holden

Alterations & Extension

15 HOLLOW LANE, HAYLING ISLAND

drawing information title: PROPOSED SITE PLAN

pwparchitects

PWP Architects Ltd 61 South Street, Havant, Hampshire PO9 1BZ
t: 02392 462494 f: 02392 481152
e: design@pwp-architects.com
w: www.pwp-architects.com

status: LISTED BUILDING & PLANNING

date: DECEMBER 2012

scale: 1:100 at A1

drawn: JG

chk'd: JS

job: **4901** dwg: **1102** rev: **A**

NOTE: The contractor is responsible for checking all site dimensions and levels. These should be checked prior to the ordering of any components and before the commencement of the works. All discrepancies should be brought to the attention of the Contract Administrator