



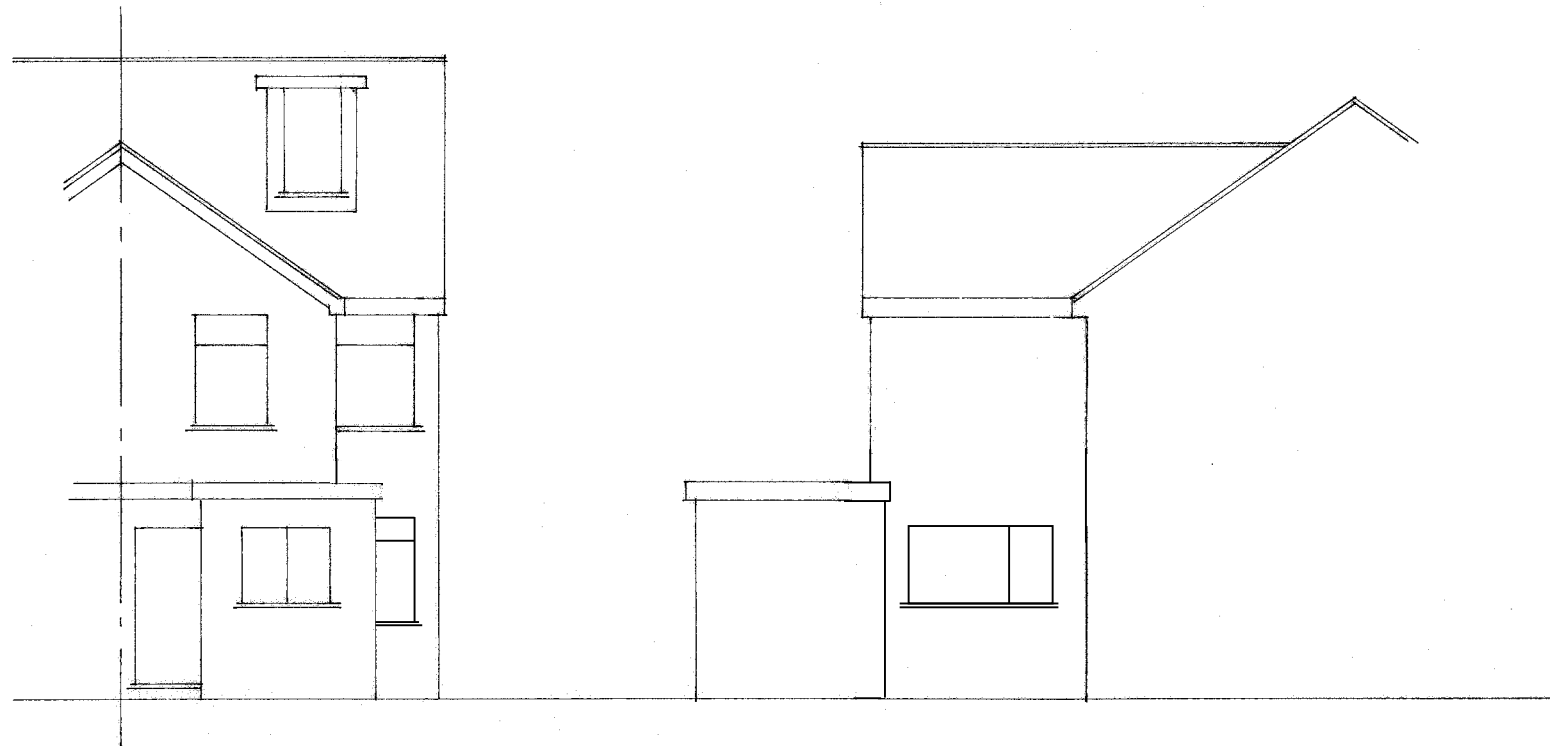

Existing Rear Elevation


Existing Side Elevation

1 0 1 2 3 4
Metres @ 1:100 Scale

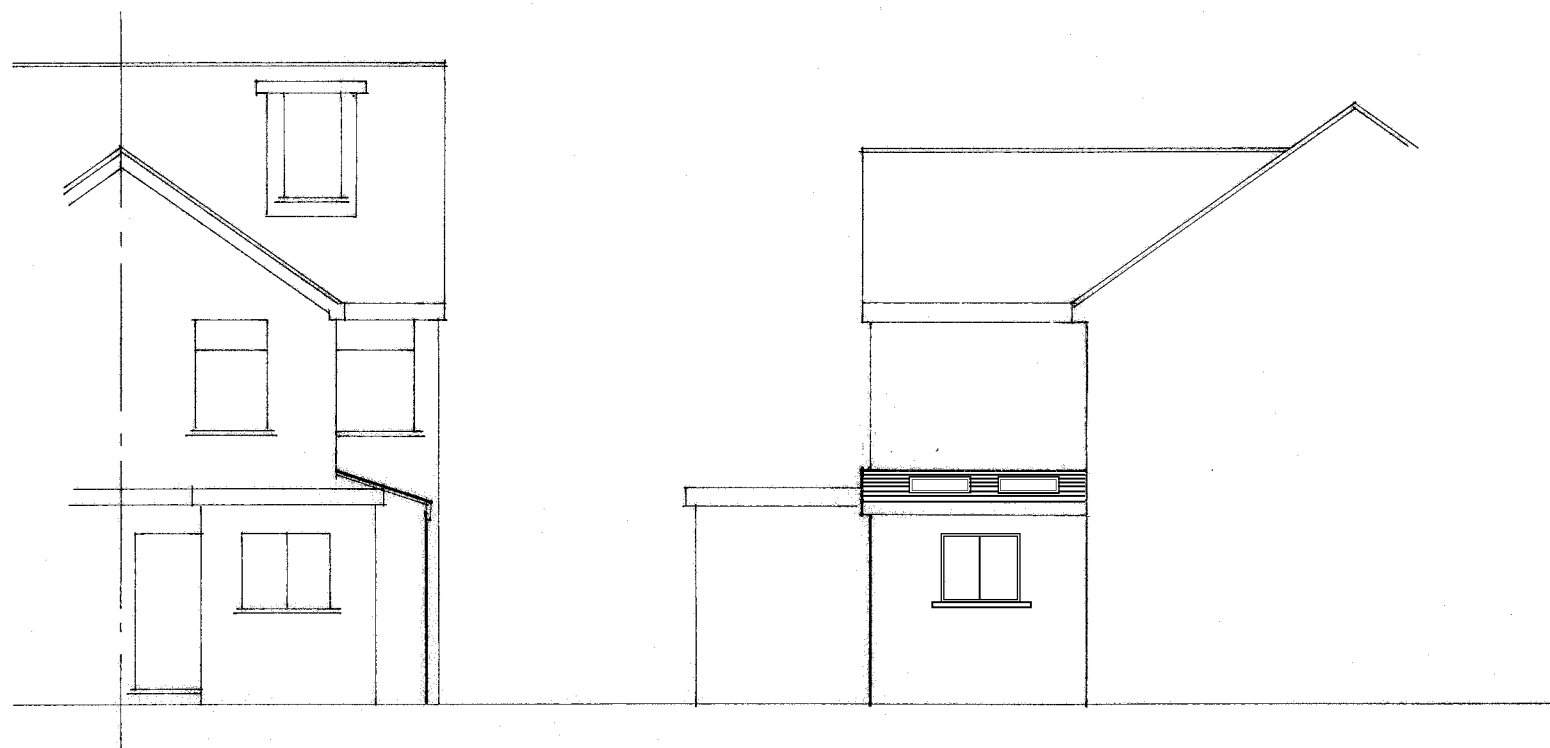

Proposed Rear Elevation

Proposed Side Elevation

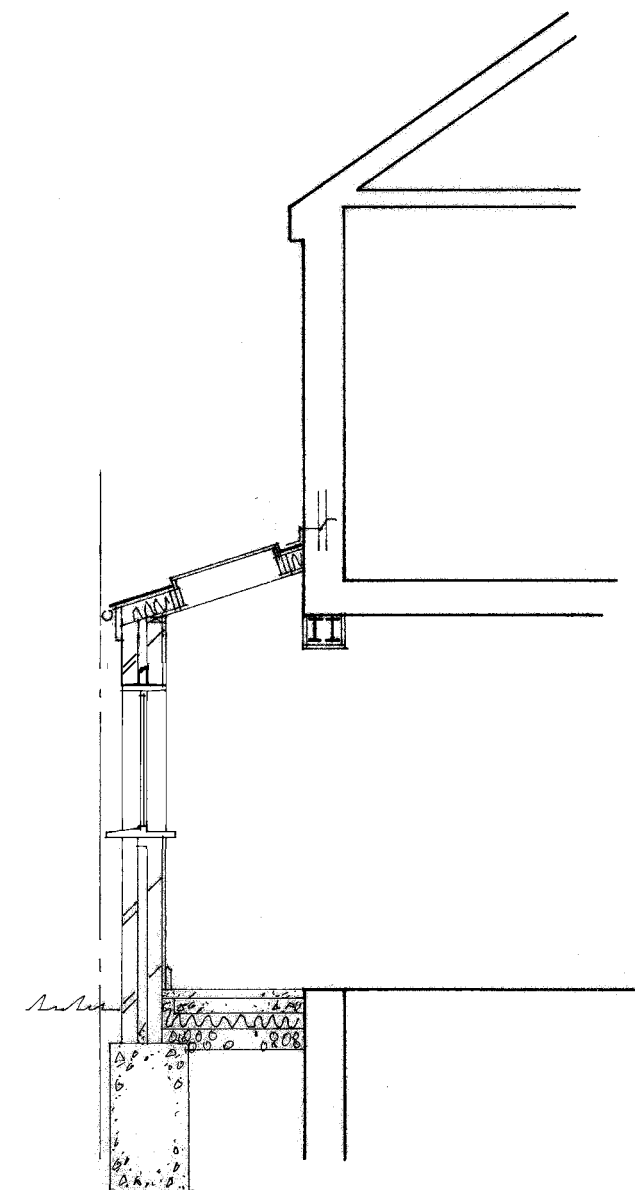

Cross-Section

1 0 1 2 3 4
Metres @ 1:50 Scale



Andrew R Dunks

BSc(Hons) MRICS MBEng

Chartered Surveyor and Building Engineer

Unit 1, Brambles Enterprise Centre
Waterlooville, Hants, PO7 7TH

Tel: (023) 9225 3034

e-mail: plans@dunks.freemove.co.uk

These Plans have been prepared for the purpose of obtaining Planning Permission and/or Building Regulation Approval for the work shown thereon only and should not be used for any other purpose.

© These Plans remain the copyright of the architect and must not be copied or reproduced in any way without written permission with the exception of Local Authorities for Planning Purposes

Proposed Side Extension
10 Bridgefoot Path
Emsworth

For Mr & Mrs D Cliffe

Scale - 1:50, 1:100 at Page Size A3

Date - November 2011

Drawing No. 3583/3 - Rev C