



3 KEY PLAN
SCALE 1:500

KEYPLAN

 

NOTES

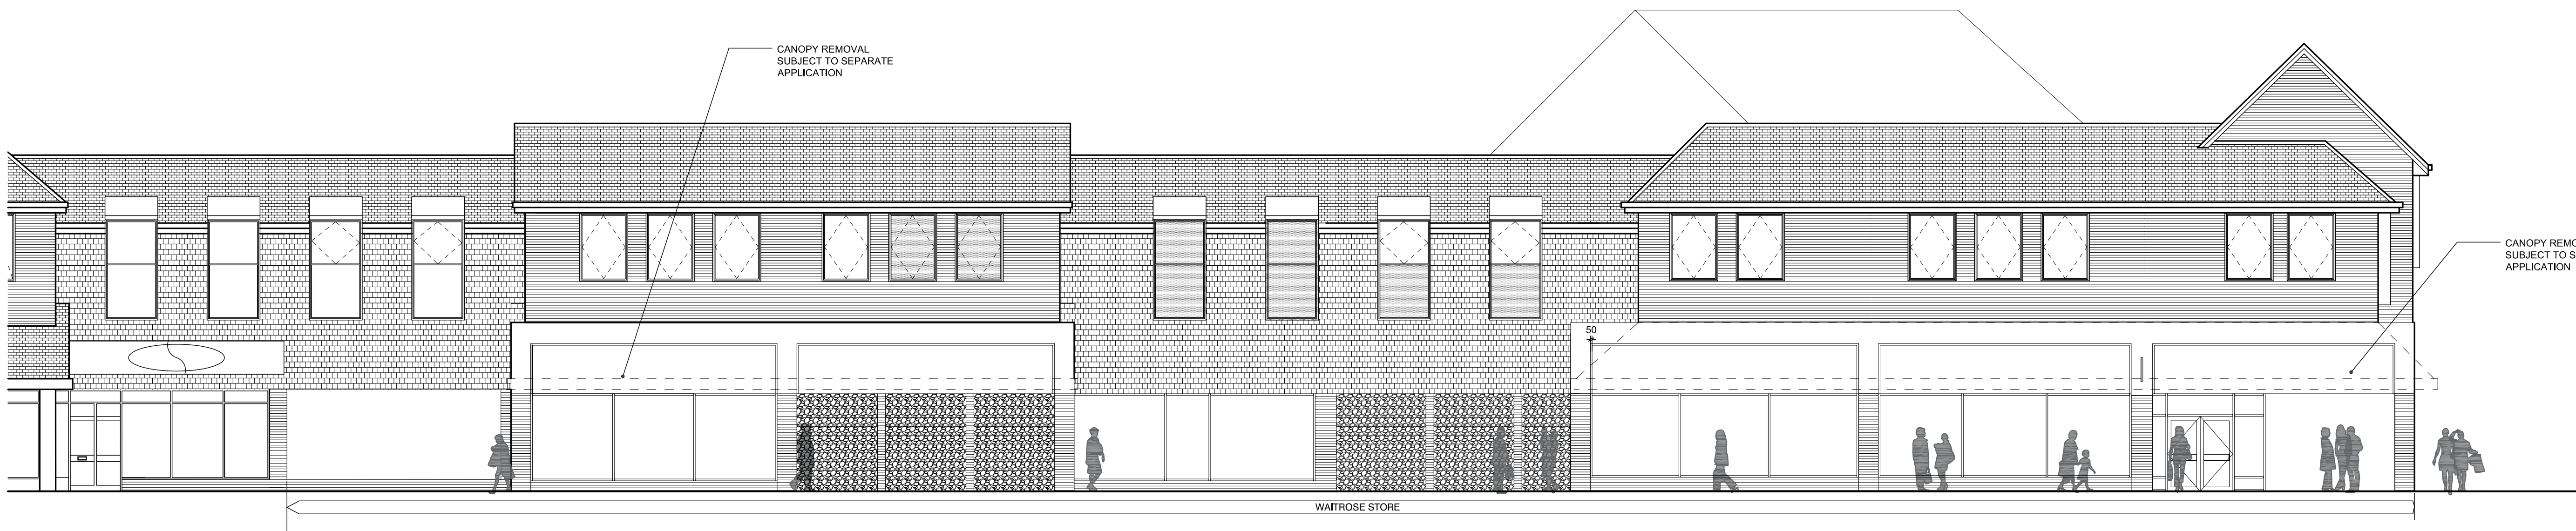

1 EXISTING NORTH STREET ELEVATION
SCALE 1:100



2 EXISTING ELEVATION TO THE PALLANT
SCALE 1:100

REV: D BY: SL CHK: HG DATE: 19.04.13
DRAWING UPDATED FOLLOWING COMMENTS
FROM PLANNERS

REV: C BY: SL CHK: HG DATE: 18.04.13
DRAWING UPDATED FOLLOWING COMMENTS
FROM PLANNERS

REV: B BY: SL CHK: HG DATE: 12.03.13
DRAWING UPDATED FOLLOWING COMMENTS
FROM MATT SINFIELD

REV: A BY: SL CHK: HG DATE: 12.03.13
DRAWING UPDATED FOLLOWING COMMENTS
FROM MATT SINFIELD

PROJECT
WAITROSE HAVANT
CORPORATE SIGNAGE APPLICATION

TITLE:
SOUTH & EAST ELEVATIONS
EXISTING

DRAWING NO:	REV:	SCALE @ A1
12-092-02-YE(PJ-G01)	D	1:100
BY:	CHK:	DATE:
SL	HG	14.02.13

XREFS USED IN THIS DRAWING:

INFORMATION

B+R ARCHITECTS
Suncourt House 19-26 Essex Road London N1 8LN
T 020 3227 0800 E design@bandr-arch.com
www.bandr-arch.com