




Existing South (Back) Elevation SCALE 1:100

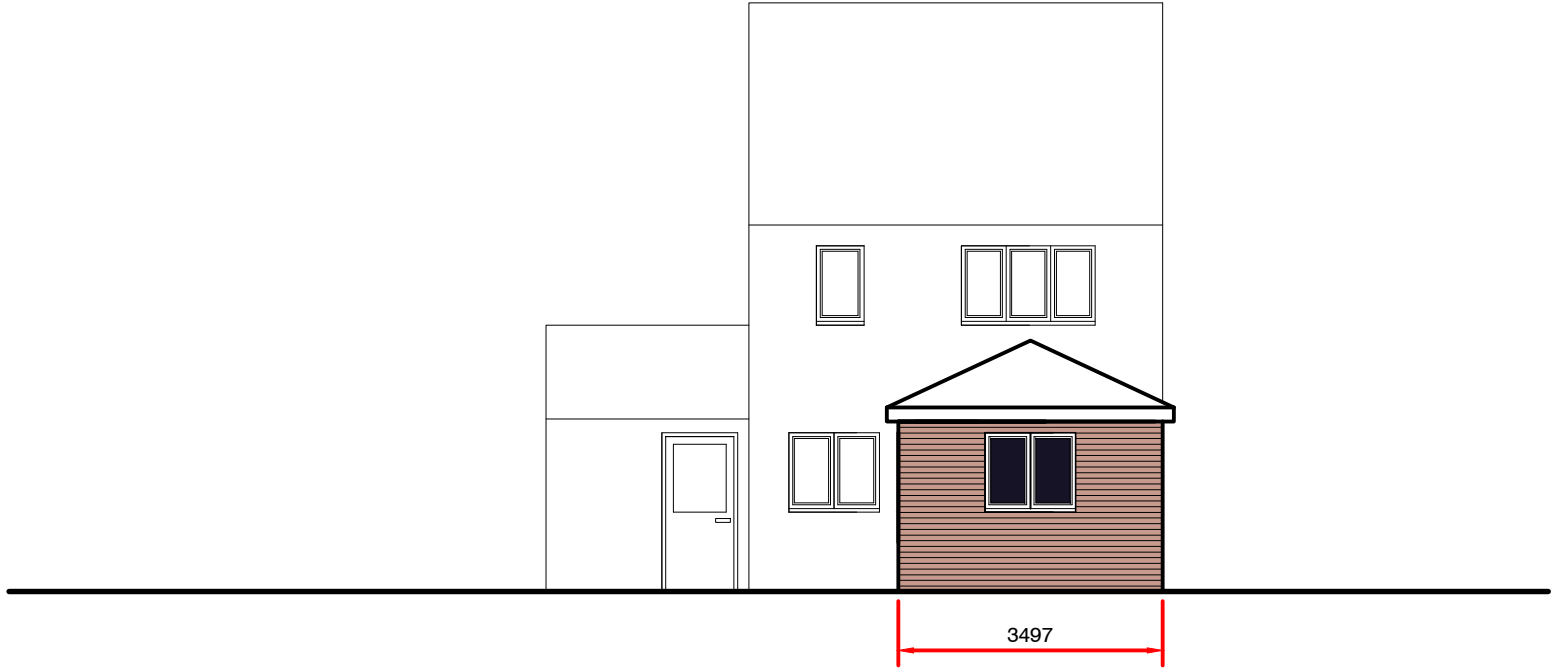

Proposed South (Back) Elevation SCALE 1:100

PLANNING

PROJECT

Cedar Gardens

DRAWING TITLE

SOUTH ELEVATION

Date	Drawn by	Scale	A3	Drawing No.	Rev.
MAR 2013		1:100		102-PD-04	