




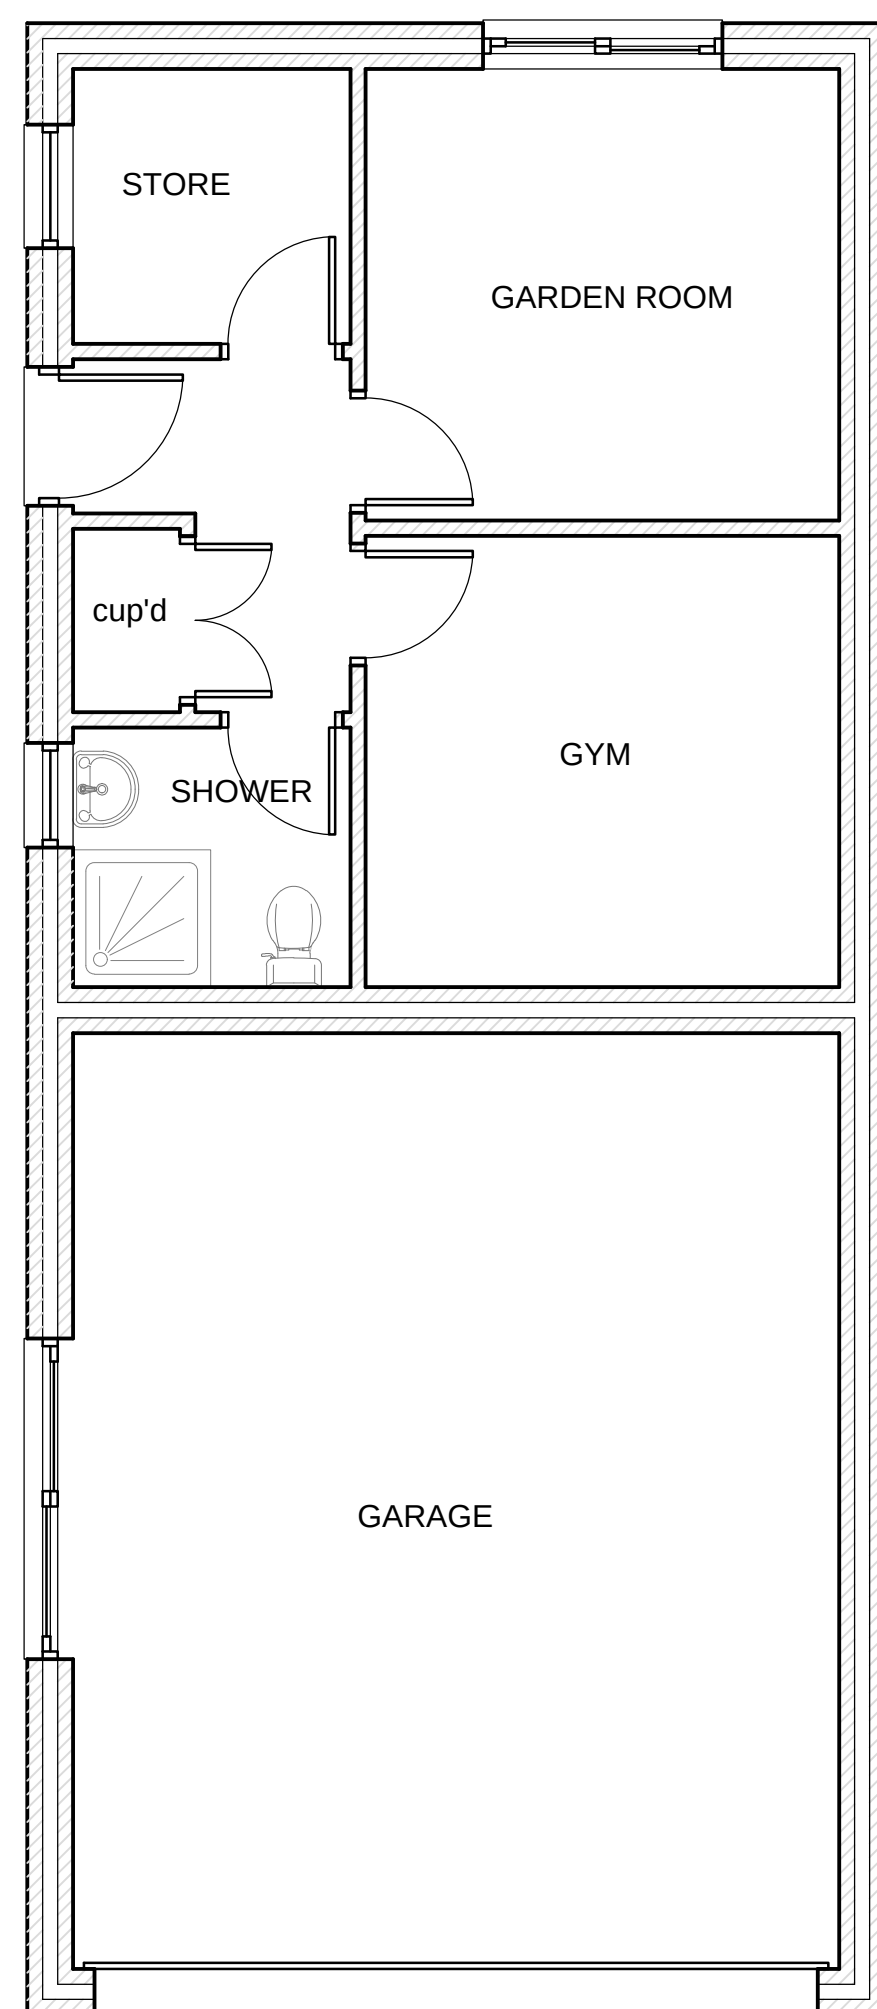


PROPOSED FLOOR PLAN

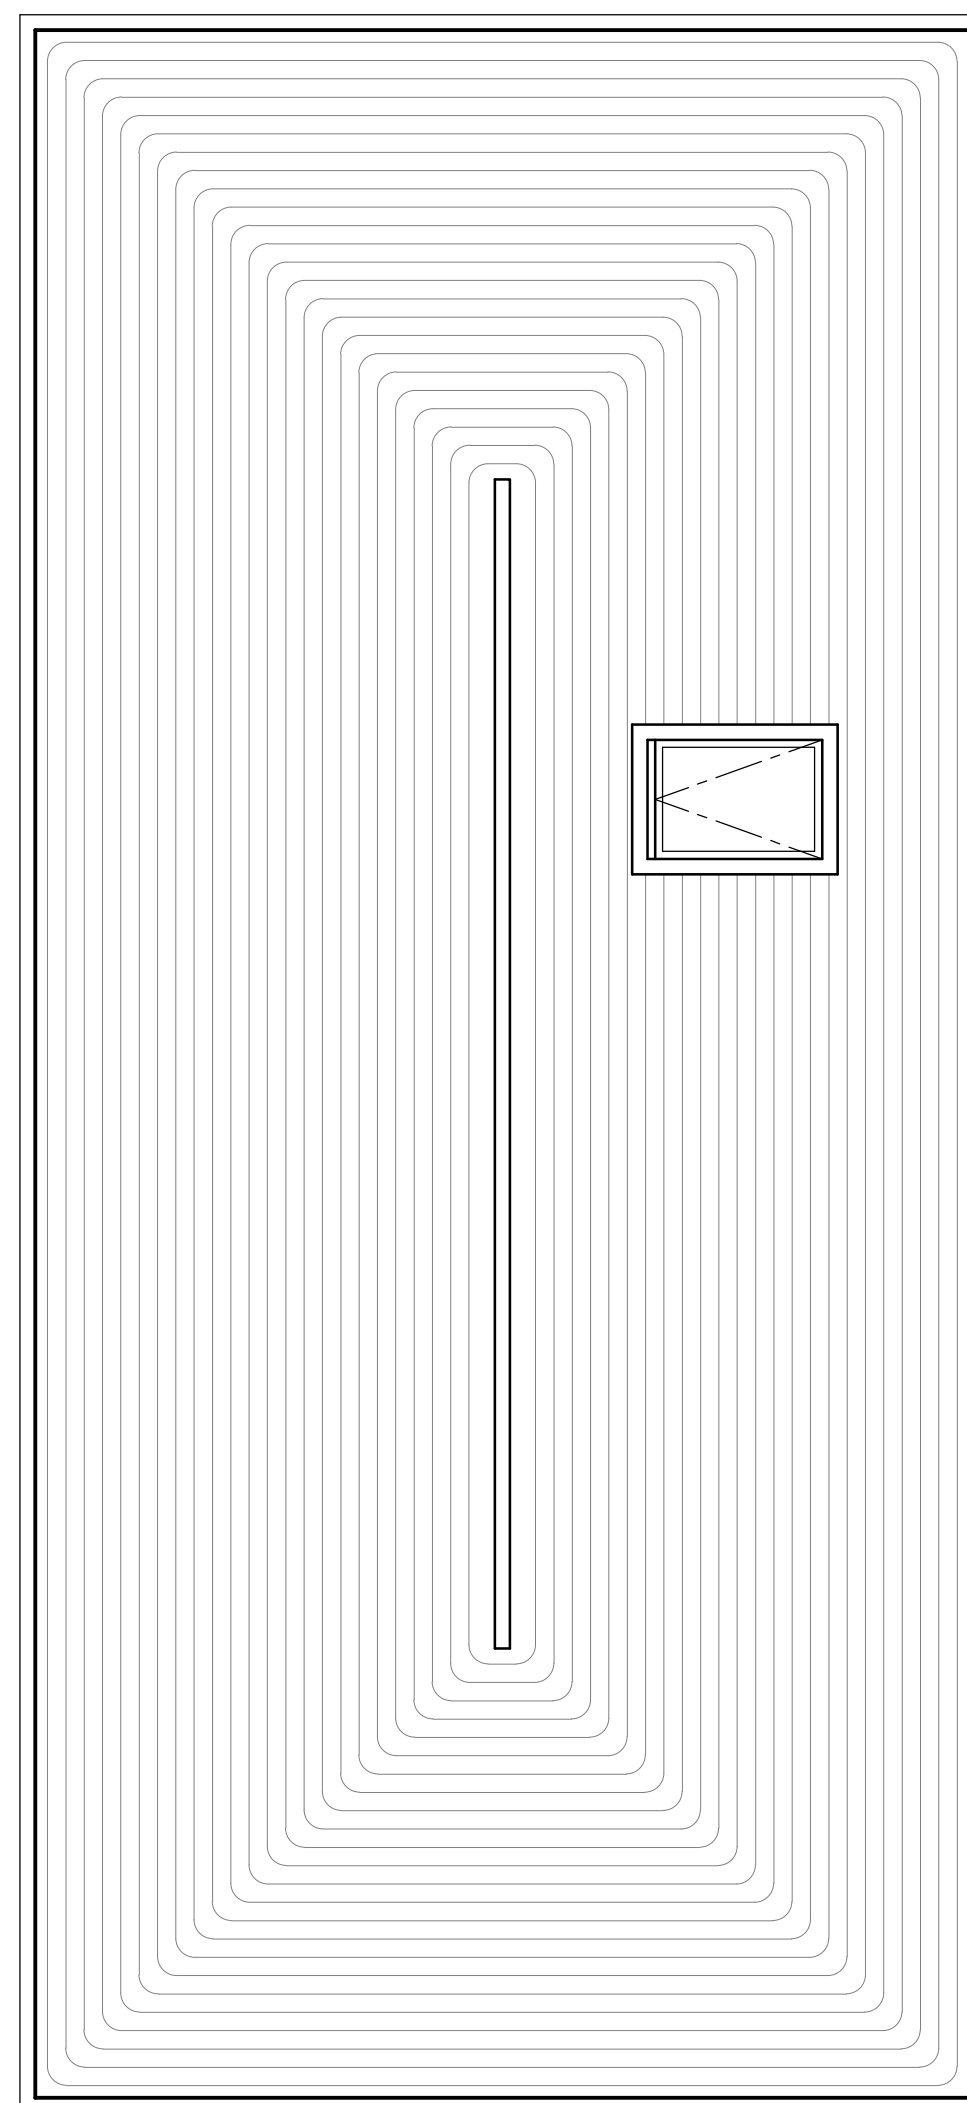

PROPOSED ROOF PLAN

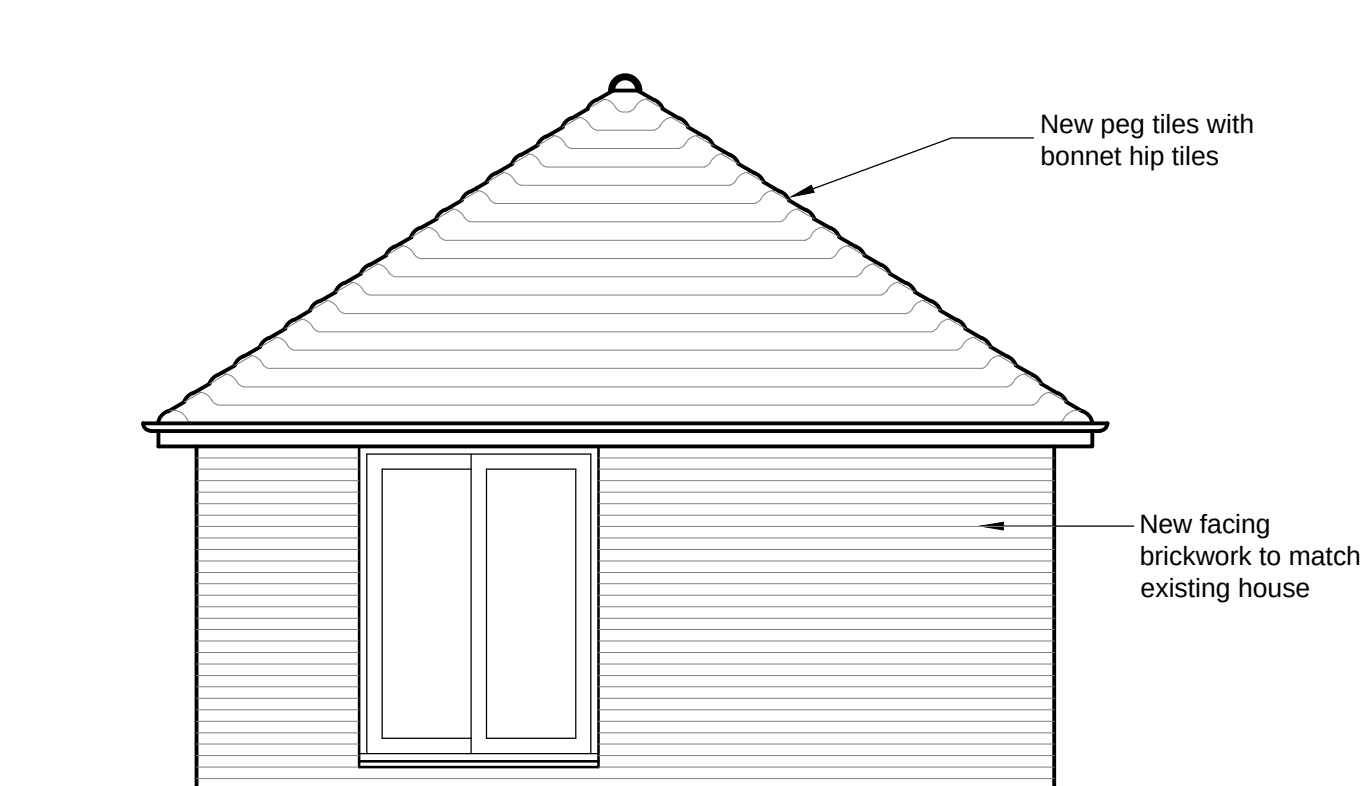


PROPOSED SOUTH ELEVATION

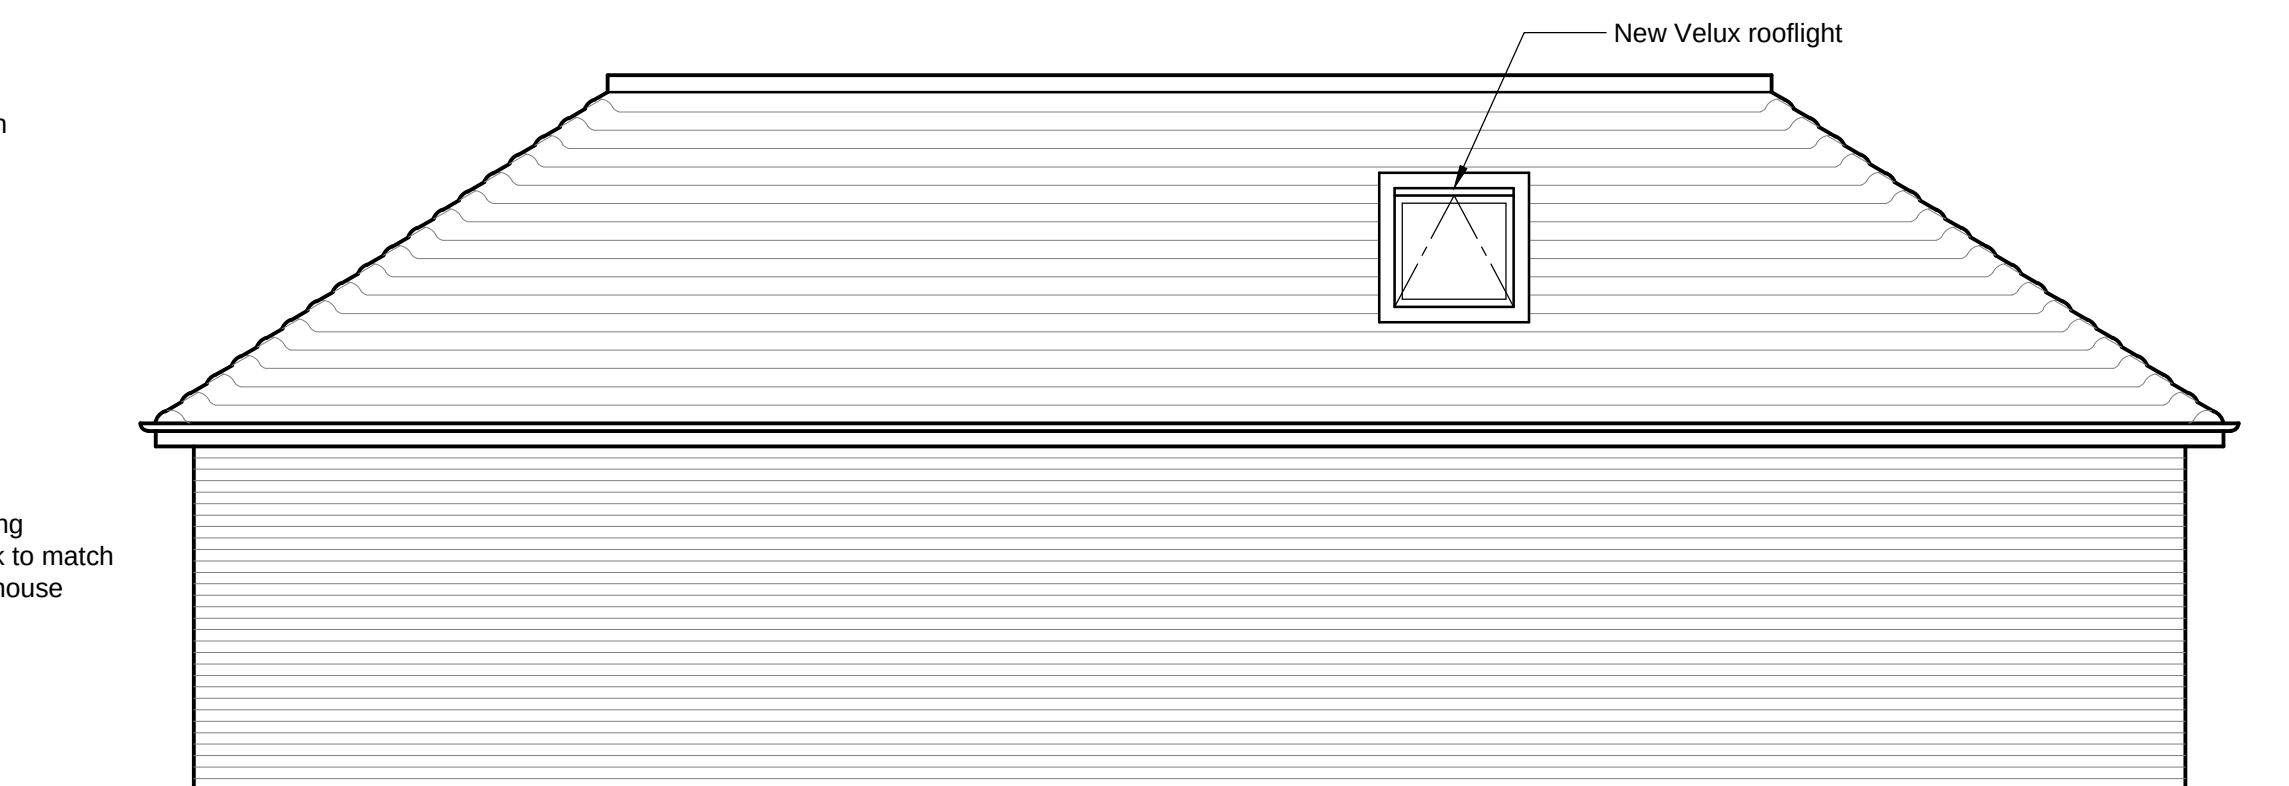


PROPOSED WEST ELEVATION



PROPOSED EAST ELEVATION

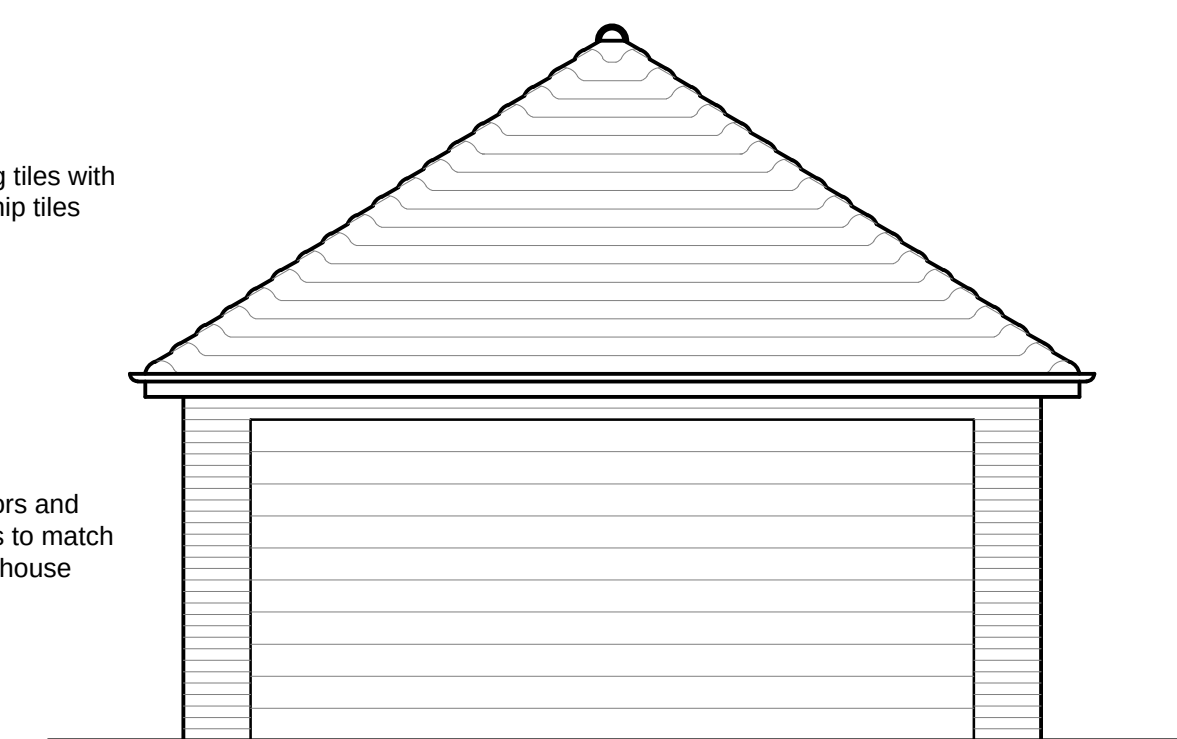

PROPOSED NORTH ELEVATION

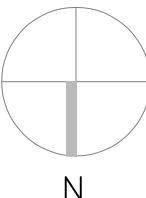 			
Anderson Gould Design Ltd. Suite 49 The Grange, 221 Southdown Road, Hove, Brighton, BN1 6PS Tel: 01323 917 5500 Email: info@agdesignltd.co.uk Web: www.agdesignltd.co.uk			
Architectural Design & Drafting Service			
Client: Mr & Mrs A, Leaves			
Project title, Proposed Extensions and Detached Garage 6 Greenfield Crescent Cowplain Hampshire PO8 9EH			
Drawing Title, Proposed Garage Floor Plans & Elevations		Date 23.01.13	
Drawing Status Planning		Drawn RG	
Checked		Checked	
JOB No. AG-13-04-004		SCALE 1:50	
REV		REV	
Copyright This drawing is the copyright of Anderson Gould Design Ltd. and may not be copied, altered or reproduced in any way or passed to a third party without written authority. Do not scale ©			