




PERMIT

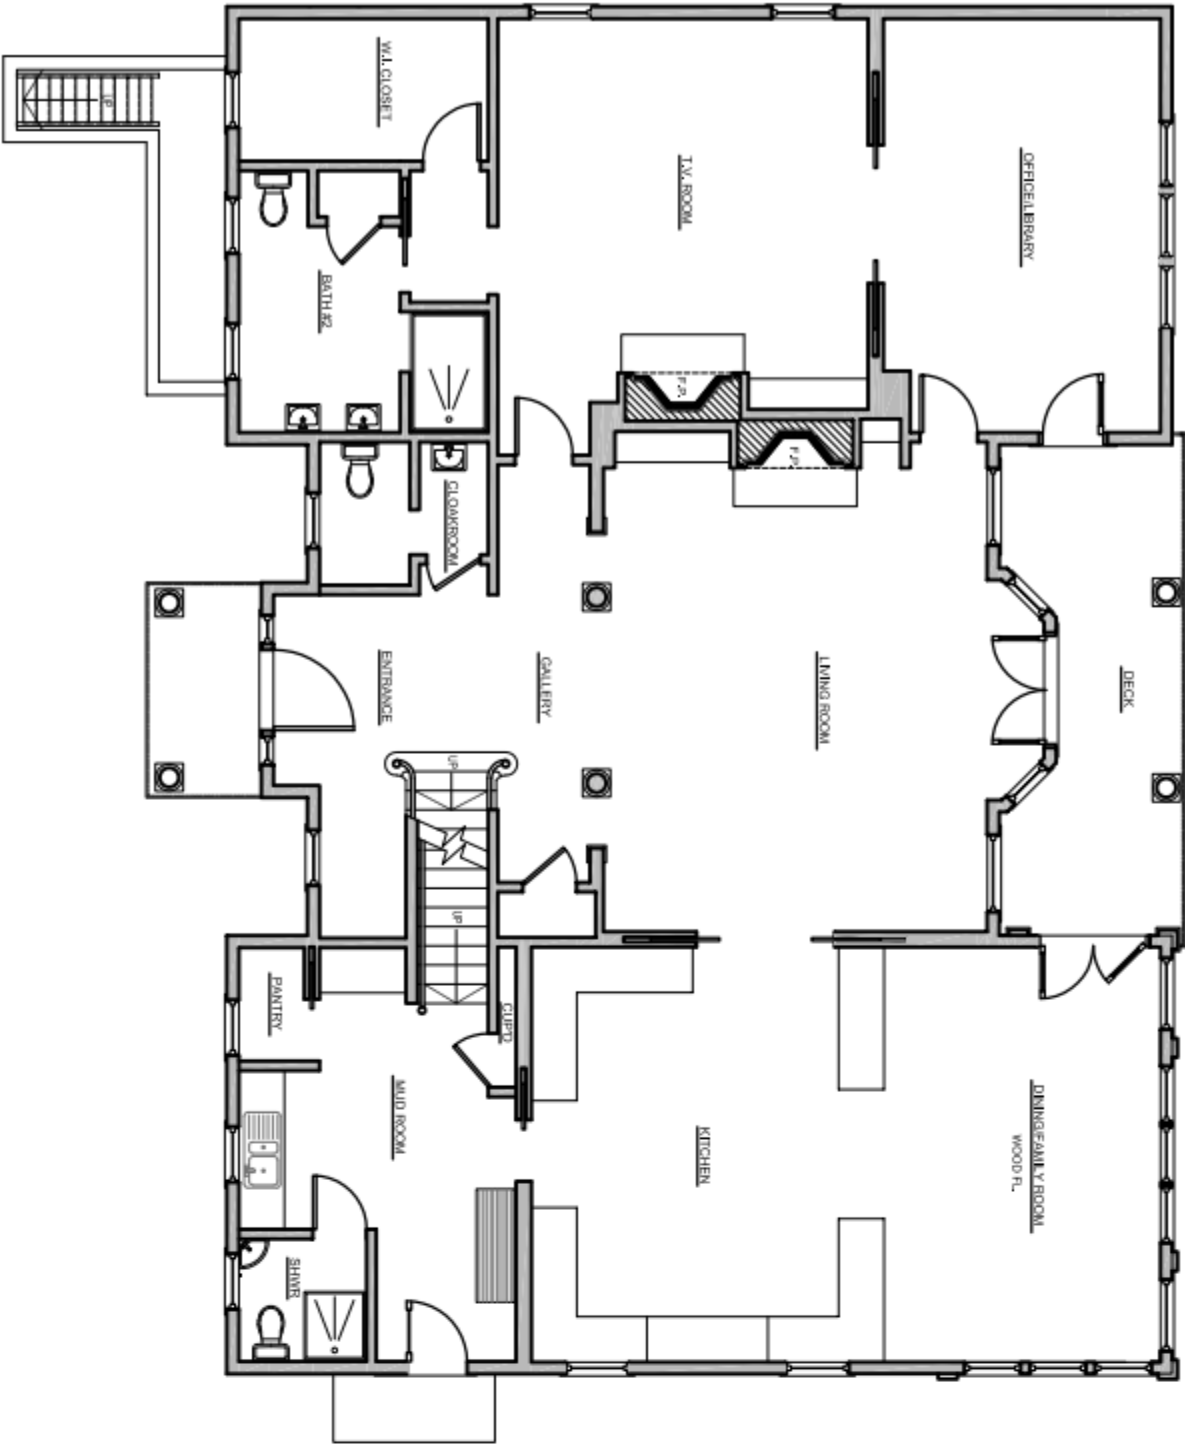


Proposed Ground Floor Plan
scale 1:100

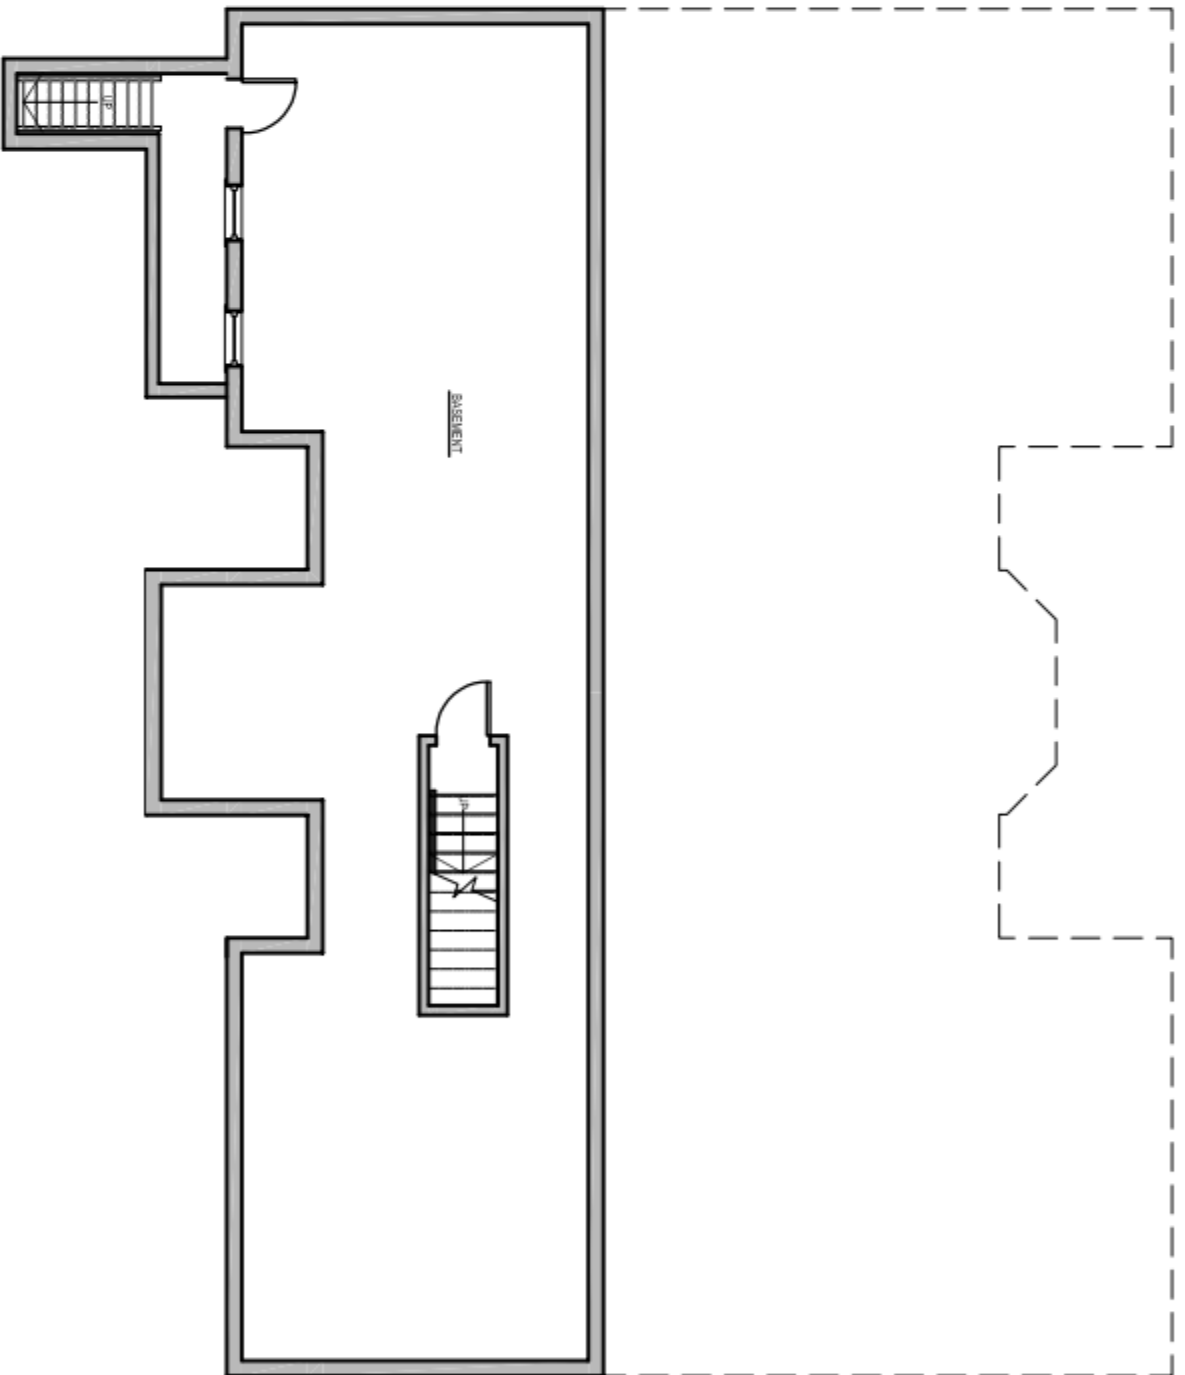


Proposed Basement Plan
scale 1:100

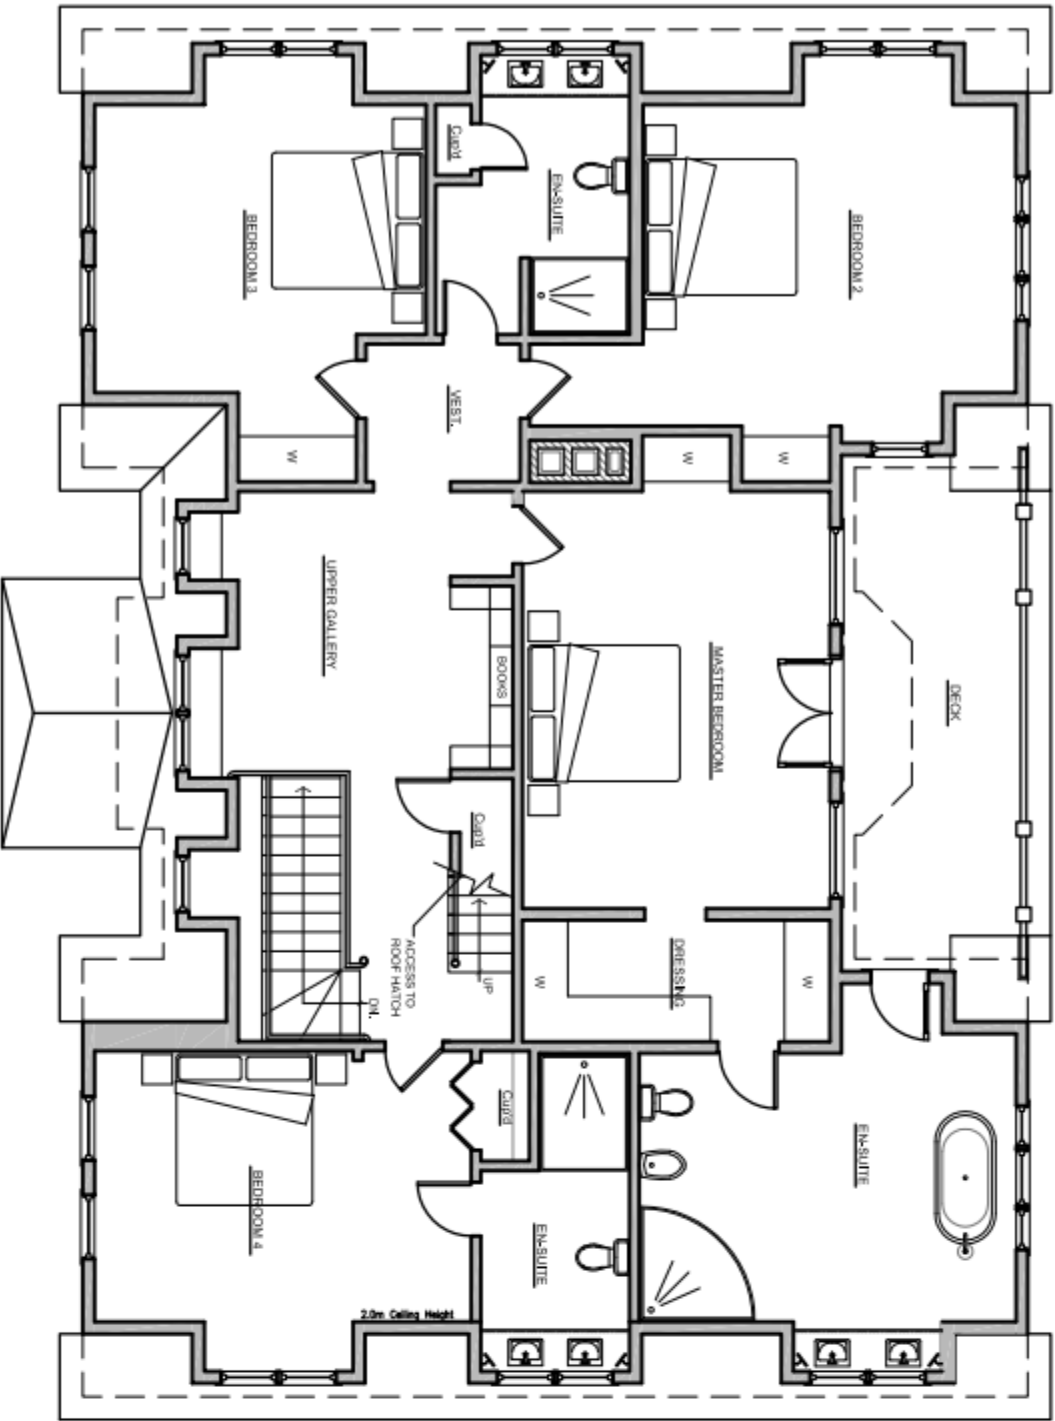

Proposed First Floor Plan
scale 1:100

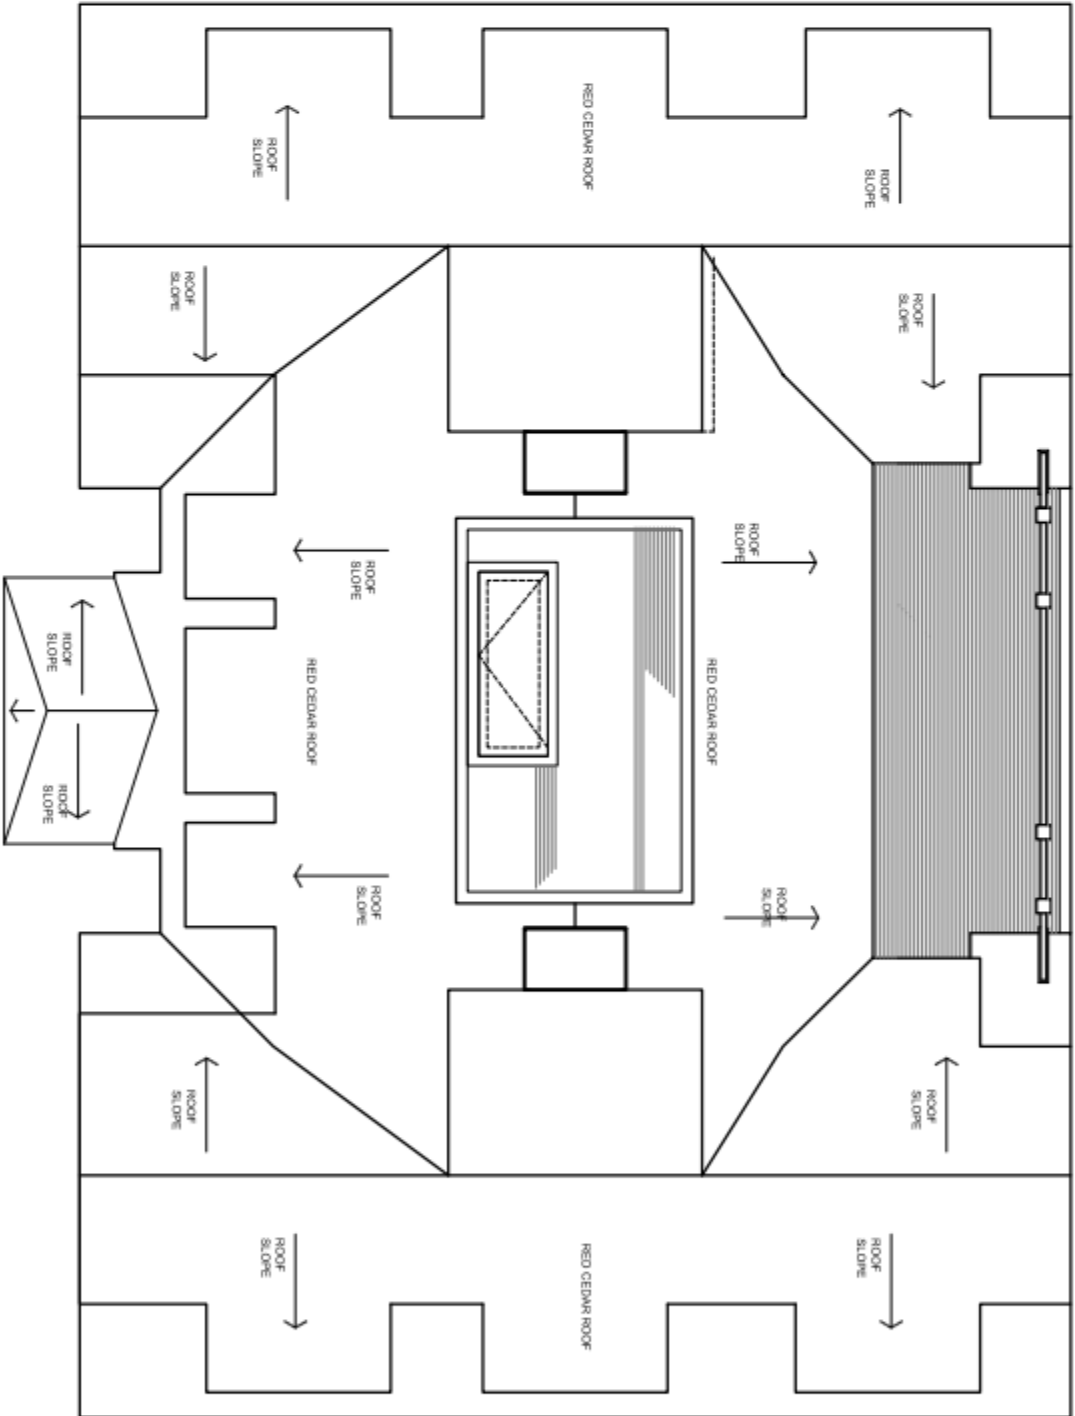

Proposed Roof Plan
scale 1:100

 

Notes:
Dimensions and levels shown are to be checked before work commences.
All building work is to comply with current Building Regulations & British Standards and to manufacturers specifications if noted.
All structural elements shown are a guide only and are to be verified by a Structural Engineer and/or Building Control Authorities prior to construction.

Rev	Date	Description	By												
A	04.11.11	Ground Office/library windows removed	SCB												
 SOLO TIMBER FRAME enquiries@solotimberframe.co.uk www.solotimberframe.co.uk Copyright in this drawing and work executed is and remains the property of Solo Timber Frame and or its subsidiaries in accordance with the provisions of the Copyright Act. Permission to produce copies or modify drawings in whole or in part for any purpose should be obtained from Solo Timber Frame and any such reproduction should include this and the foregoing statement. Project Proposed Redevelopment Langness House Woodgaston Lane Hayling Island															
Drawing Title Proposed Floorplans <table><tr><td>Scale</td><td>Date</td><td>Drawn</td><td>Checked</td></tr><tr><td>1:100 @ A2</td><td>Oct 10</td><td>SCB</td><td>SCB</td></tr><tr><td>Drawing No.</td><td colspan="2">PASO/10/013/002</td><td>Rev A</td></tr></table>				Scale	Date	Drawn	Checked	1:100 @ A2	Oct 10	SCB	SCB	Drawing No.	PASO/10/013/002		Rev A
Scale	Date	Drawn	Checked												
1:100 @ A2	Oct 10	SCB	SCB												
Drawing No.	PASO/10/013/002		Rev A												