



NOTES:

Dimensions to be checked on site before commencing work. Any discrepancies shall be reported to the architect immediately. Do not scale from these drawings except for planning purposes. Use figured dimensions only. Where applicable this drawing is to be read in conjunction with other consultants' drawings. All drawings to be read in conjunction with specification and all construction details. Drawings to be read in conjunction with structural drawings and electrical drawings / specification

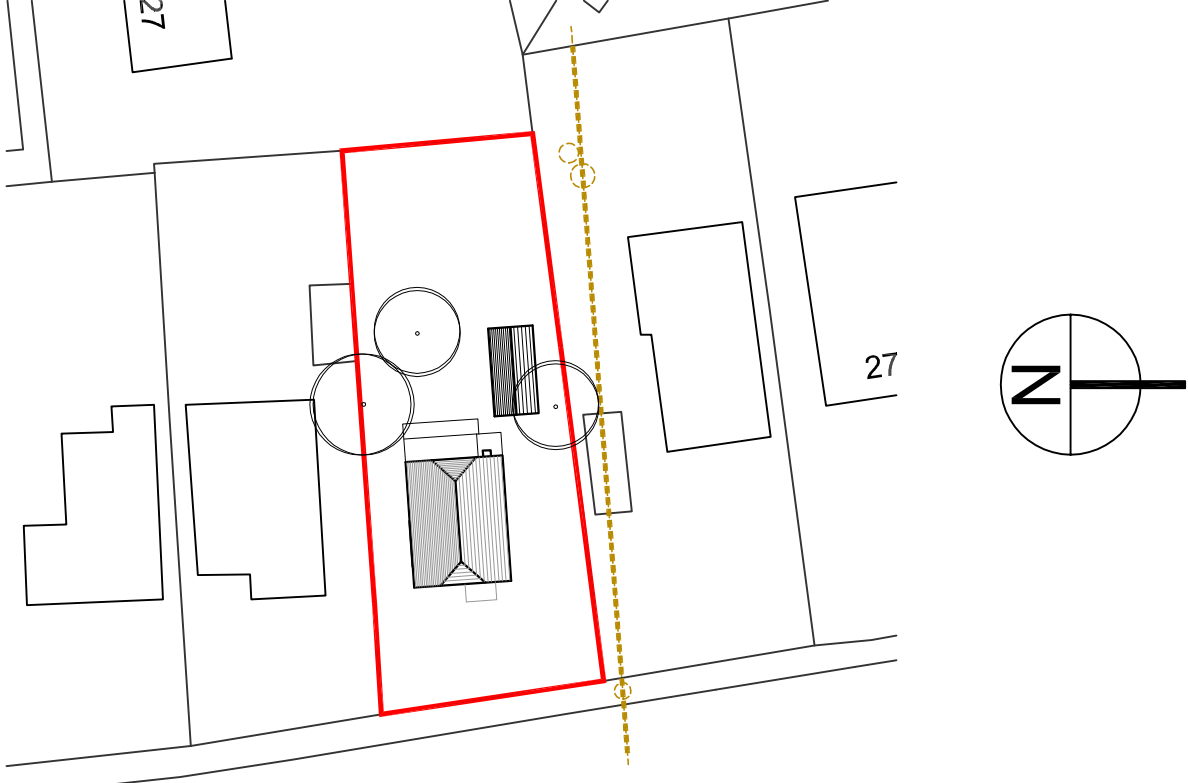


Proposed Site Location @ 1:500

© Crown Copyright 2008. All rights reserved. Licence number 100020449

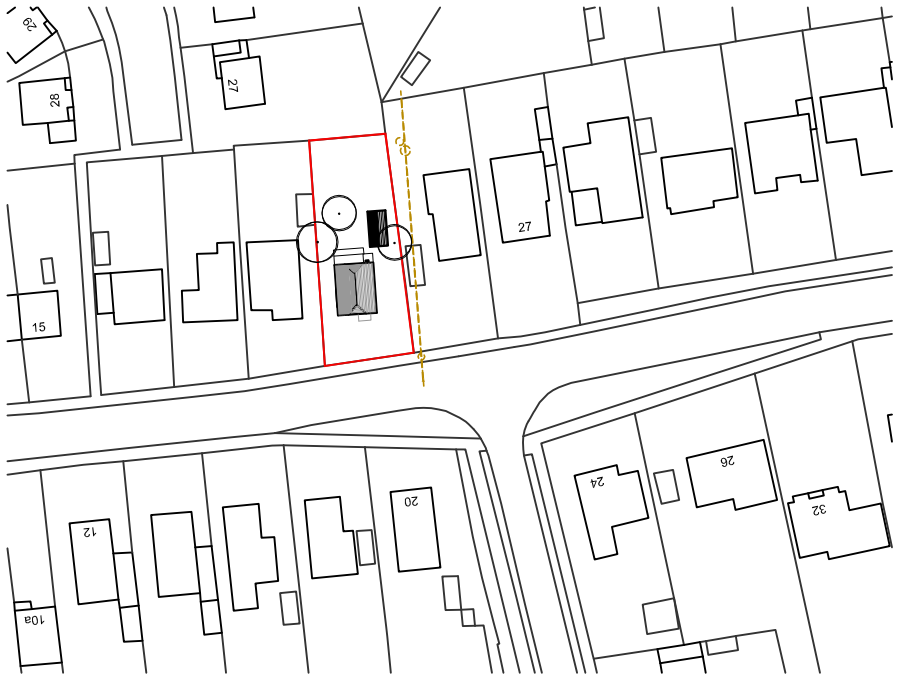


Proposed Site Location @ 1:1250


© Crown Copyright 2008. All rights reserved. Licence number 100020449

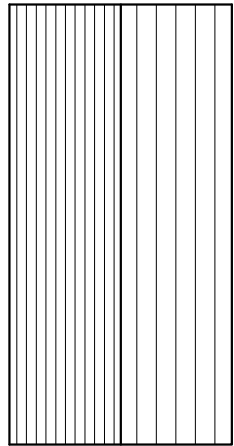


Existing First Floor Plan @ 1:100

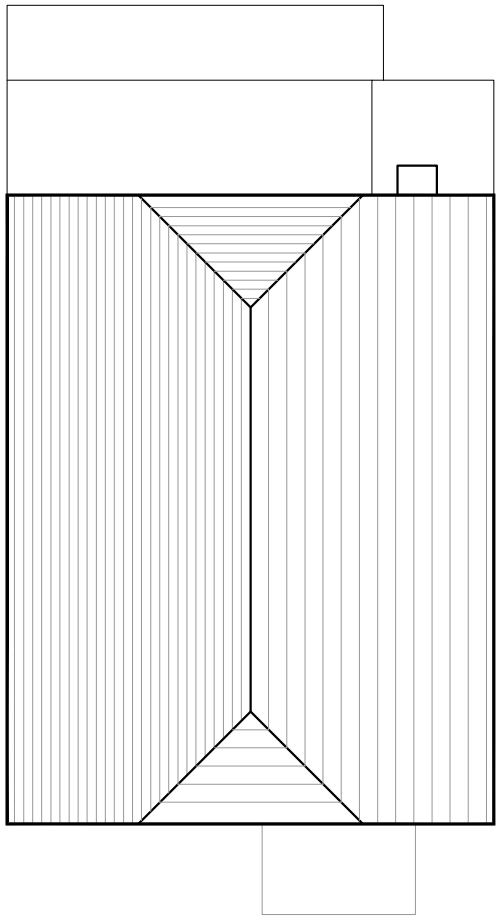


Existing Roof Plan @ 1:100

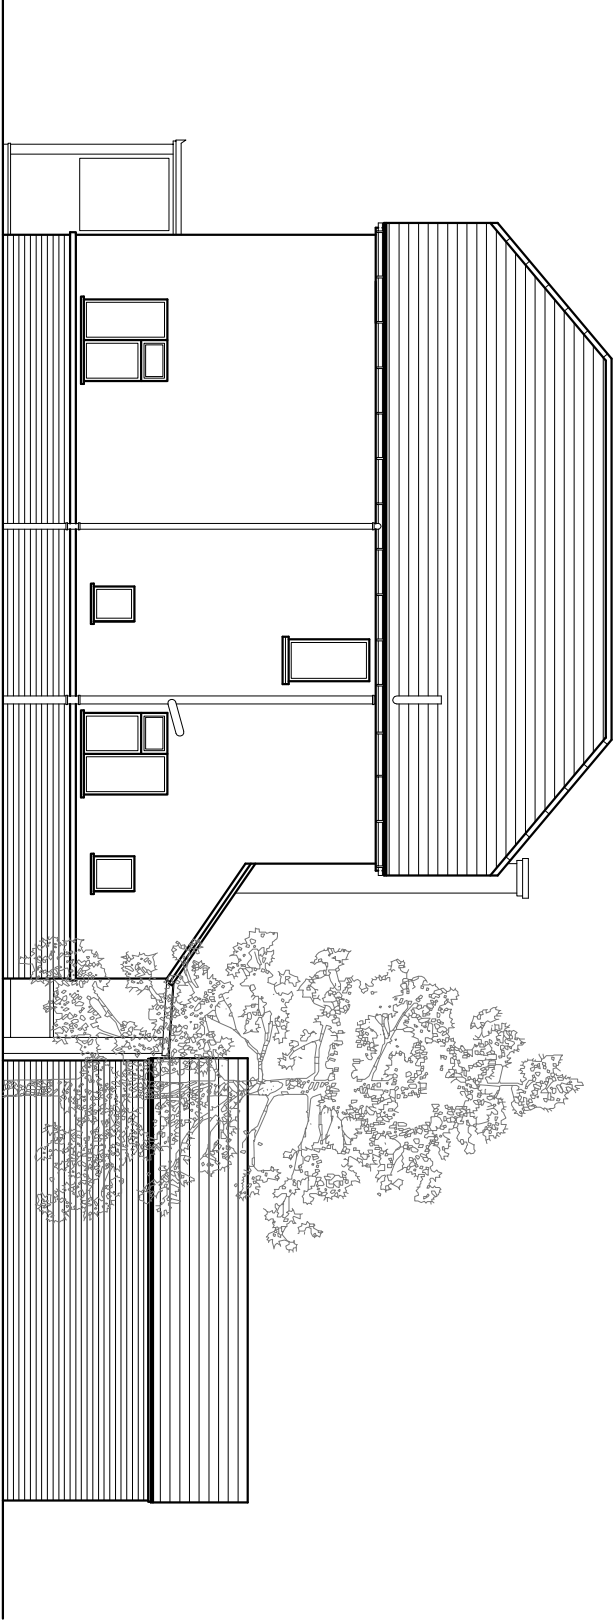

Existing North Elevation @ 1:100

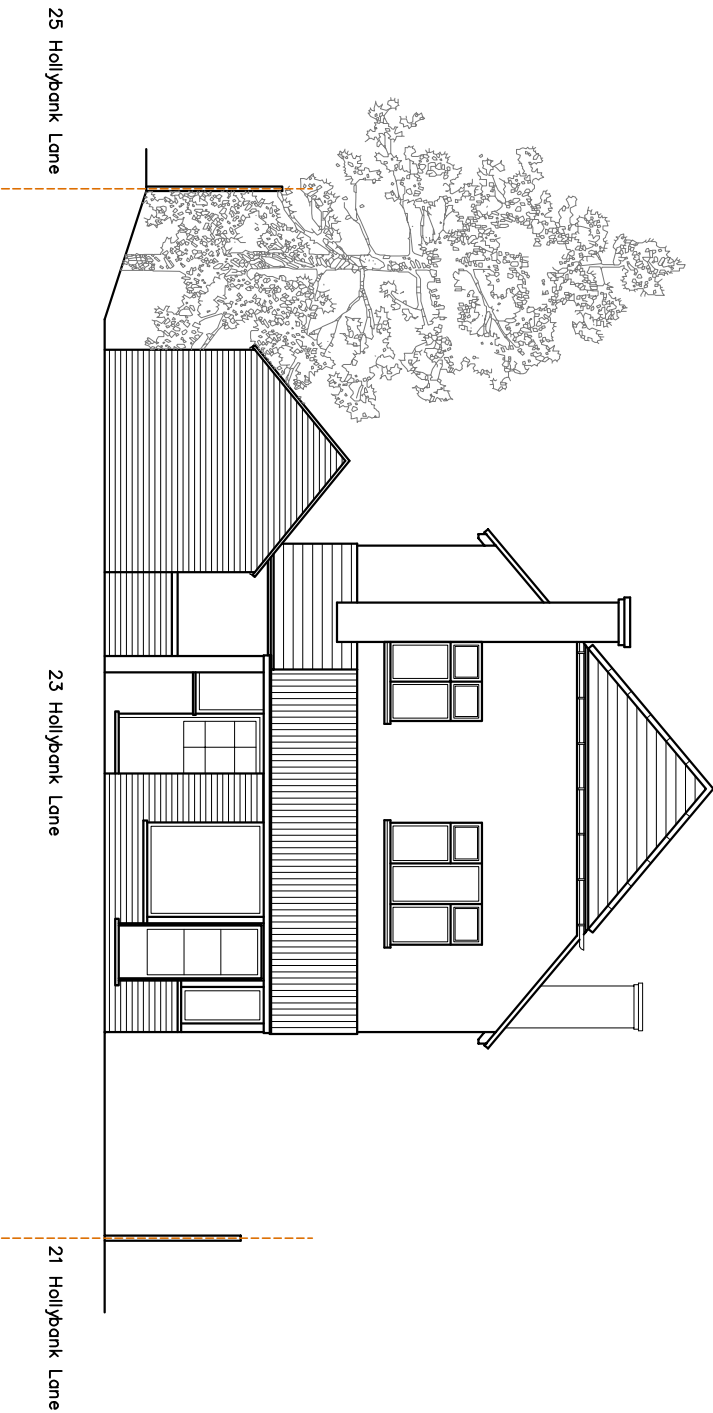

Existing West Elevation @ 1:100

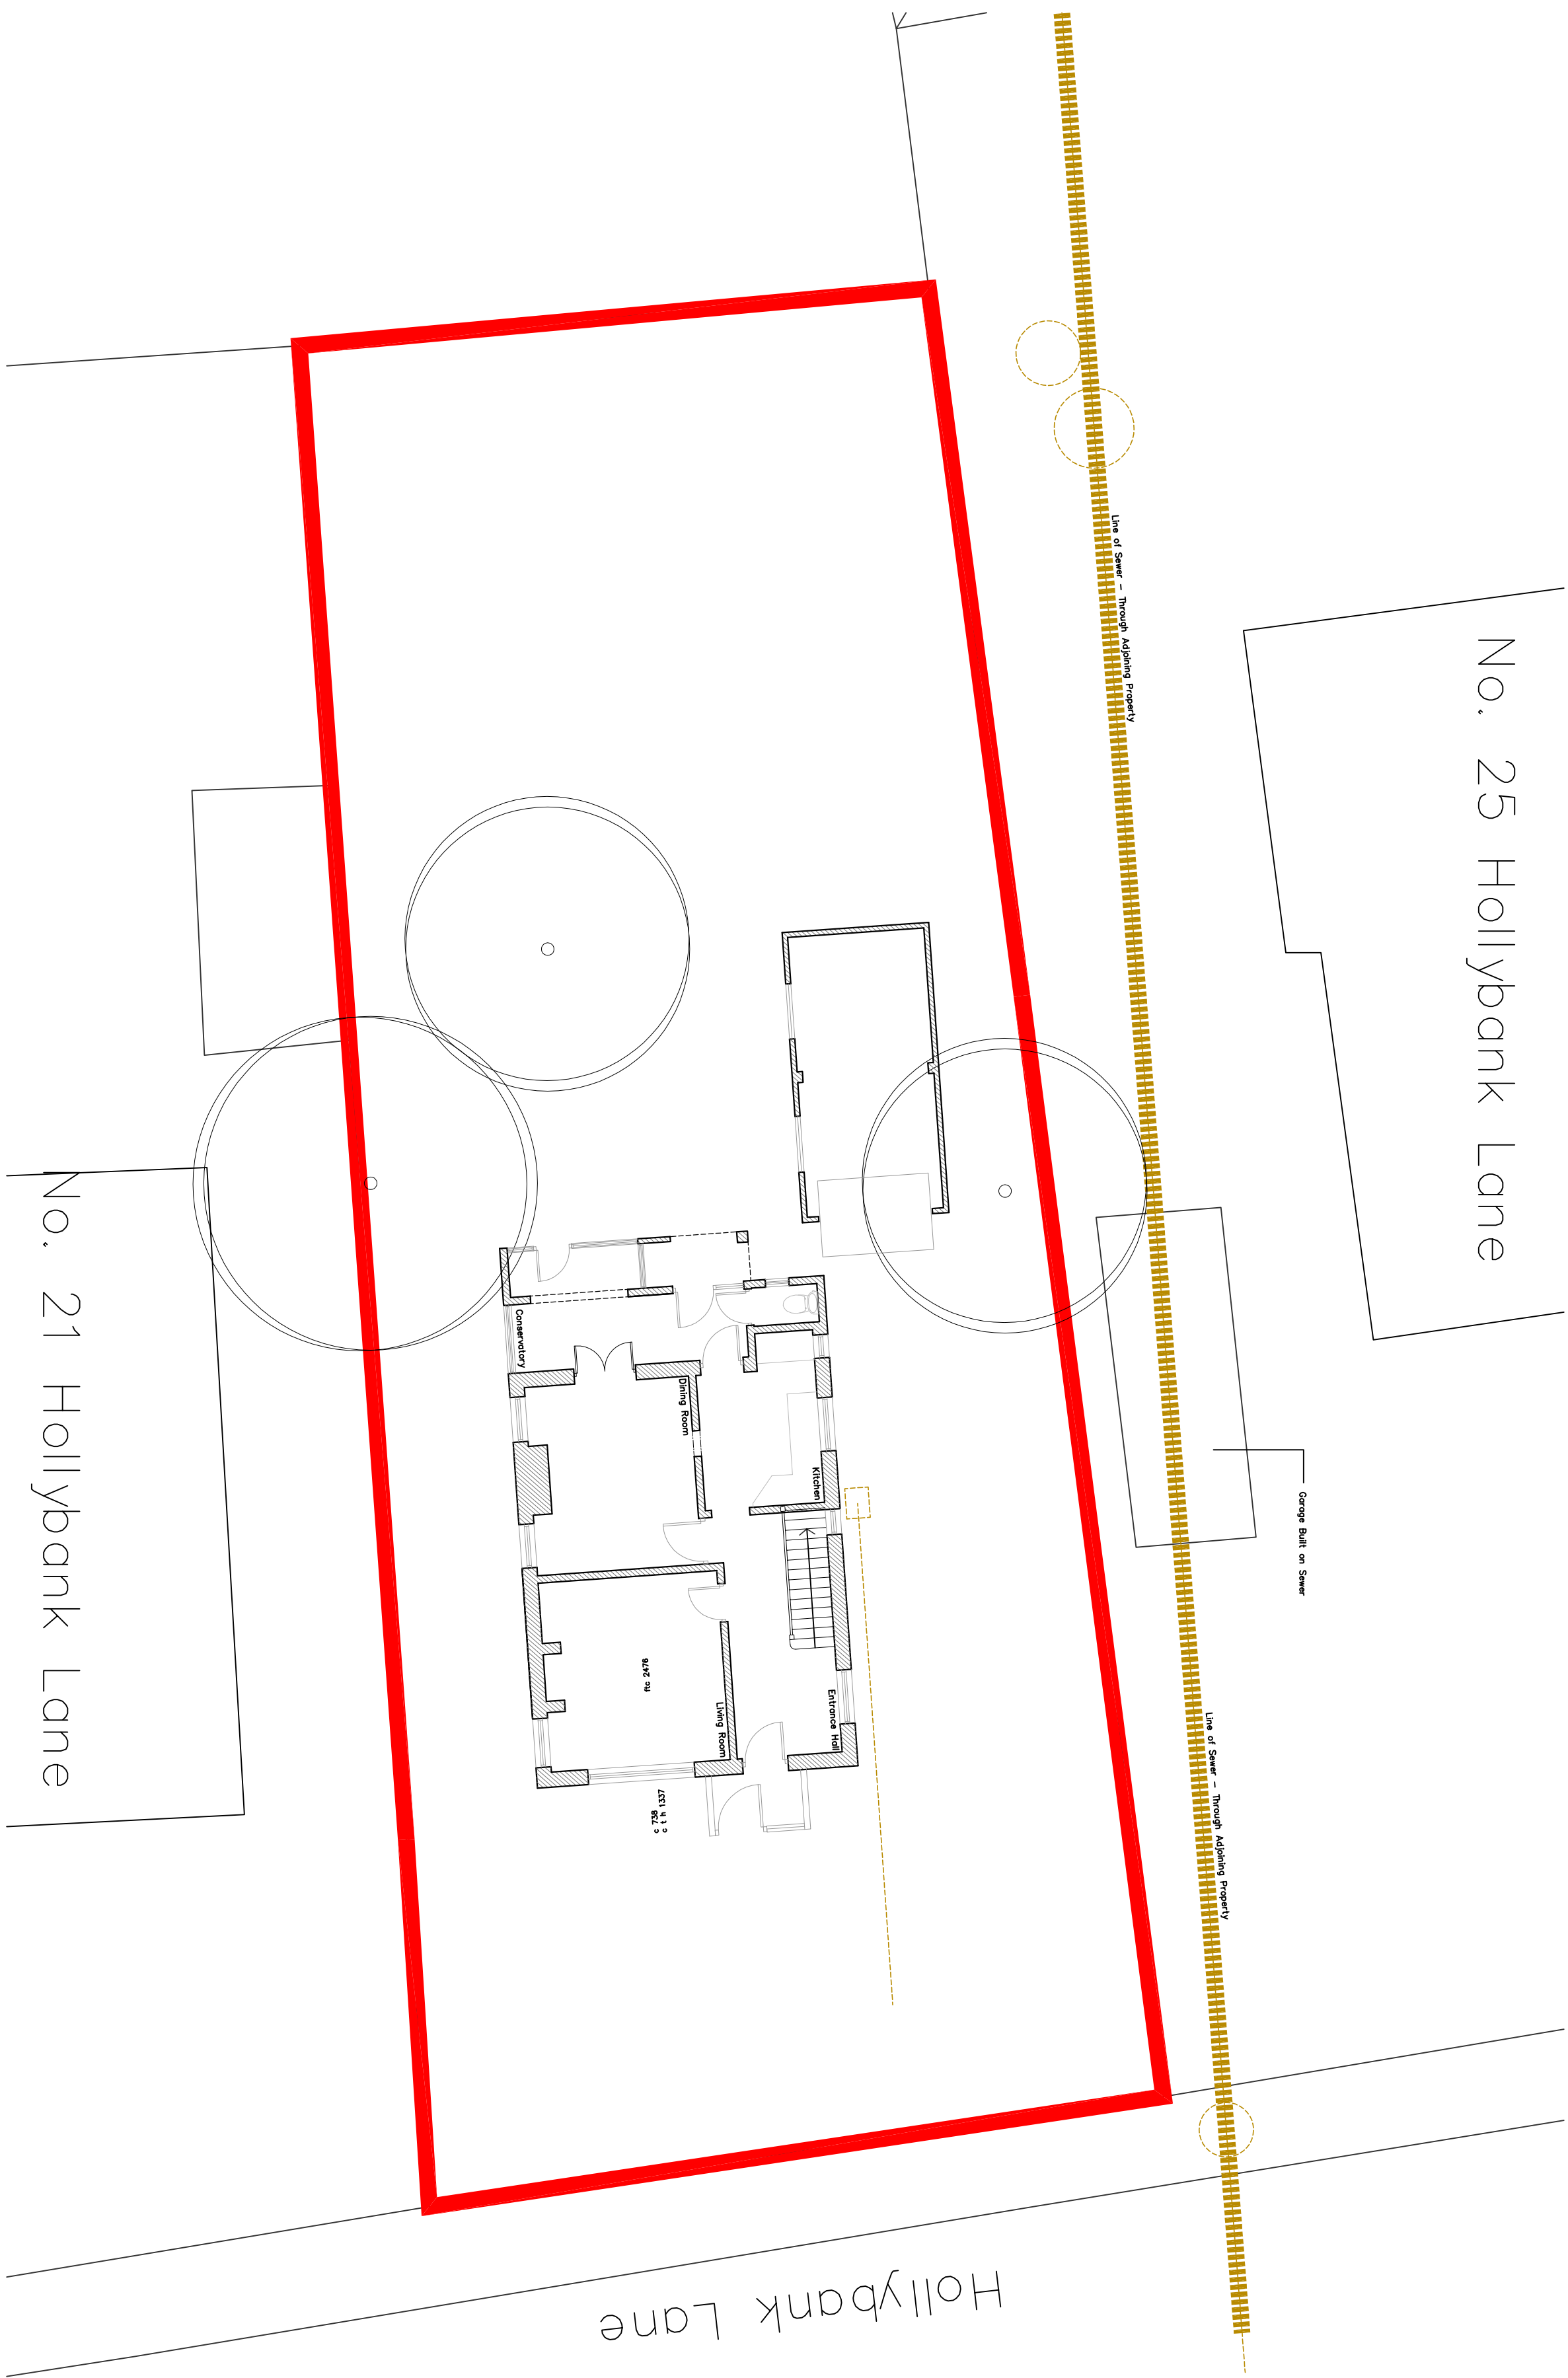


Existing Site Plan @ 1:100


© Crown Copyright 2008. All rights reserved. Licence number 100020449




Existing East Elevation @ 1:100

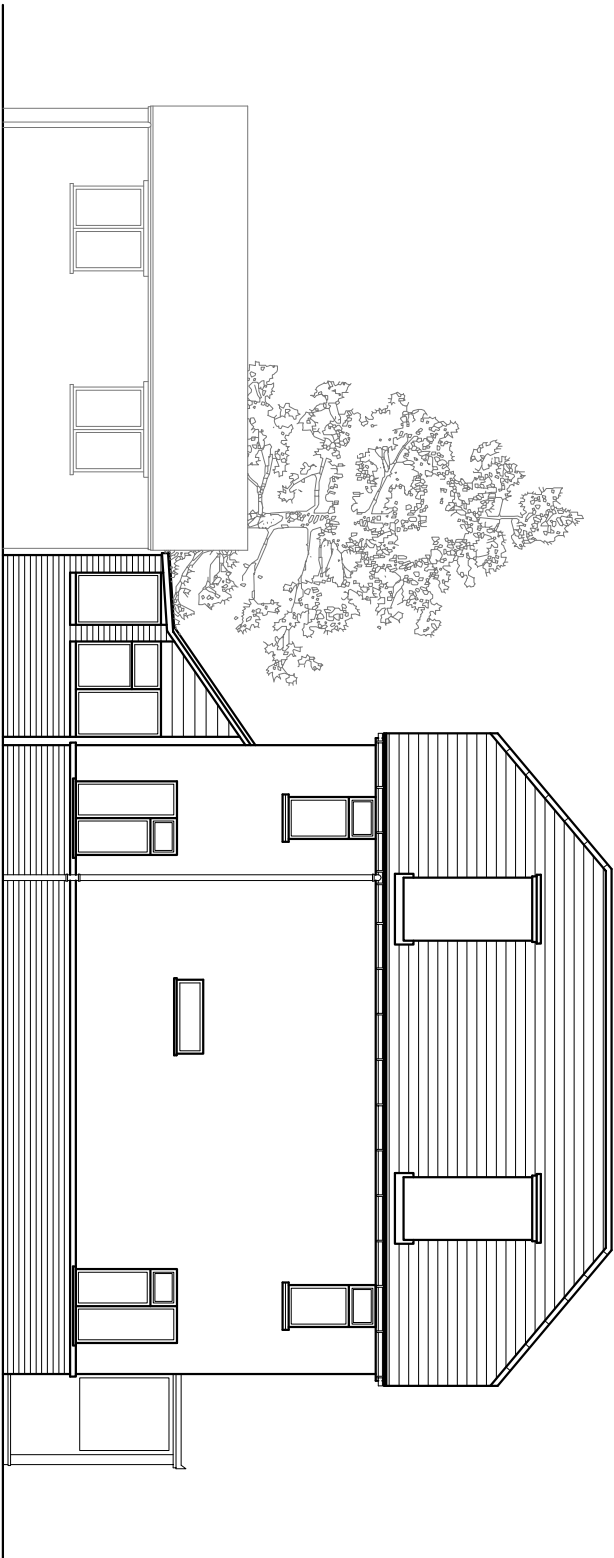


Existing South Elevation @ 1:100

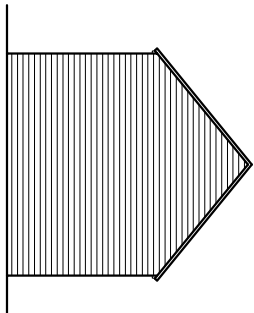


Garage - Existing West Elevation @ 1:100

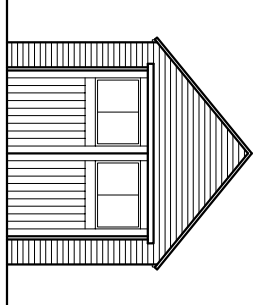

Garage - Existing East Elevation @ 1:100

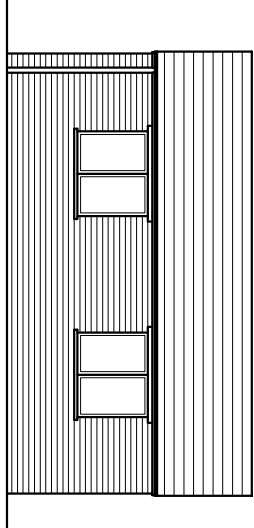

Garage - Existing South Elevation @ 1:100

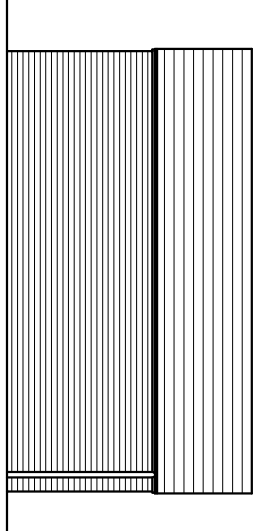

Garage - Existing North Elevation @ 1:100

REV	DATE	AMENDMENT	DRAWN

hd
Hobbs Davies Architects Ltd
1 The Old Flour Mill
Emsworth, PO10 7BT
01243 370 715
mail@hdbarchitects.co.uk

CLIENT
Mr D Robinson

PROJECT
23 Hollybank Lane
Emsworth
Proposed Extension

DRAWING
Existing
SCALE
as noted

DATE 28.11.12
DRAWING NUMBER 12152/01
DRAWN TD
REVISION