




Type 23- Plot 70 Front Elevation
1 : 100



Type 23- Plot 70 Rear Elevation
1 : 100

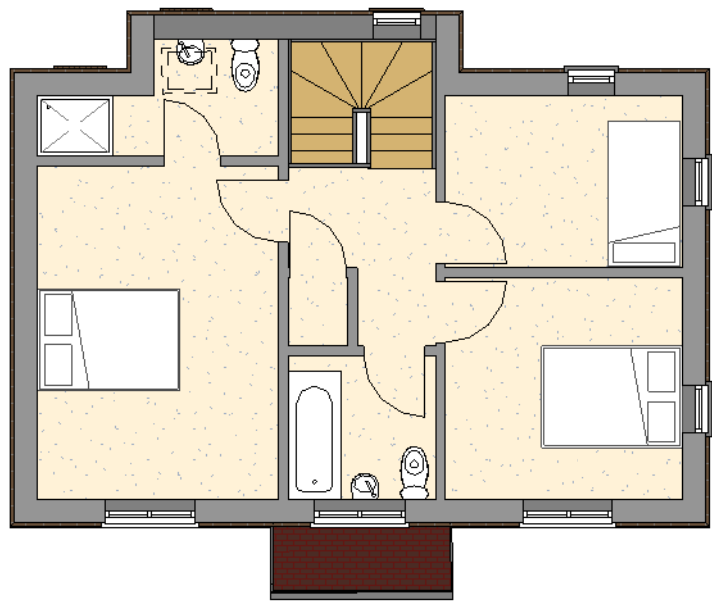


Type 23- Plot 70 First Floor
1 : 100




Type 24- Plot 71 Front Elevation
1 : 100




Type 24- Plot 71 Rear Elevation
1 : 100

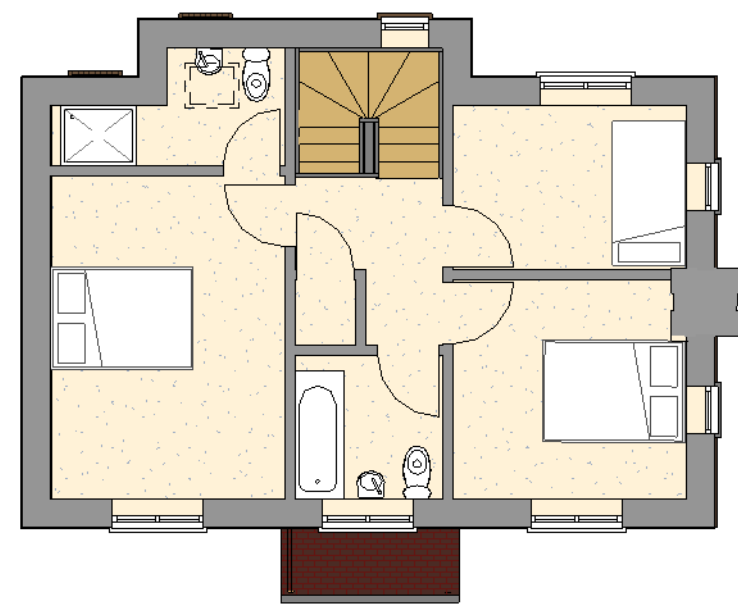


Type 24- Plot 71 First Floor
1 : 100

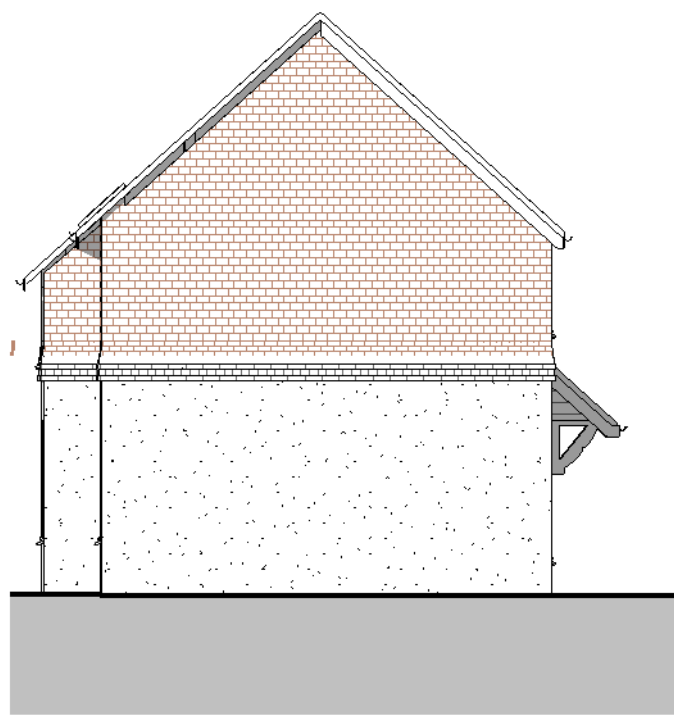


Type 23- Plot 70 Left Elevation
1 : 100

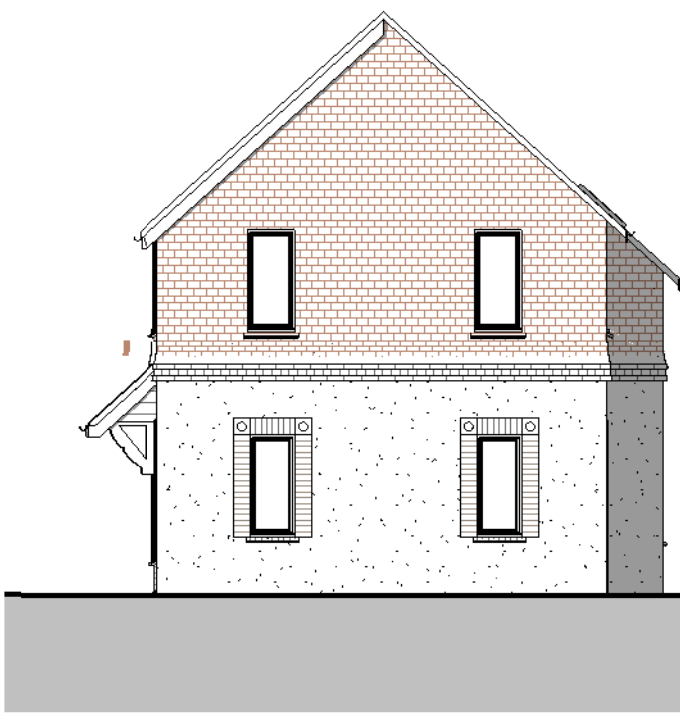


Type 23- Plot 70 Right Elevation
1 : 100

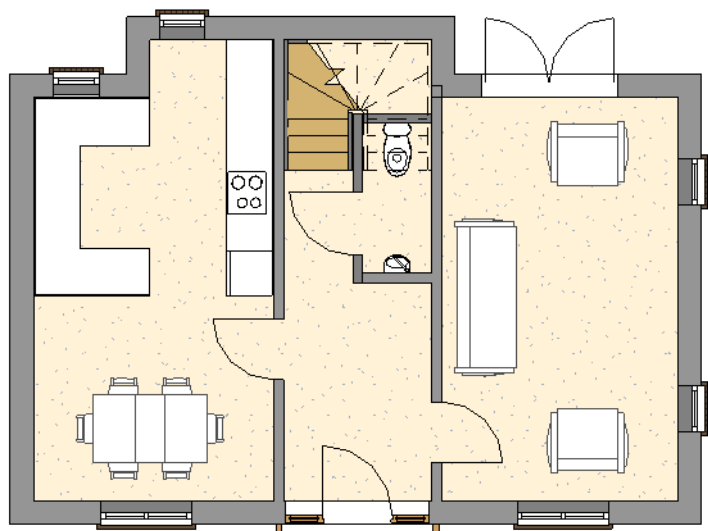


Type 23- Plot 70 Ground Floor
1 : 100

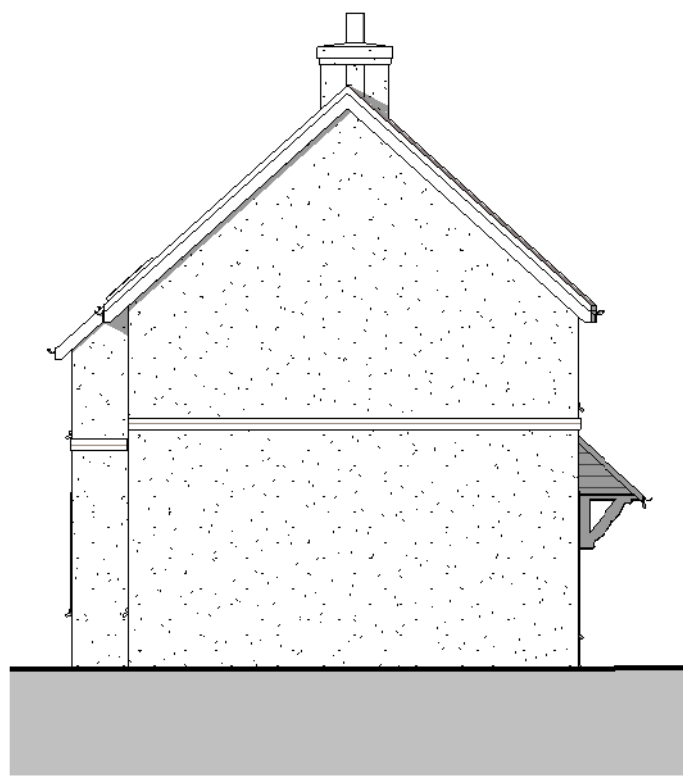

Type 24- Plot 71 Left Elevation
1 : 100

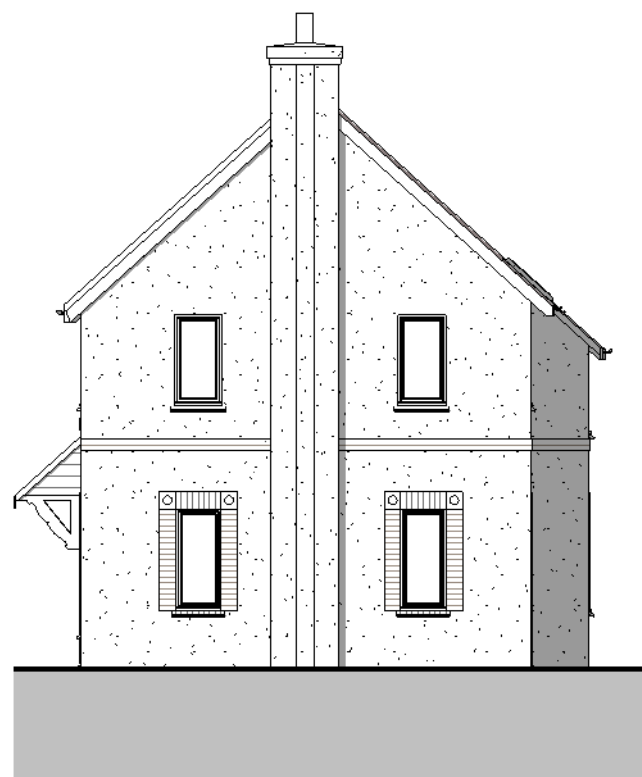

Type 24- Plot 71 Right Elevation
1 : 100

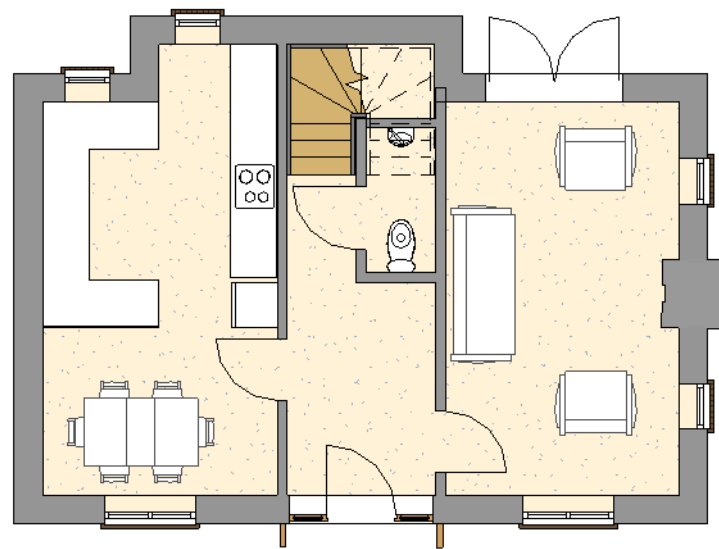


Type 24- Plot 71 Ground Floor
1 : 100



Type 22- Plot 69 Front Elevation
1 : 100



Type 22- Plot 69 Rear Elevation
1 : 100

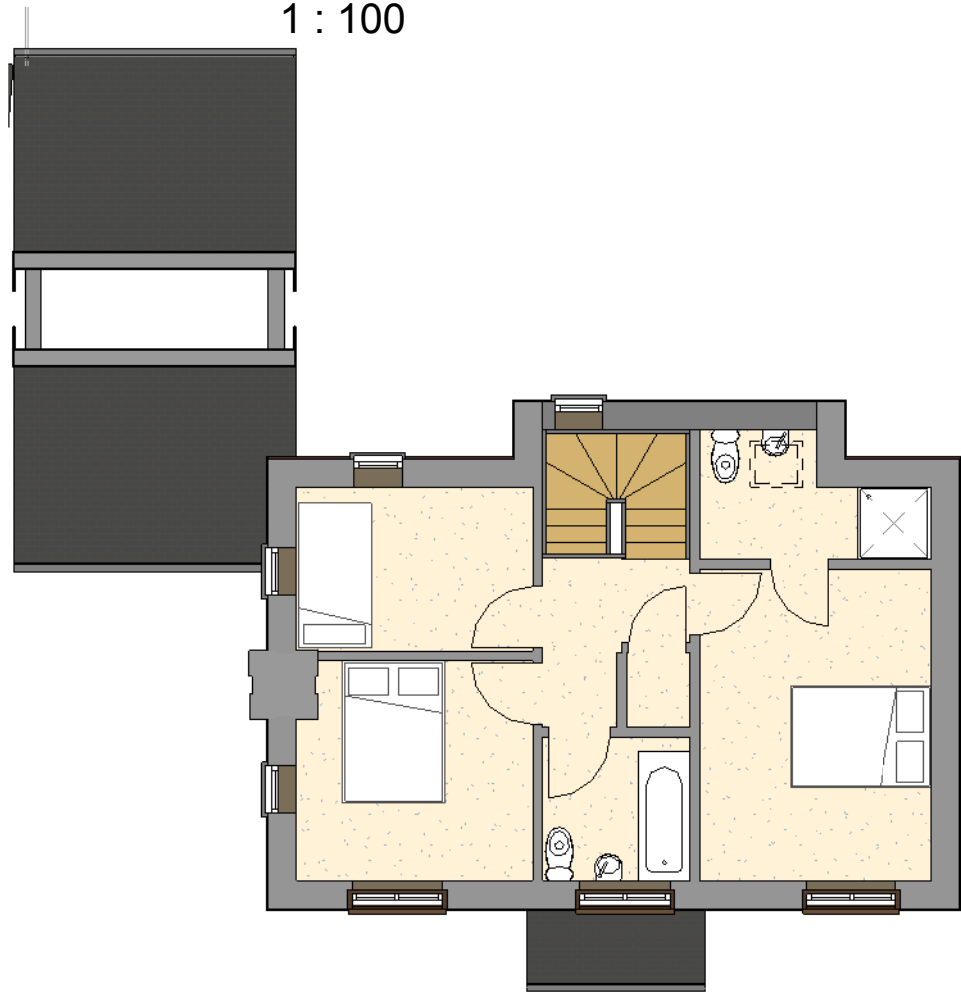


Type 22- Plot 69 First Floor
1 : 100



Type 22- Plot 69 Left Elevation
1 : 100



Type 22- Plot 69 Right Elevation
1 : 100

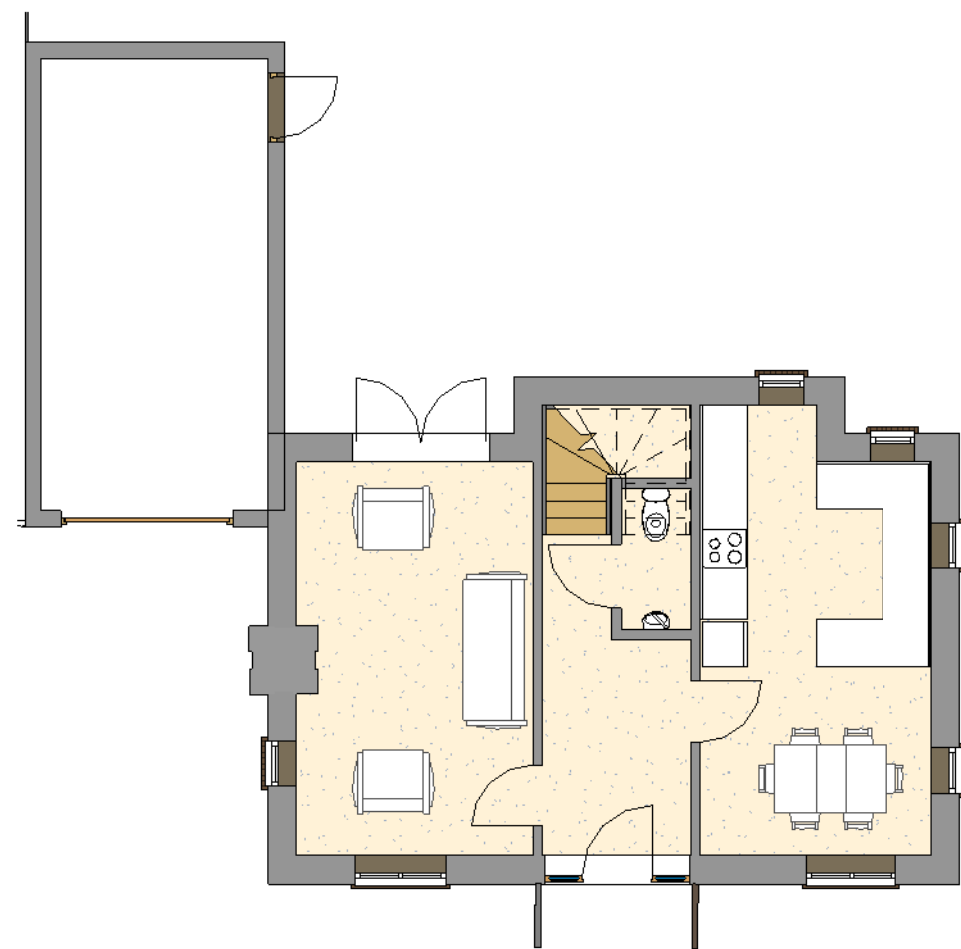

Type 22- Plot 69 Ground Floor
1 : 100



A	Block Drawing Review	Jul 12		
B	Revisions addressing comments from HBC	Aug 12		
C	Plot numbers added	Nov 12		
D	Stamp added	Nov 12		

sherlockboswellarchitecture

410 The Grange Romsey Road Michelmersh Romsey SO51 0AE T: 01794 368884 E: mail@sherlockboswell.com

project:	Land to the South of Ranelagh Road Havant Hampshire	date: 06/06/12		
client:	Orchard Homes & Developments Ltd	scale: 1 : 100 of A1		
drawing:	House Types 22, 23 and 24	job no	dwg no	rev
		1015	121	D

This drawing is the copyright of Sherlock Boswell Architecture