




FRONT ELEVATION

SIDE ELEVATION

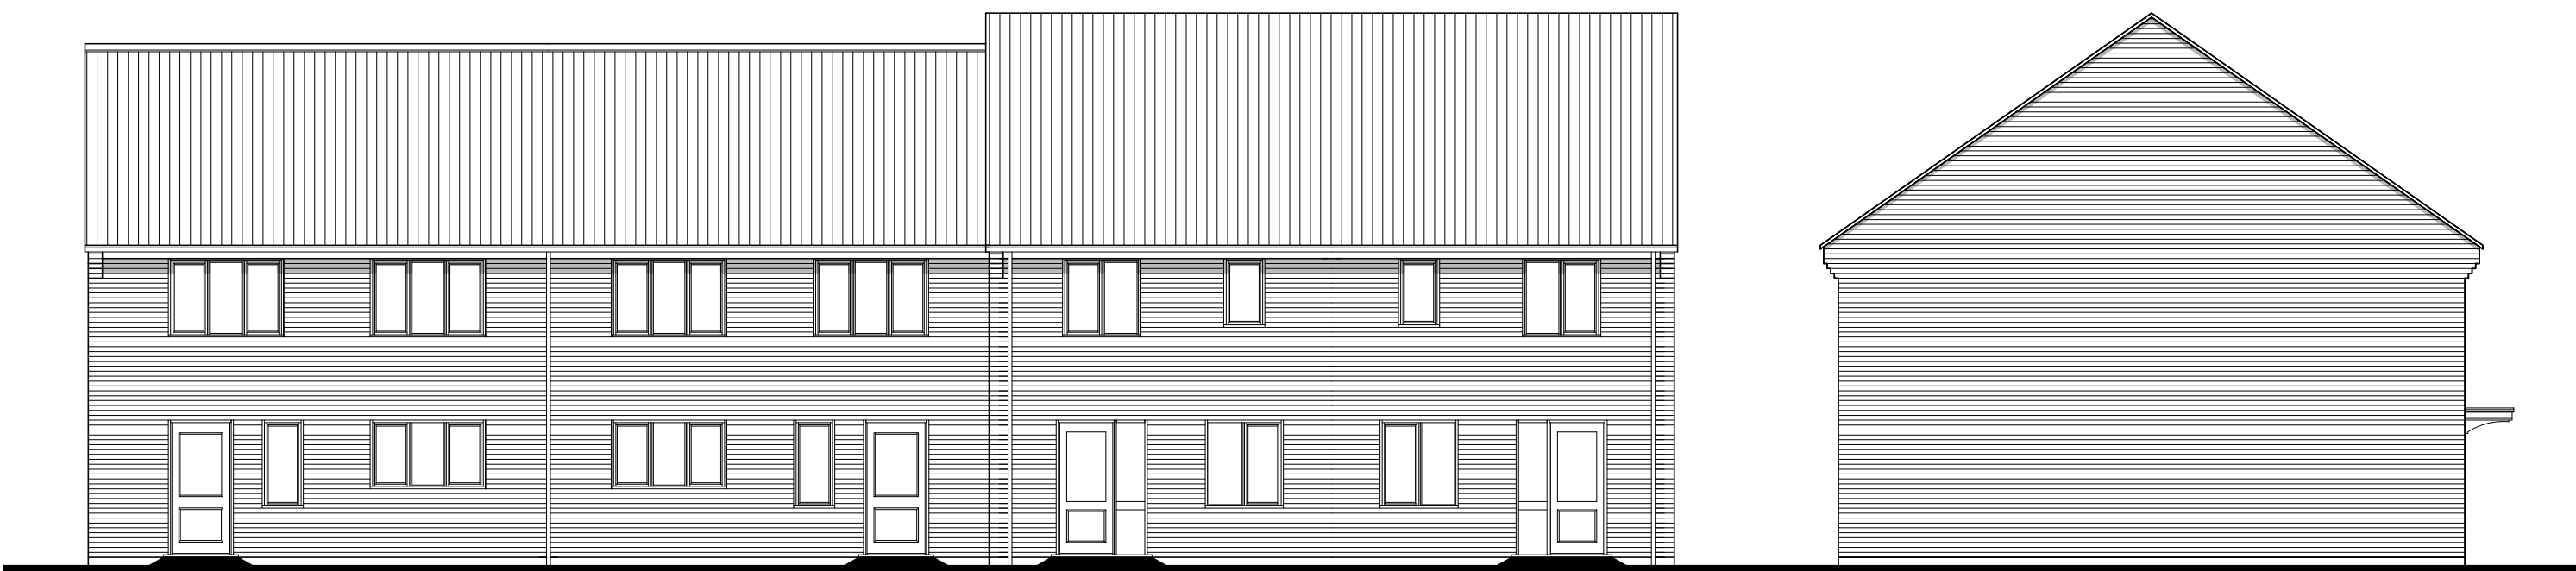

REAR ELEVATION

SIDE ELEVATION

House Type E-F

BLOOR HOMES[®]
•this drawing is copyright.

New Lane
 Havant

Jan 2012
 1:100 @ A3

Plot 64-67 Elevations

NLH/P64-67/02

0m 1m 2m 3m 4m 5m
 SCALE 1:100