


PERMIT

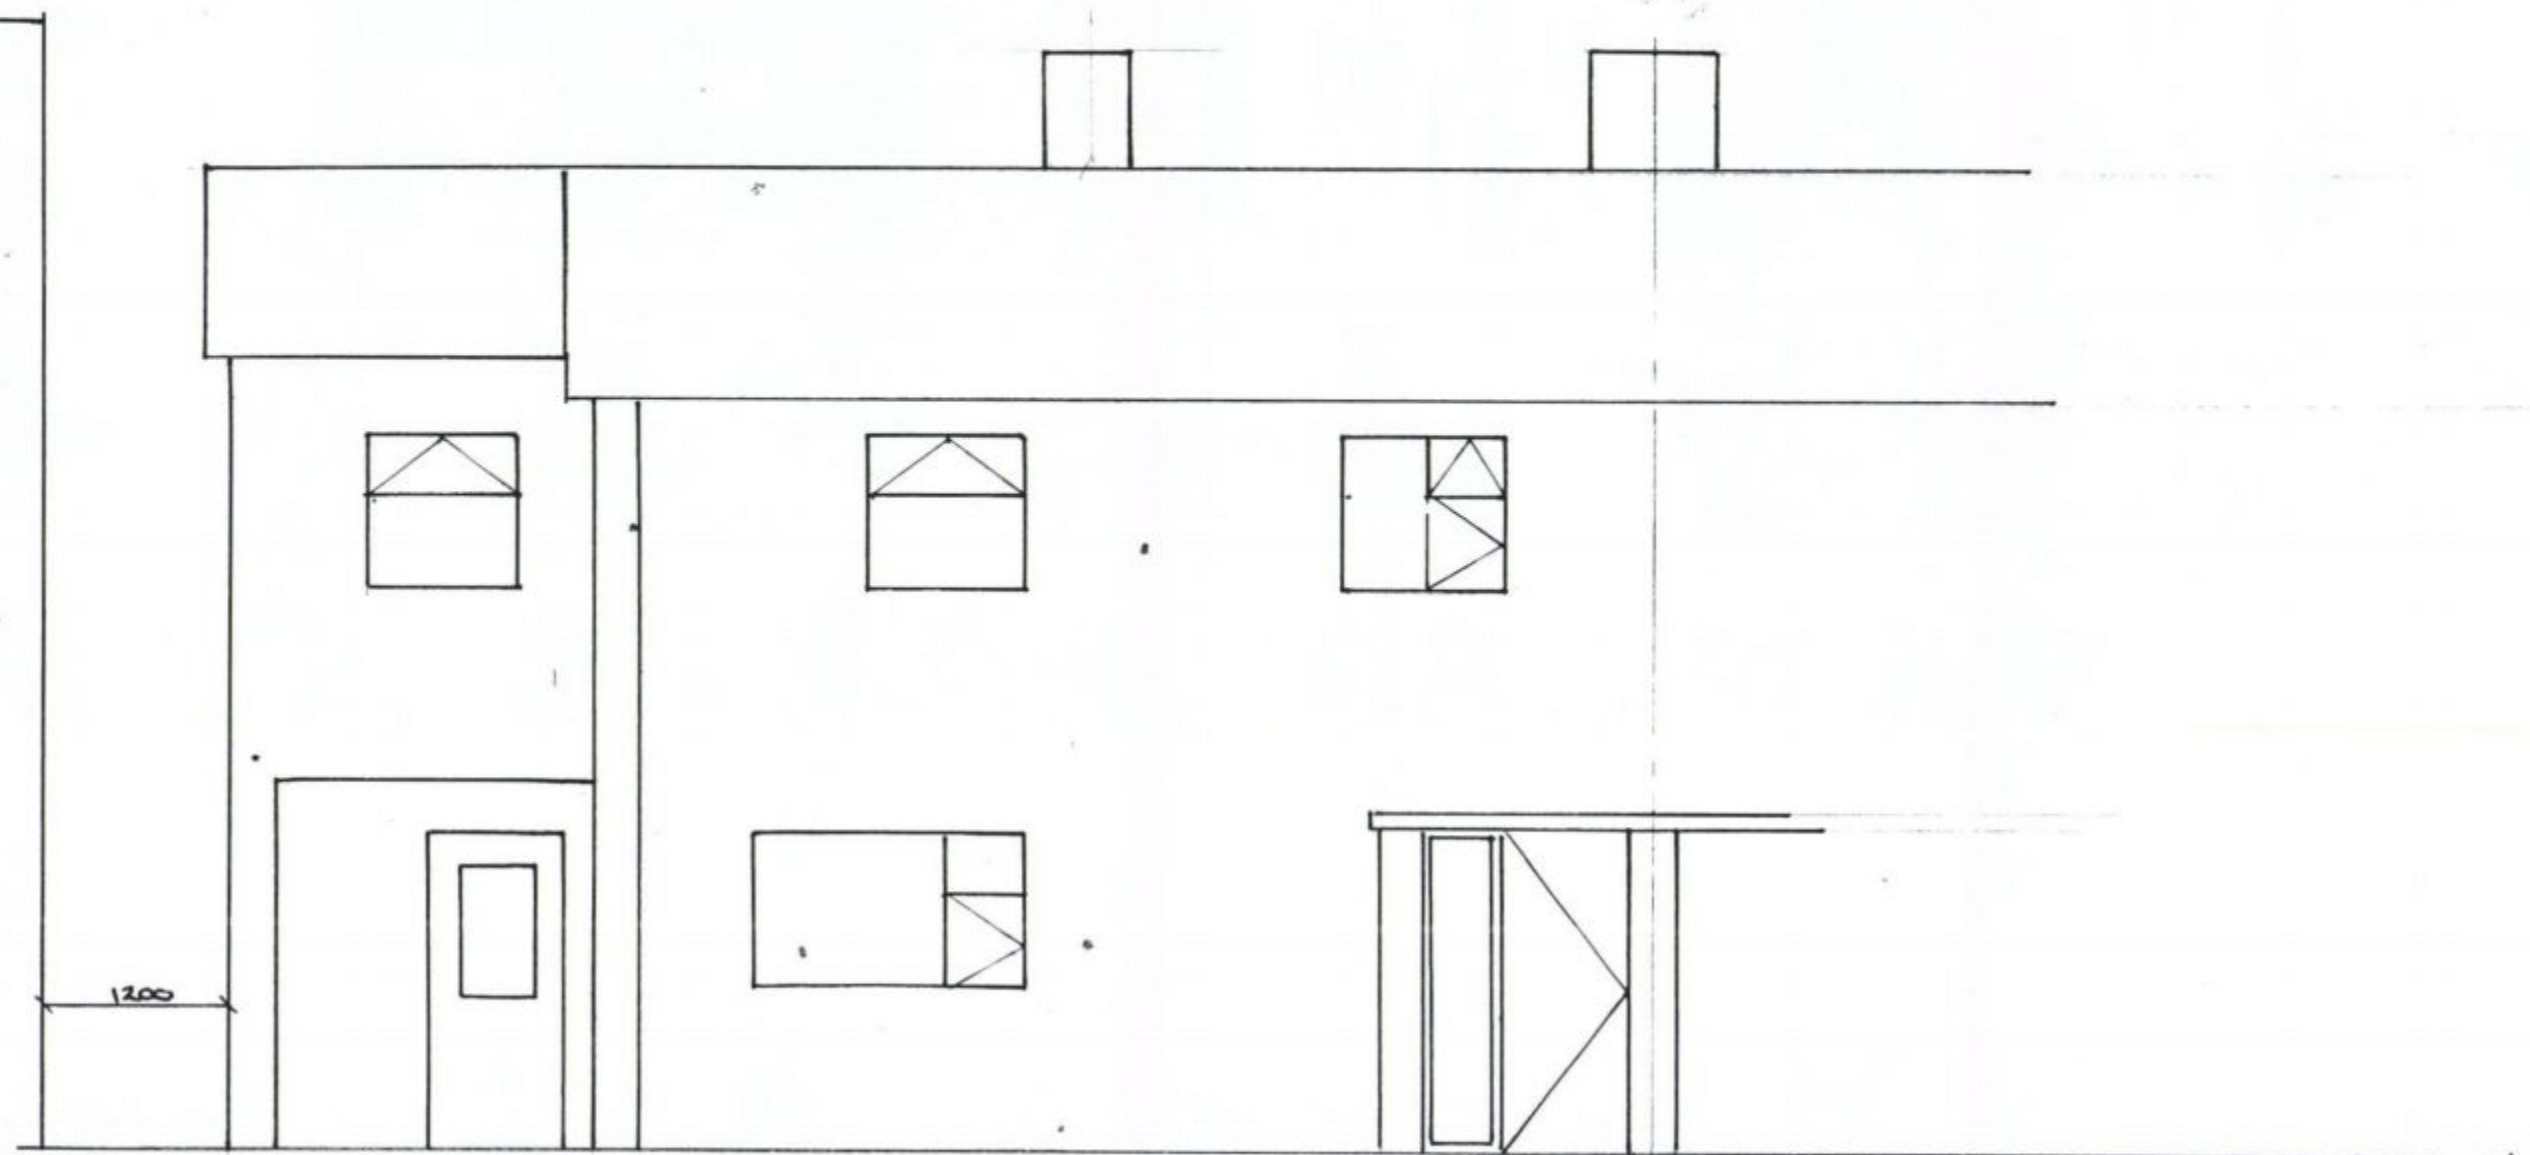

5 VIAN ROAD, WATERLOOVILLE, HANTS.
PROPOSED FRONT ELEVATION.

Dec No P05
Rev A
Scale 1:50