



Proposed Residential Development at Former Westminster Works, 15 Nile Street, Emsworth, Hampshire, PO10 7EF

By RBA Architects for HCG Properties Services Ltd | September 2012

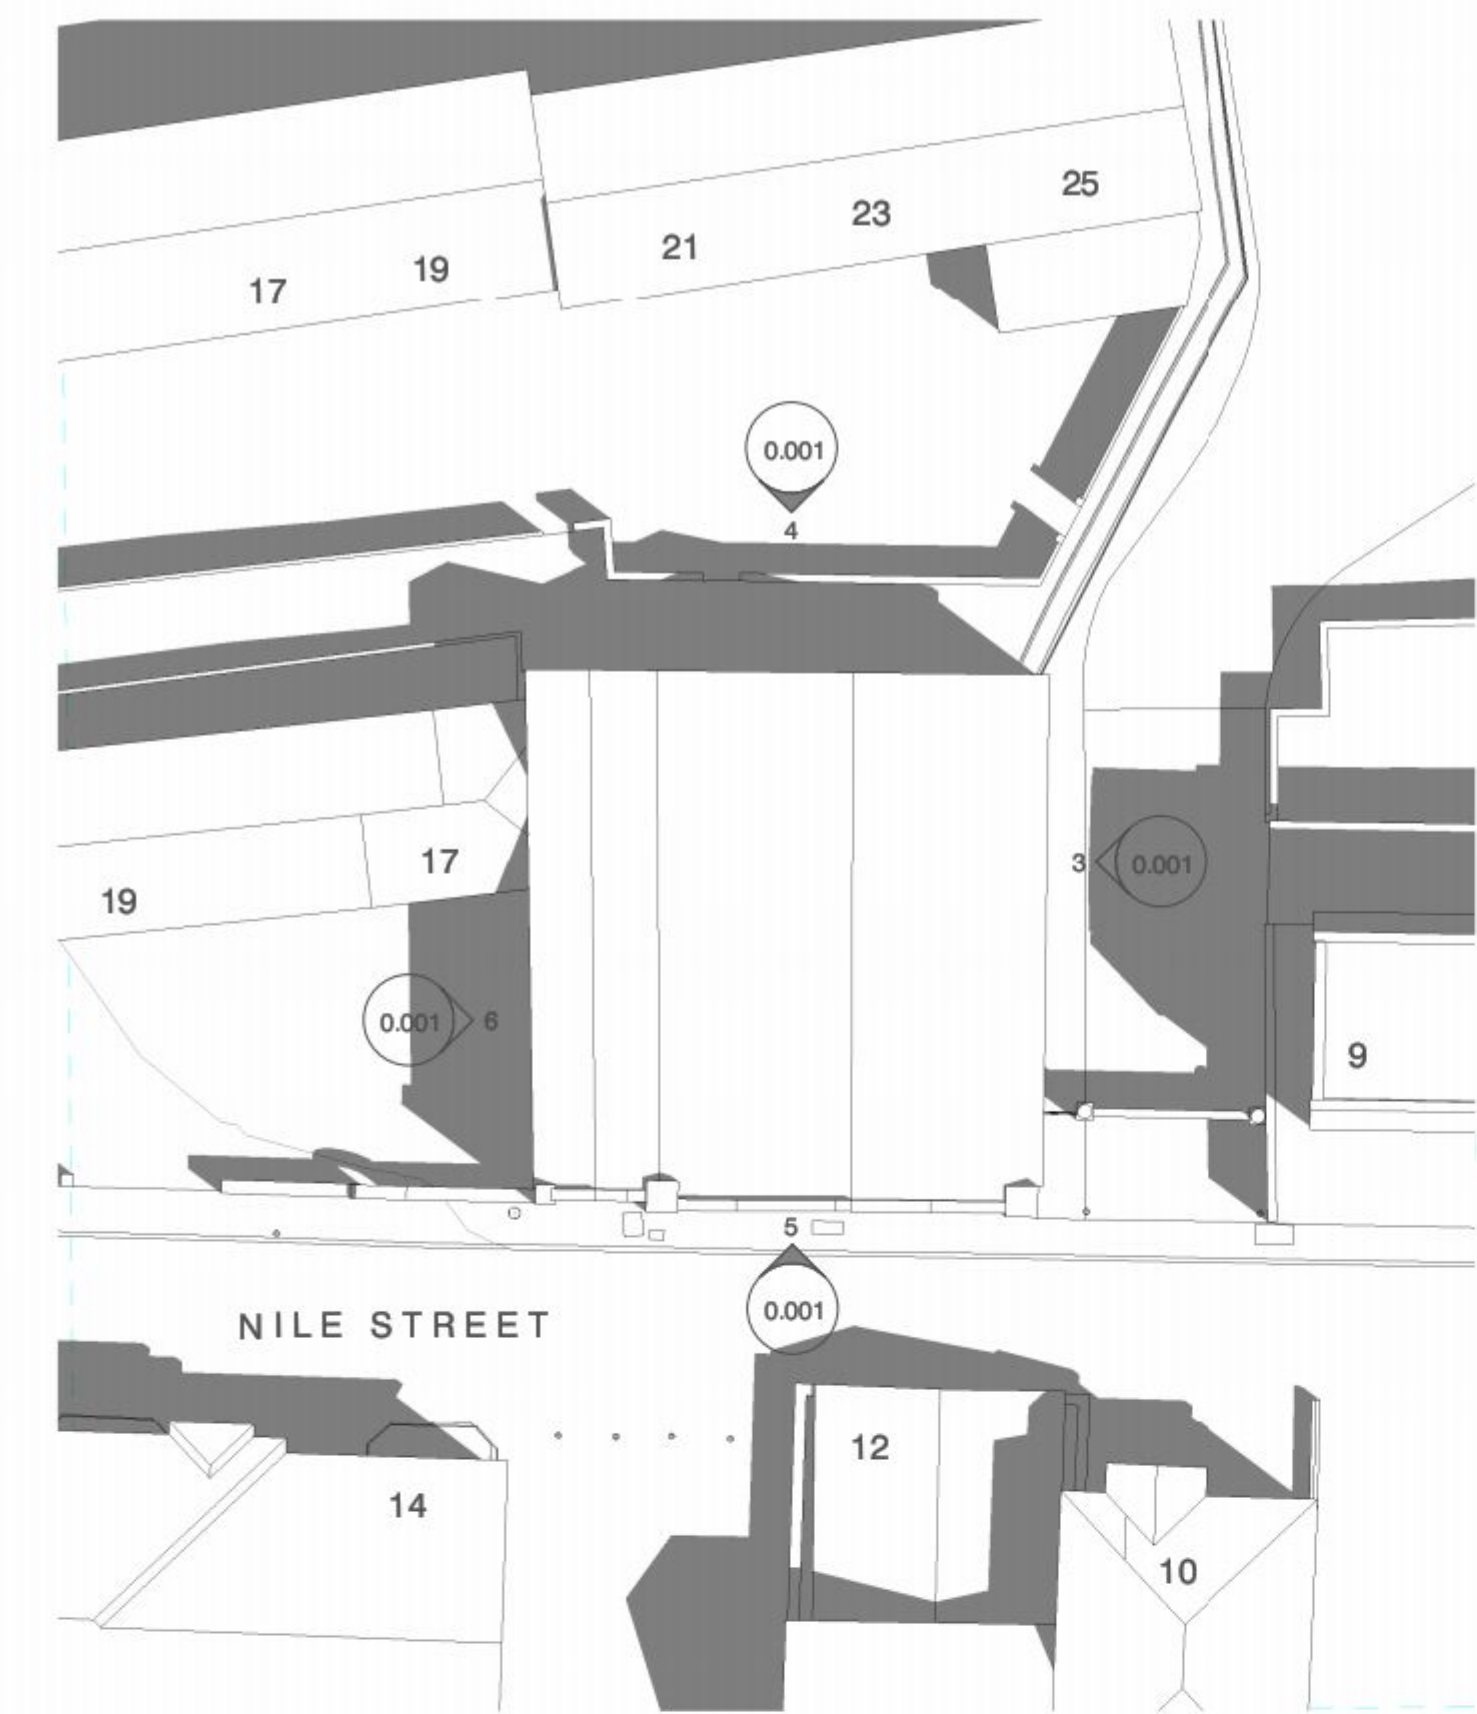

1. Existing Site Layout
scale 1 : 200

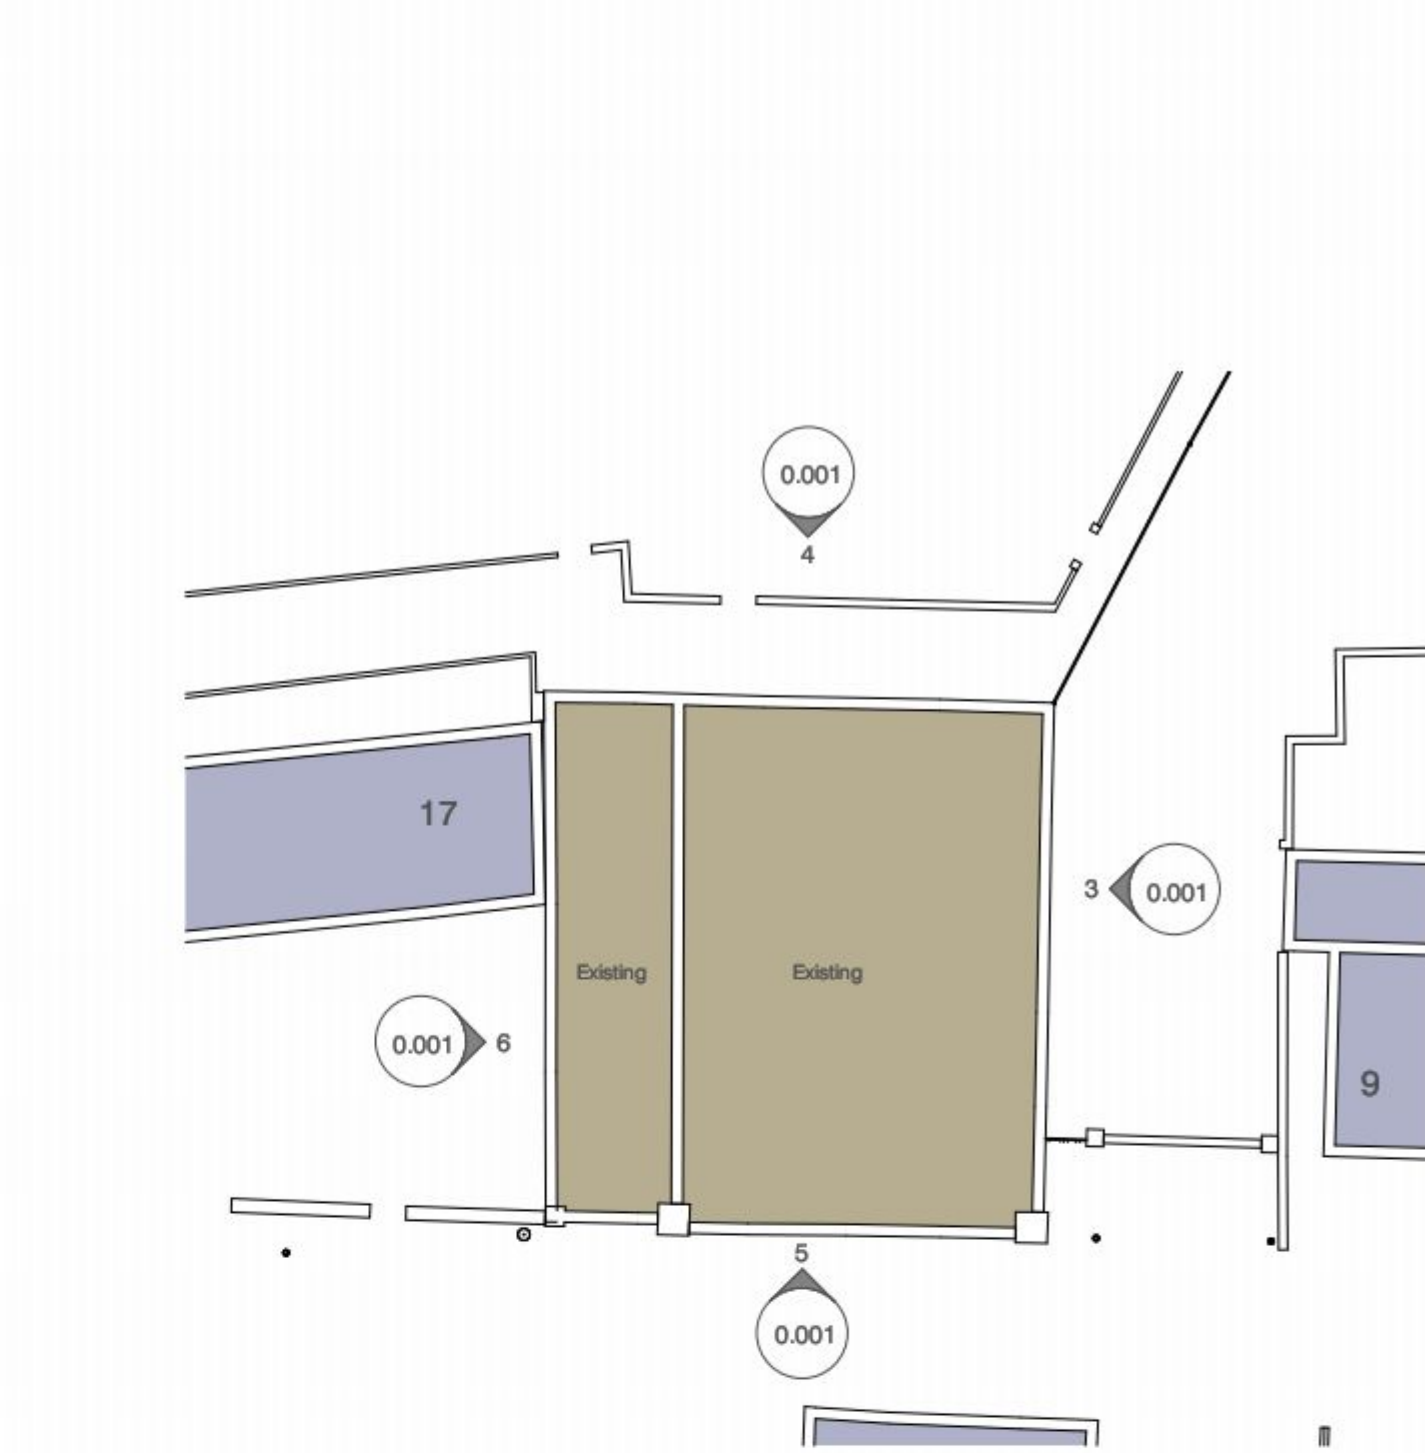

2. Existing Level 00
scale 1 : 200




Site Location Plan

scale 1:1250




5. Existing South Elevation
scale 1 : 100

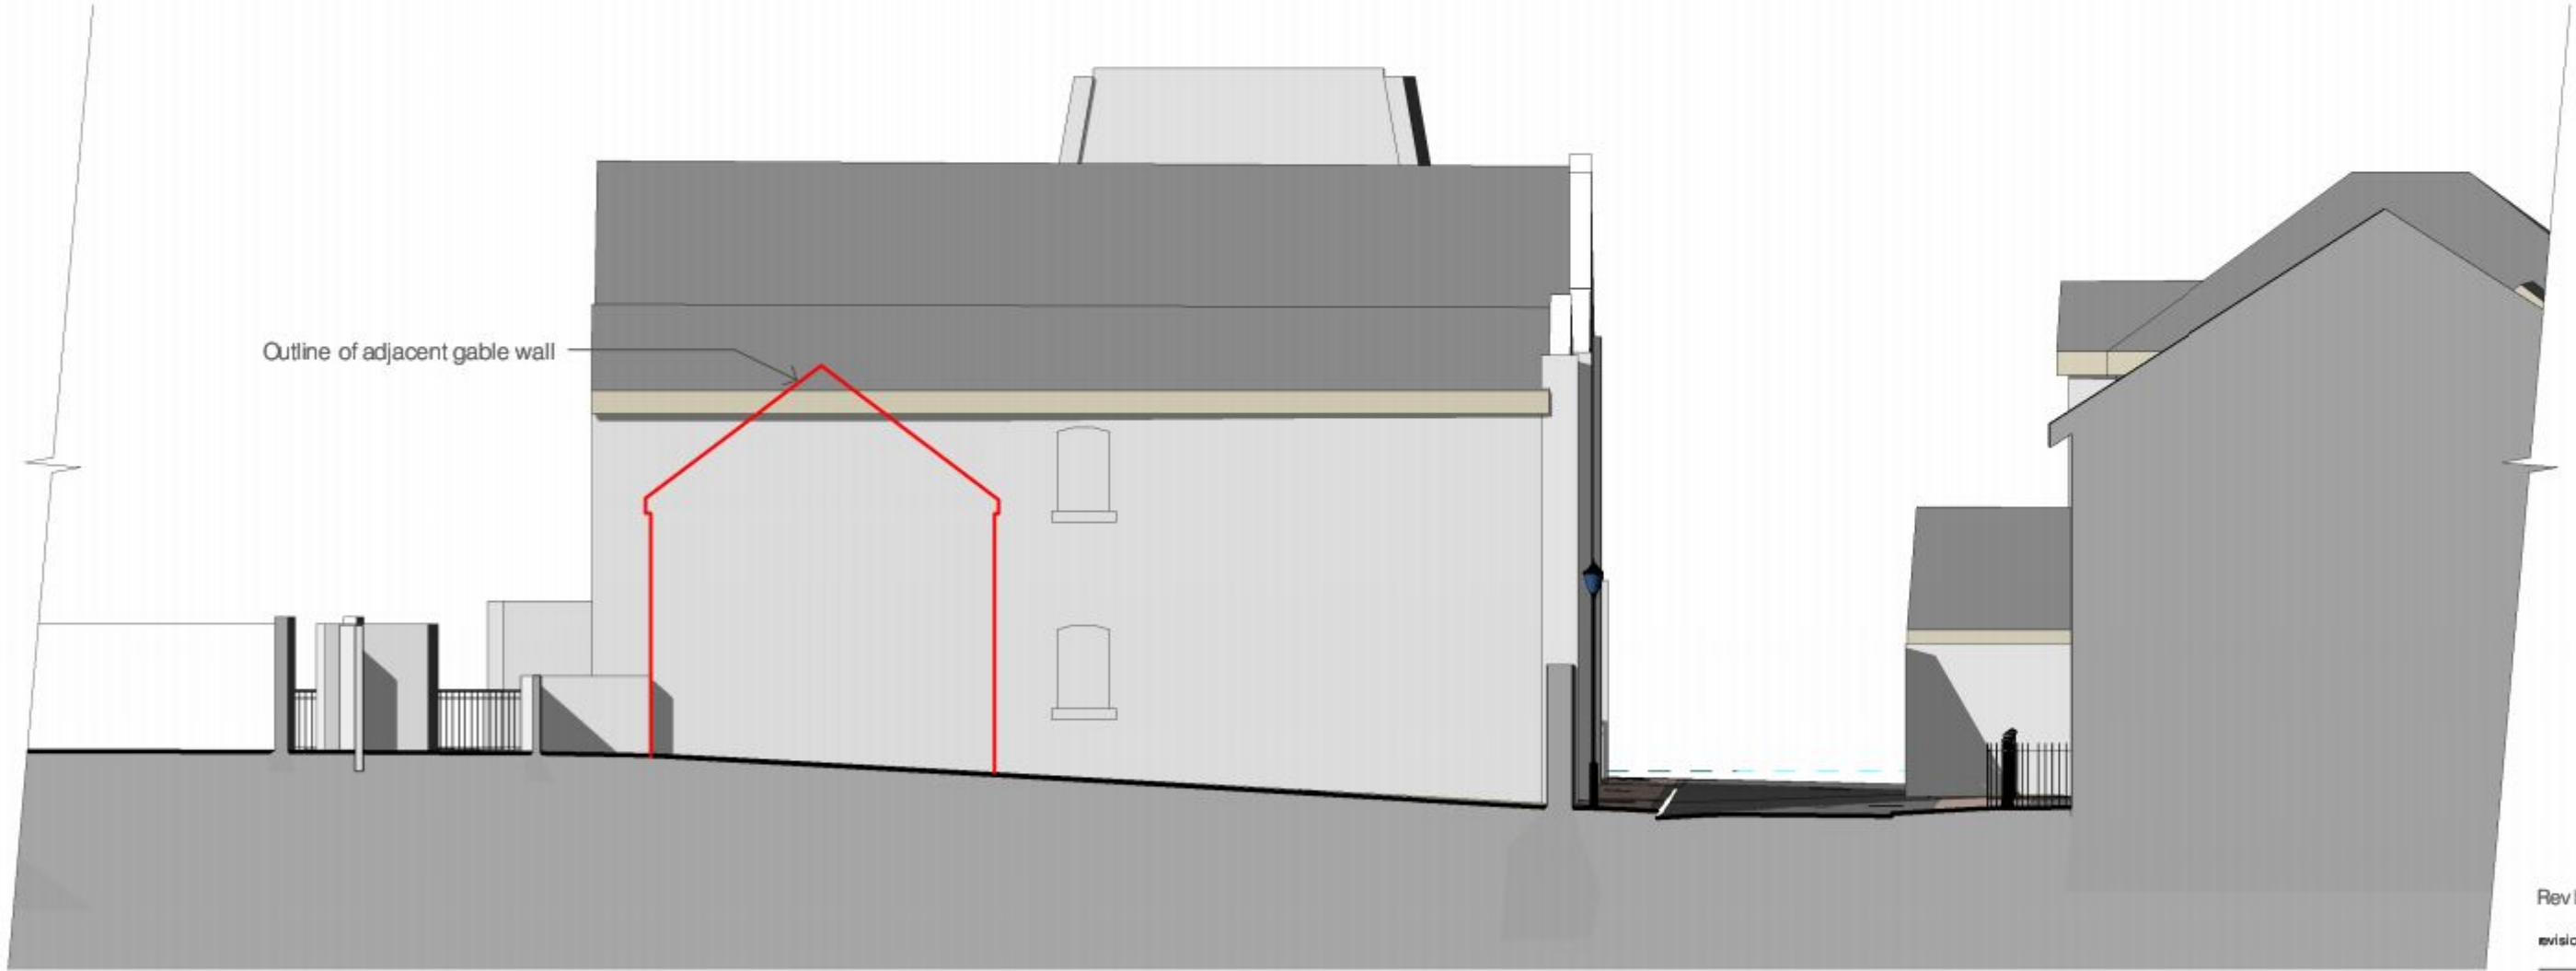

6. Existing West Elevation
scale 1 : 100



4. Existing North Elevation
scale 1 : 100

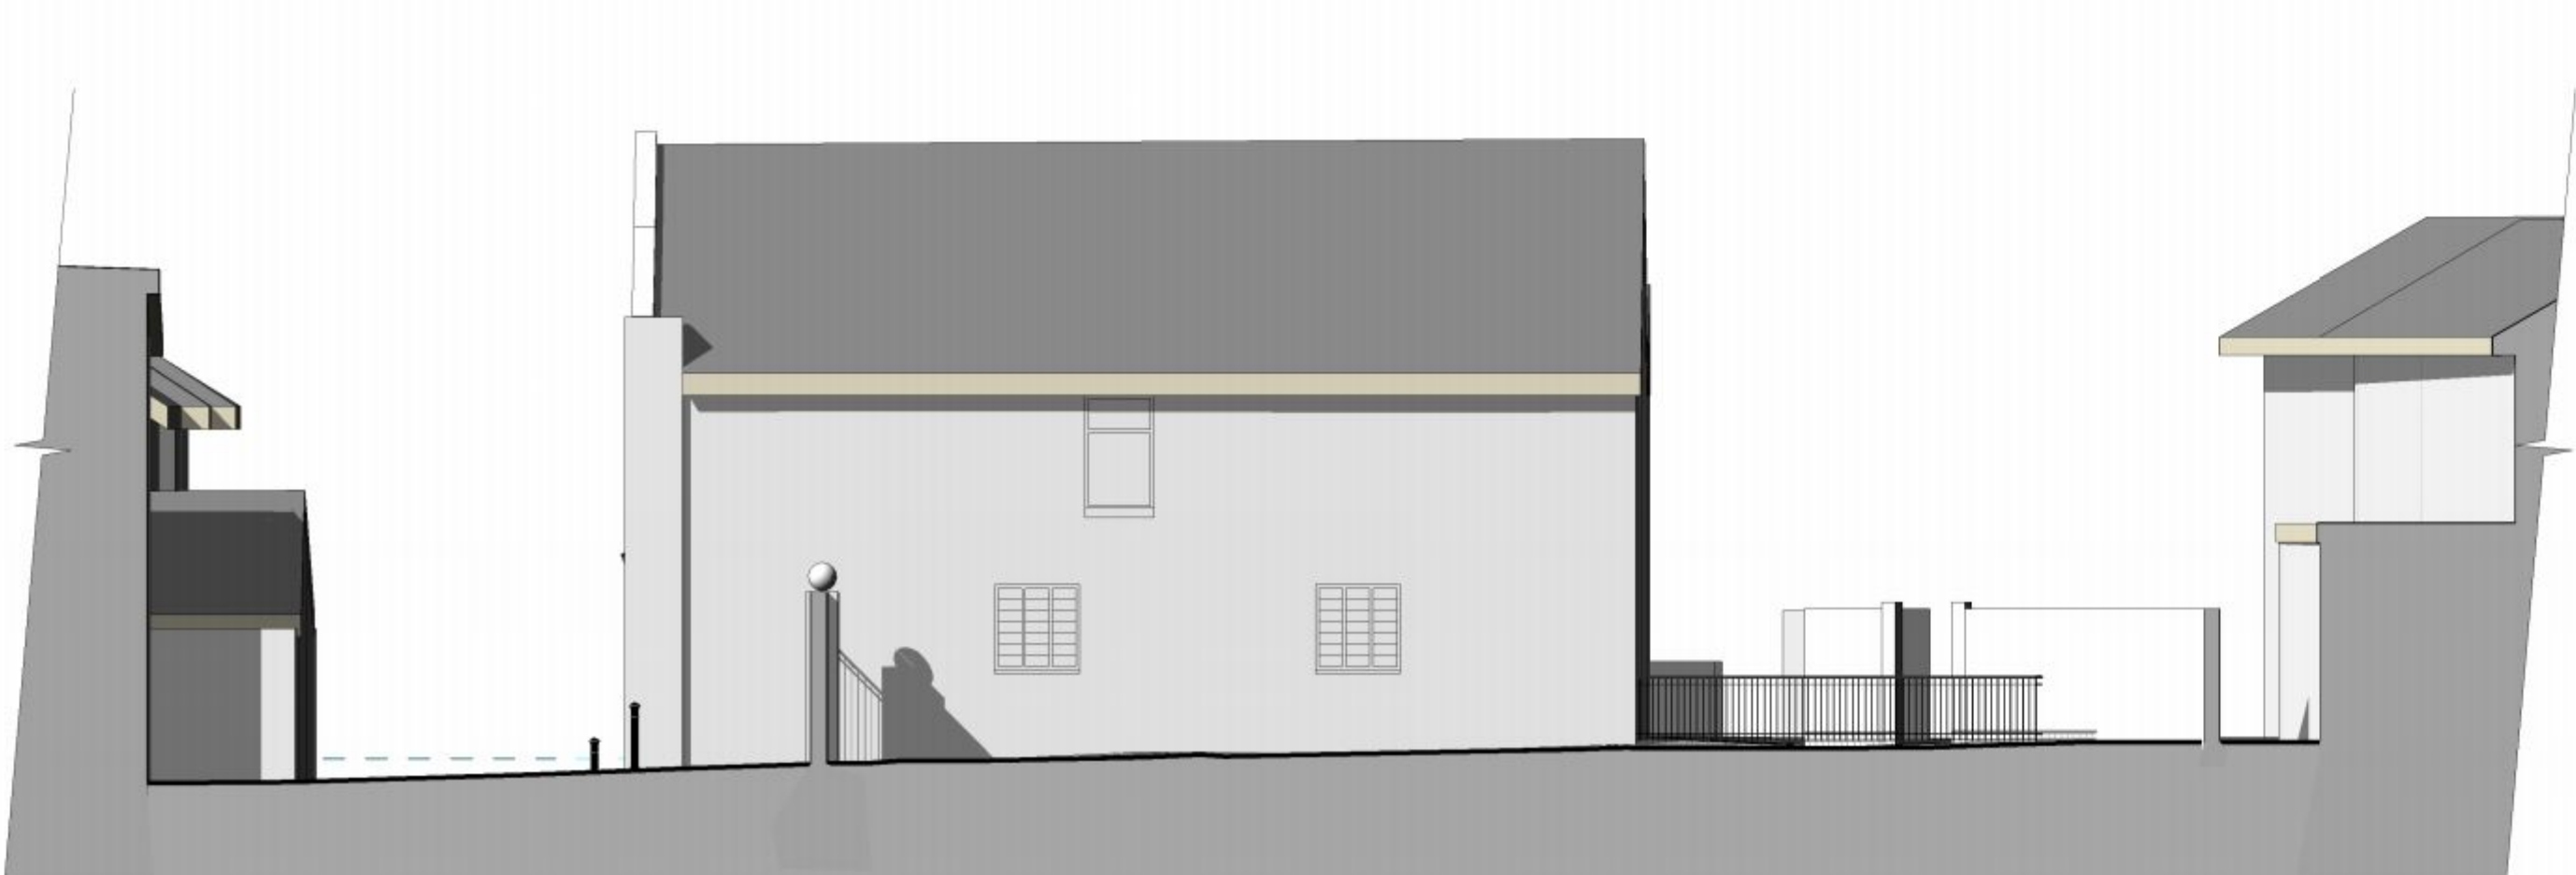

3. Existing East Elevation
scale 1 : 100

notes

Permission is granted to scale from this drawing for the purposes of Local Authority Planning Approval only. Please verify that the information is correctly printed to scale by checking the control bar below.



In all other circumstances DO NOT scale from this drawing, please contact this office for any additional information required. Contractors, Sub Contractors and Suppliers are to check all relevant dimensions and levels of site and building before commencing any shop drawings or building work.

RIBA

Chartered Practice

Ordnance Survey information is reproduced under Crown Copyright 2007 ©. All rights Reserved. Licence number 100020449.

This drawing is the copyright of RBA Ltd ©

This drawing must be read in conjunction with related RBA drawings as scheduled in the Drawing Register. This drawing must also be read in conjunction with the following consultants, specialists & sub - contractors drawings:

drawing number	consultant name	revision
----------------	-----------------	----------

Rev D1. Planning Issue	25.09.12	AY	RJB
revisions	date	author	author
		QA level 1	QA level 2



BOYD 3 THE ADMIRALS
GUNWHARF QUAYS
PORTSMOUTH PO1 3AG

t: 023 9281 9990
e: mail@rba-uk.eu
w: www.rba-uk.eu

project
Proposed Residential Development at
Former Westminster Works
15 Nile Street, Emsworth,
Hampshire. PO10 7EF

drawing
Existing Floor Plans, Sections and
Elevations

scale	date	author	author
As indicated @ A1	September 2012	QA level 1	QA level 2
		AY	RJB

job no	drawing no	rev
1216	0.001	D1