


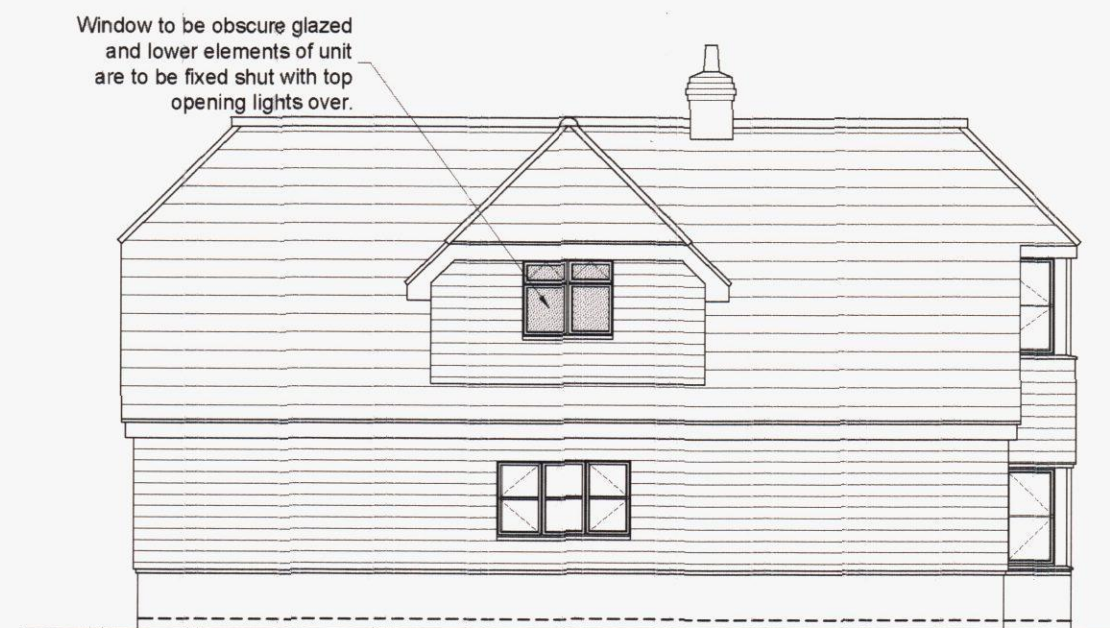

South Elevation 1-100




East Elevation 1-100




North Elevation 1-100



West Elevation 1-100

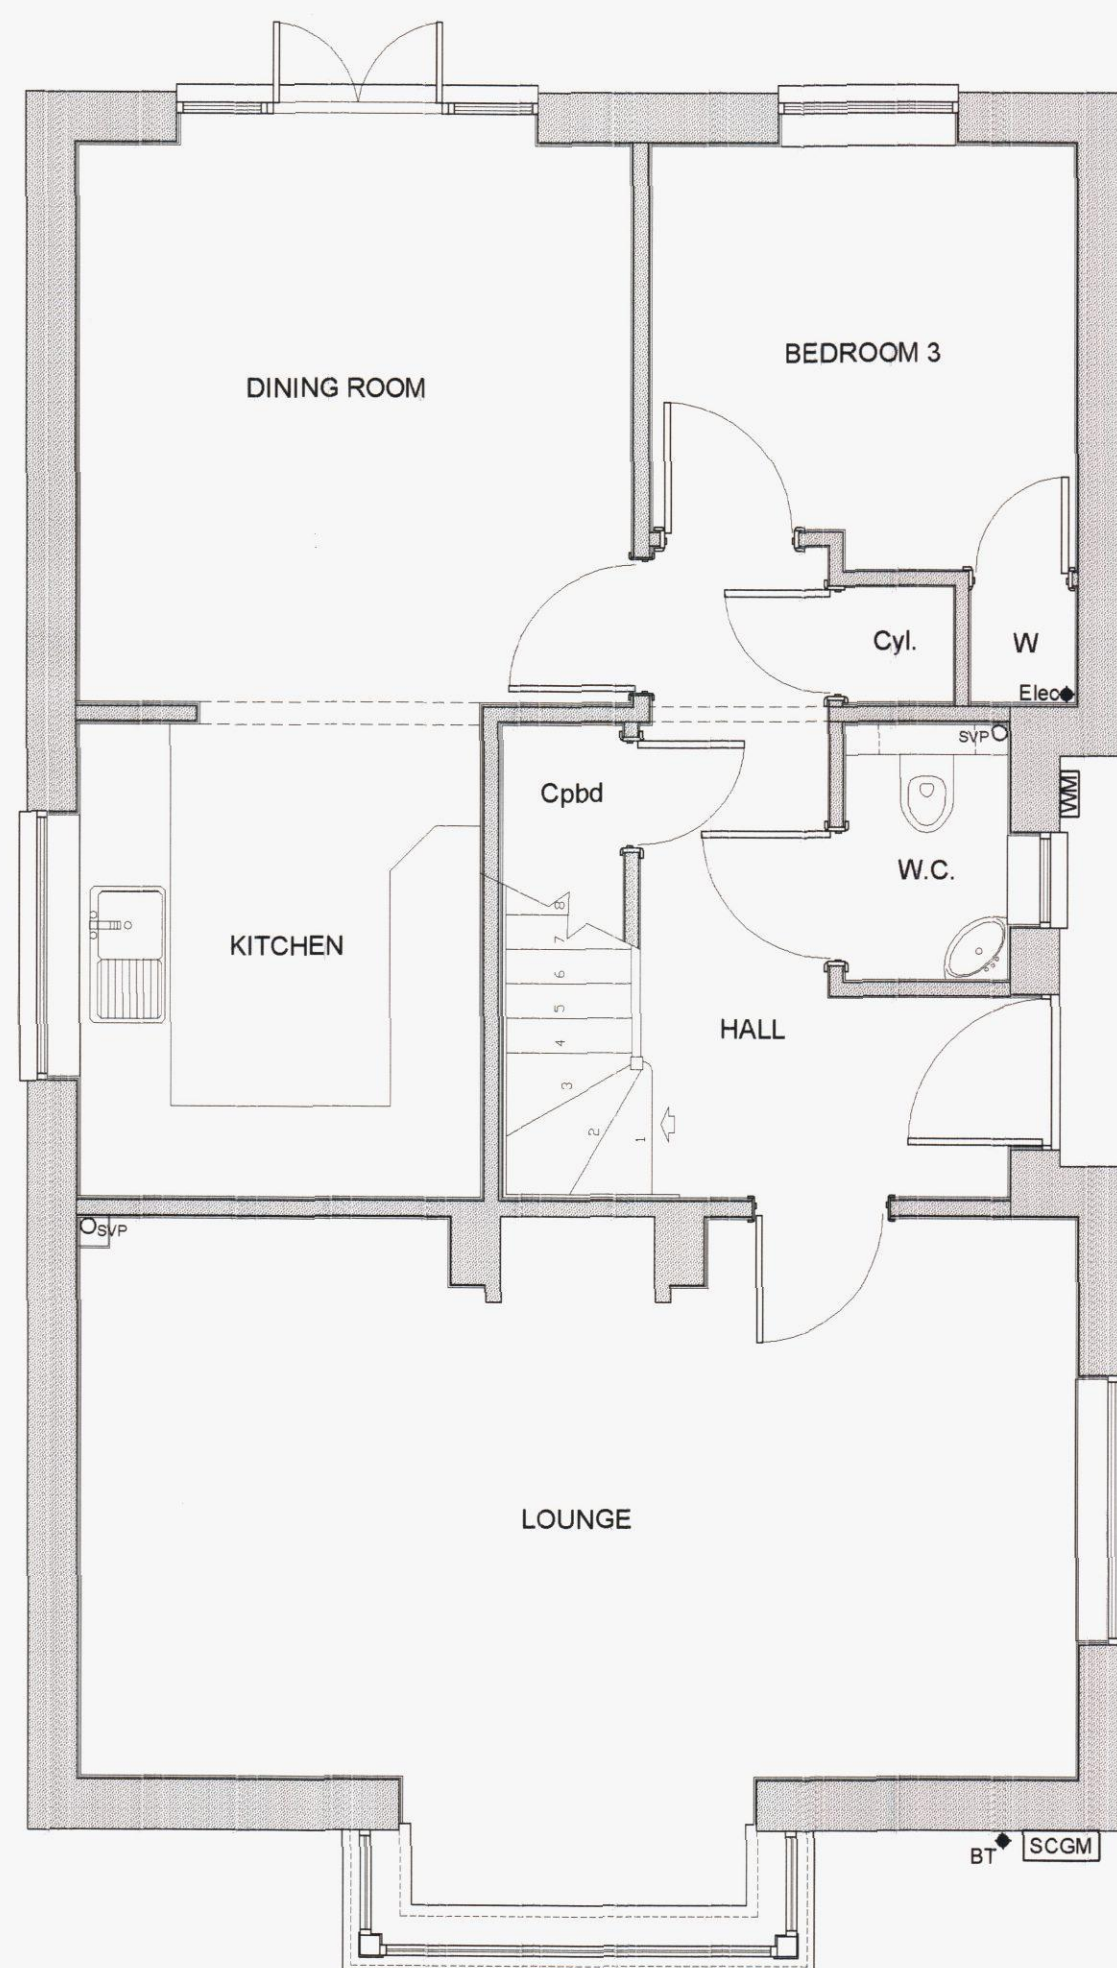

Ground Floor Plan 1-50

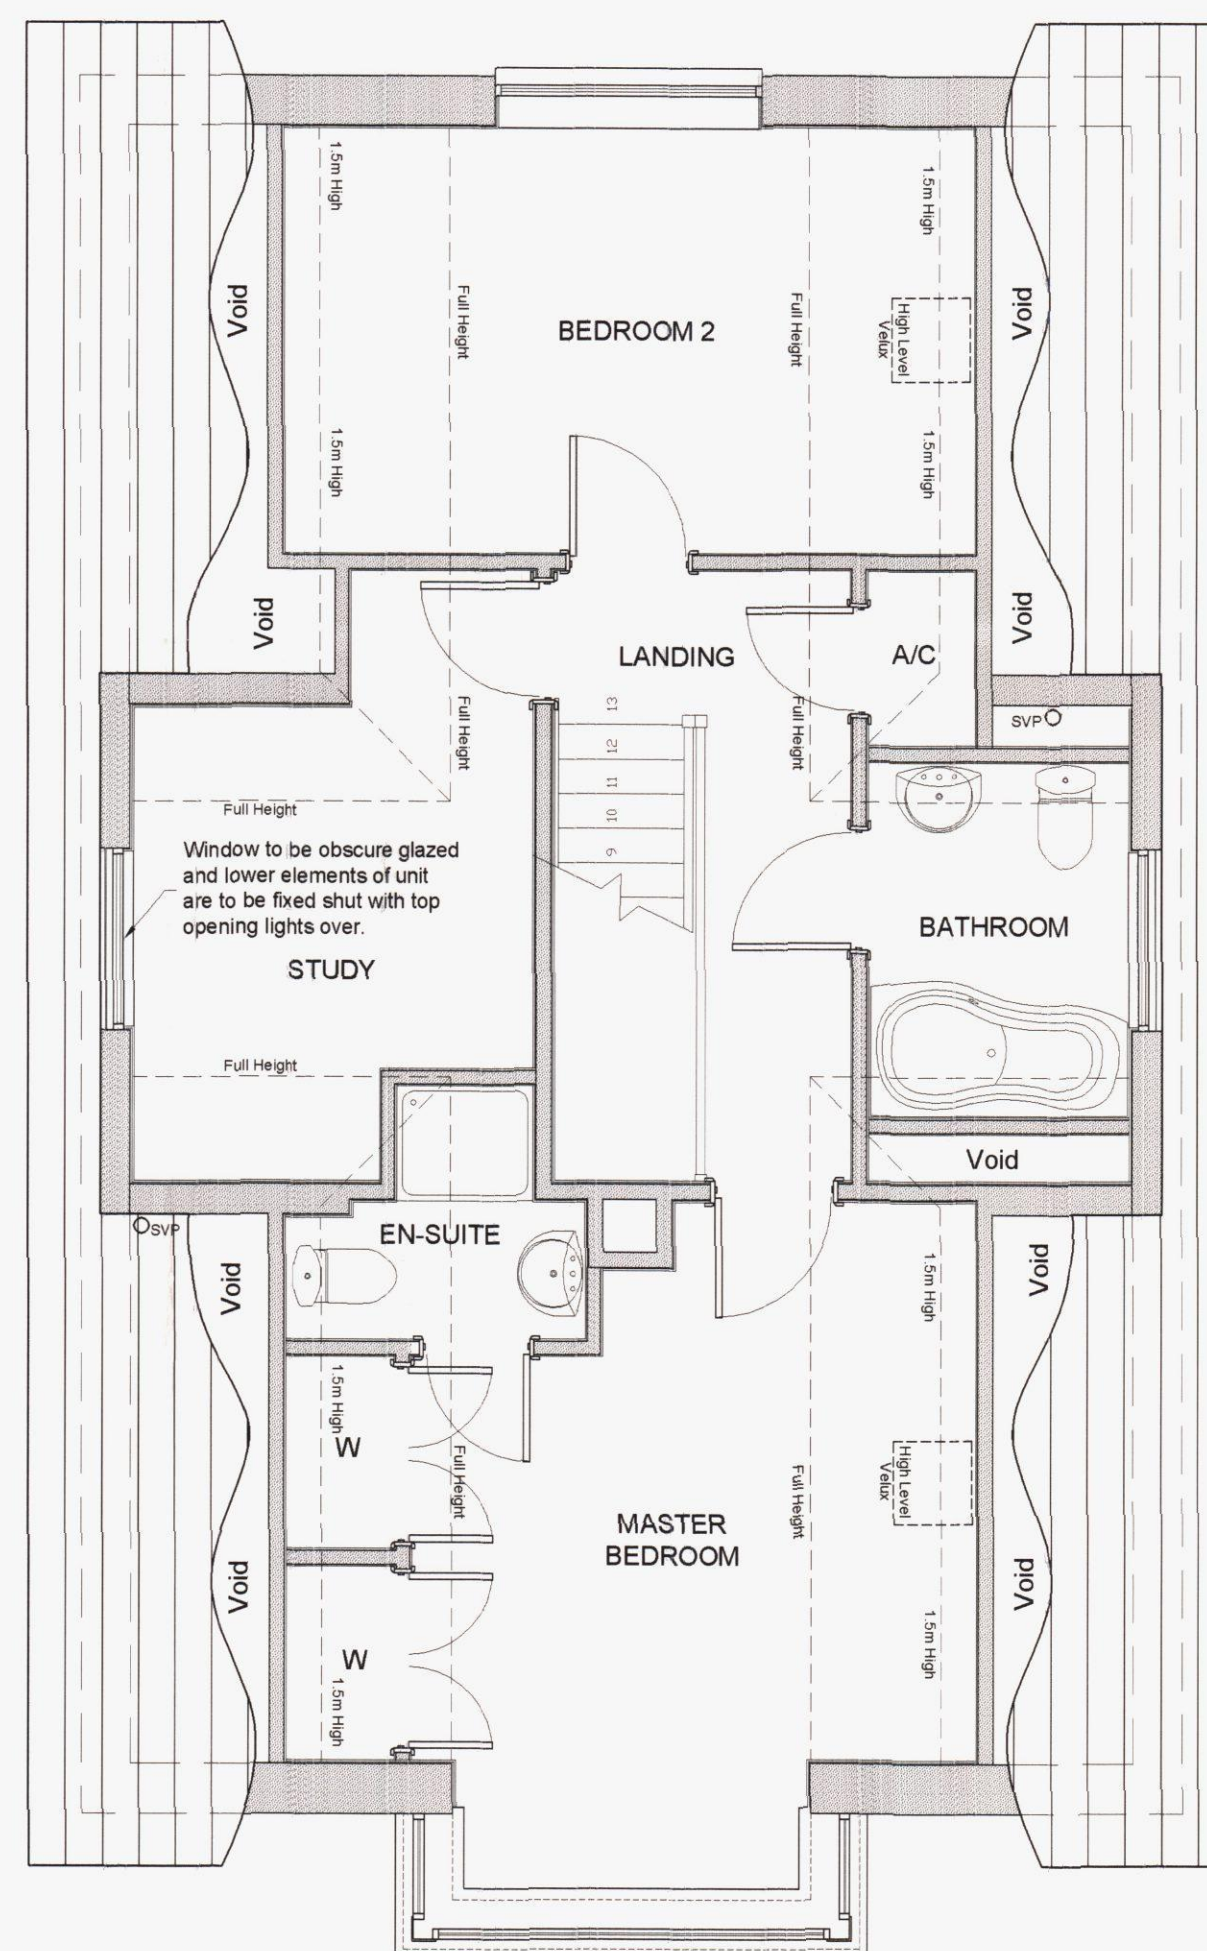

First Floor Plan 1-50

Floor Area = 130m² - 1400SqFt

Rev B - 1 Additional PV Panel added. 26-03-13
Rev A - PV Panels added. 13-03-13

This drawing is the copyright of MAPLEDEAN DEVELOPMENTS LIMITED
no copies in whole or part thereof may be taken without prior consent.



MAPLEDEAN DEVELOPMENTS LIMITED
HOLLYTHORNS HOUSE
NEW ROAD, SWANMORE
HAMPSHIRE, SO32 2NW

TEL: 01489 896668 FAX: 01489 896636
EMAIL enquiries@mapledean.co.uk www.mapledean.co.uk

Job Title.
Land R/O 42 Church Road,
Hayling Island

Description.
Plot 1 Planning G.A.

Scale: As Shown Date: April '12 Drawing No: 113-B