



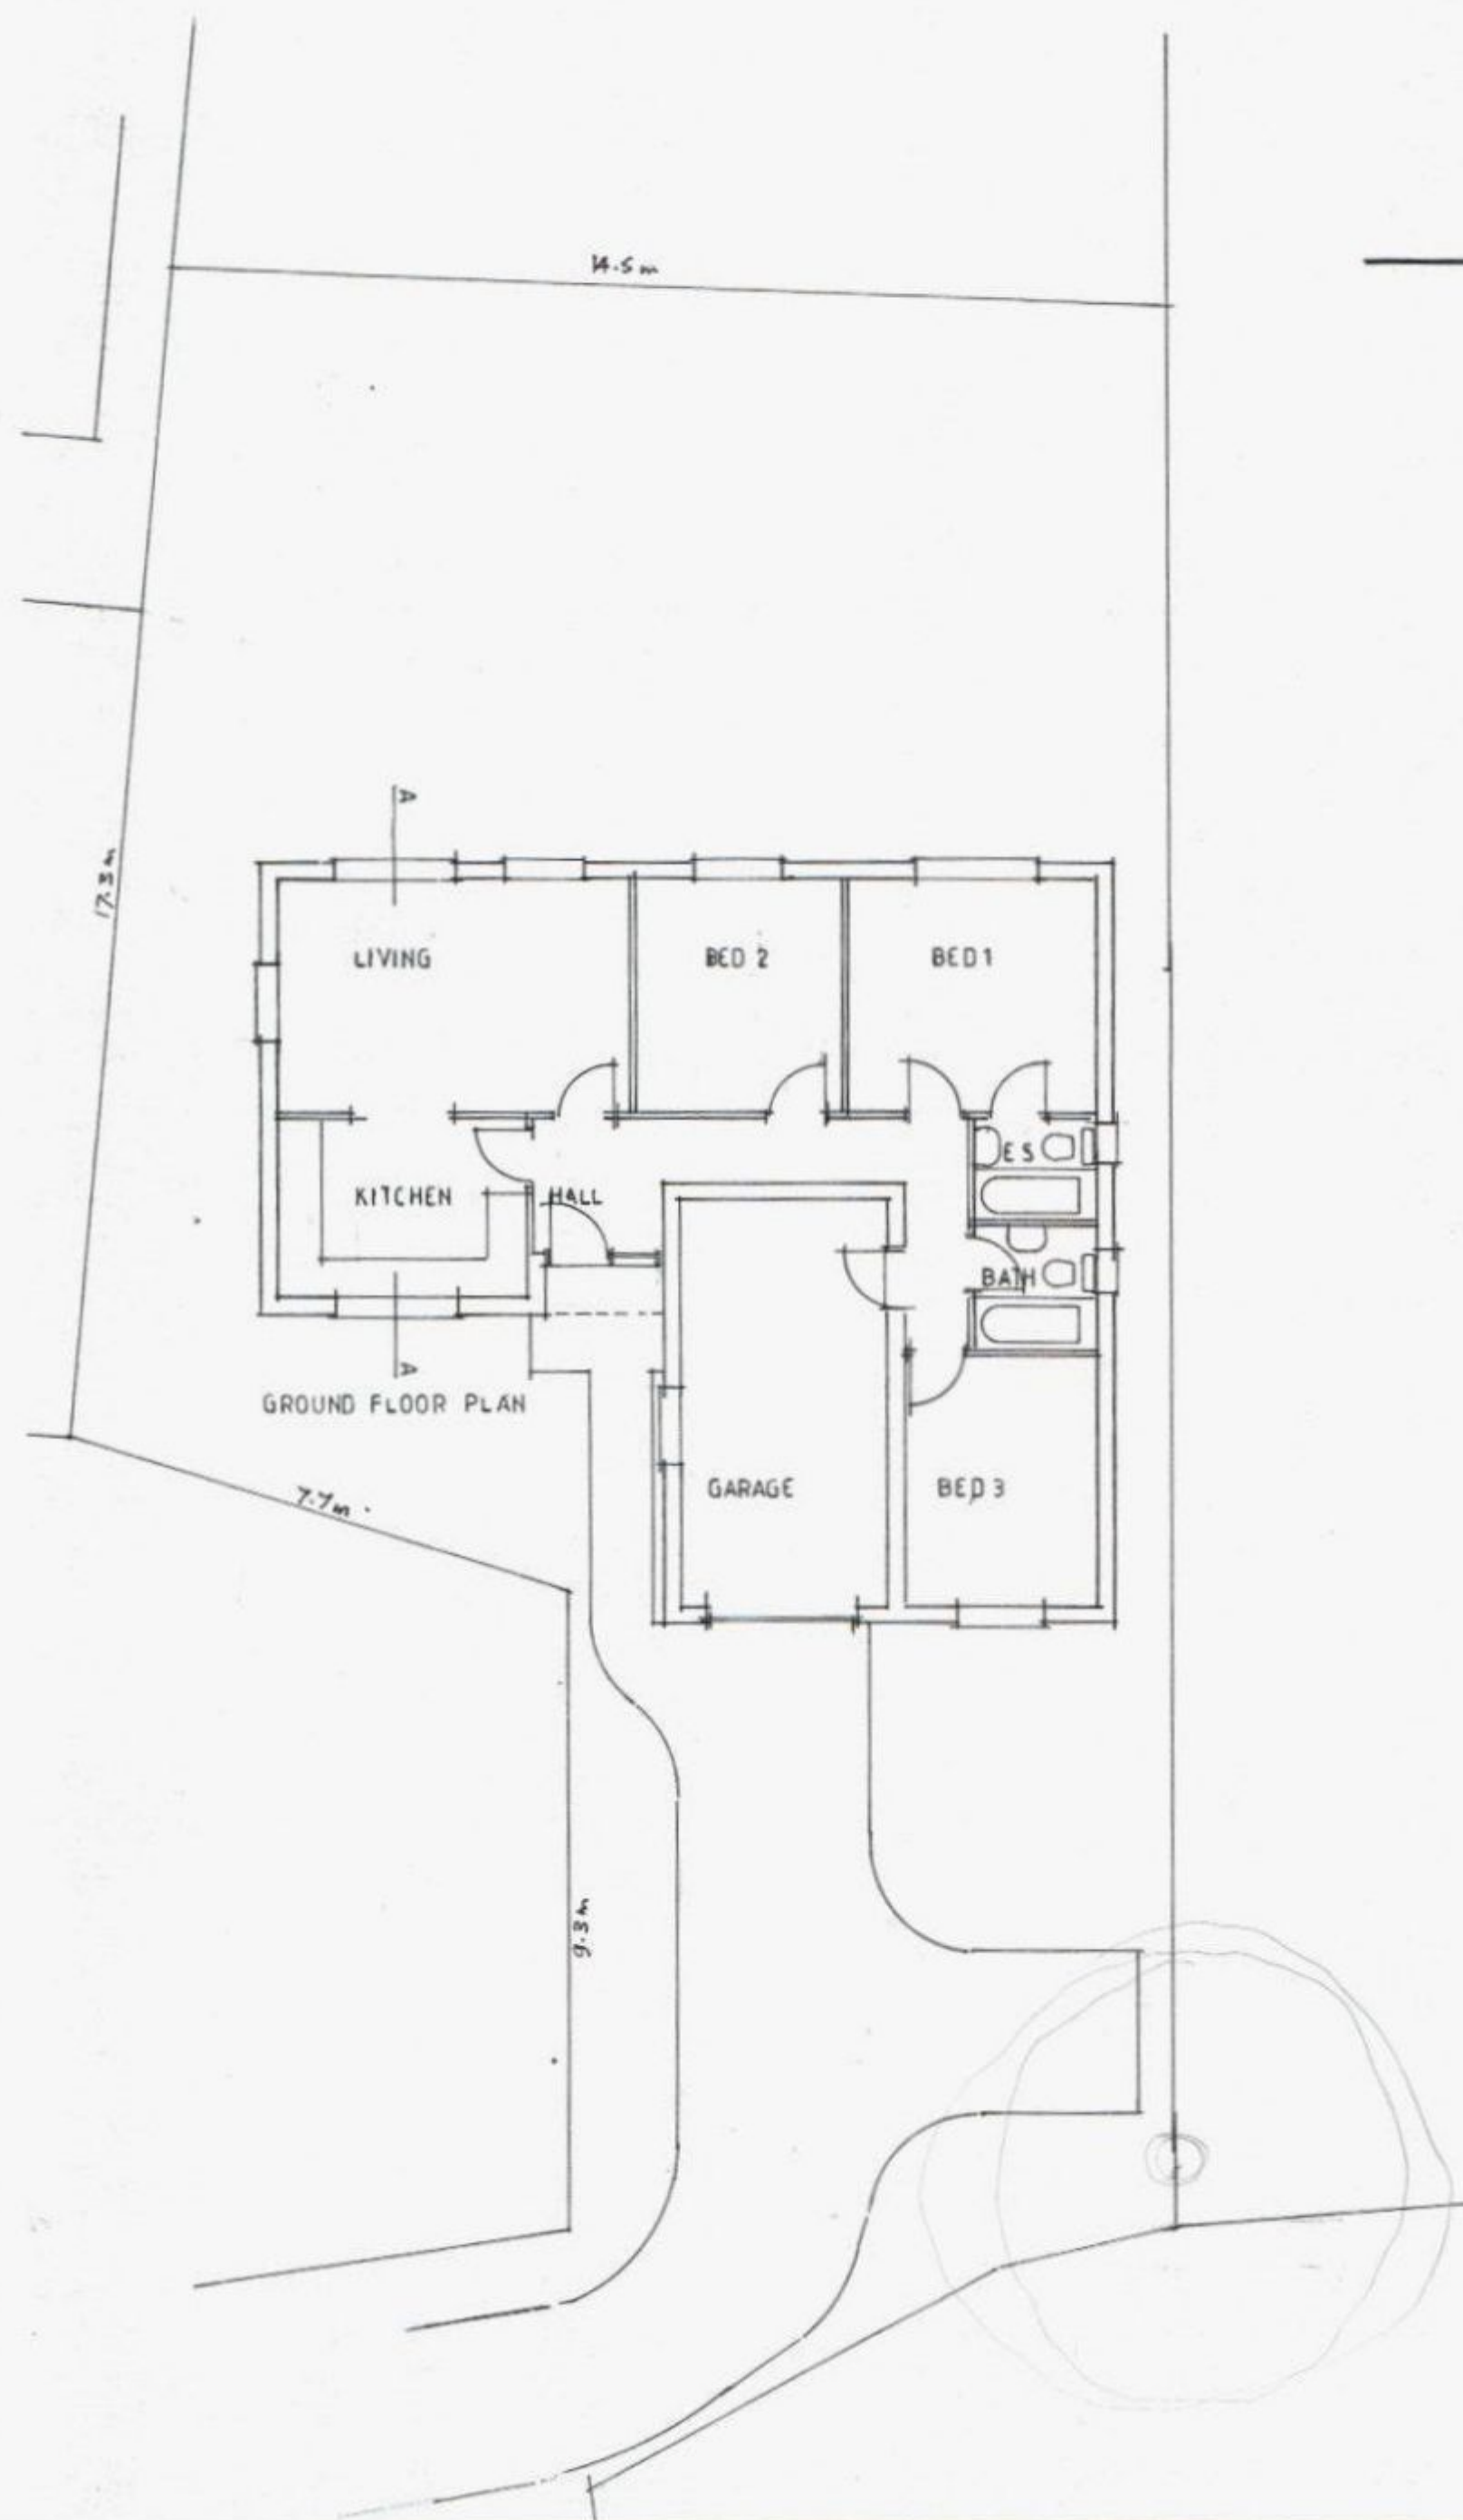

EAST ELEVATION




SECTION A A

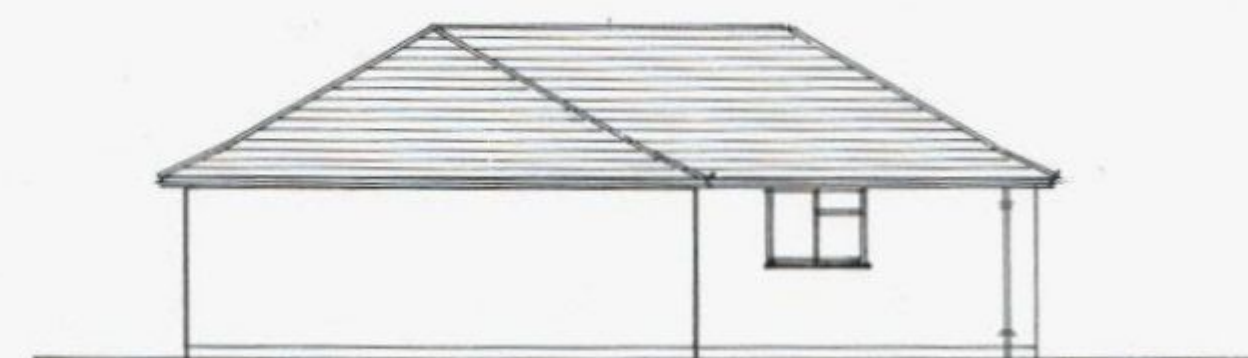


SOUTH



NORTH

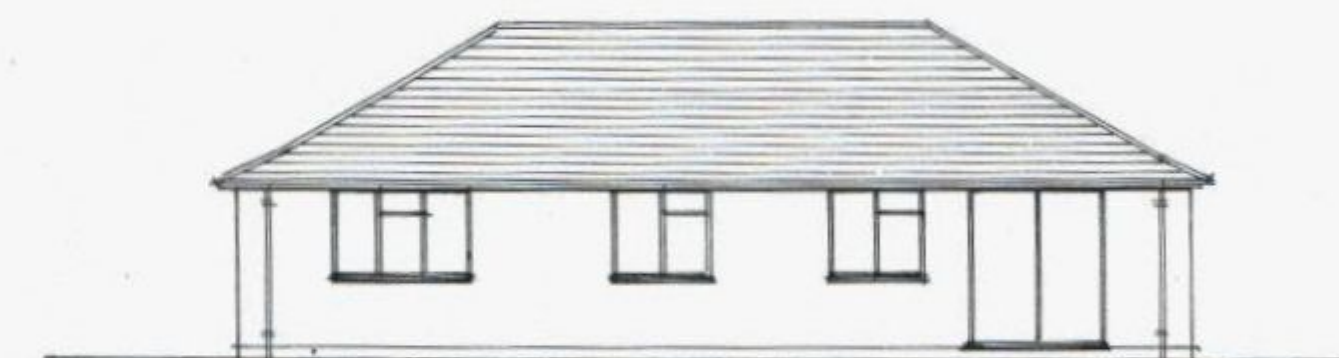

WEST

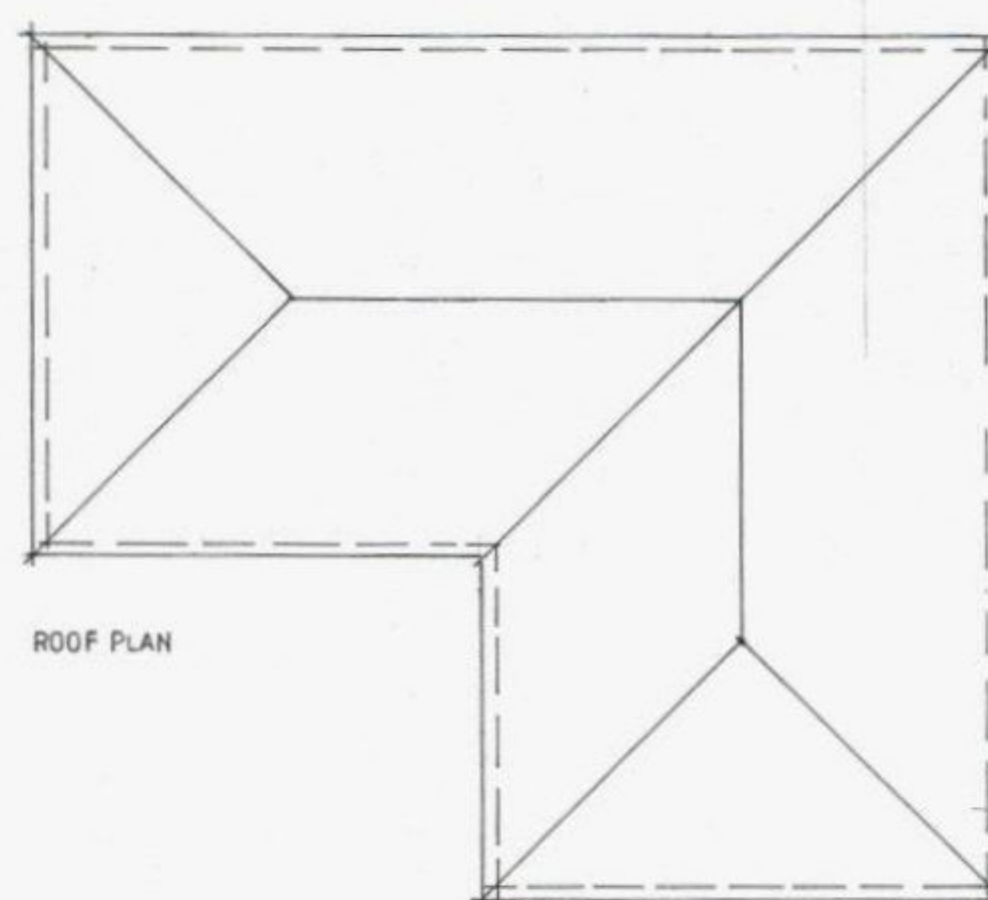

ROOF PLAN



THIS DRAWING FOR DISCUSSION PURPOSES ONLY

PROPOSED BUNGALOW ON LAND ADJ. TO Nos. 80, 82
BEDHAMPTON ROAD HAVANT PO9 3EZ
FOR MR. C. HARTLEY

DWG. NO. 468-04

Geoffrey J. Duffell Tel 023 92462261

Oct. 2012