


LONDON
ROAD

OUTLINE OF
PREVIOUS APPLICATION
DASHED

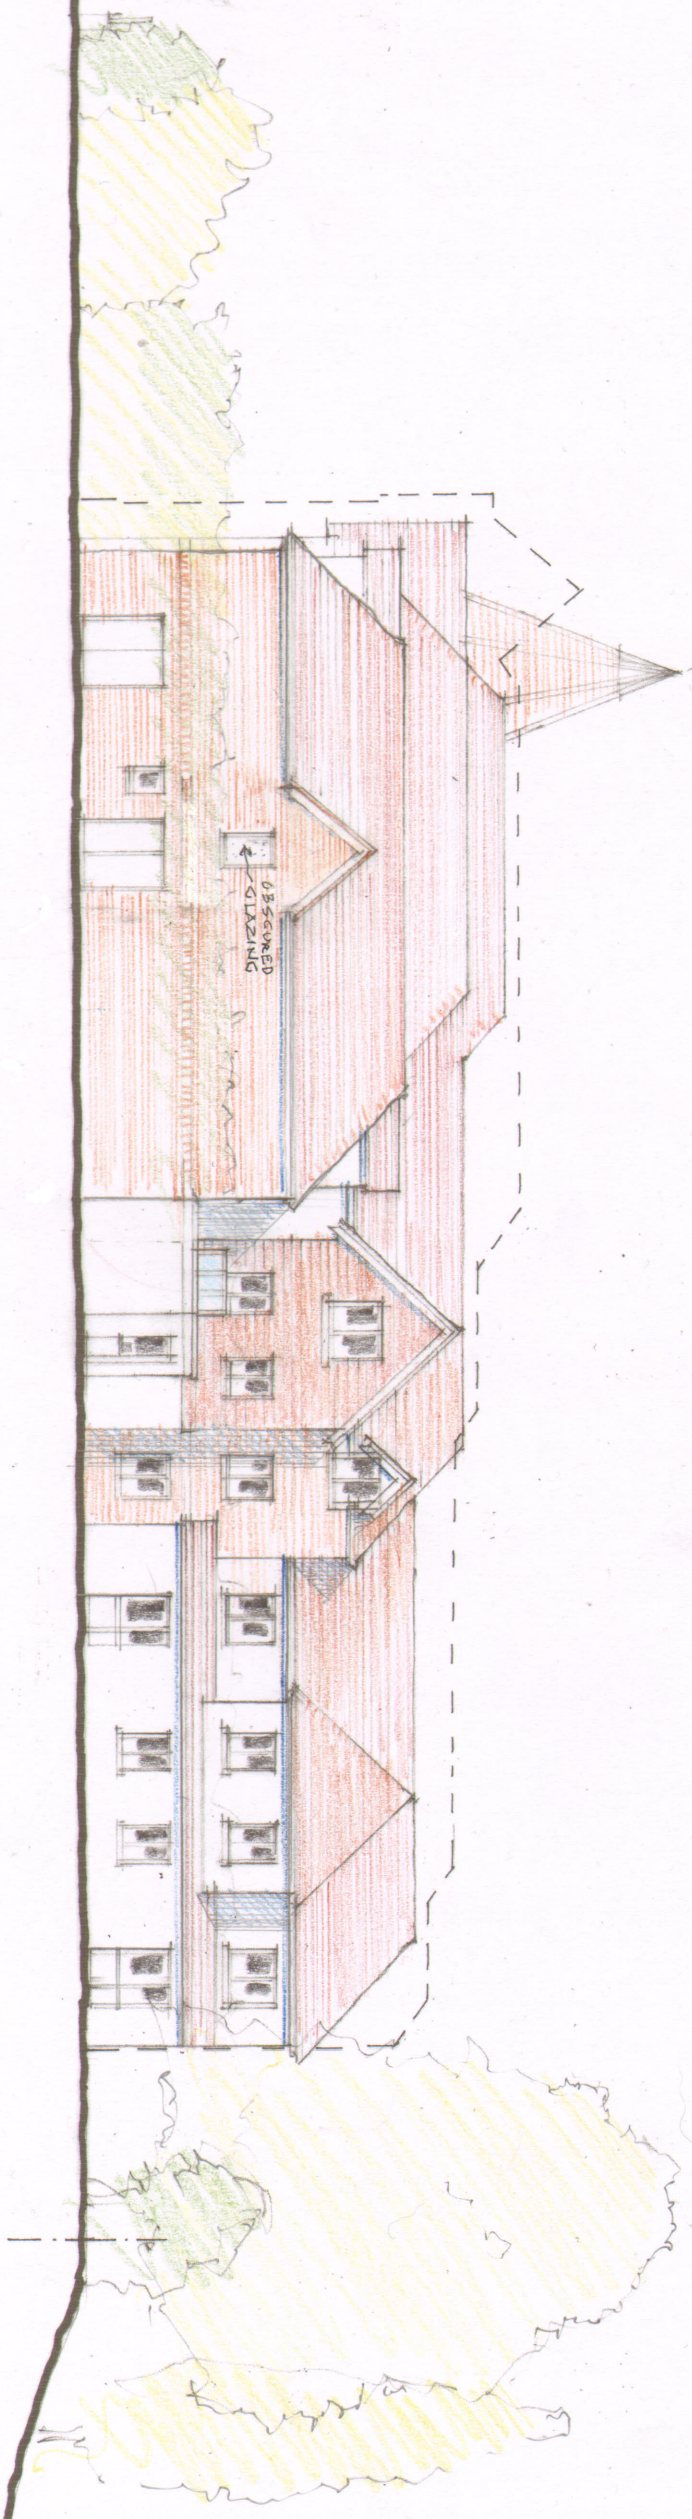

127A AND 127B, LONDON ROAD,
WATERLOOVILLE PO8 7SH

NORTH ELEVATION

Scale 1:200 at A3

Drawing No. LRW / P12 / 11