


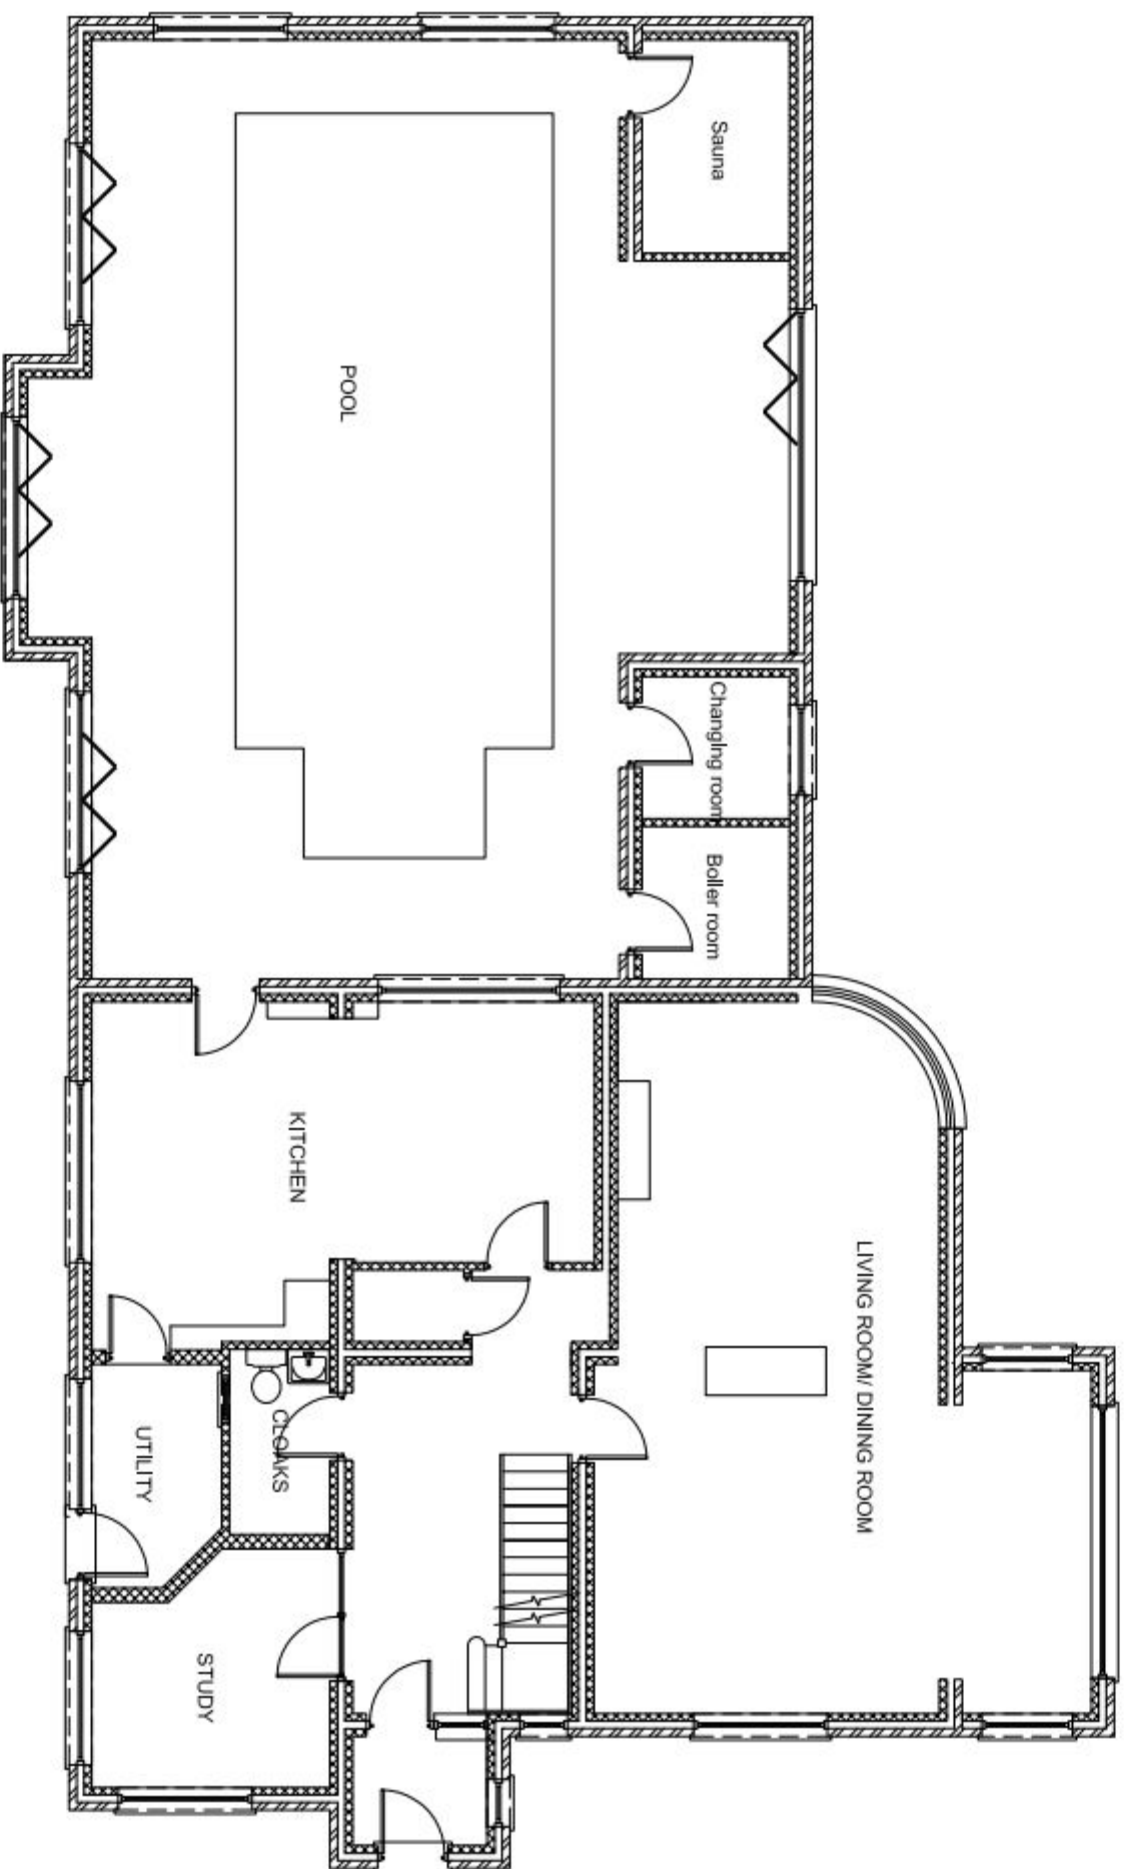

GROUND FLOOR PLAN



Plans 1:100

- General Notes
- Self-closing FDSOs Fire Door
 - Self-closing F200 Fire Door
 - Mechanical Extract and Ducting
 - Polythene Wrapped Condy Barrier
 - Concrete Pathways to Engineer's Design
 - Steel Beam to Engineer's Design
 - Sound Deadening Quilt Insulation
 - Plumbing Connection
 - Rainwater Downpipe
 - Escape Window
 - Smoke detector

No.	Part/Issue	Date

Project Name and Address
Proposed extensions to Dunbeath
3 Eastern Road
Havant

Project 068306	Sheet 06
Date 20.10.17	
Scale 1:200	

17 Eastern Parade, Fareham,
Hants PO16 0RL
d.design@btiscall.co.uk
07742720557 01329 221329