
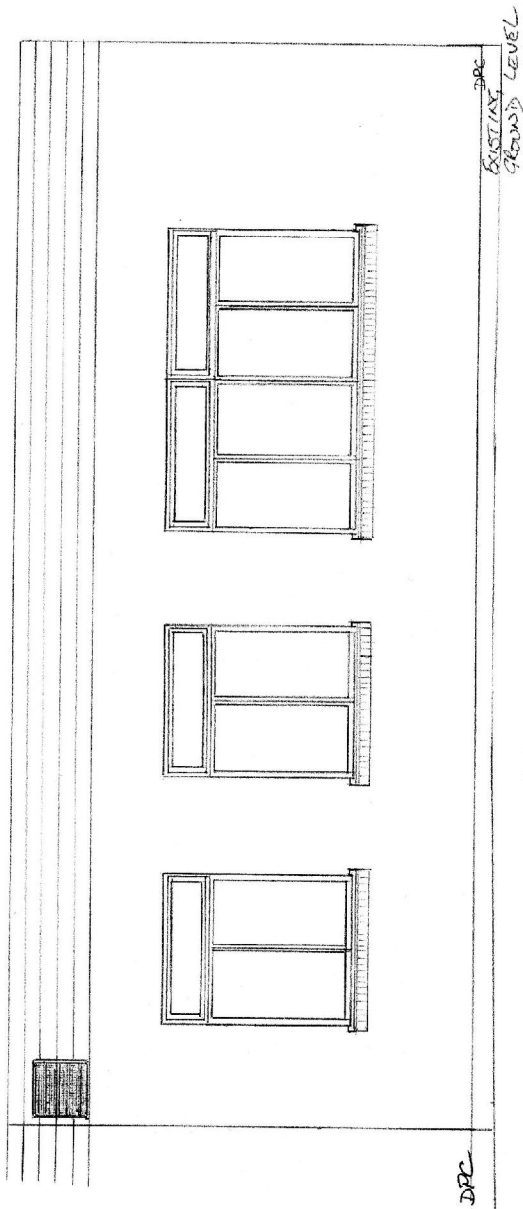


NOTES:


1. Opening for new door to be made good by keying in bricks to leave a clean edge at the opening.
2. The purpose of this proposal is to eliminate existing H&S issues relating to the steps at the existing access. The existing paving (slabs and paviors) will be re-laid to give a uniform slope between the door threshold and the pavement (approx 1:17 slope).

3. Since the surface on which the new door is to be set is approx 60mm above the DPC, and the paving will ramp up to this level, the wall between the DPC and 100mm above the final level of the paving, will be locally treated with bitumen paint to ensure no water penetration.

Scale: 1:50

 

EXISTING EAST ELEVATION

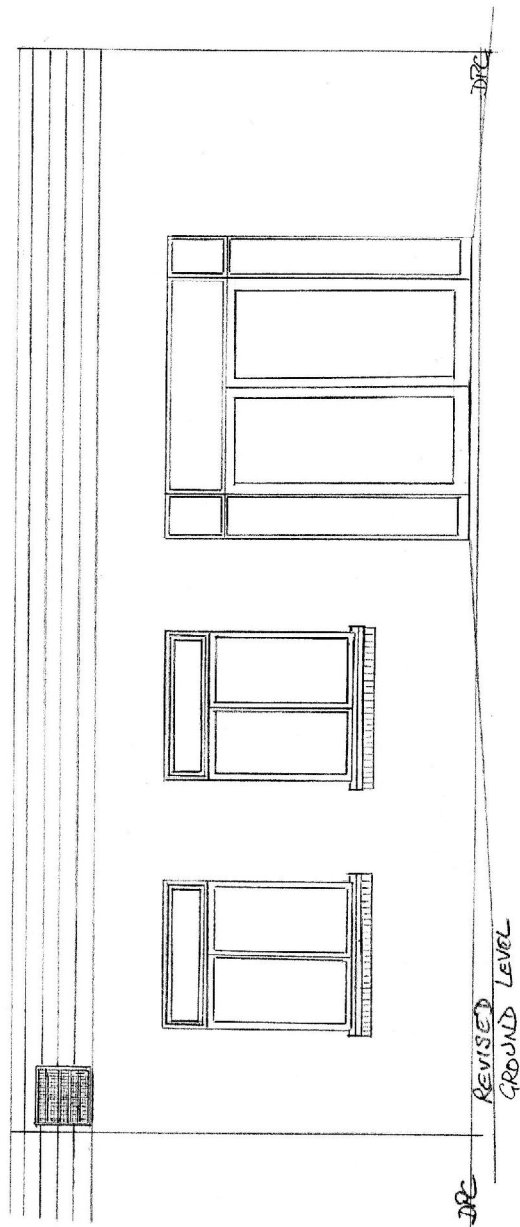

PROPOSED EAST ELEVATION

Drawn:	KRP	Date:	25.6.12
Title	East Elev -existing and proposed		
		Drg No:	BC3.0