


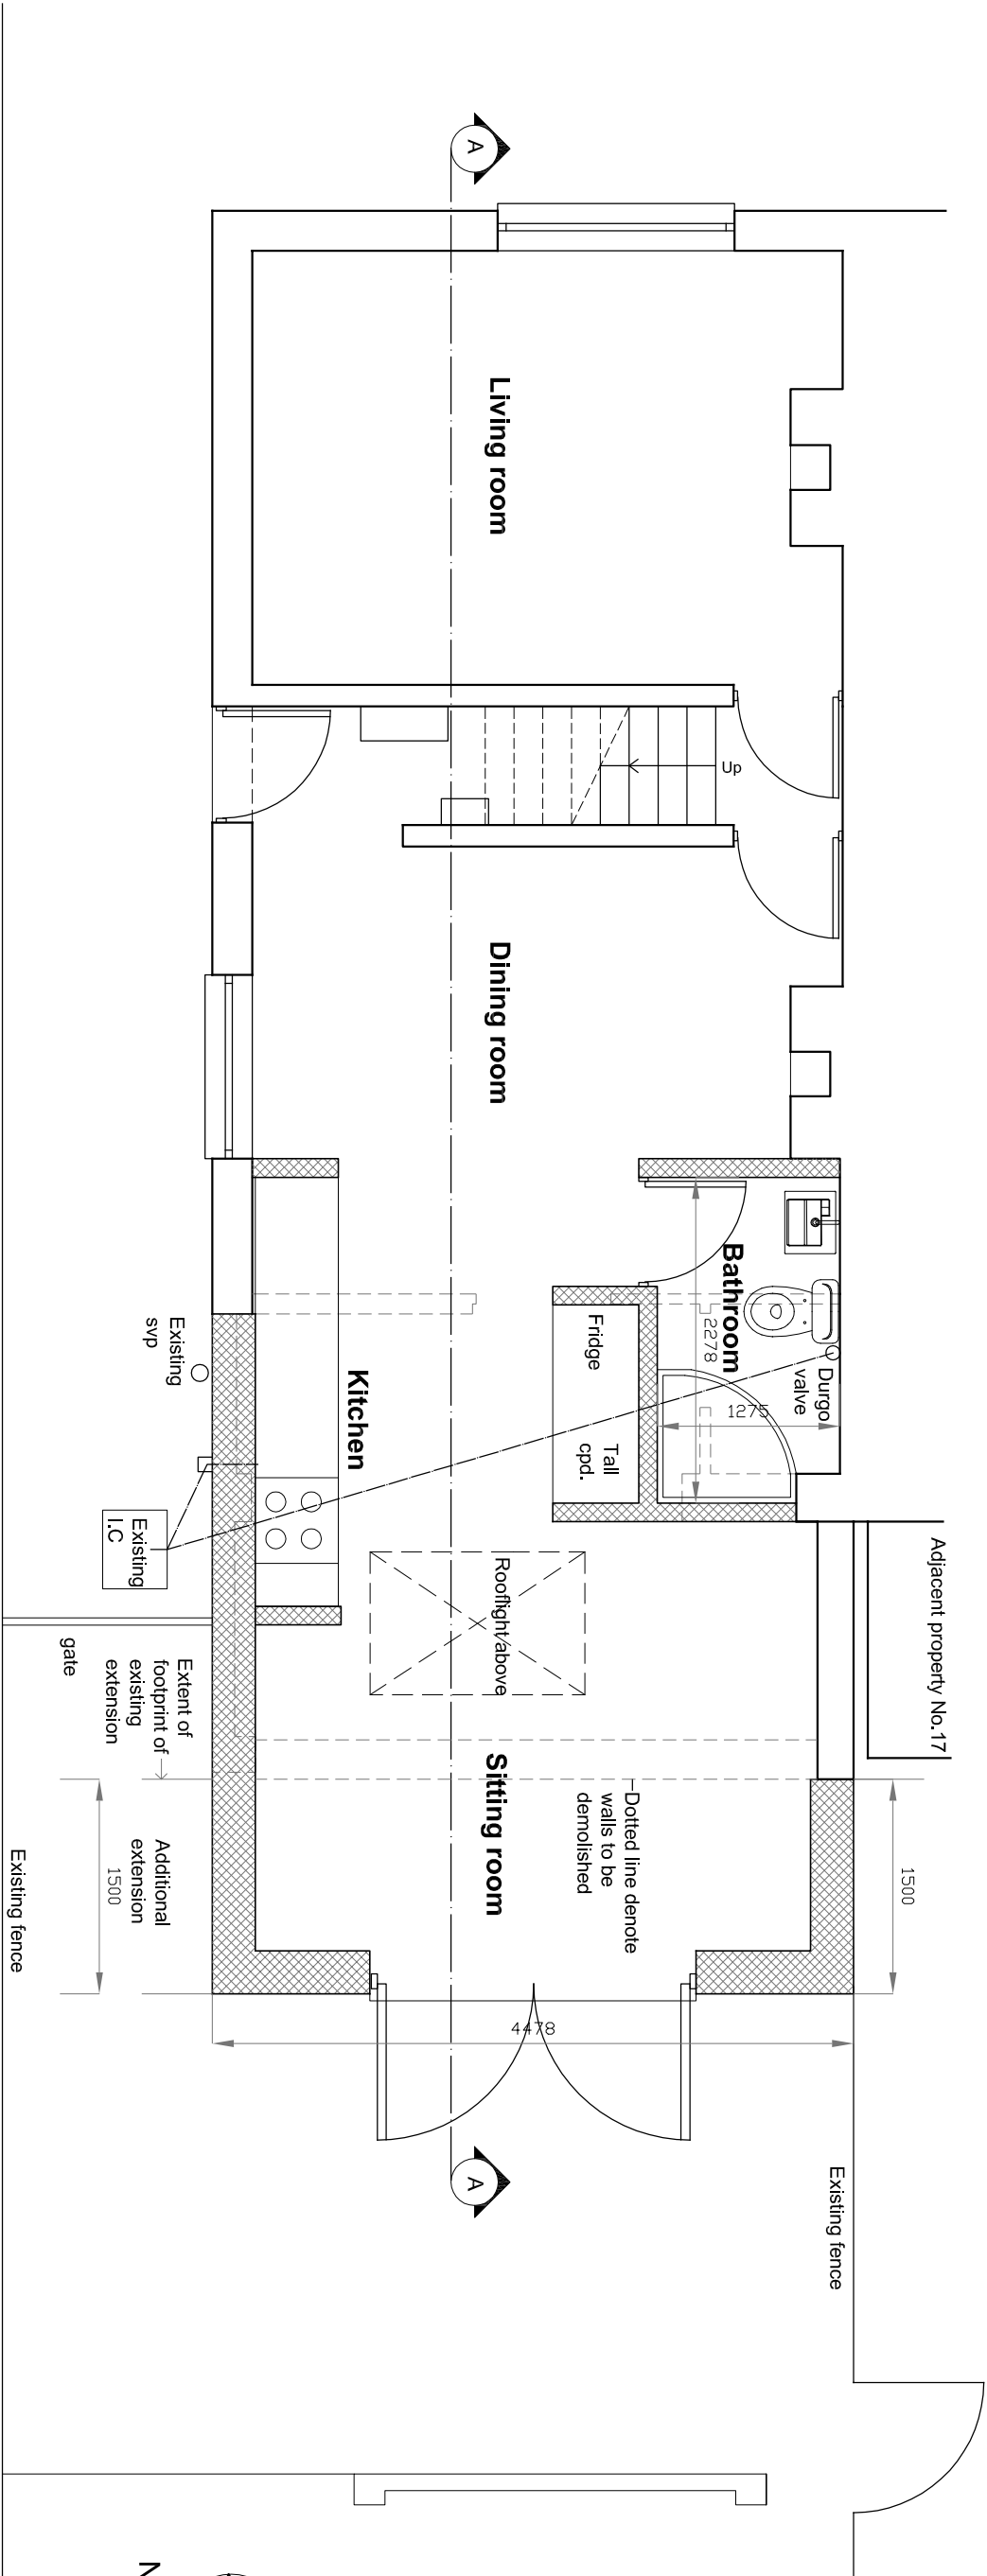

Ground Floor Plan SCALE 1-50@A3



toni moses design 47 High Street, Hinxton, Saffron Walden, CB10 1QY t + f 01799530064 e tonimoses@btinternet.com			
TITLE	DWG NO.	DATE.	SCALE
Proposed Ground Floor Plan	208-PA-03	4-2-13	1-50@A3
ADDRESS 19 Bosmere Gardens. Emsworth			