




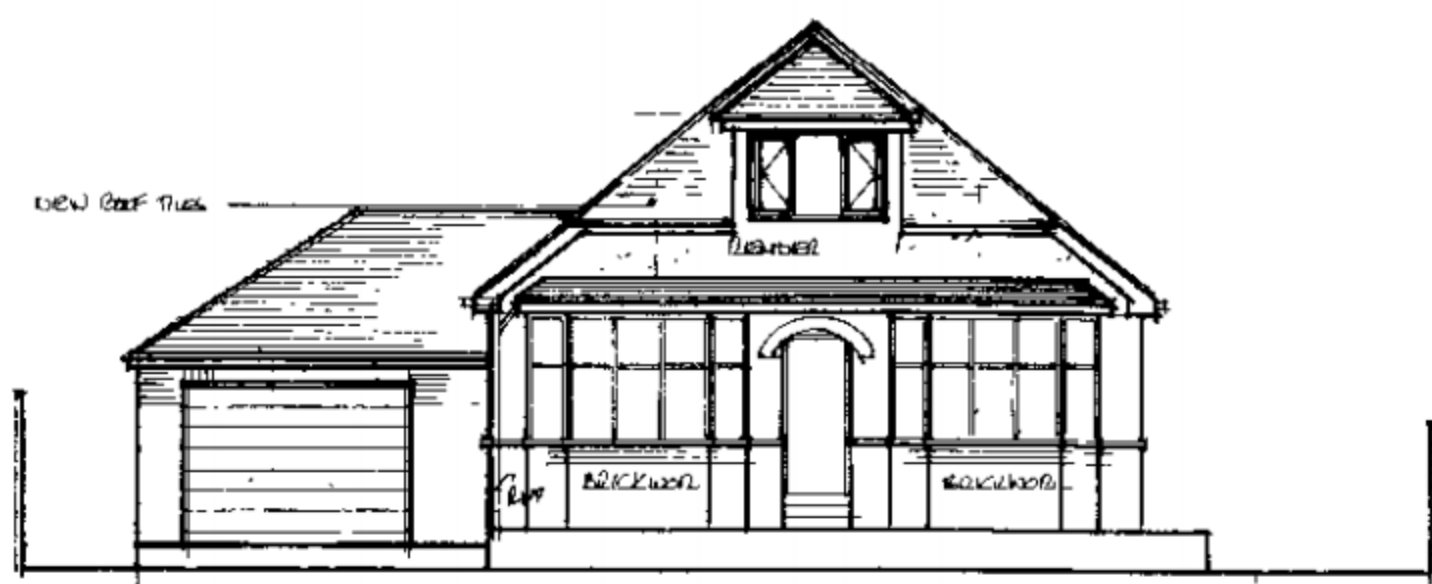


WEST ELEVATION

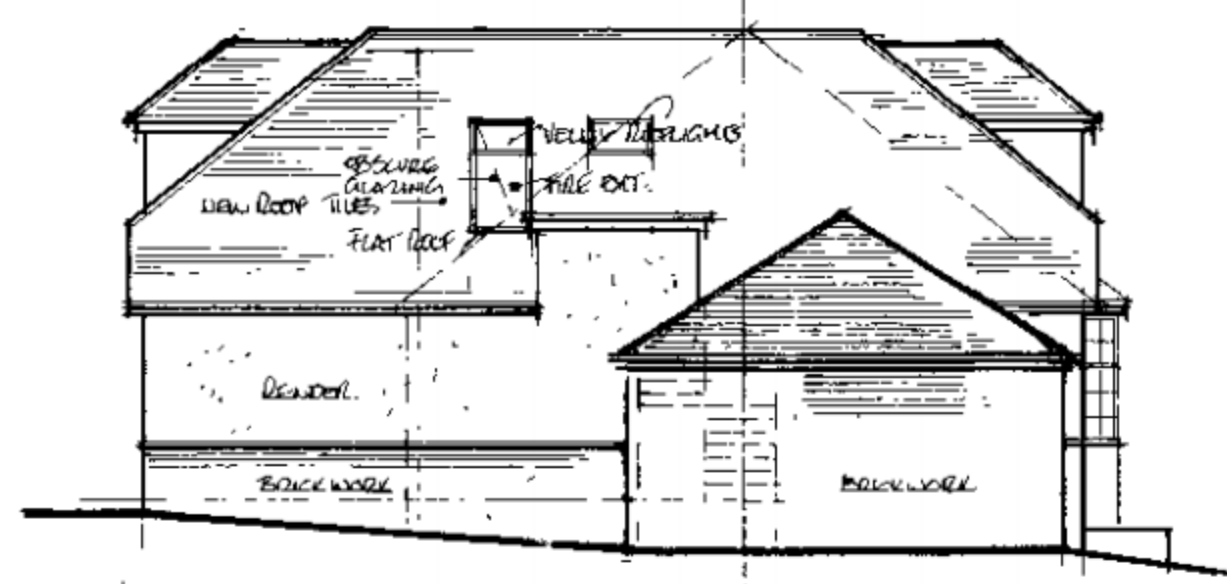


NORTH ELEVATION

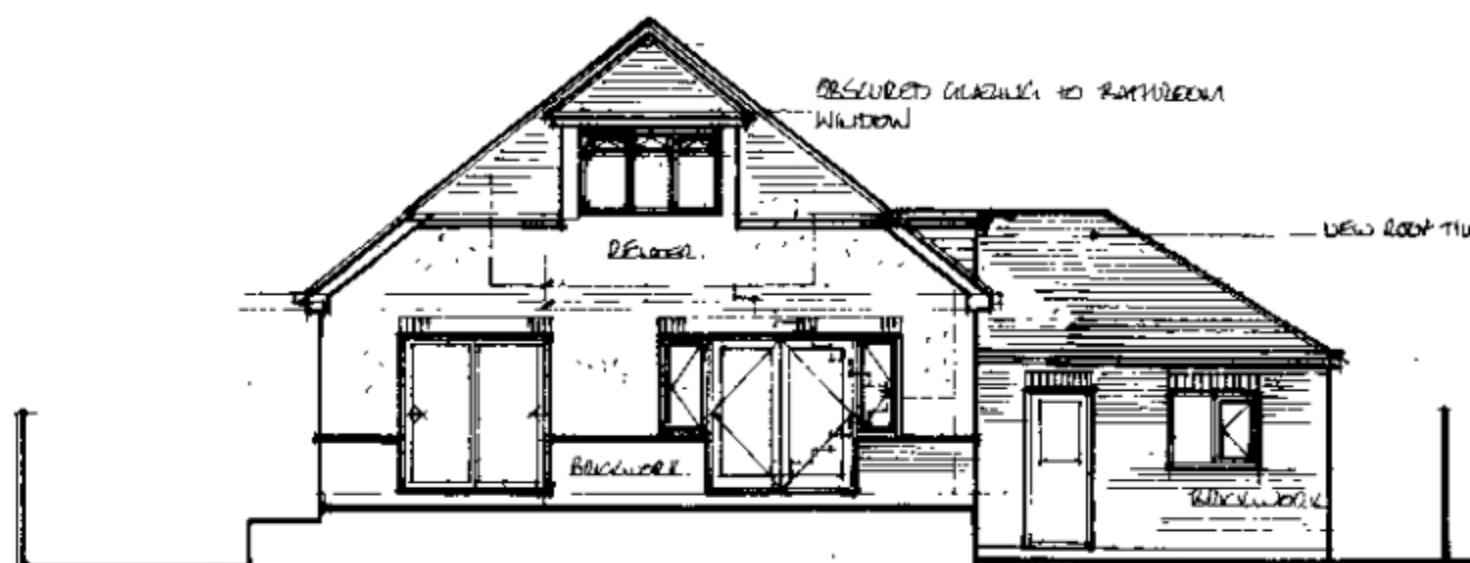


EAST ELEVATION

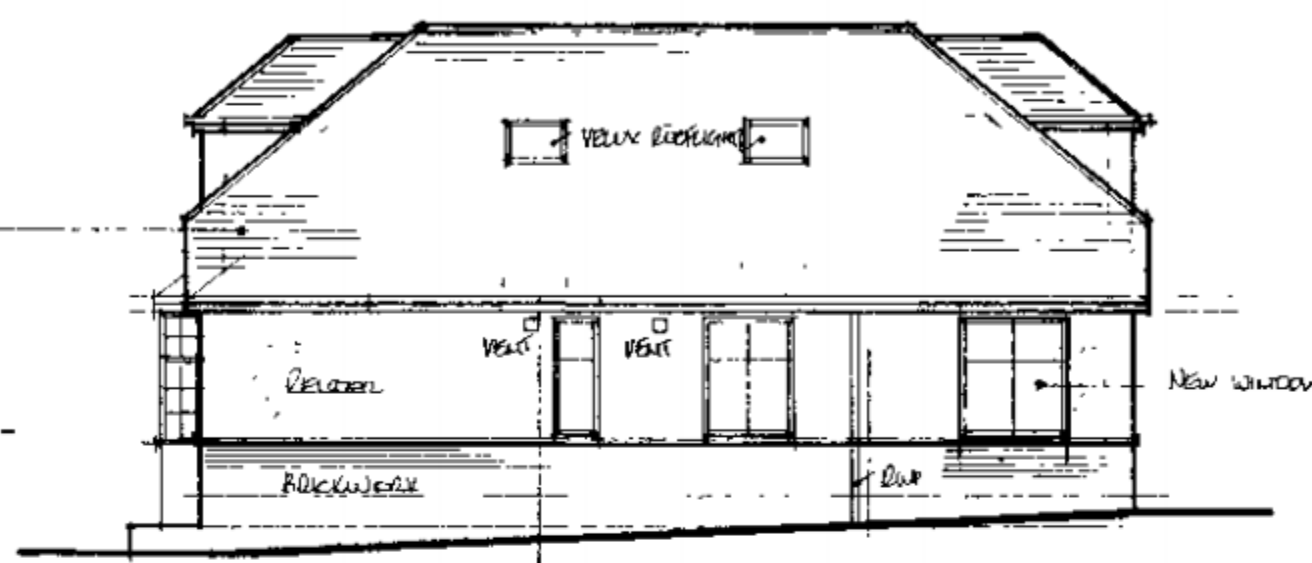


SOUTH ELEVATION

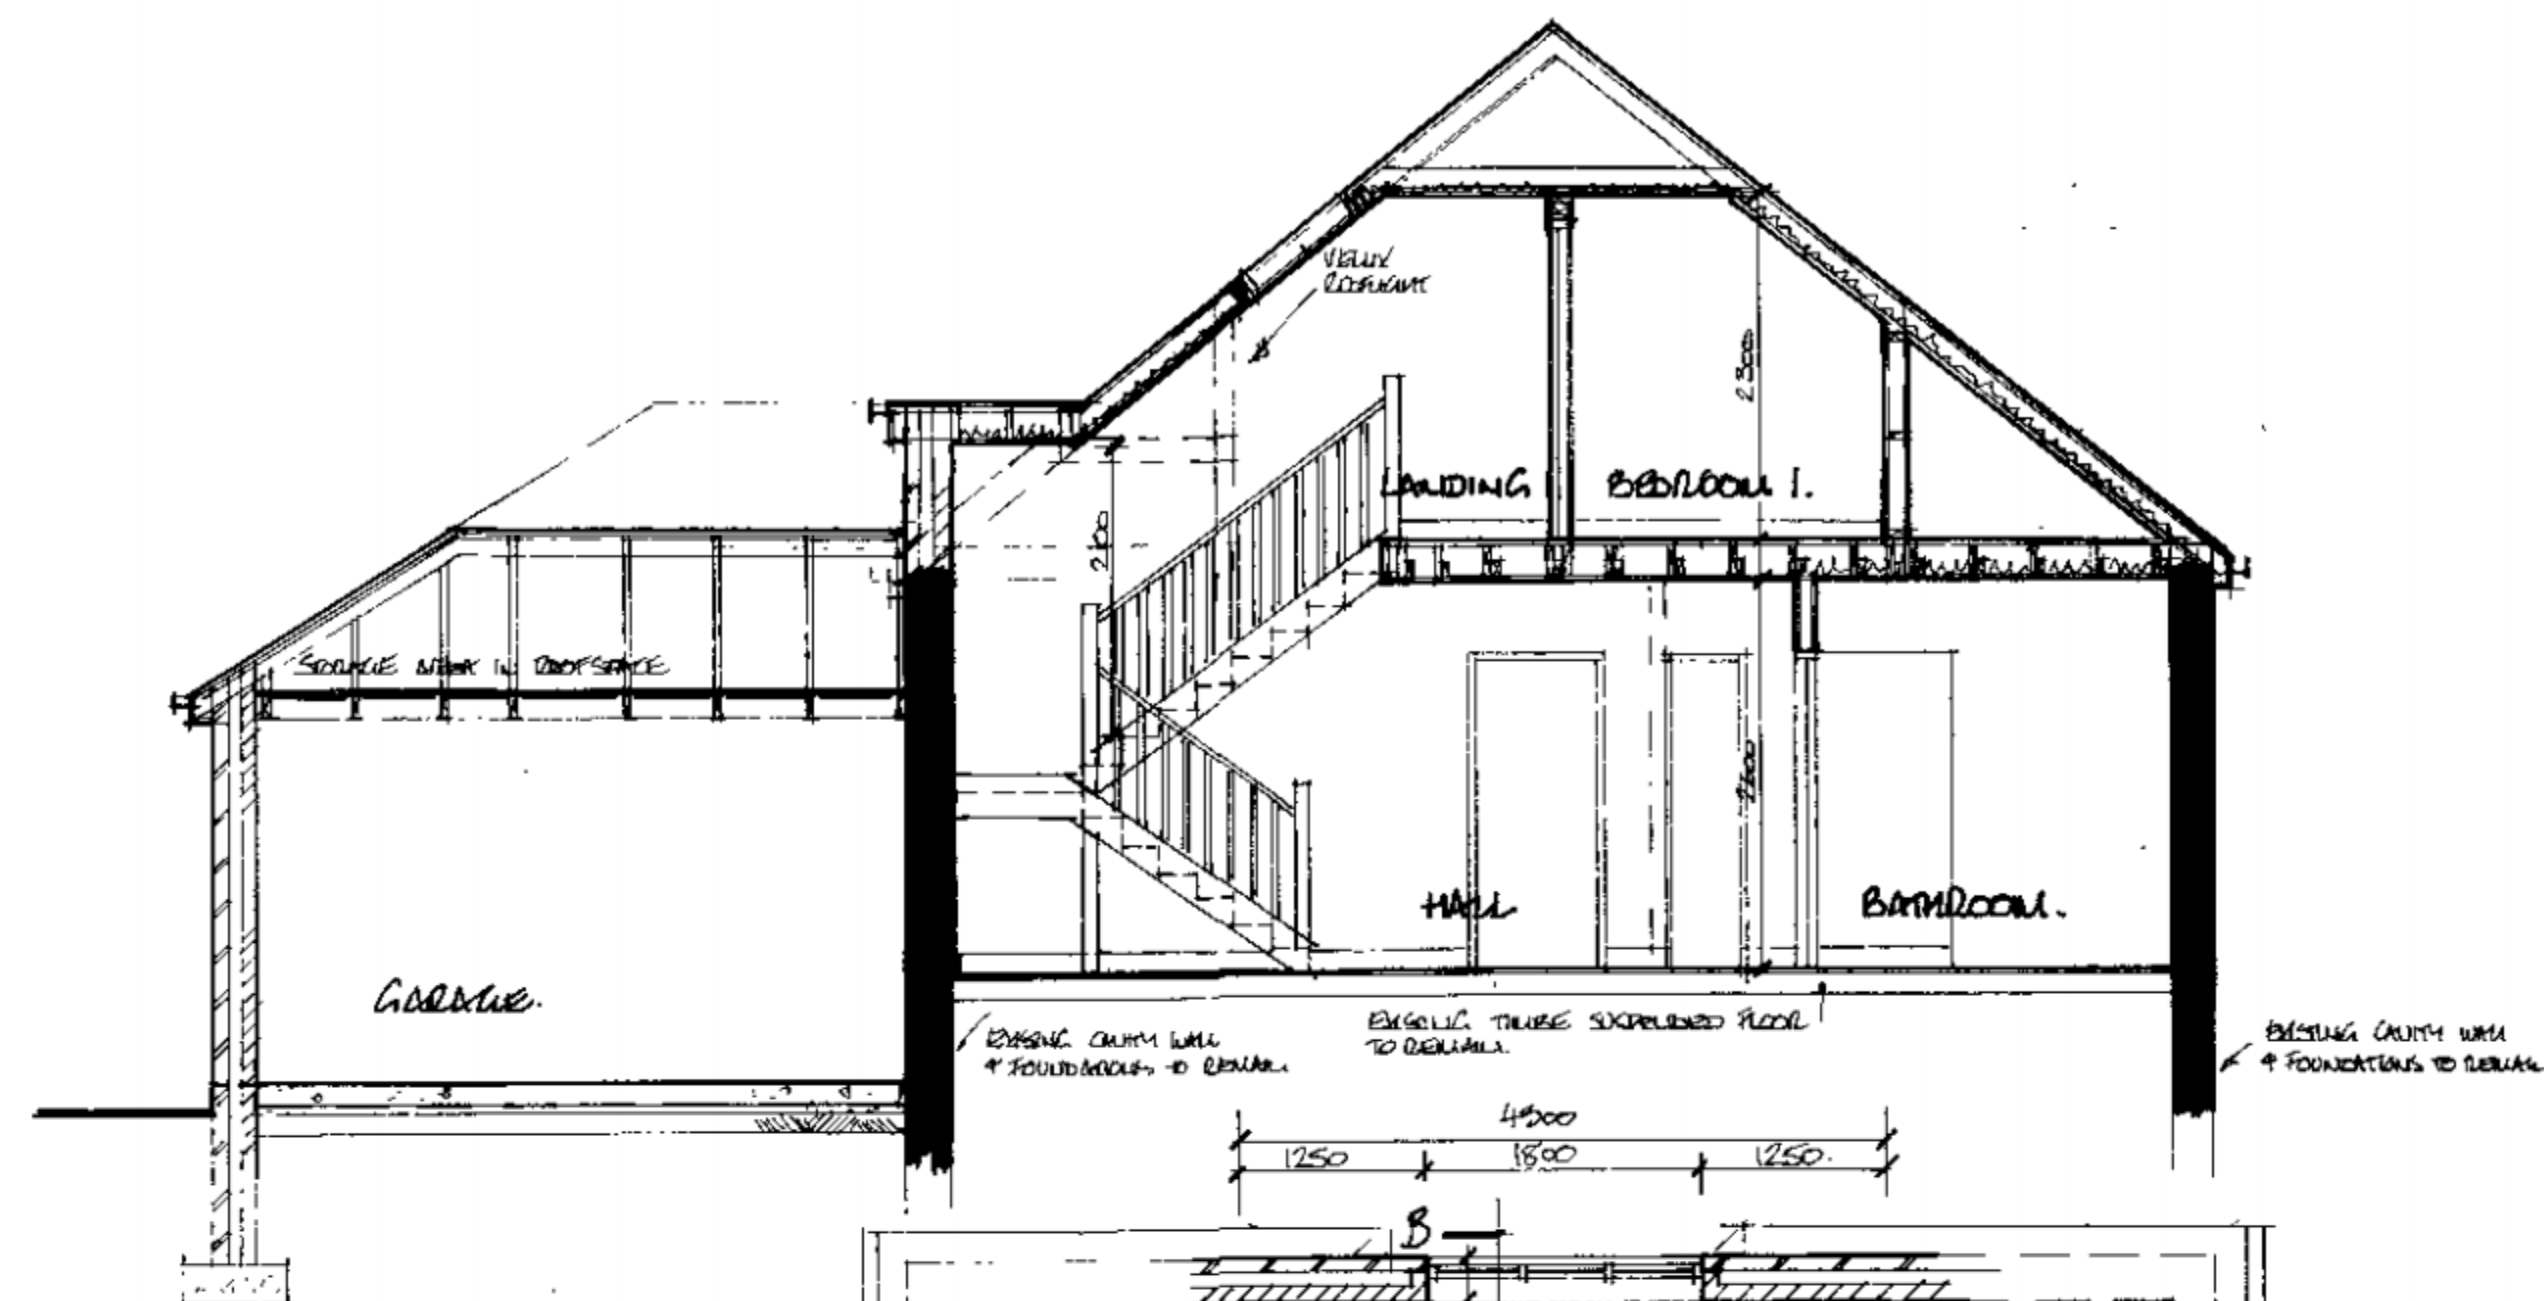

FIRST FLOOR PLAN

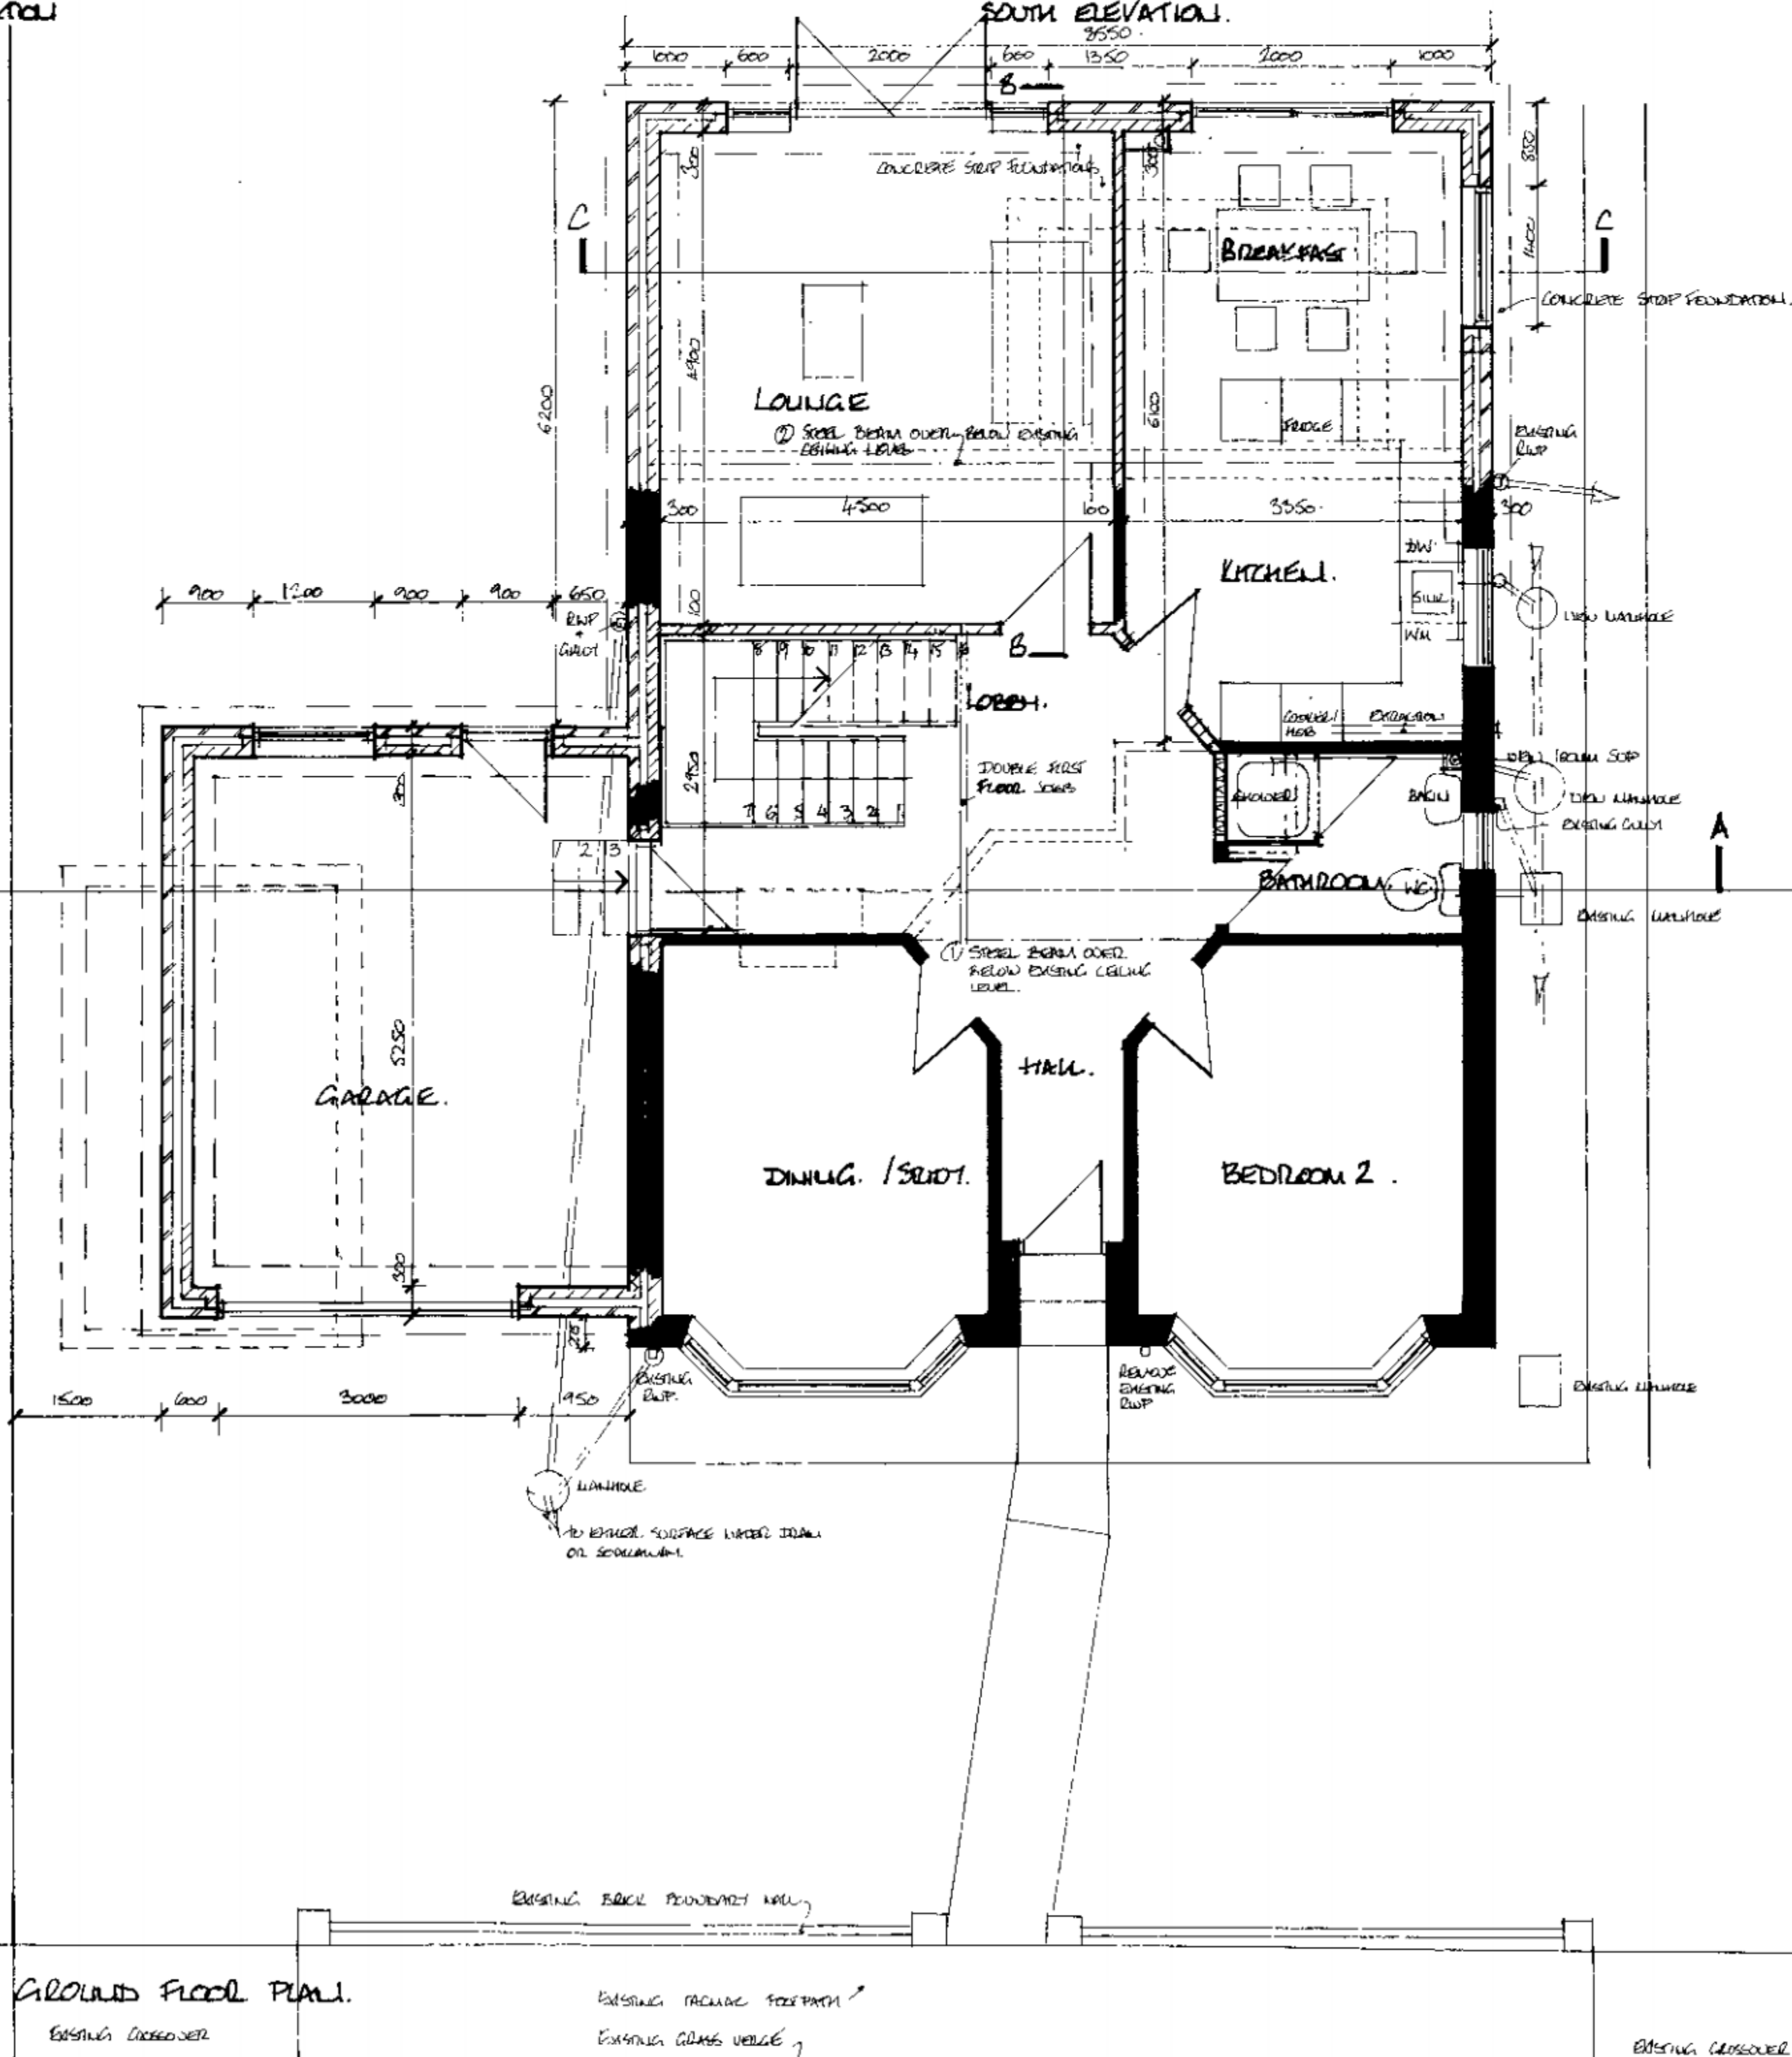

GROUND FLOOR PLAN

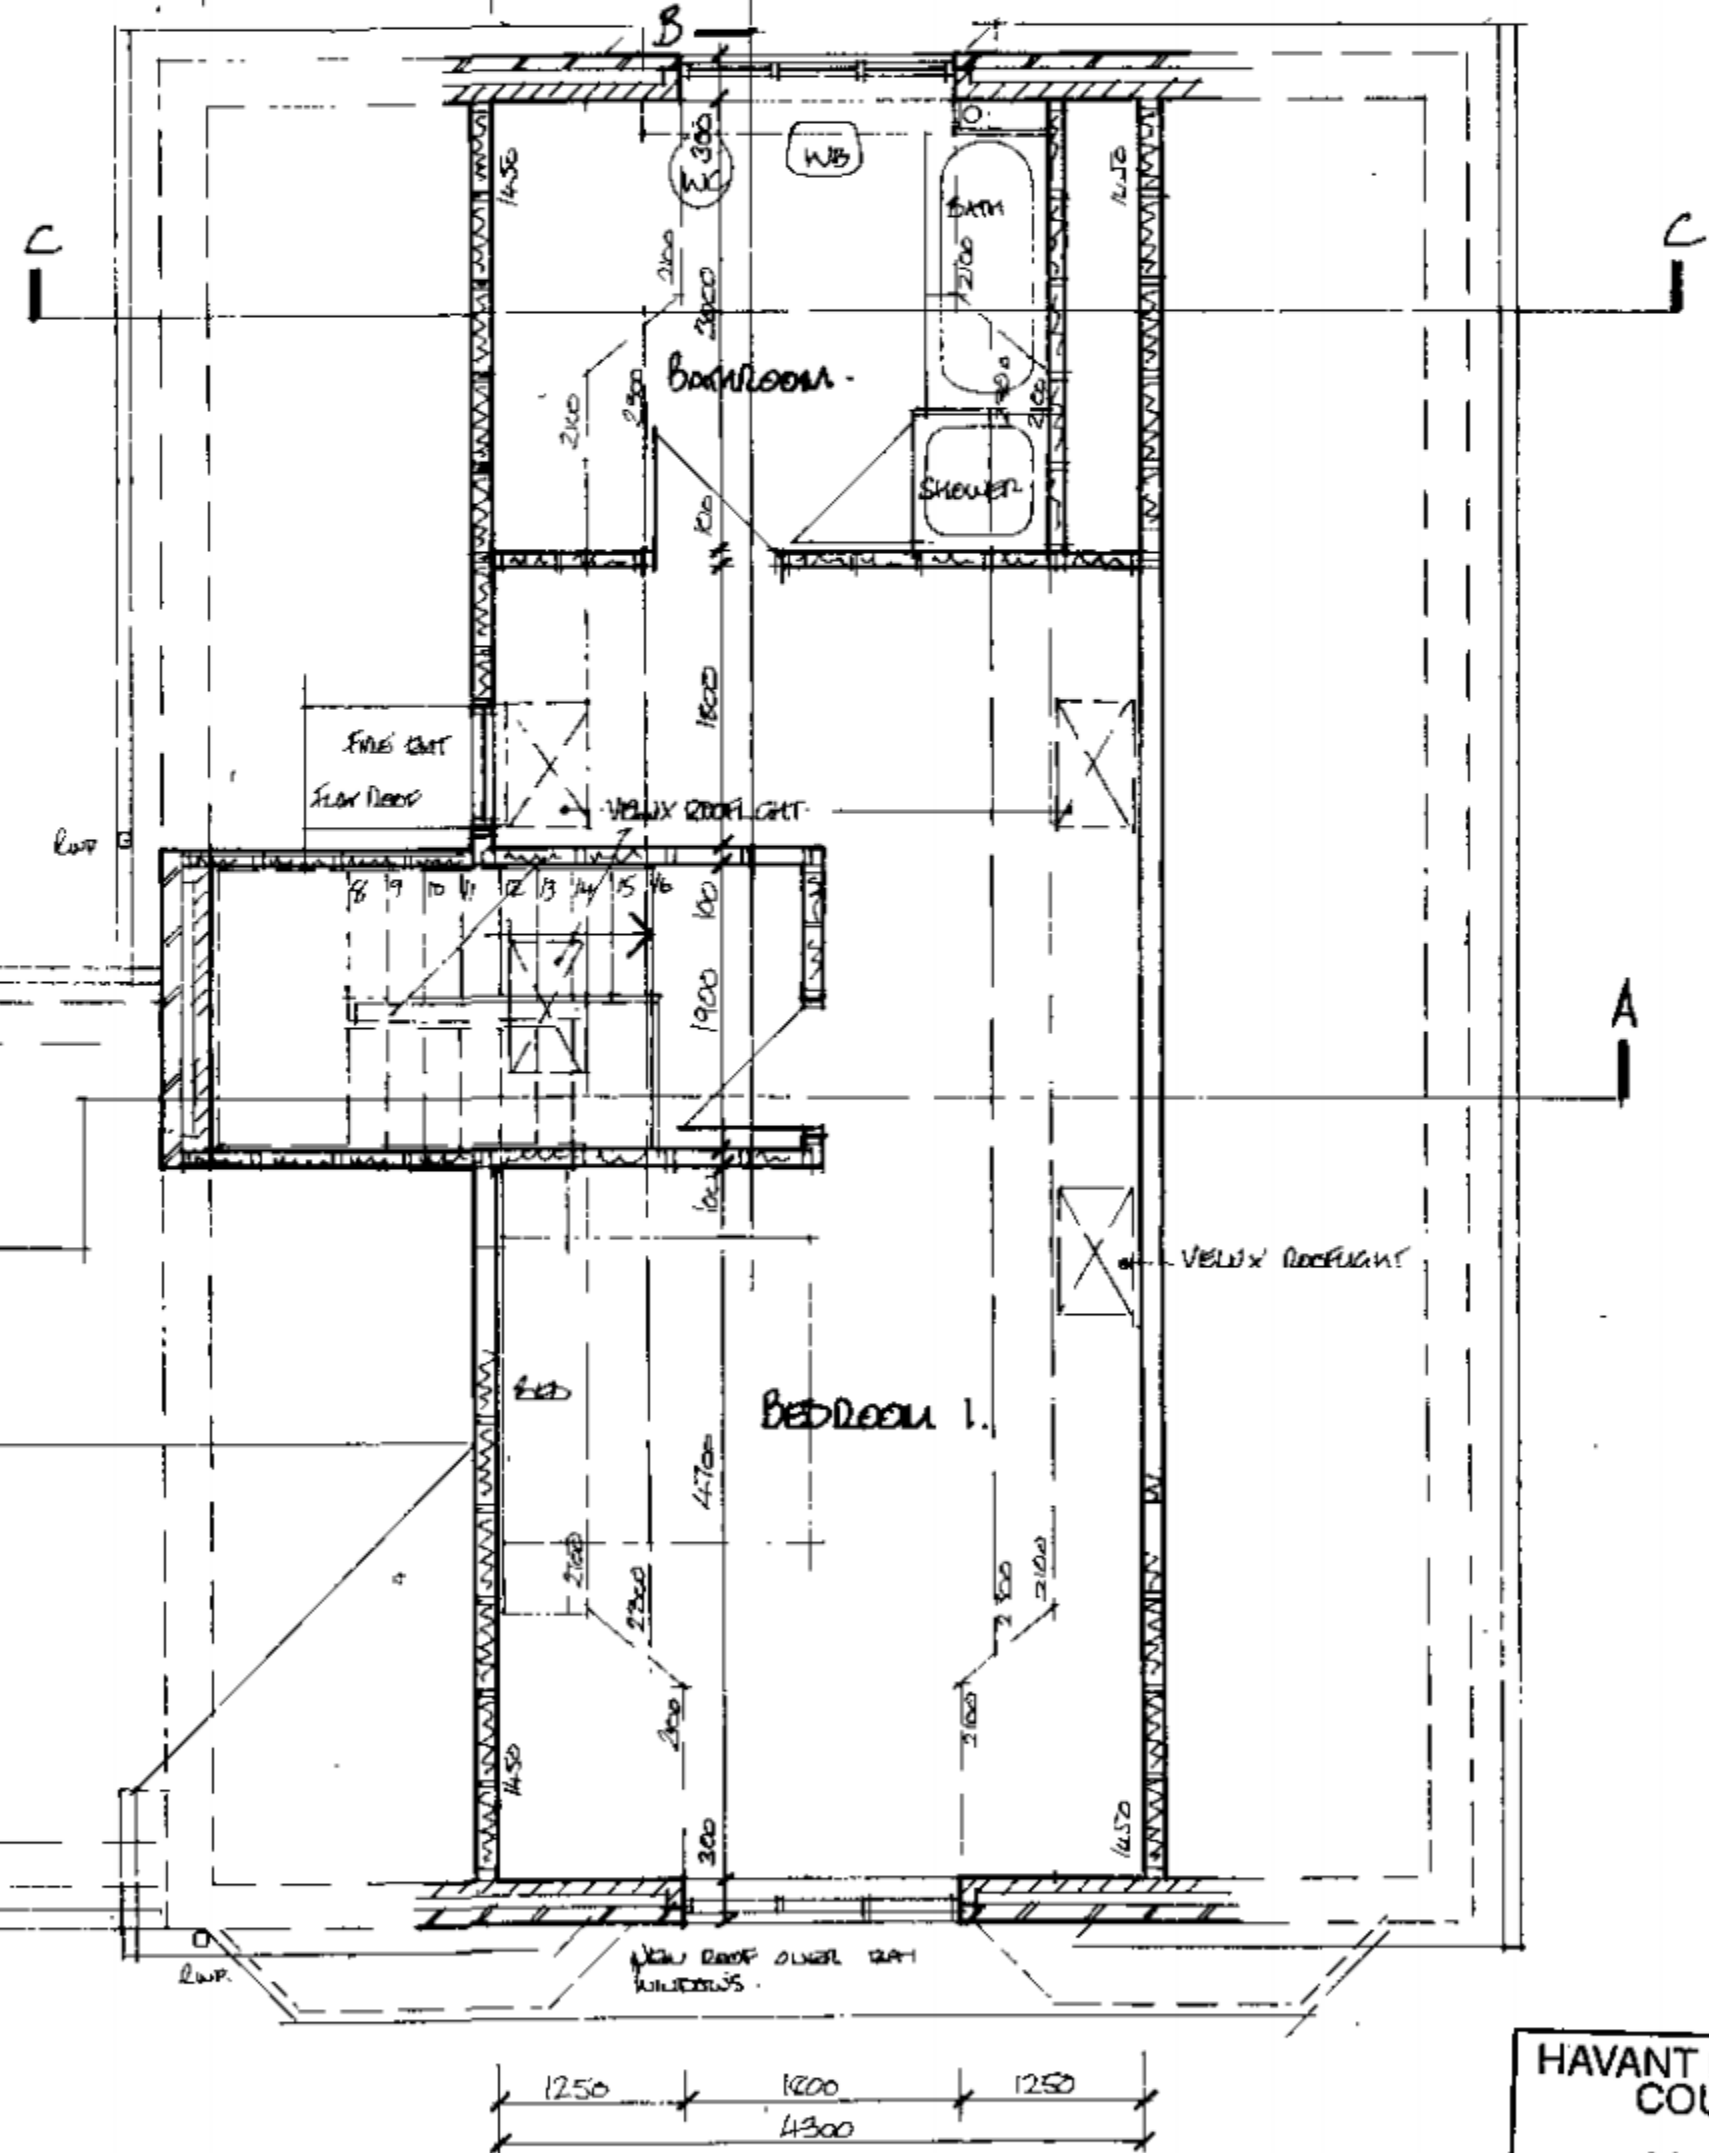

HAVANT BOROUGH COUNCIL
03 AUG 2012
RECEIVED

Scale 1:100
Scale 1:50

PROPOSED EXTENSION & ALTERATIONS TO
31 ST JOHN'S AVENUE, PURBECK, HANTS.
SCALE 1:50 & 1:100 DATE FORWARDED 2012
PROPOSING DRAWING NO. 2 P51 50X.

C. FIRST FLOOR BATHROOM WINDOWS REVEALED
FREE EXT VELUX WINDOW WITH OBSOLETE
GLASSING NEEDS TO NORTH ELEVATION 5 AUG 2012

REVISIONS.
A. NOTES & DIMENSIONS ADDED.
SOUTH ELEVATION & FIRST FLOOR BATHROOMS REVISED MARCH 2012
B. ELEVATIONS REVISED, STAIRCASE RELOCATED, GARAGE SIZE REDUCED
AND REEF OPEN REDUCED. JULY 2012