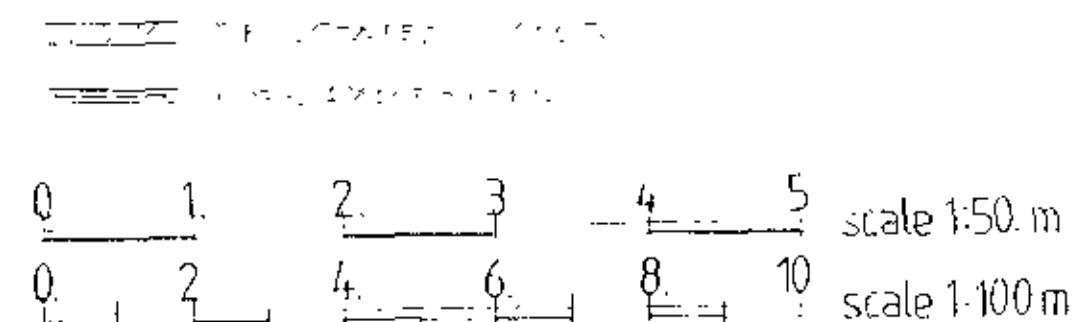
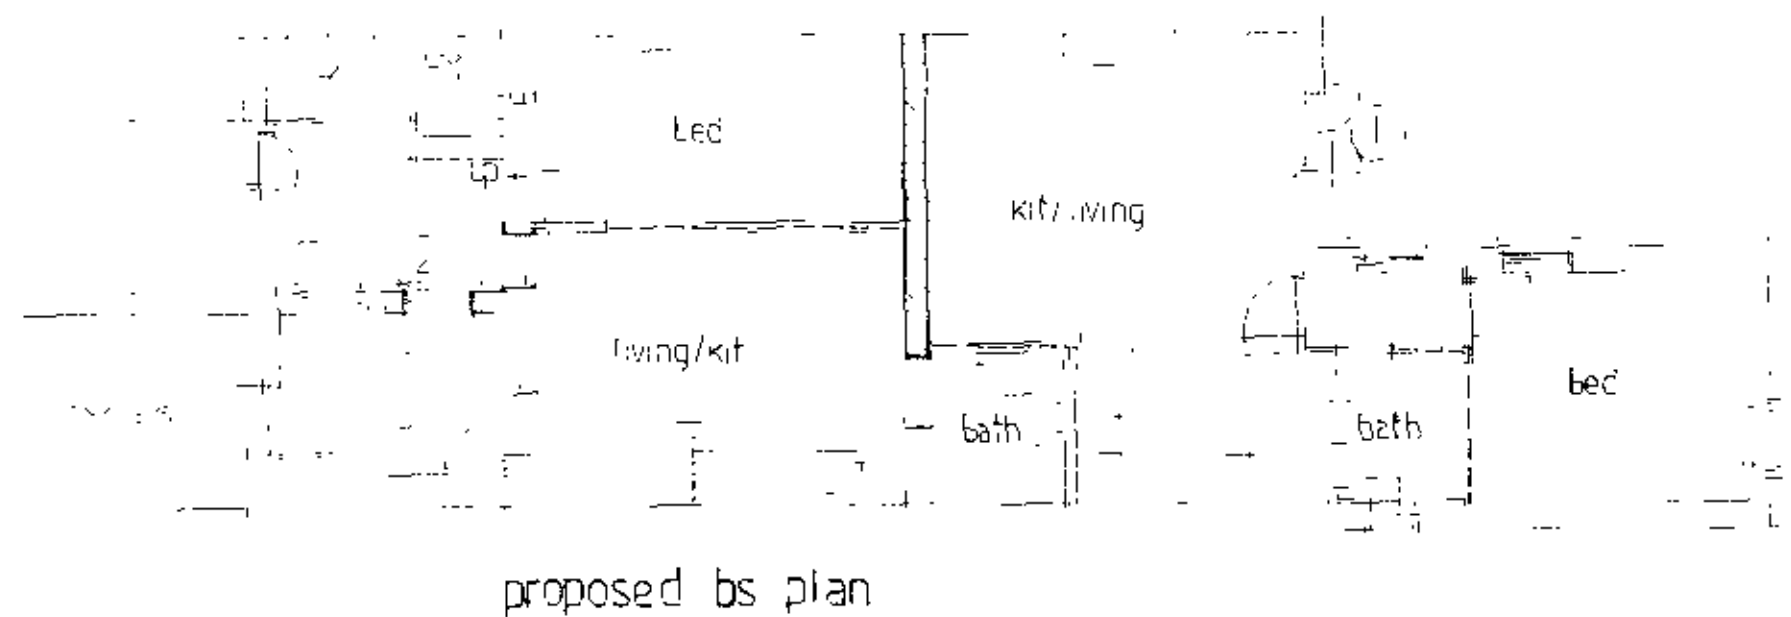
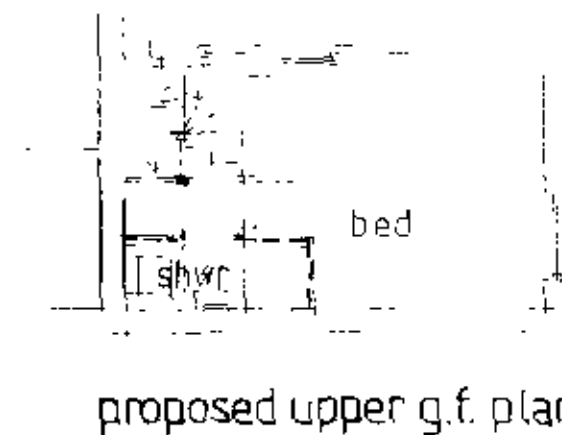
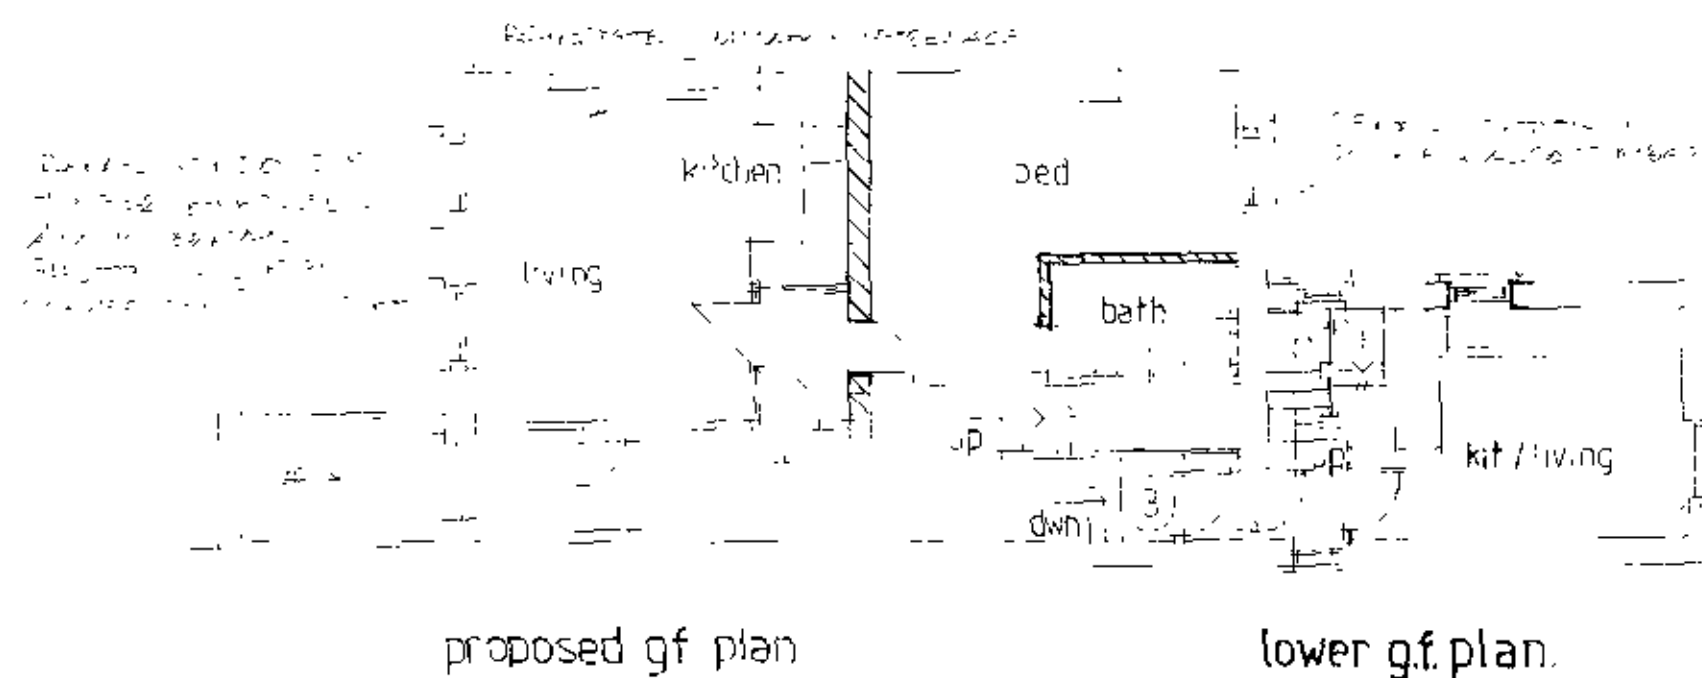
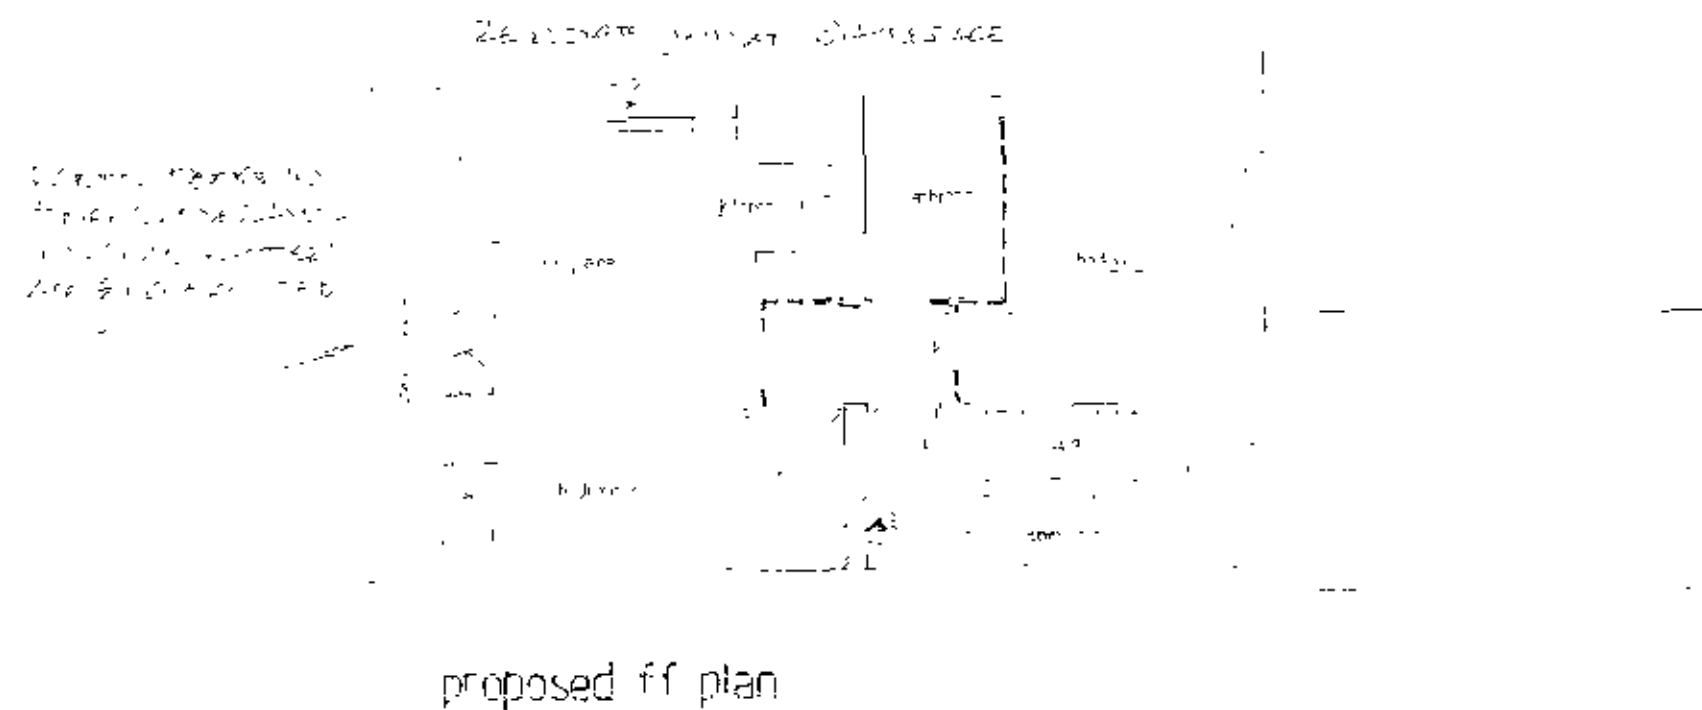
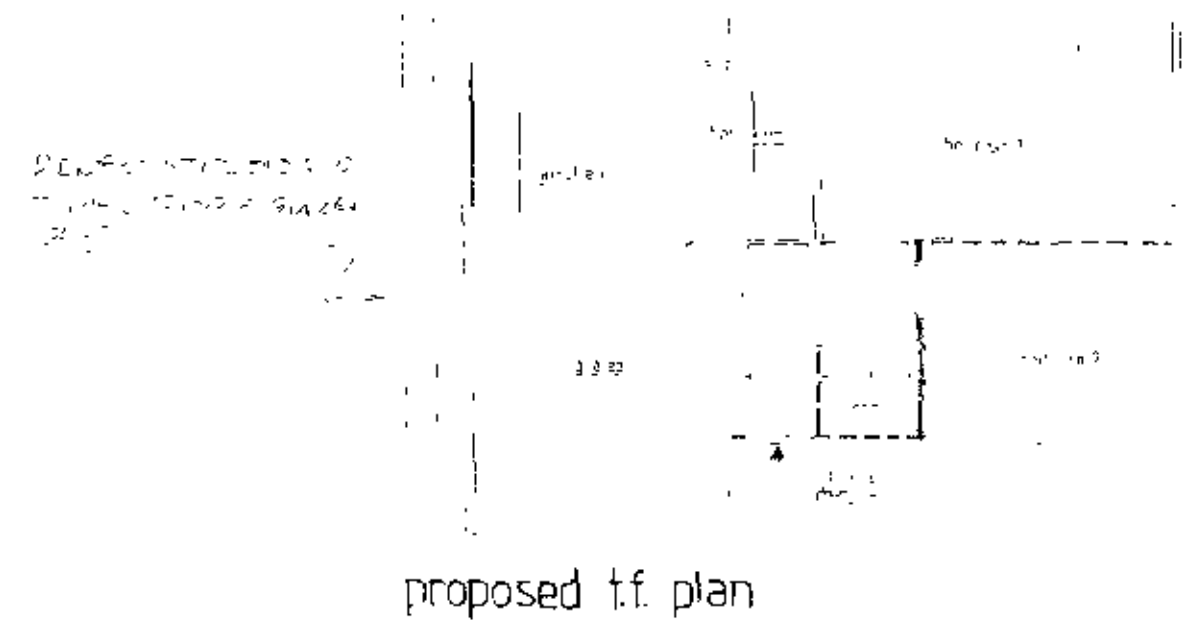
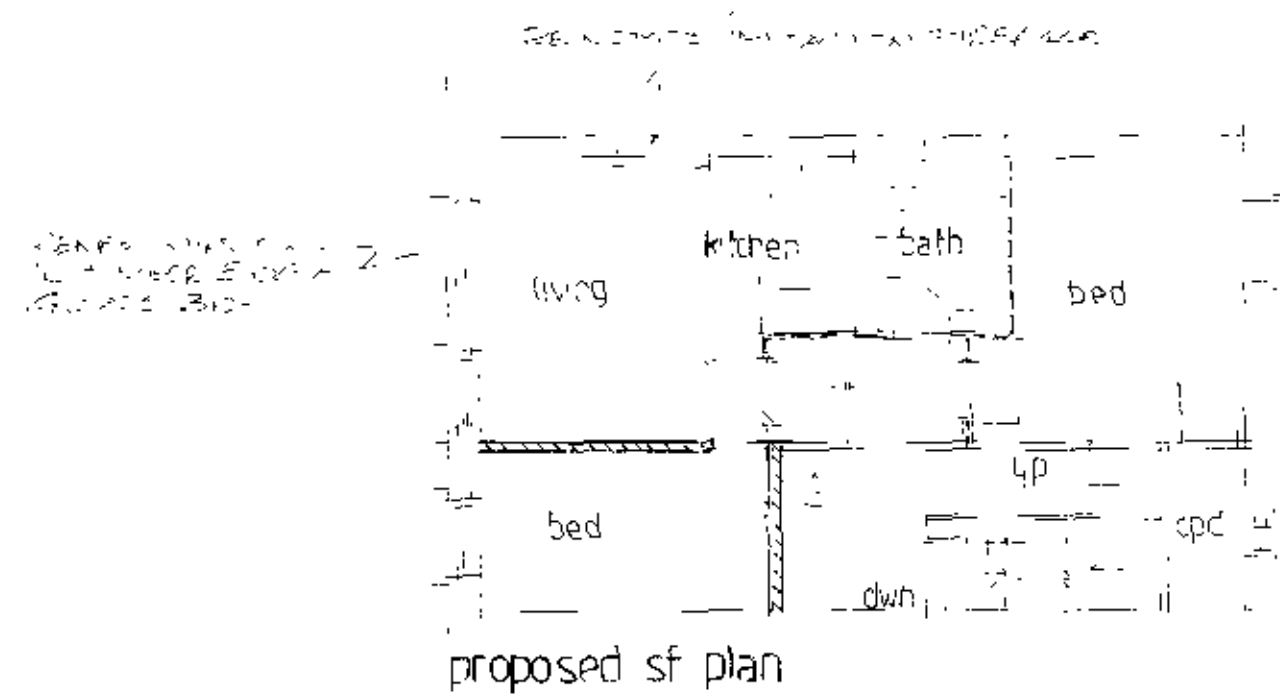



$$| \quad | N_{n+1}$$

2	11/15/83	11/15/83	11/15/83
A	11/15/83	11/15/83	11/15/83
	Date	Revision	

THORNS-YOUNG
ARCHITECTURAL

110296-6 NOV 20 1991
 U.S. DEPT. OF JUSTICE
 FEDERAL BUREAU OF INVESTIGATION
 WASHINGTON, D.C. 20535

$$\overline{C_{11}^{(1)}}, \overline{C_{11}^{(2)}}$$

mr b laly

$$\overline{\text{C}_2\text{H}_5\text{TiCl}_2\text{C}_2\text{H}_5}$$

39 seafront
hayling island

Designing Title

proposed floor plans.

1-100 AT A2.

Date	mar 2012	Drawn by	sa
------	----------	----------	----

Doc No.	Rev.
4127 11.50.	6