




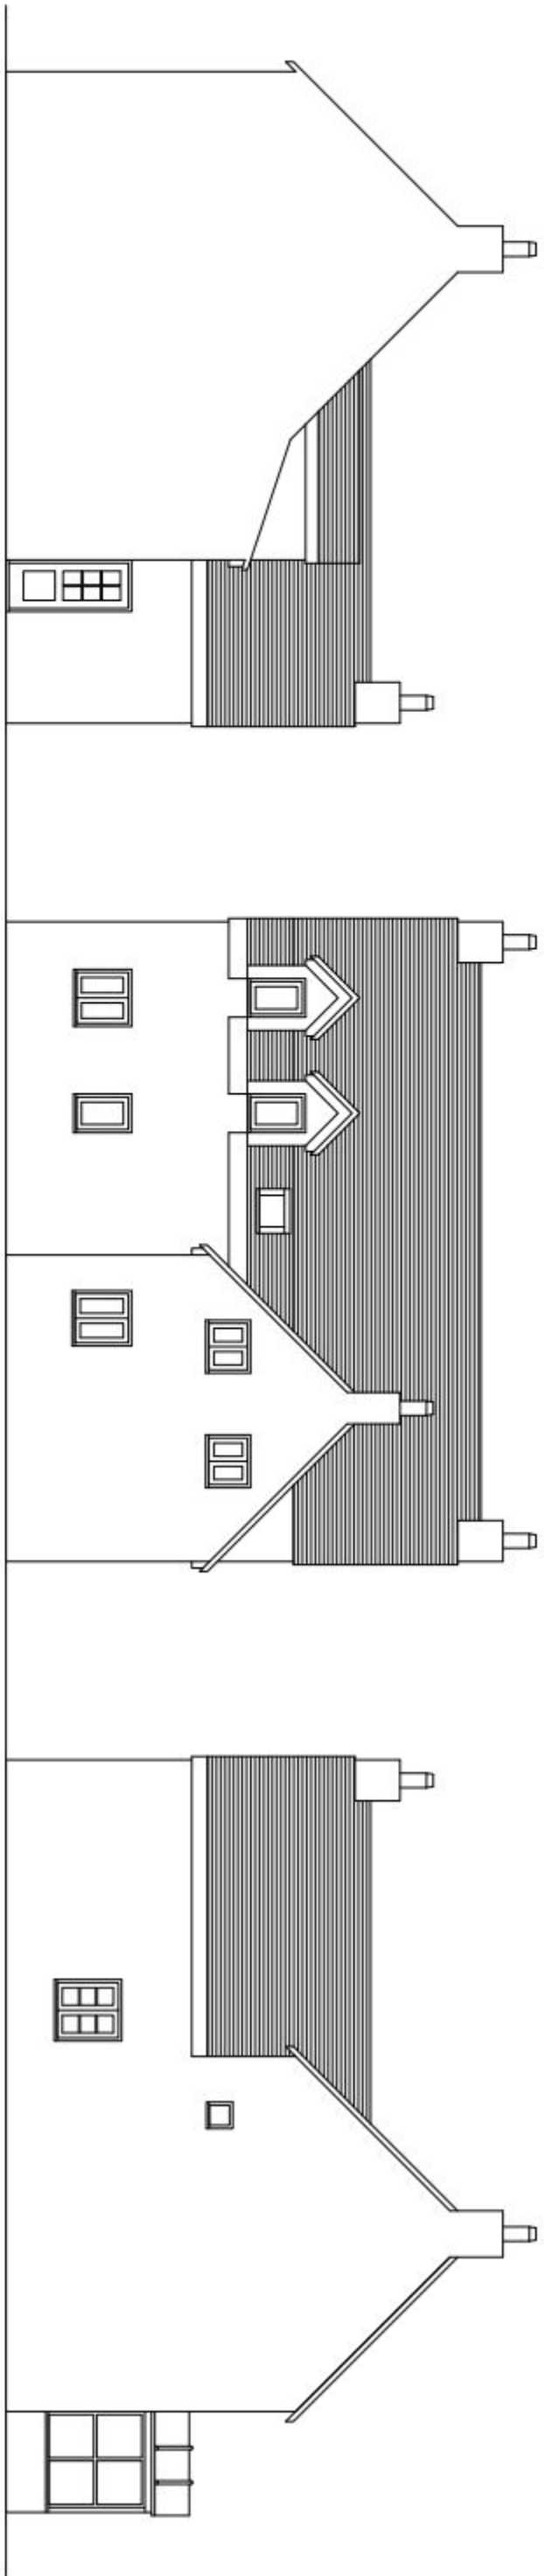

EXISTING ELEVATIONS
SCALE 1:100

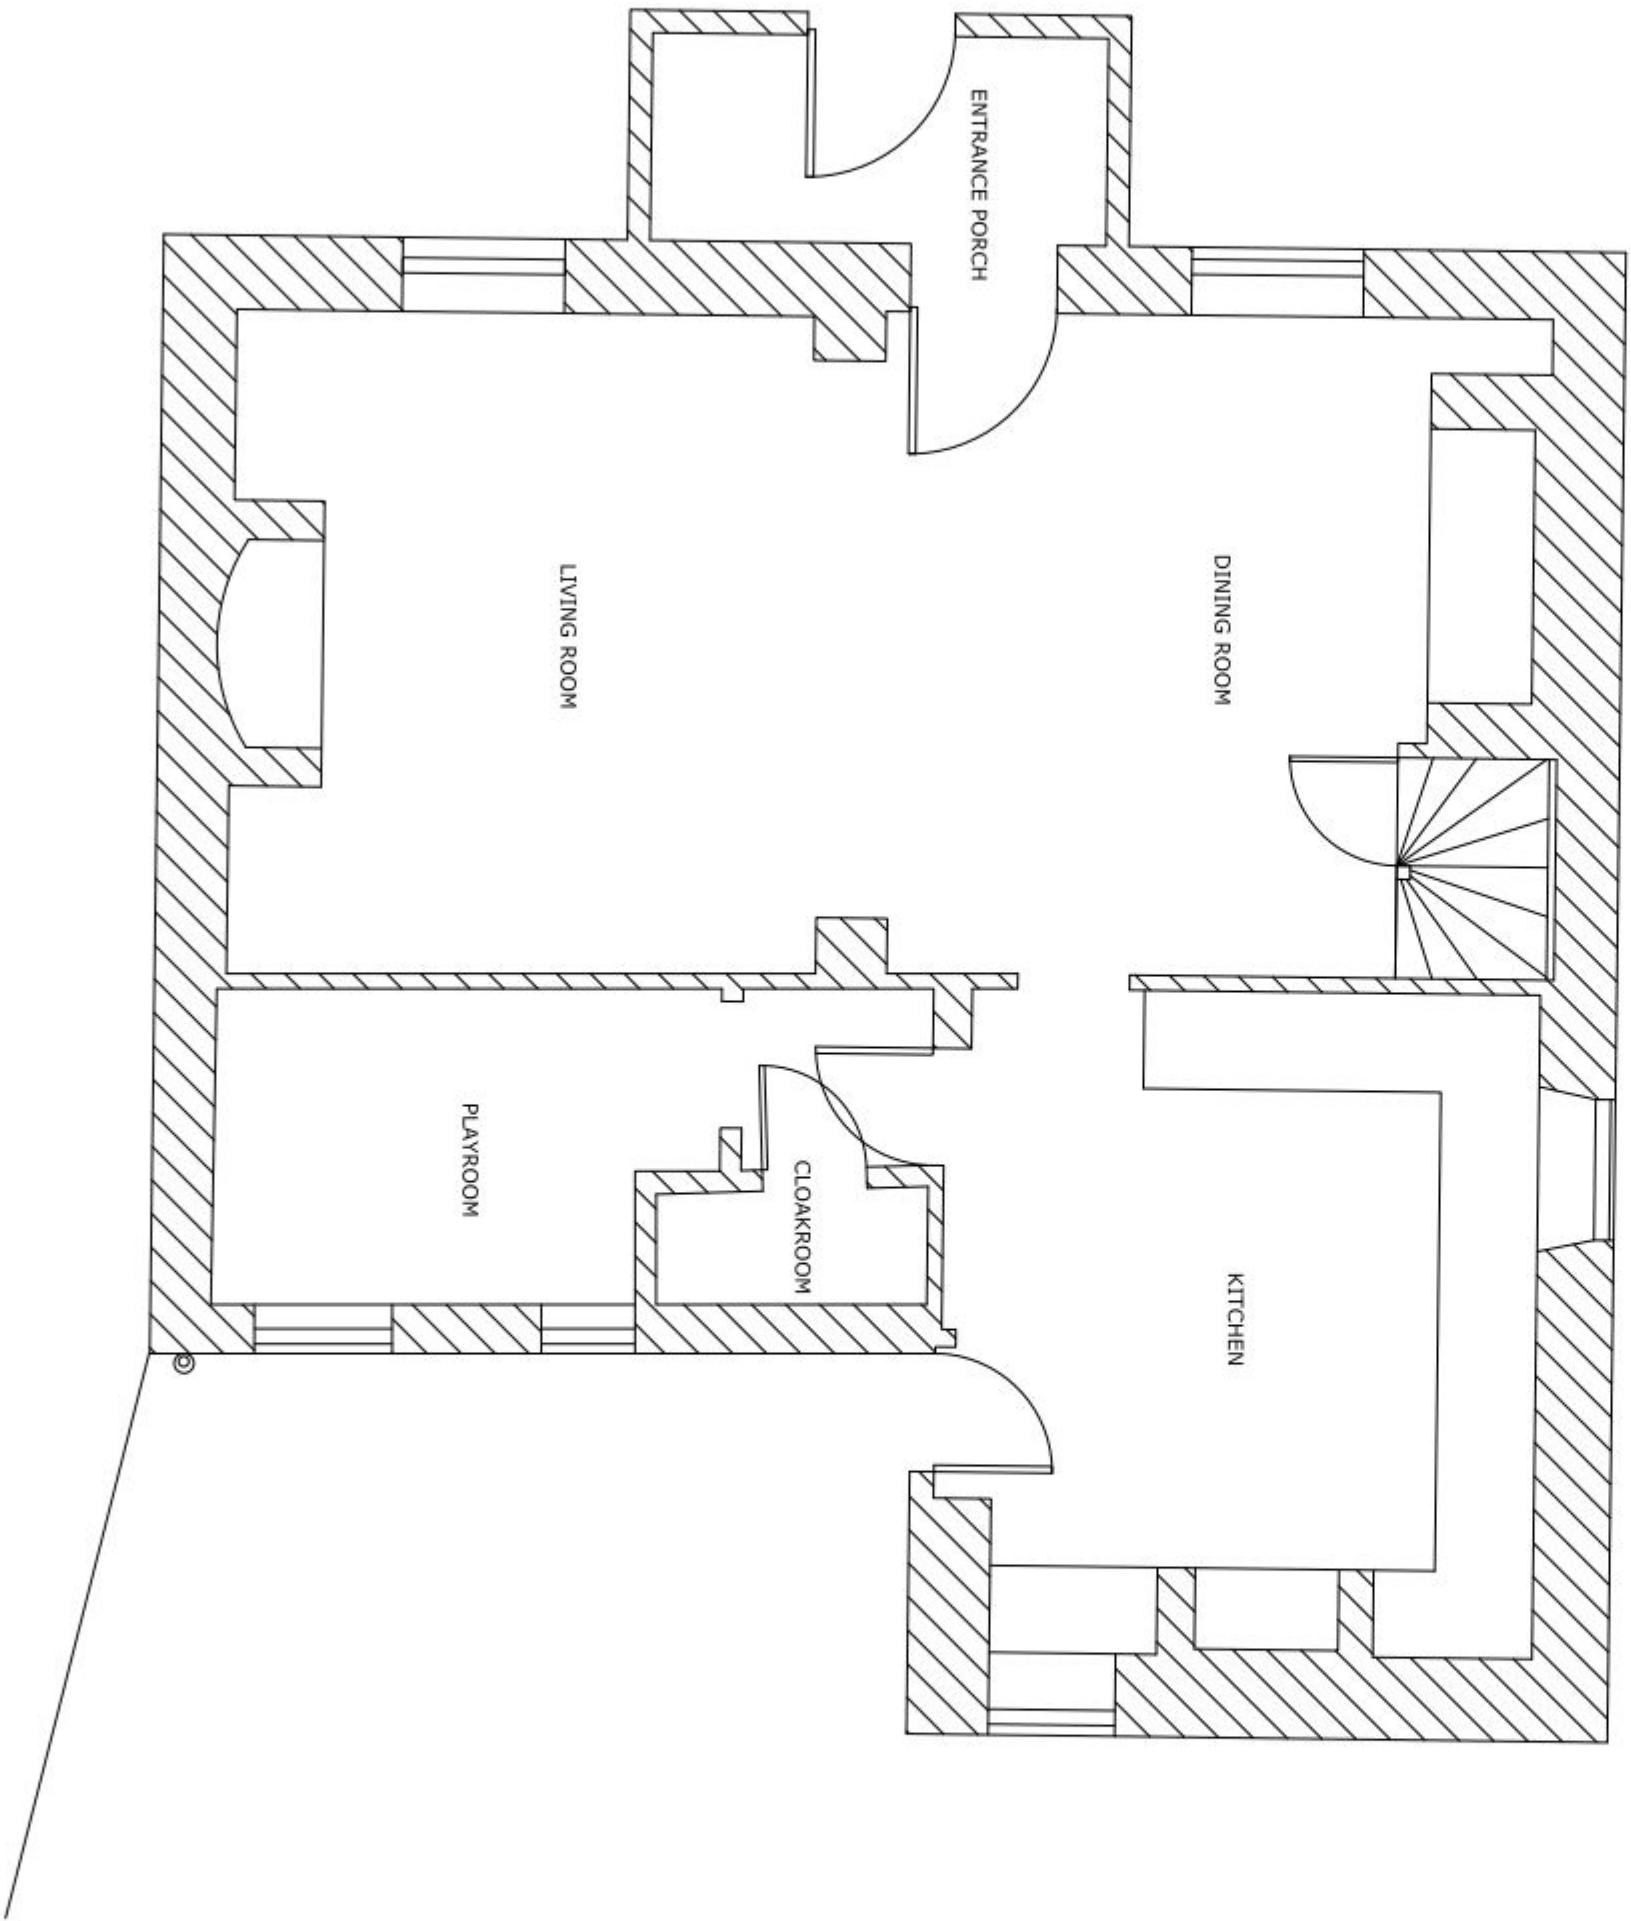

EXISTING GROUND FLOOR PLAN
SCALE 1:50

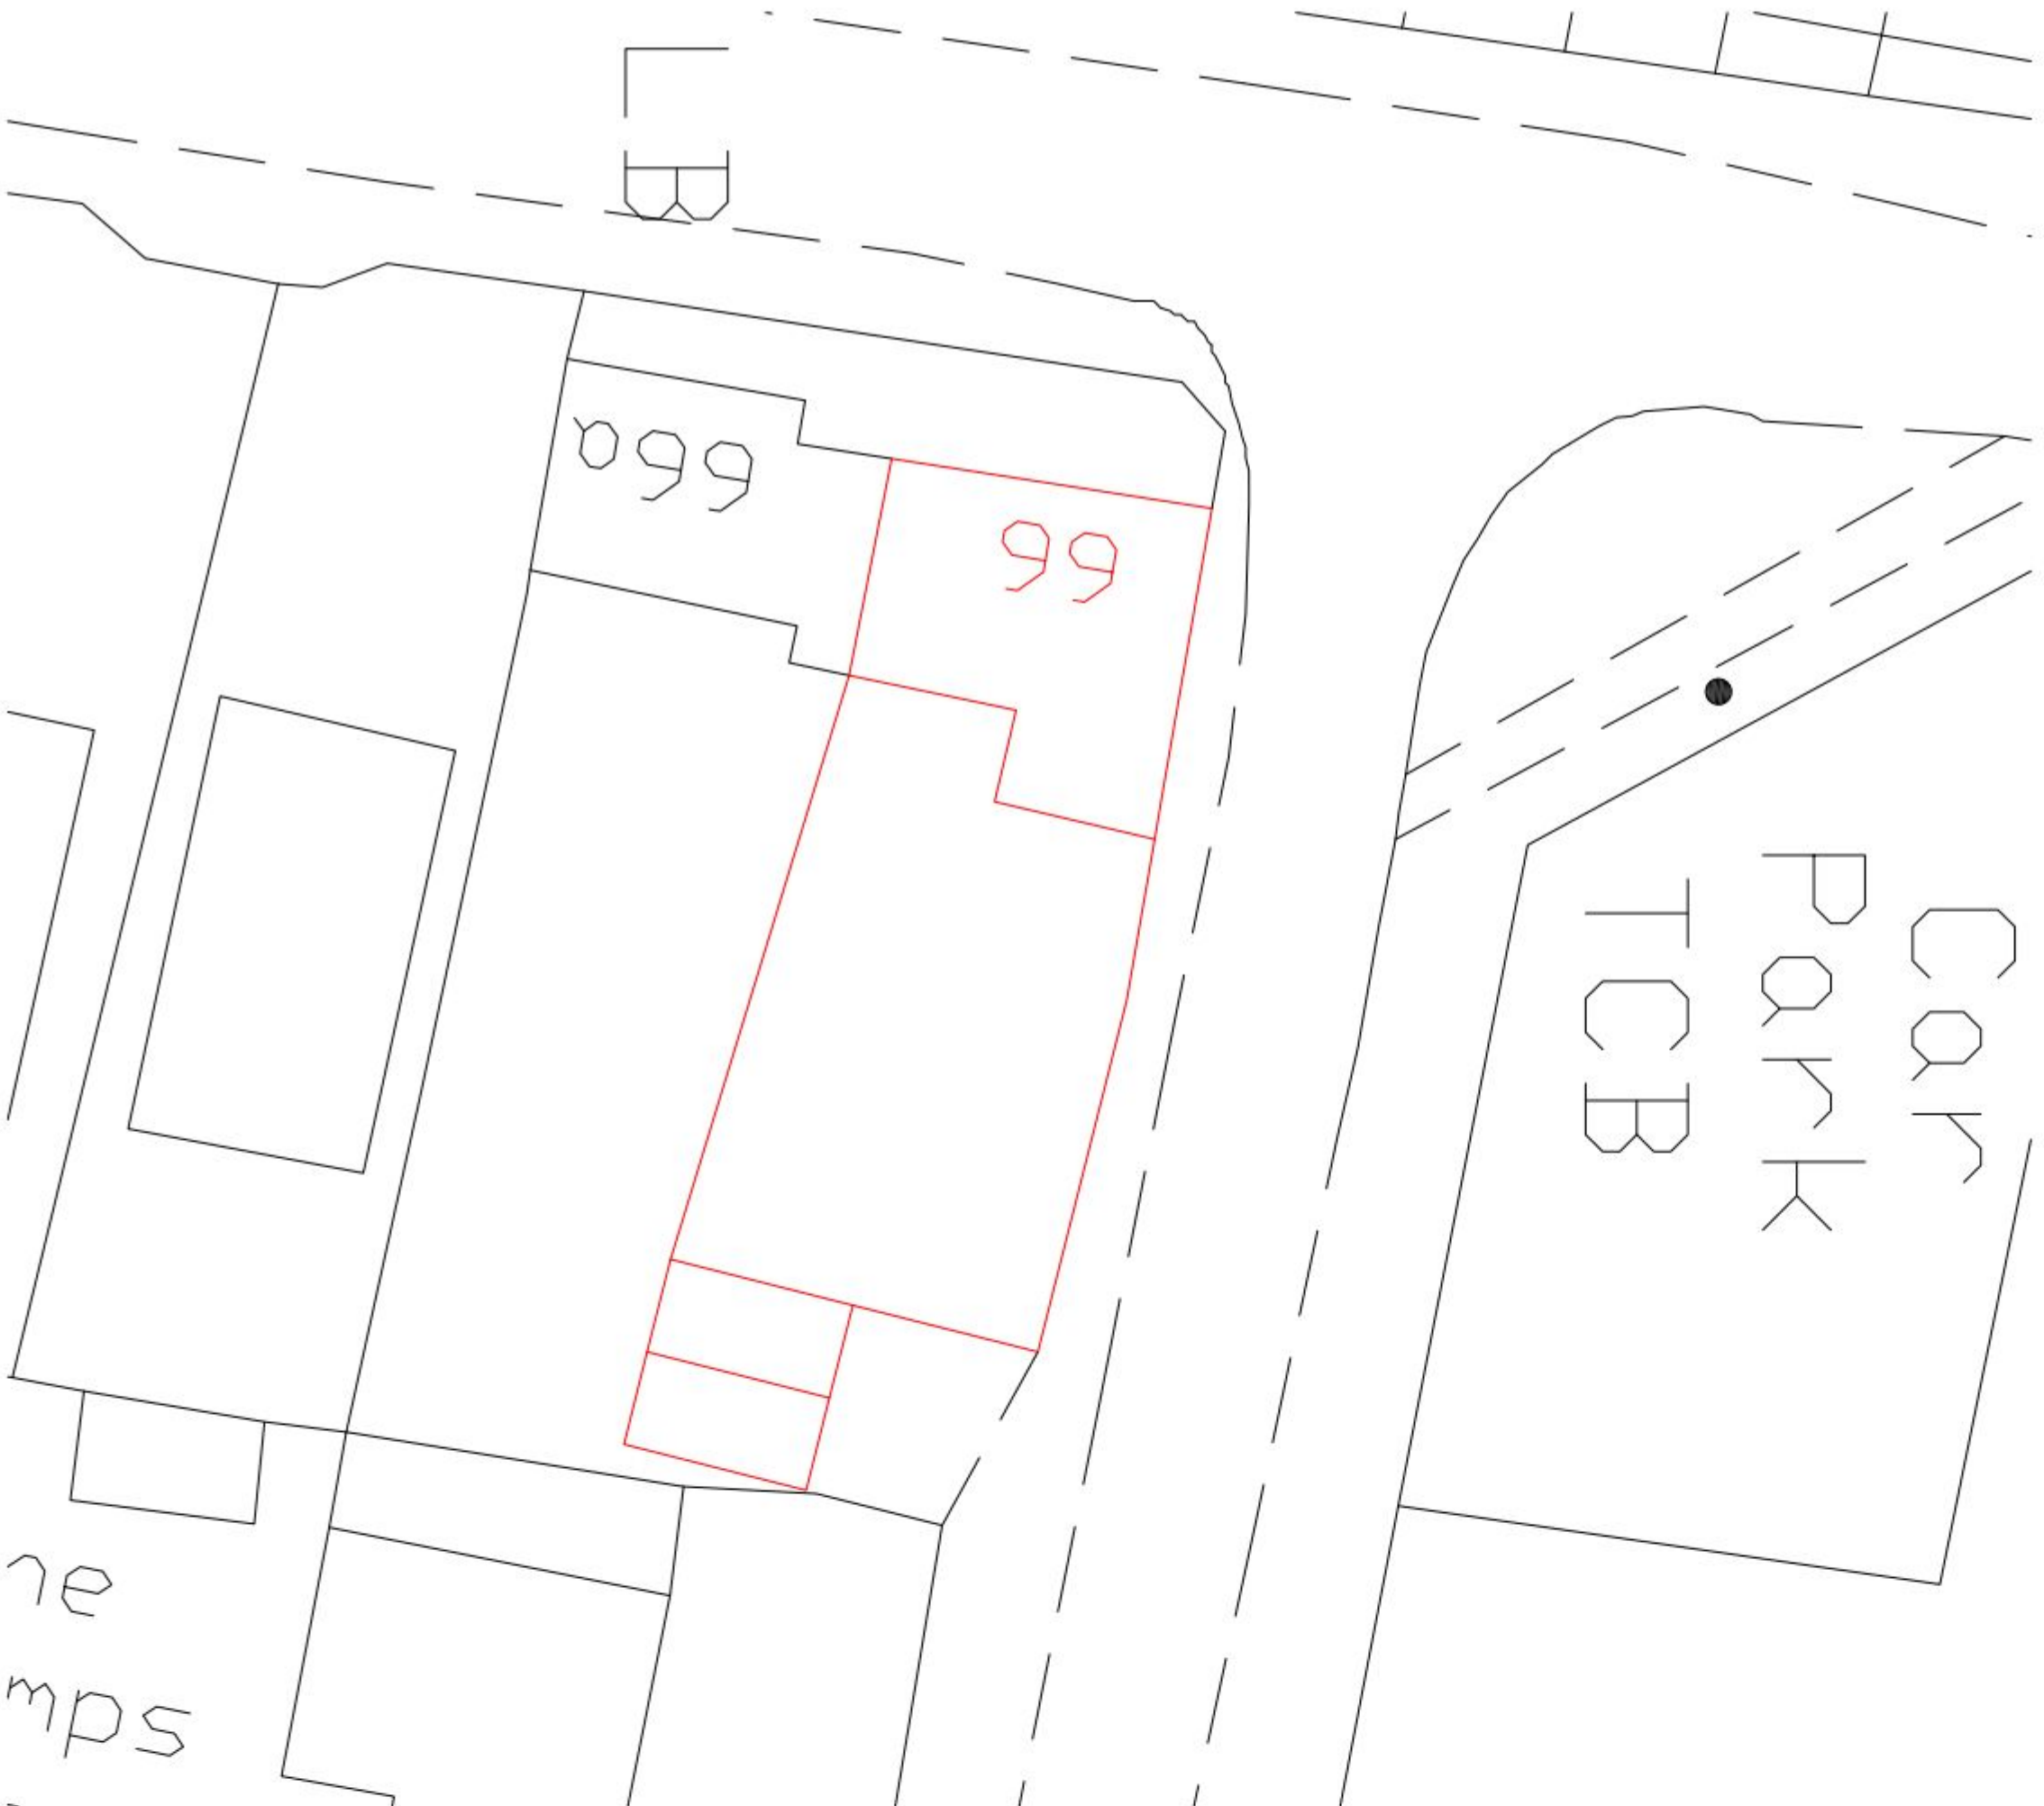


SITE BLOCK PLAN
SCALE 1:200




SITE LOCATION PLAN
SCALE 1:1250

Revision	Date	Amendment	Initials
Notes 1. Do not scale from this drawing, except for planning purposes. Use figured dimensions only. 2. All dimensions must be checked on site prior to commencement of work. 3. Where applicable this drawing is to be read in conjunction with other consultants drawings. 4. This drawing is the copyright of Chris Loader of Hambleton Ltd. It is not to be copied or disclosed to a third party without prior consent.			
Client Name Mr & Mrs S Turner			
Project Address 66 Havant Road Hayling Island Hants PO11 0PY			
Chris Loader of Hambleton Designers & Manufacturers of Bespoke Furniture & Buildings 1 Sheffield House Dairy - Sandy Lane - Sheffield . Hants SO32 2HQ. t: 013 2988 8656 e: sales@chrisloader.co.uk www.chrisloader.co.uk			
Drawing Details PLANNING Existing Elevations and Floor Plan			
Drawing Site Plan Elevations Floor Plan		Scale 1:200 @ A1 1:100 @ A1 1:50 @ A1	
Scale in Metres 0 1 2 3 4 5 0 1 2 3 4 5 0 1 2 3 4 5 0 1 2 3 4 5			
Date 19.05.2012 Drawn GL Checked CL			
Job Number TUR001 Drawing Number 01 Revision			

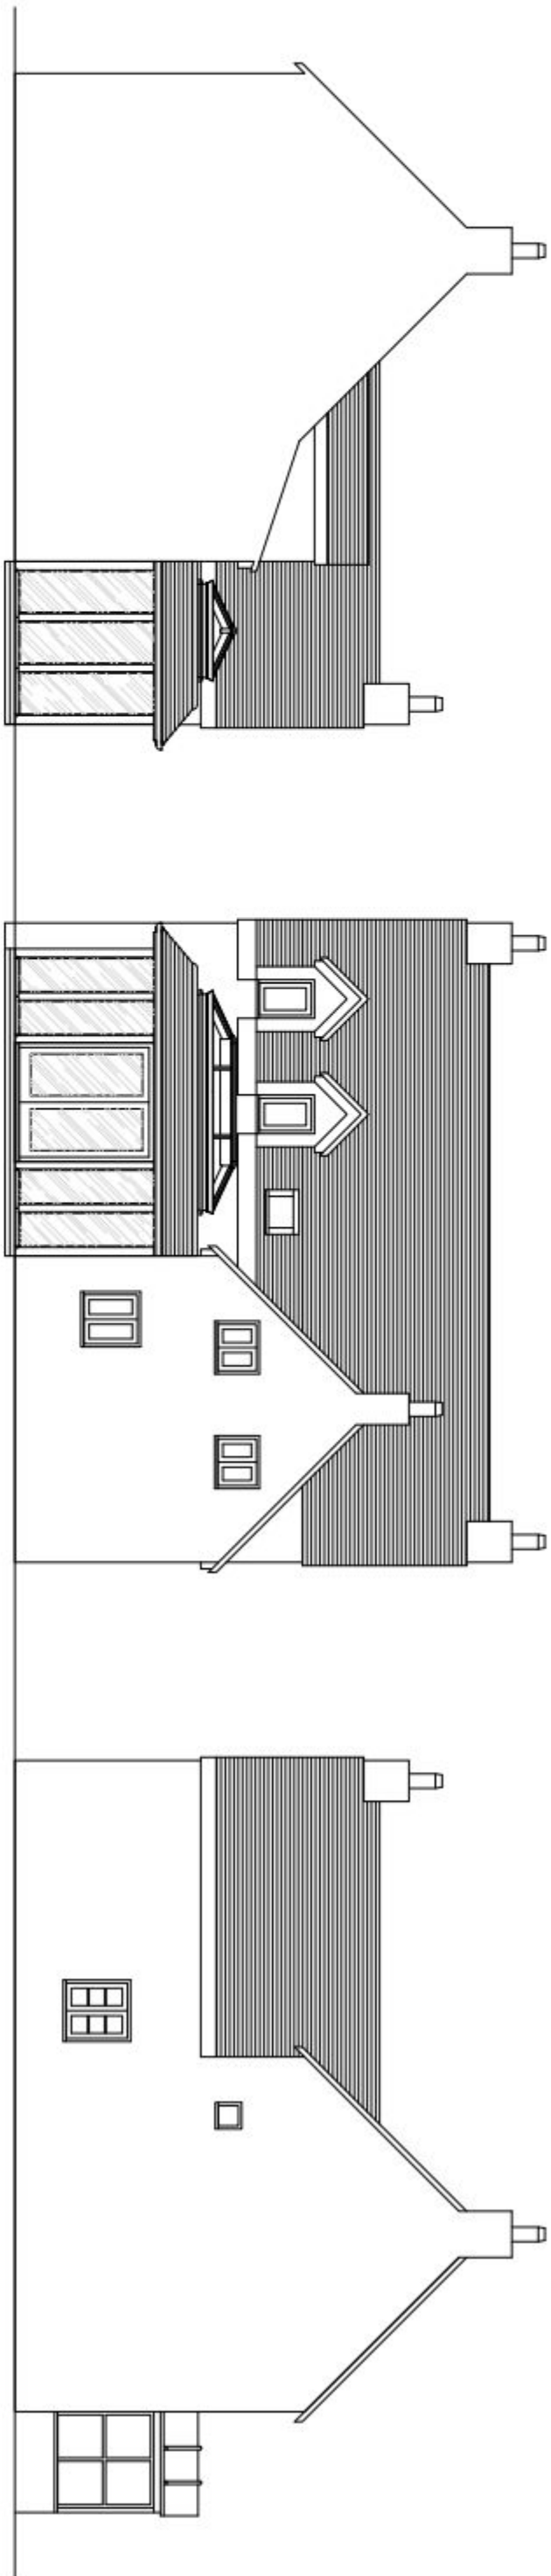


PROPOSED ELEVATIONS

SCALE 1:100

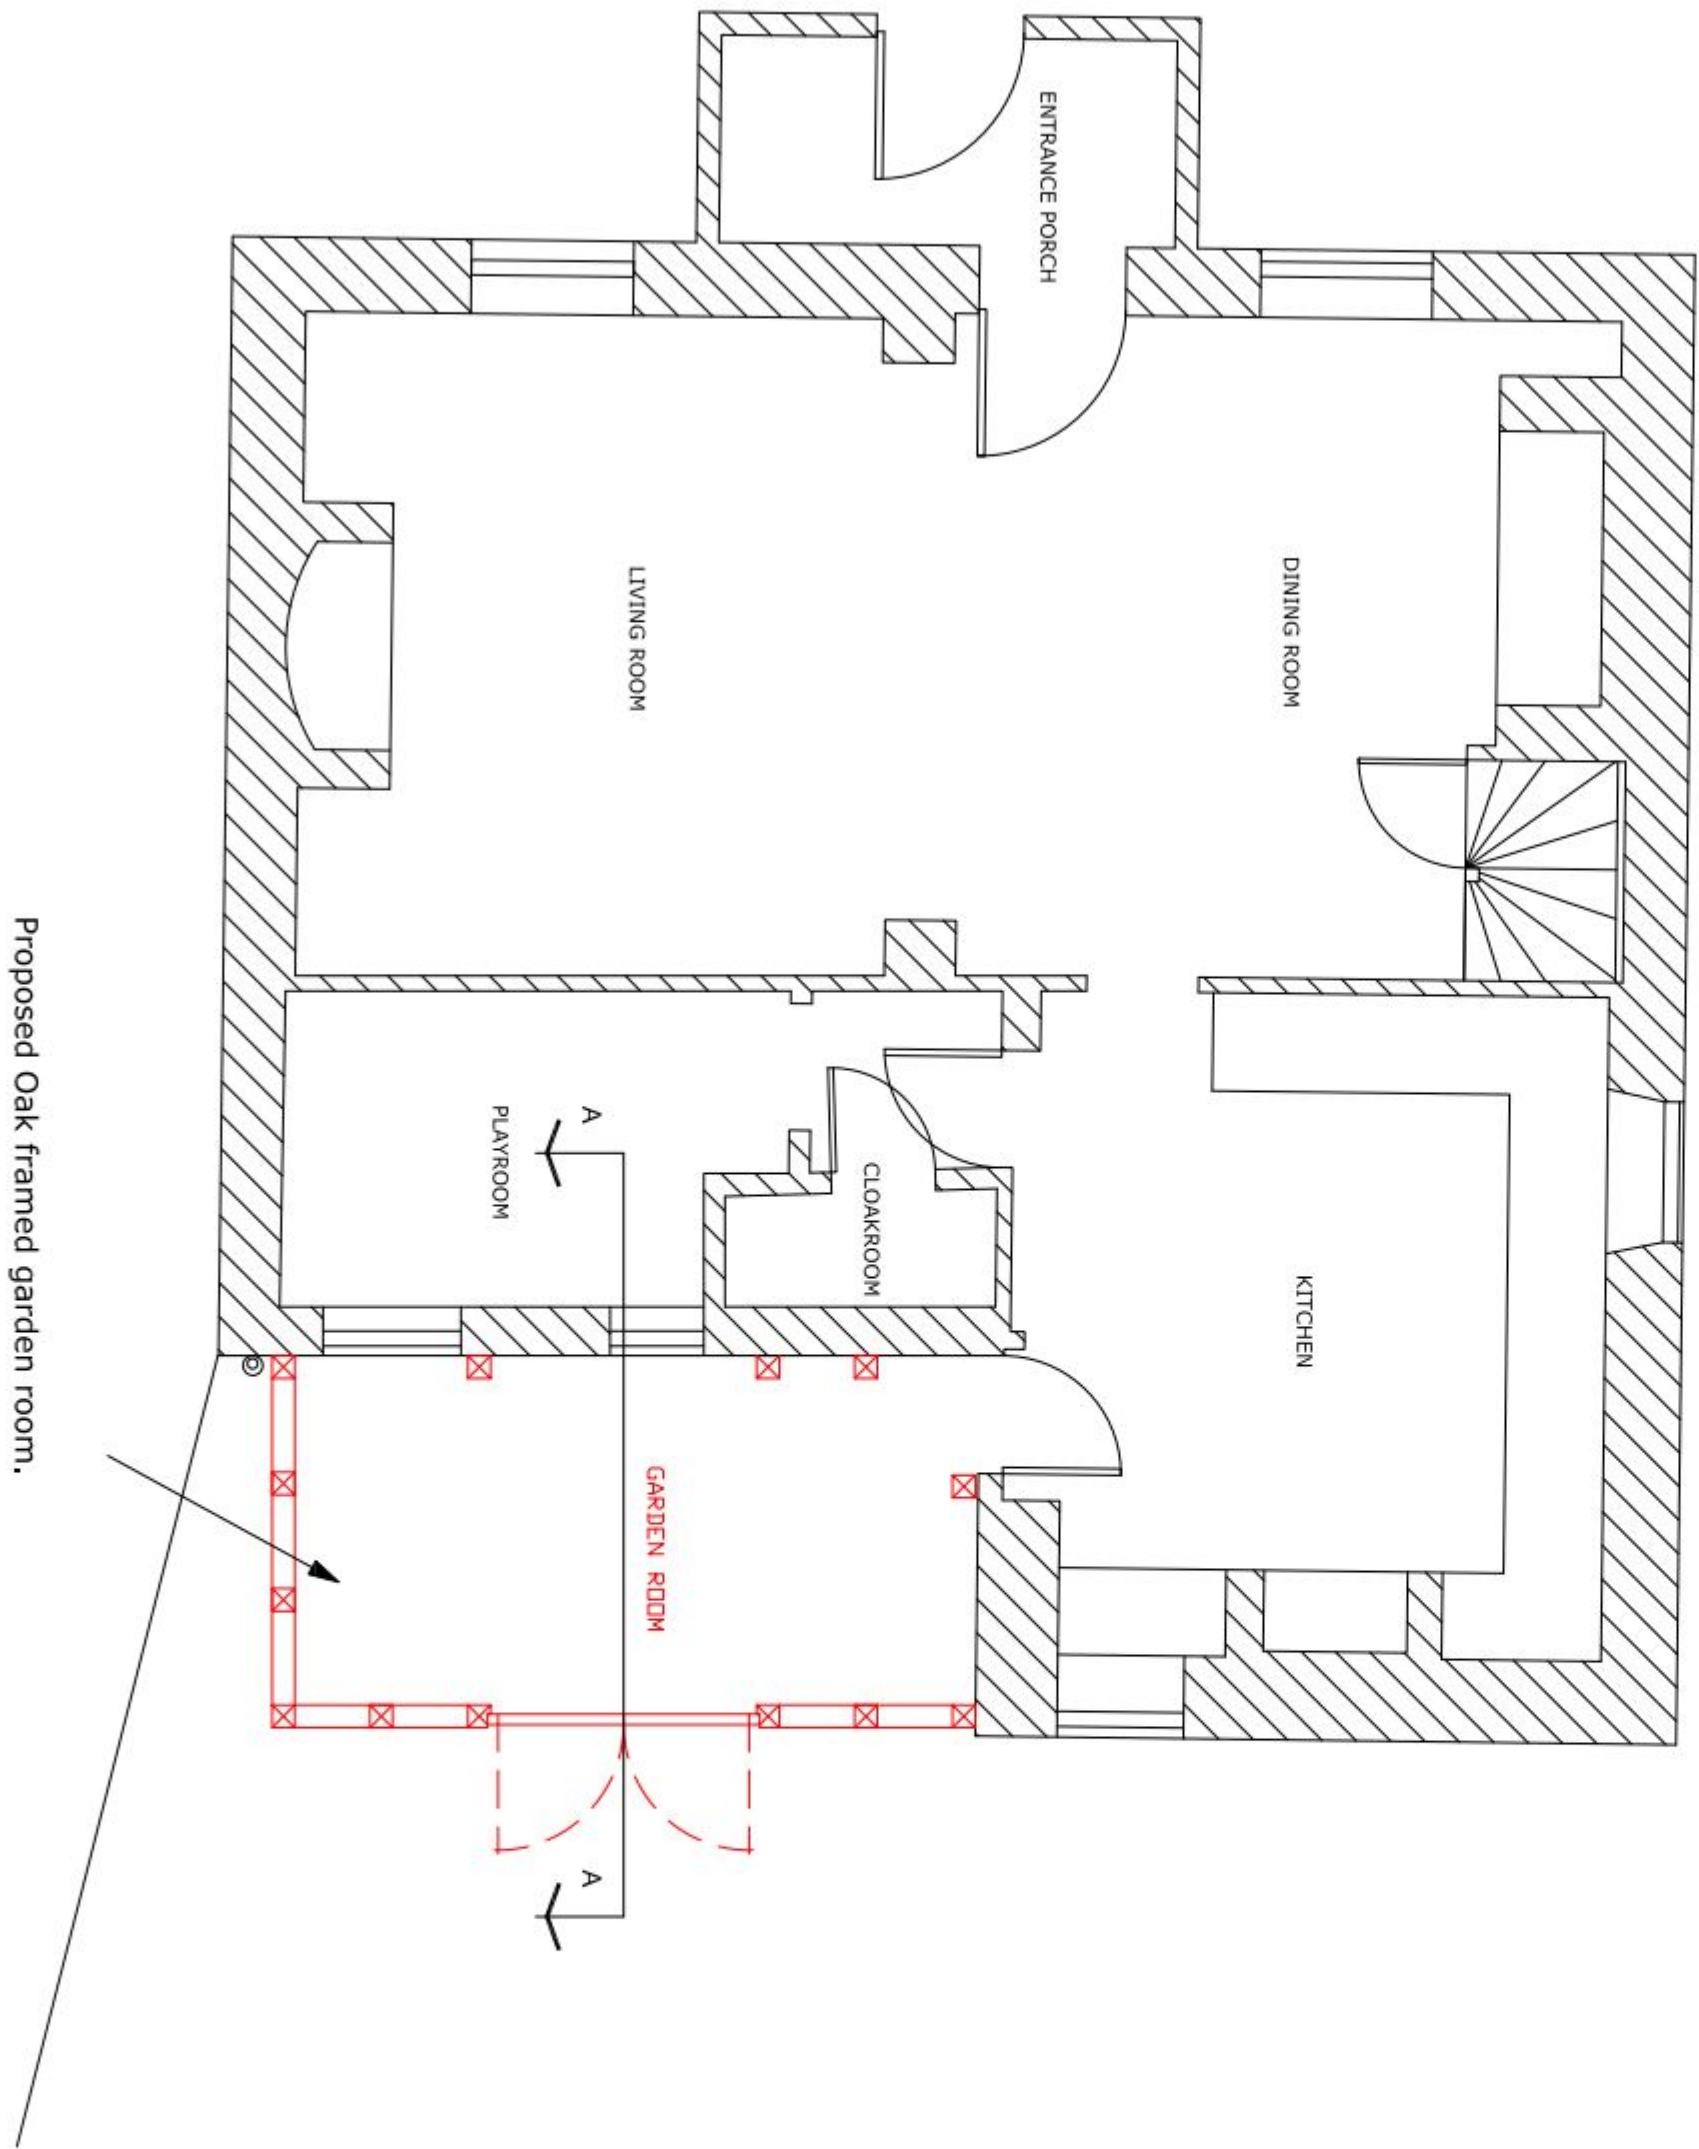

PROPOSED GROUND FLOOR PLAN

SCALE 1:150


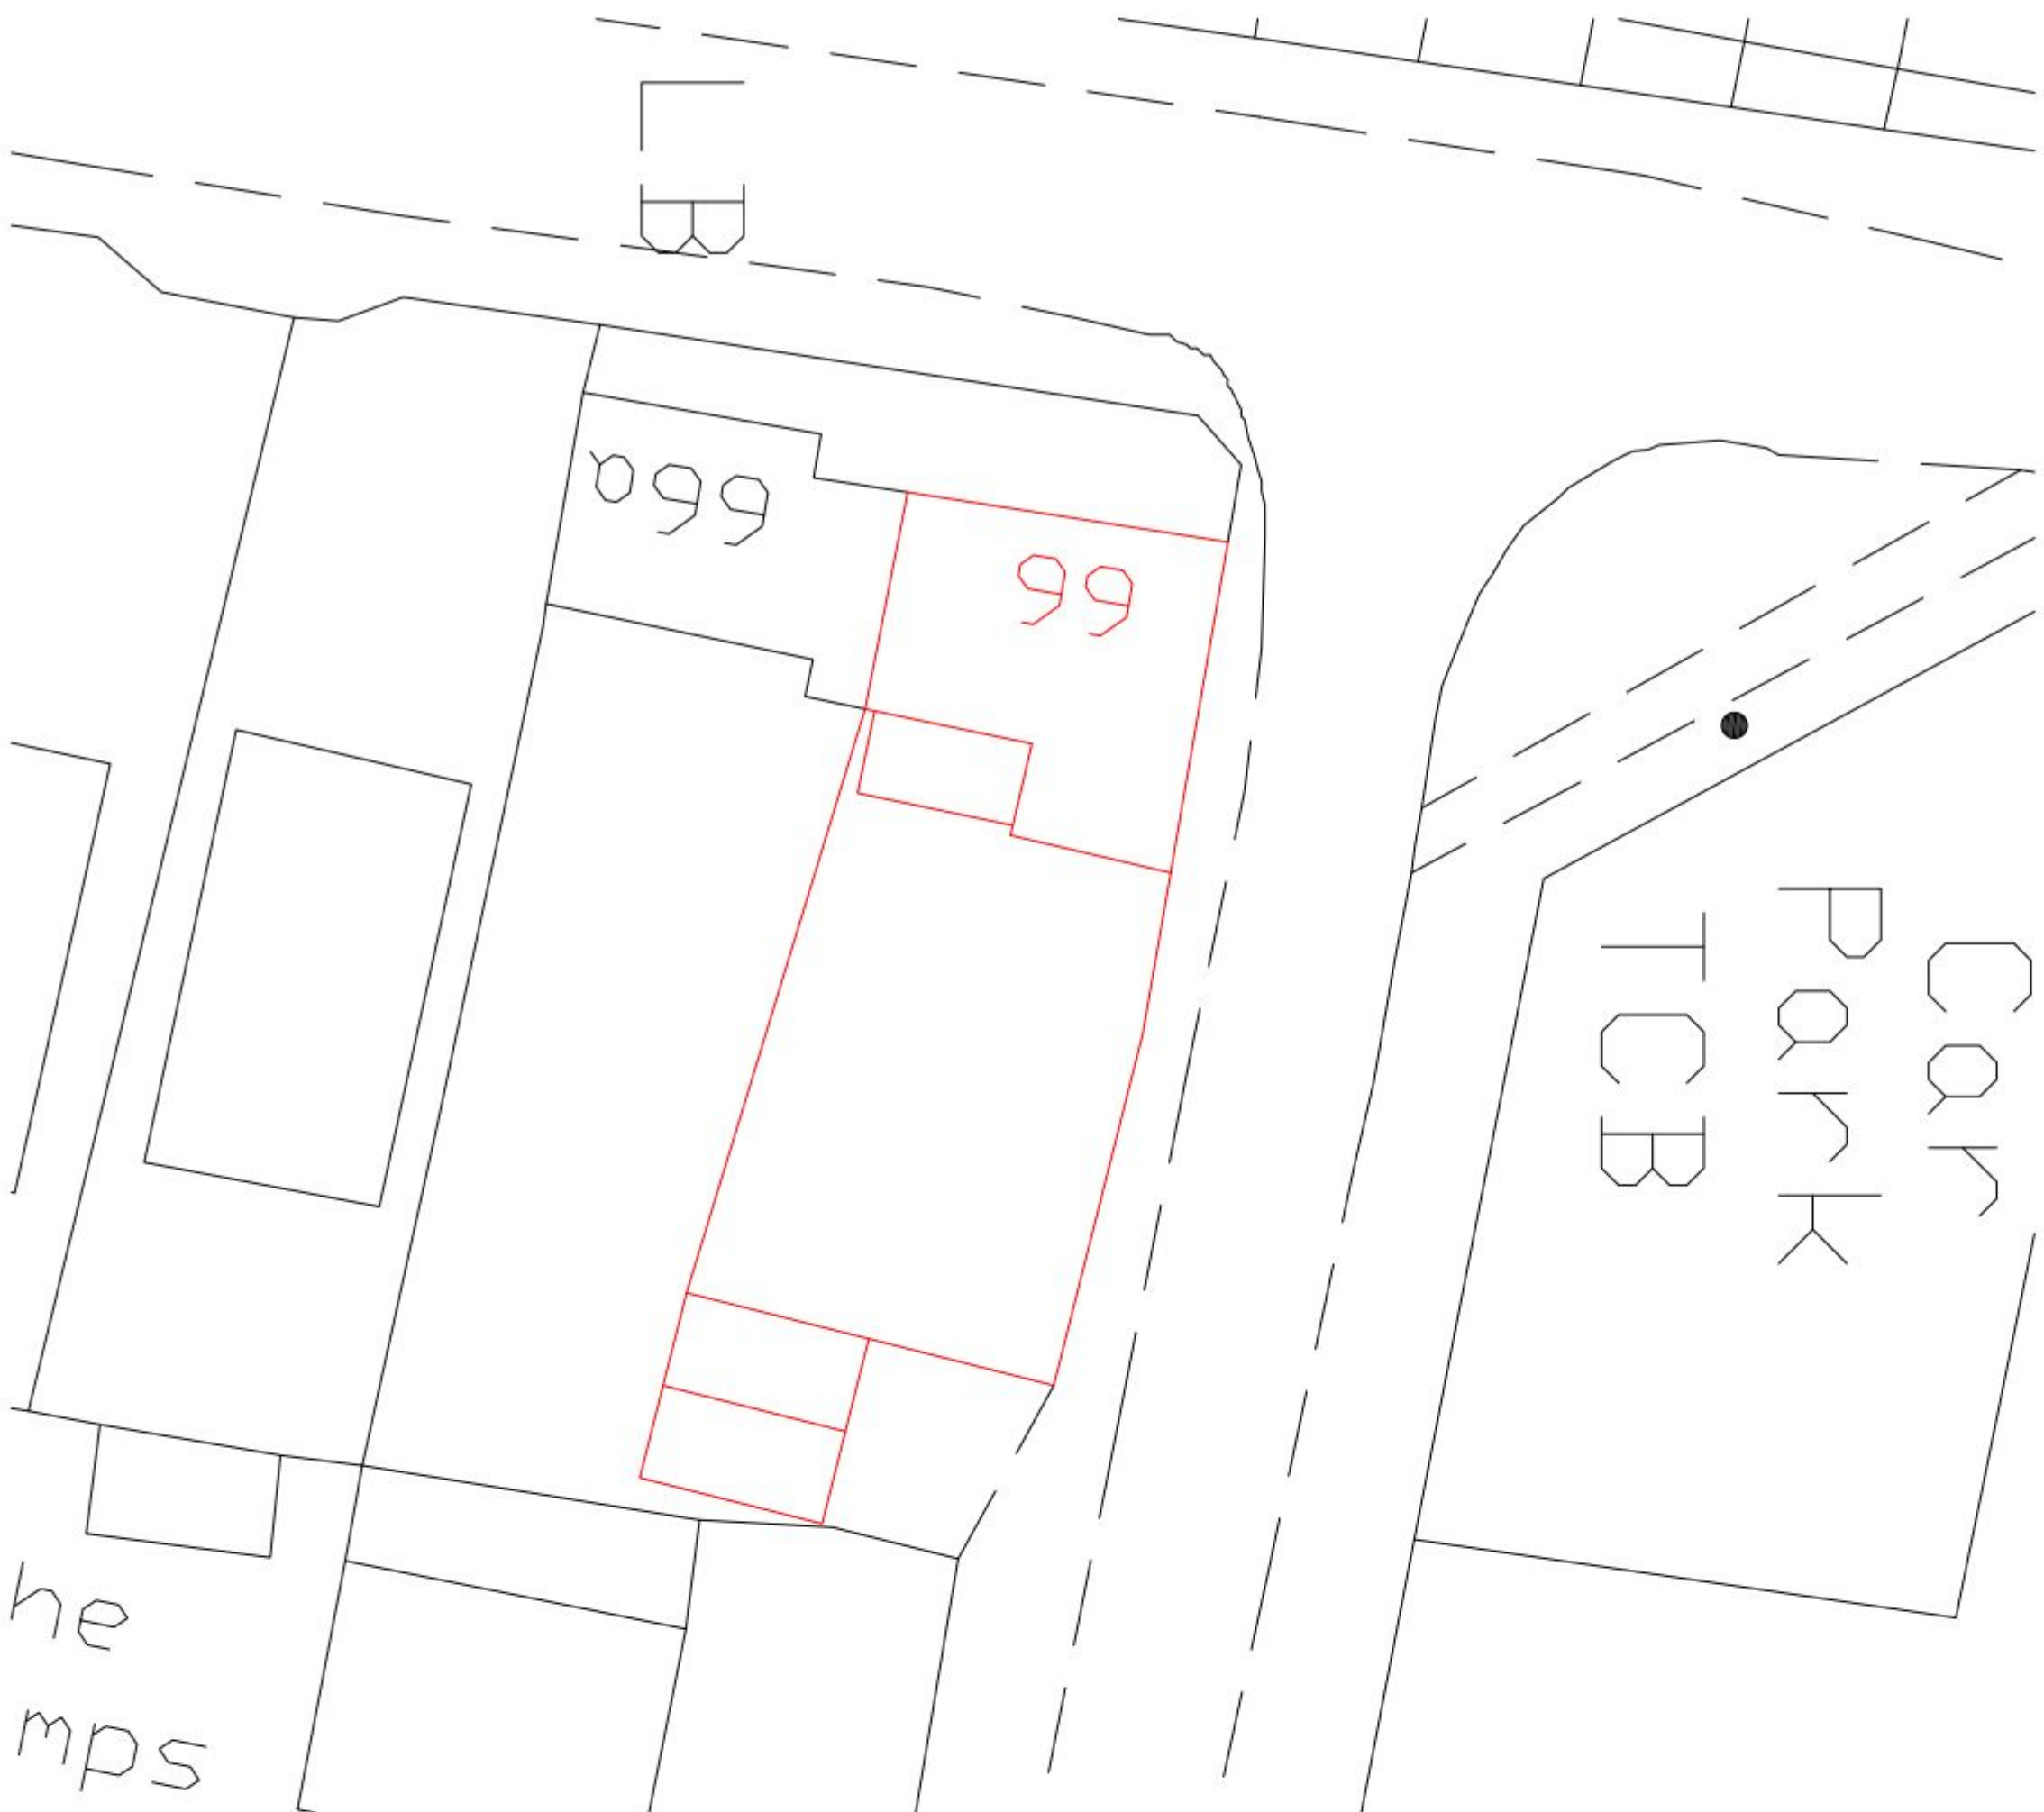


Ordnance Survey (c) Crown Copyright 2011. All rights reserved. Licence number 001042578

PROPOSED SITE BLOCK PLAN

SCALE 1:200



Revision	Date	Amendment	Initials
Notes 1. Do not scale from this drawing, except for planning purposes. Use figured dimensions only. All dimensions must be checked on site prior to commencement of work. 2. All dimensions shall be checked on site prior to commencement of work. 3. All dimensions shall be checked on site prior to commencement of work. 4. This drawing is the copyright of Chris Loader of Hambleton Ltd. It is not to be copied or disclosed to a third party without prior consent.			
Client Name Mr & Mrs S Turner			
Project Address 66 Havant Road Hayling Island Hants PO11 0PY			
Chris Loader of Hambleton Designers & Manufacturers of Bespoke Furniture & Buildings  1 Sheffield House Dairy - Sandy Lane - Sheffield . Hants SO32 2HQ. t: 013 2988 8656 e: sales@chrisloader.co.uk www.chrisloader.co.uk			
Drawing Details PLANNING			
Proposed Elevations and Floor Plan			
Drawing Site Plan Elevations Floor Plan Scale 1:200 @ A1 1:100 @ A1 1:50 @ A1			
Scale in Metres 1:200 0 1 2 3 4 5 10 15 20 1:100 0 1 2 3 4 5 10 1:50 0 1 2 3 4 5			
Date 19.05.2012 Drawn GL Checked CL			
Job Number TUR001 Drawing Number 02 Revision			

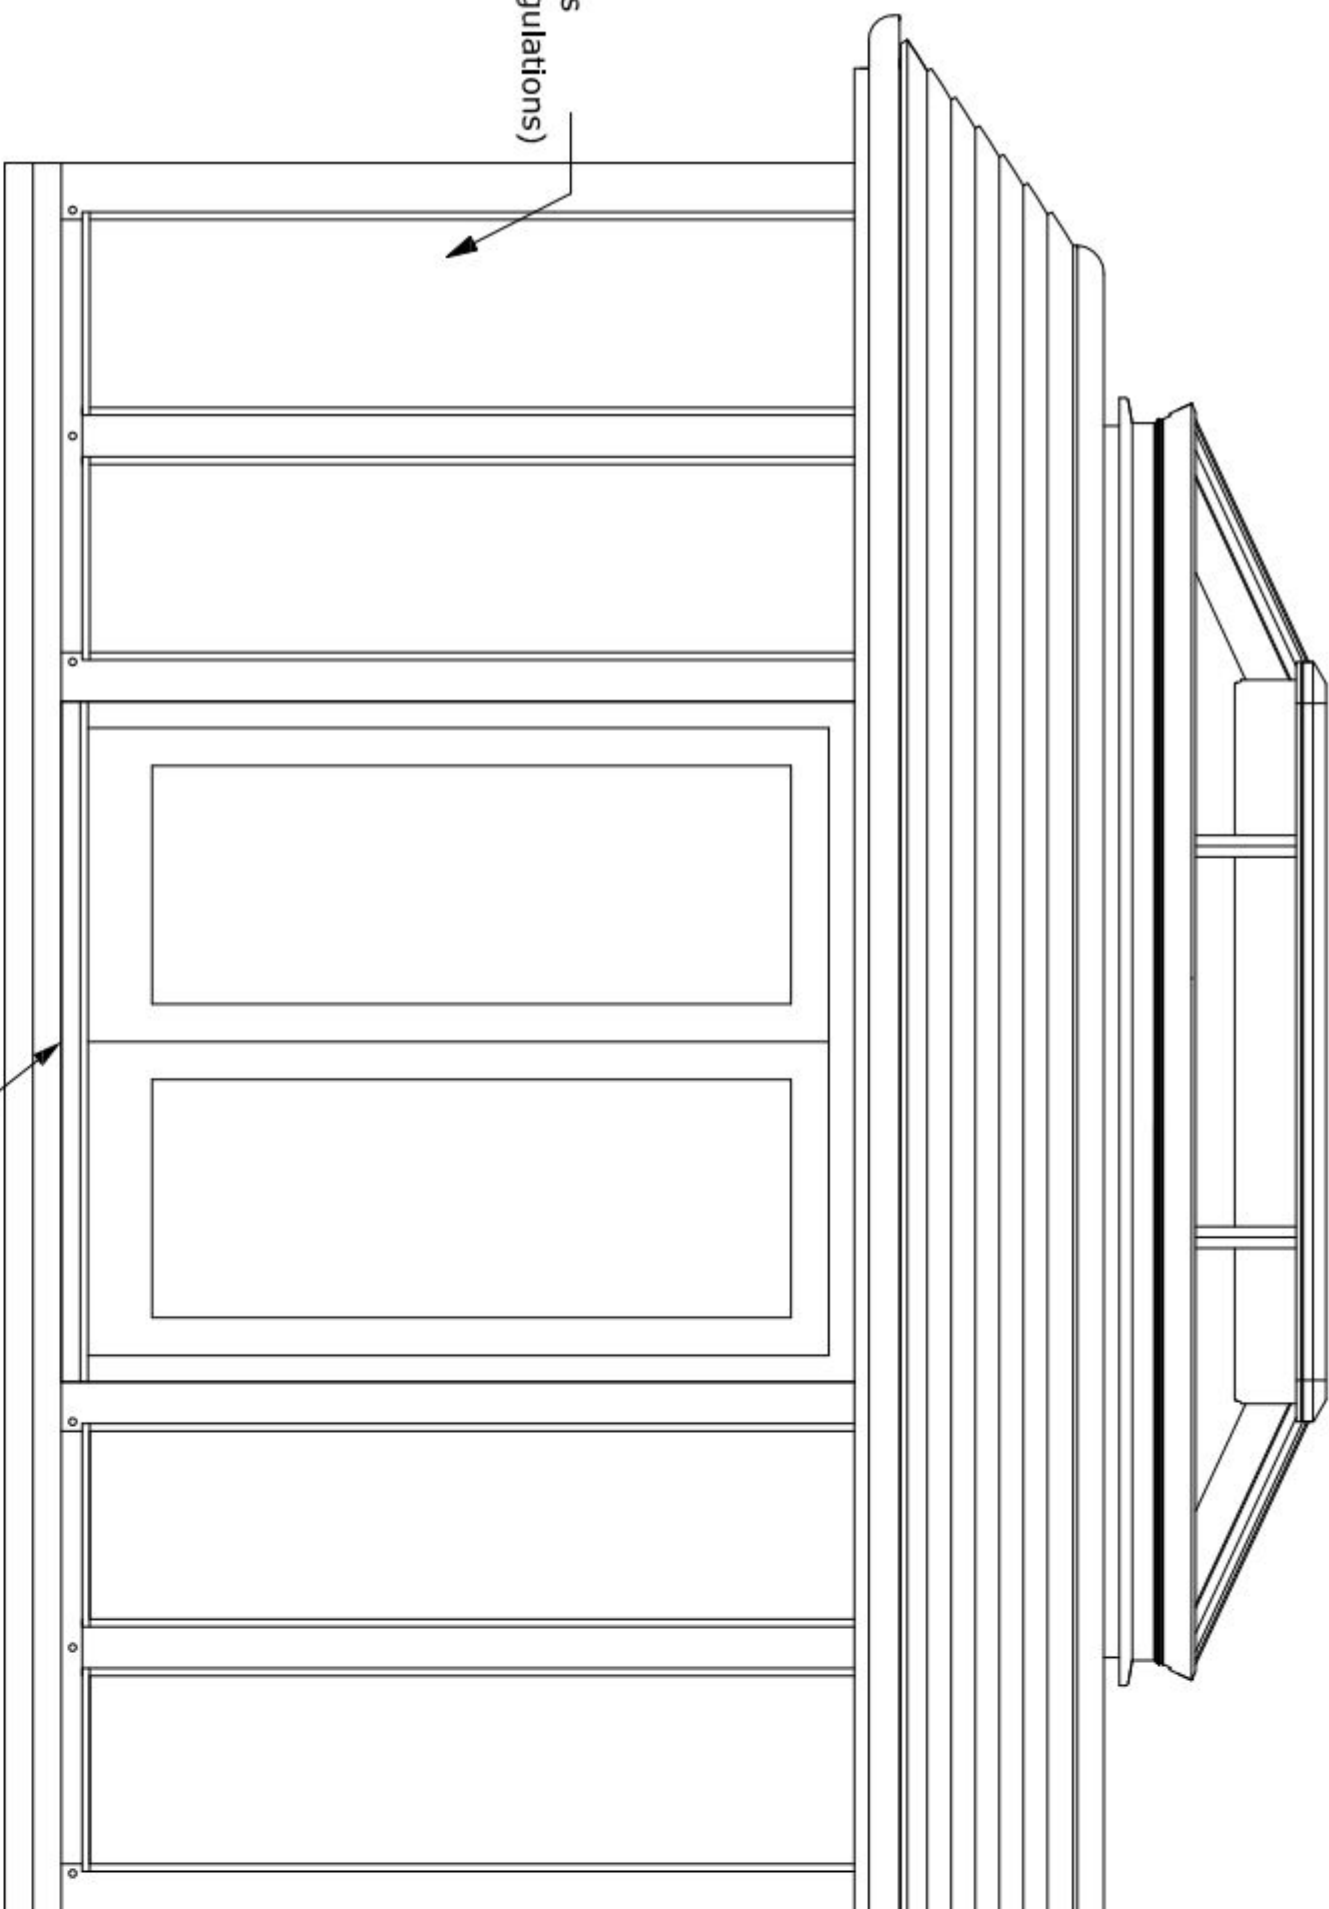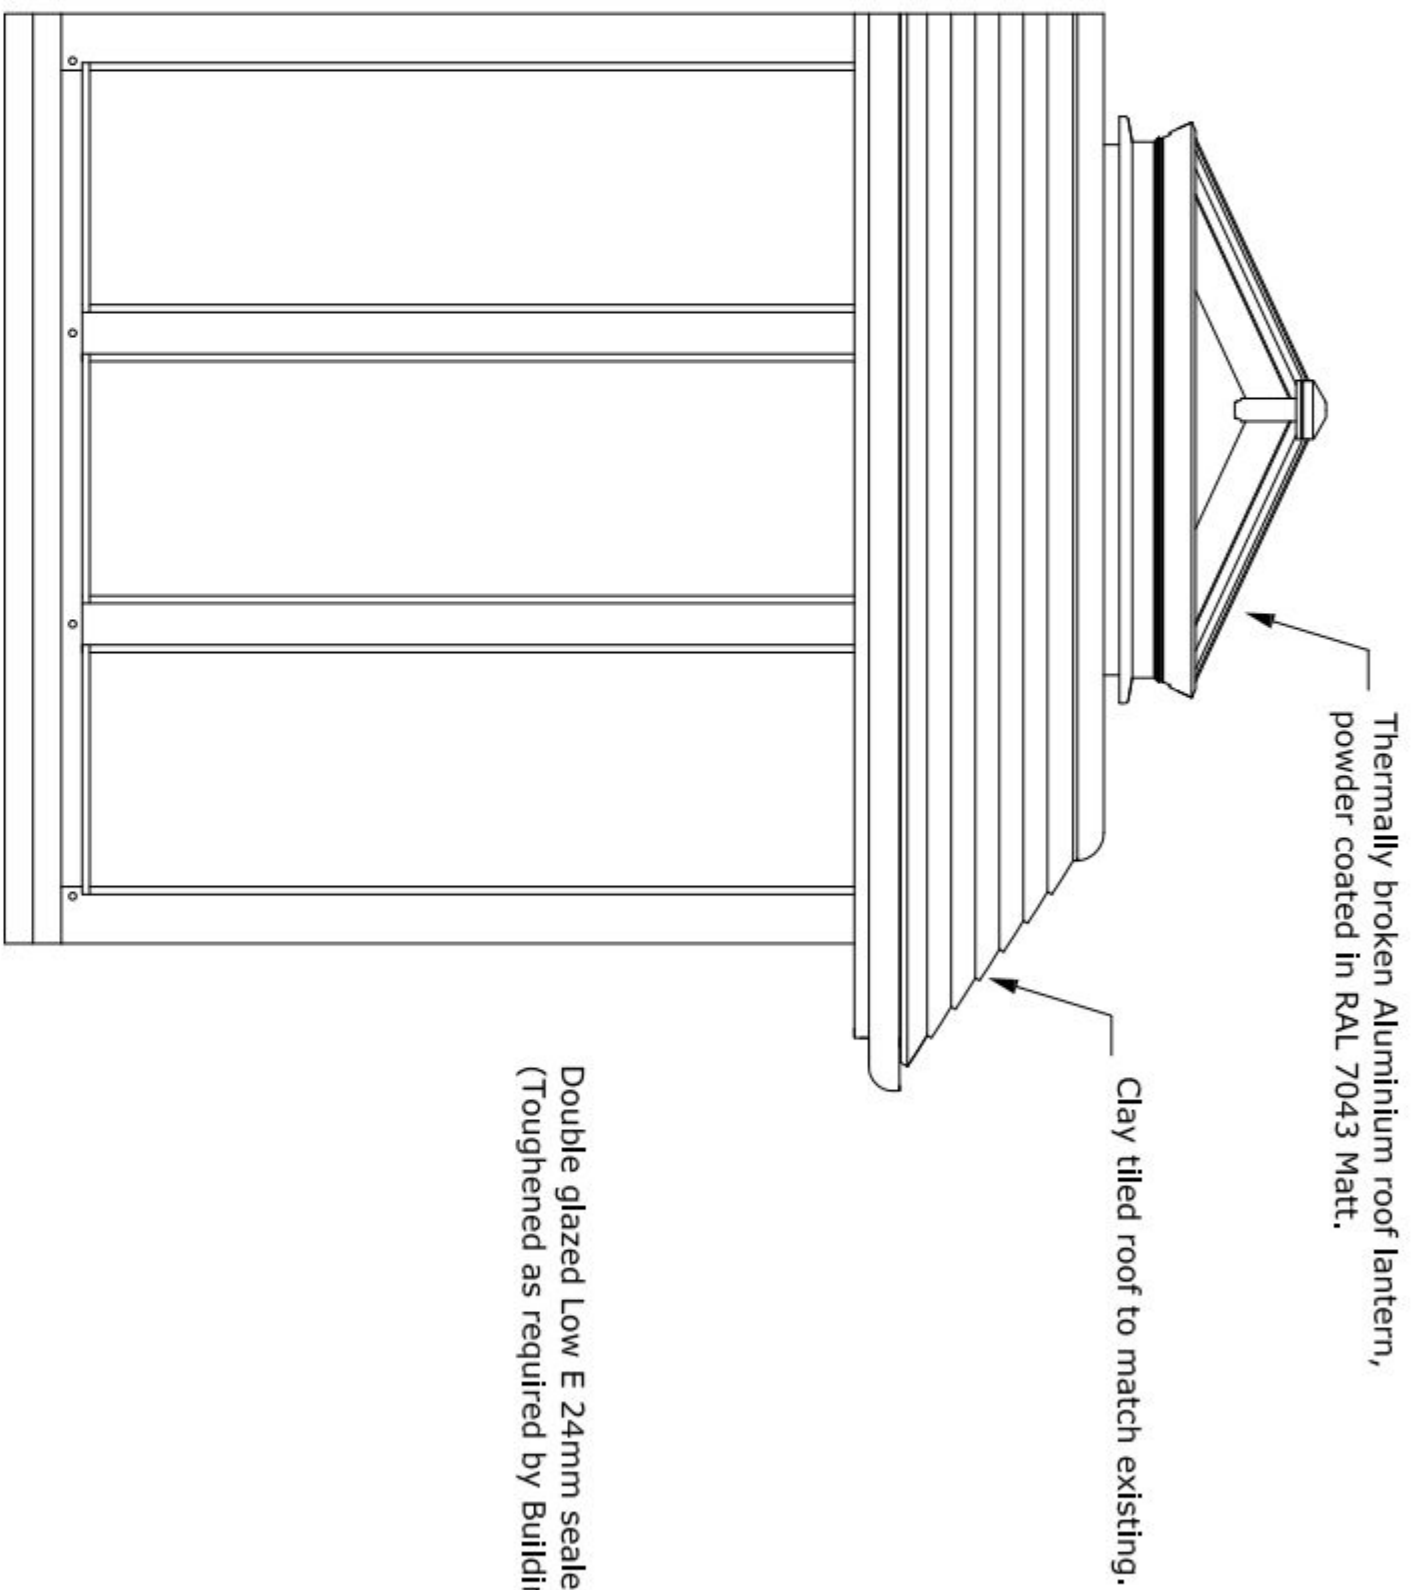

Main oak frame to consist of:
150mm x 150mm unseasoned Oak posts.
150mm x 100mm unseasoned Oak sole plates.
150mm x 150mm unseasoned Oak beams.
150mm x 150mm unseasoned Oak tie beams.
75mm x 100mm unseasoned Oak rafters.

PROPOSED OAK FRAME GARDEN ROOM ELEVATIONS

SCALE 1:20

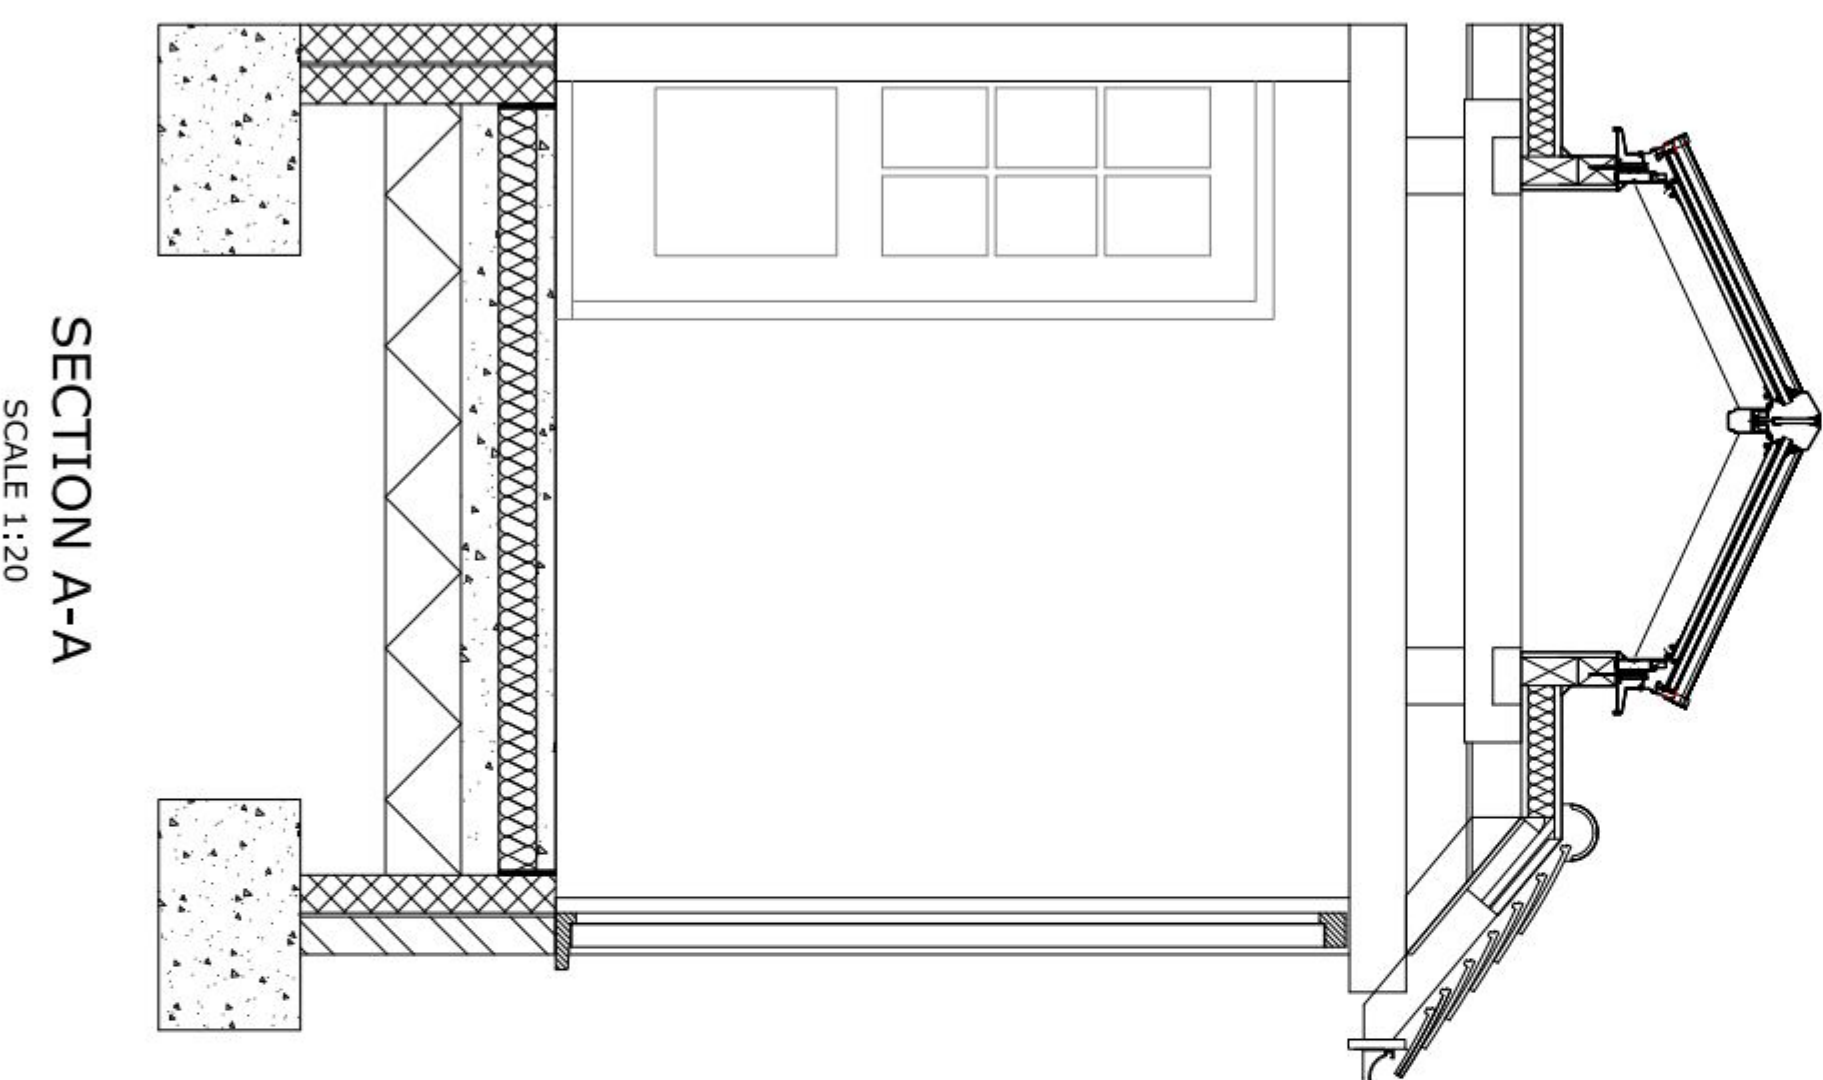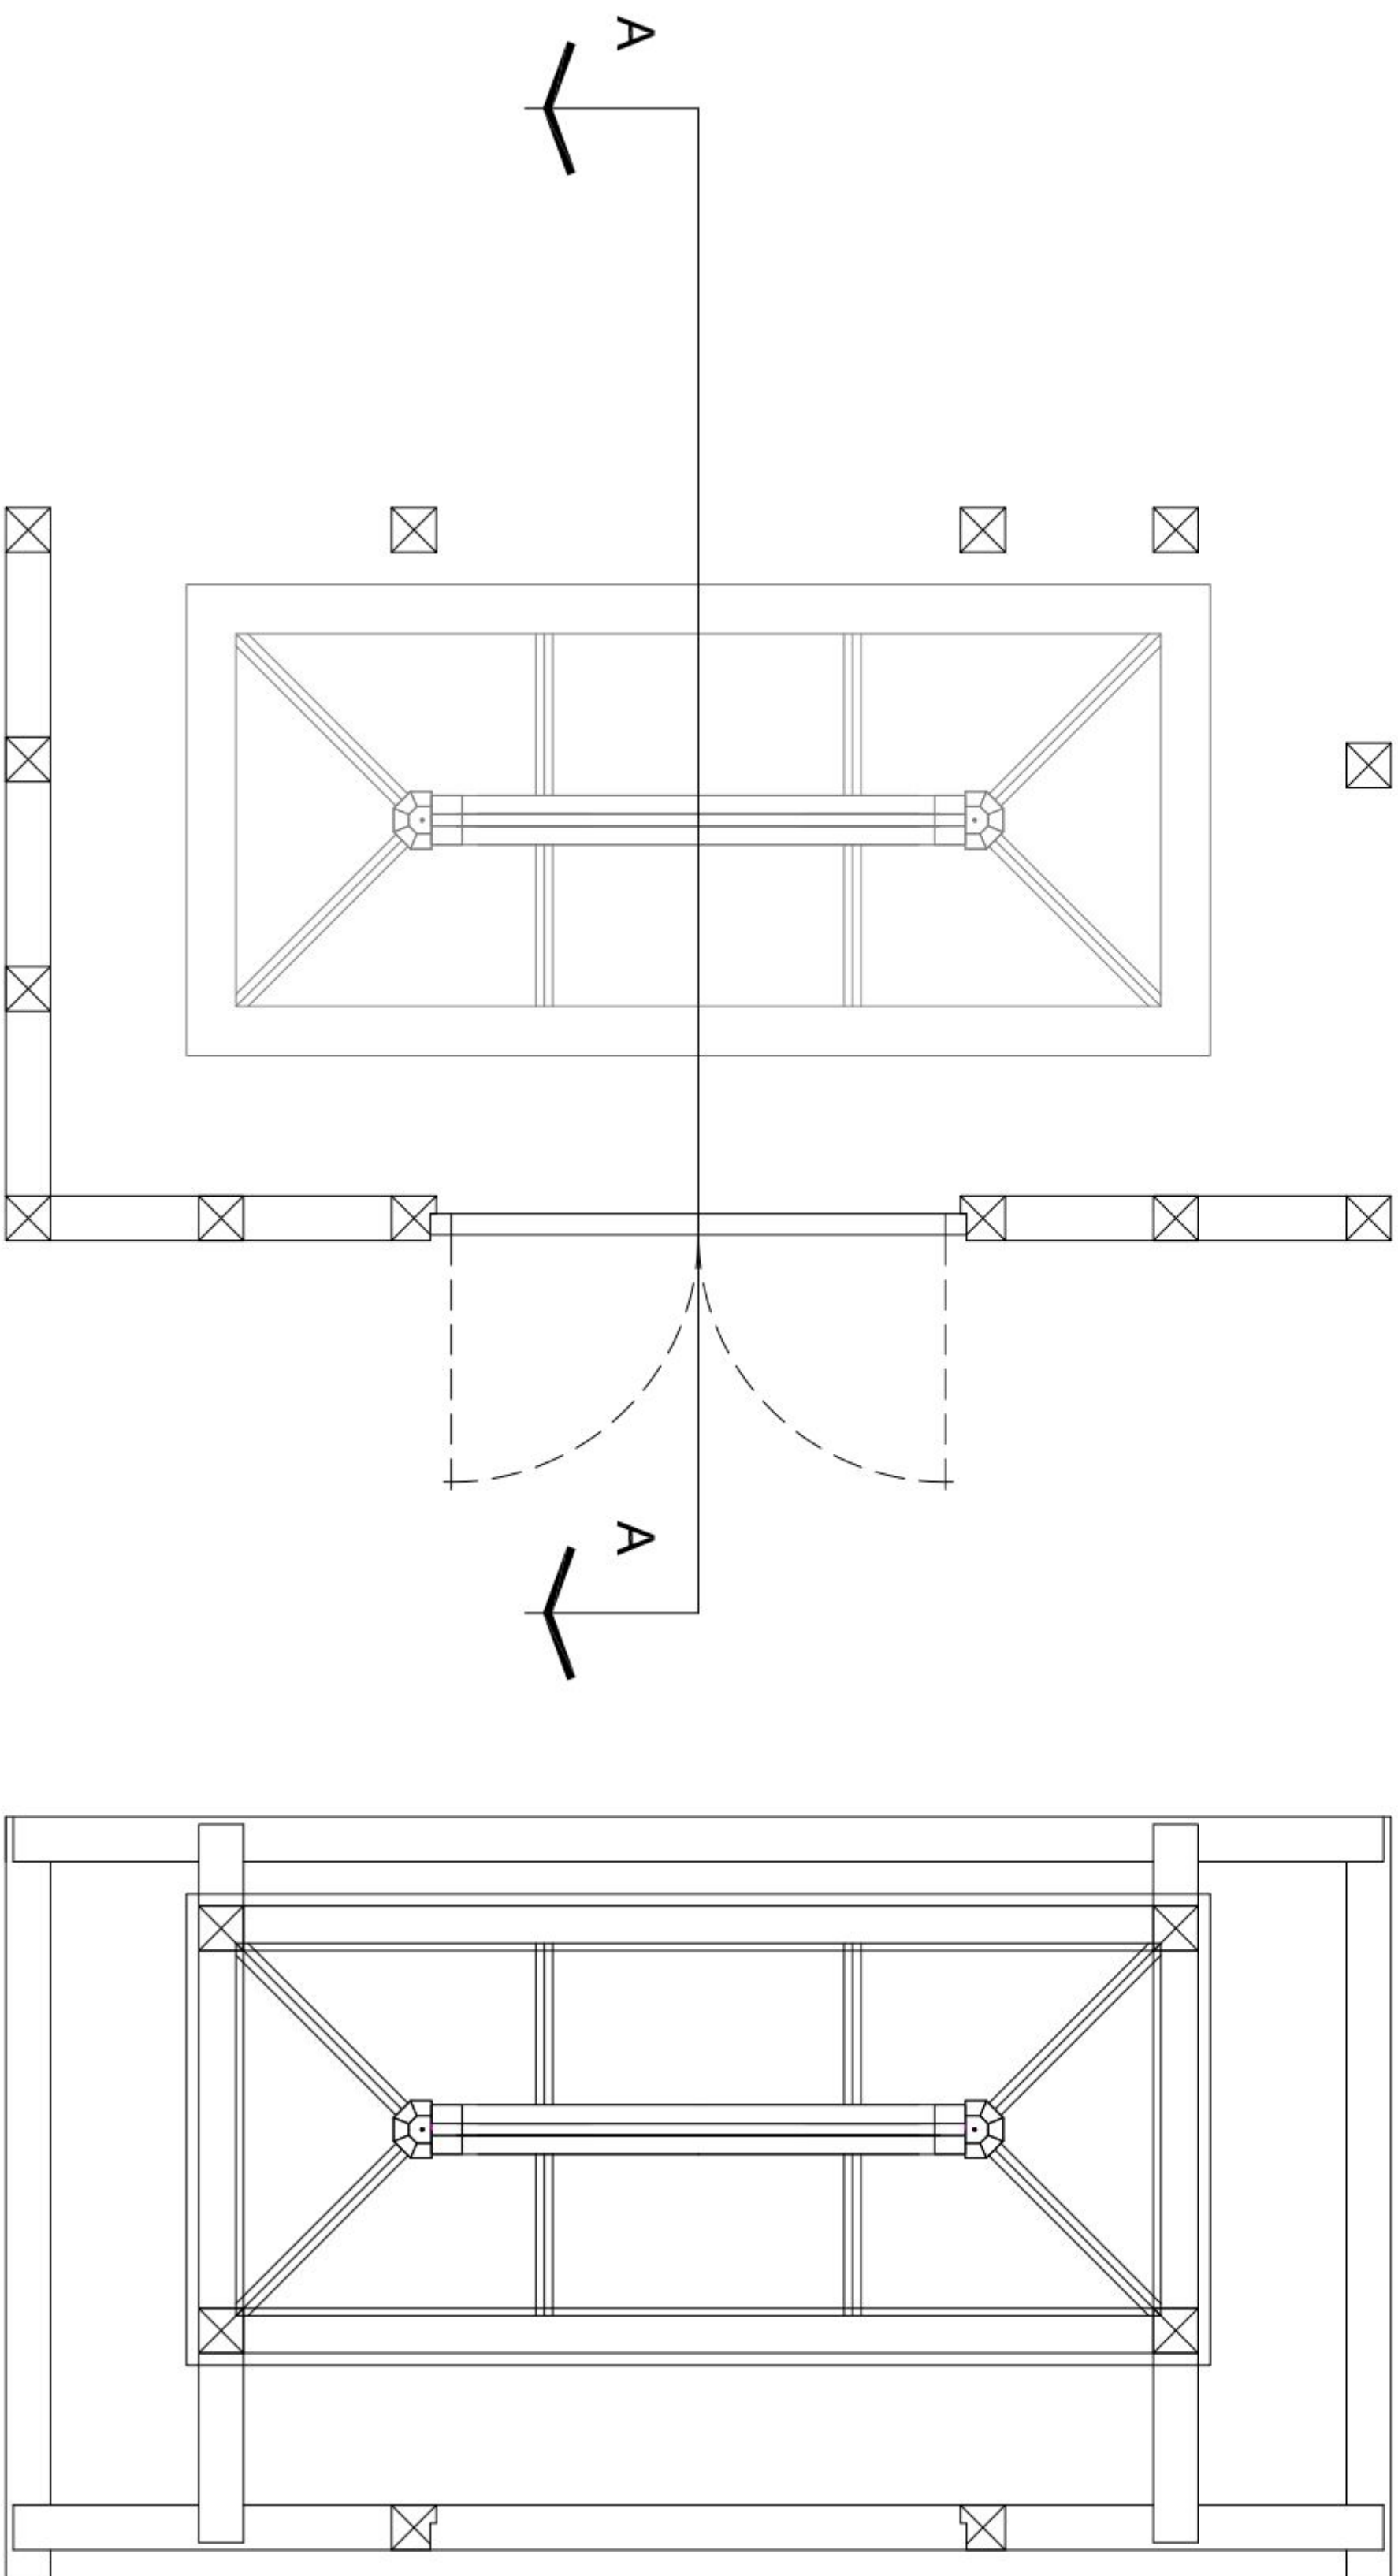

SECTION A-A

SCALE 1:20

Revision	Date	Amendment	Initials

Notes

1. Do not scale from this drawing, except for planning purposes. Use figured dimensions only.
2. All dimensions must be checked on site prior to commencement of work.
3. Where applicable this drawing is to be read in conjunction with other consultant drawings.
4. This drawing is the copyright of Chris Loader of Hambleton Ltd. It is not to be copied or disclosed to a third party without prior consent.

Chris Loader of Hambleton
Designers & Manufacturers of Bespoke
Furniture & Buildings

1 Sheffield House Dairy - Sandy Lane - Sheffield.
Hants SO32 2HQ. t: 013 2988 8656
e: sales@chrisloader.co.uk www.chrisloader.co.uk

Client Name
Mr & Mrs S Turner

Project Address
**66 Havant Road
Hayling Island
Hants
PO11 0PY**

Drawing Details
PLANNING
Proposed Oak Framed Garden Room
Elevations, Floor Plan & Section Drawings

Drawing	Scale
Elevations	1:20 @ A1
Floor Plan	1:20 @ A1
Section	1:20 @ A1

Scale in Metres 1:20
0 0.5 1 2

Date	Drawn	Checked
19.05.2012	GL	CL
Job Number	Drawing Number	Revision
TUR001	03	

PROPOSED OAK FRAME GARDEN ROOM FLOOR/WALL PLAN

SCALE 1:20