

PERMIT

purpose of obtaining Planning approval for the work shown to other purposes.

© These Plans remain the copyright of the architect and must not be copied or reproduced in any way without written permission with the exception of Local Authorities for Planning Purposes



Andrew R Dunks

BSc(Hons) MRICS MBEng

Chartered Surveyor and Building Engineer

Unit 1, Brambles Enterprise Centre

Waterlooville, Hants, PO7 7TH

Tel: (023) 9225 3034

e-mail: plans@dunks.freemove.co.uk

Proposed Extension To:


**288 Sea Front
Hayling Island**

For Mr & Mrs Thomas


Scale - 1:50 at Page Size A3

Date - May 2011

Drawing No. 3463/2

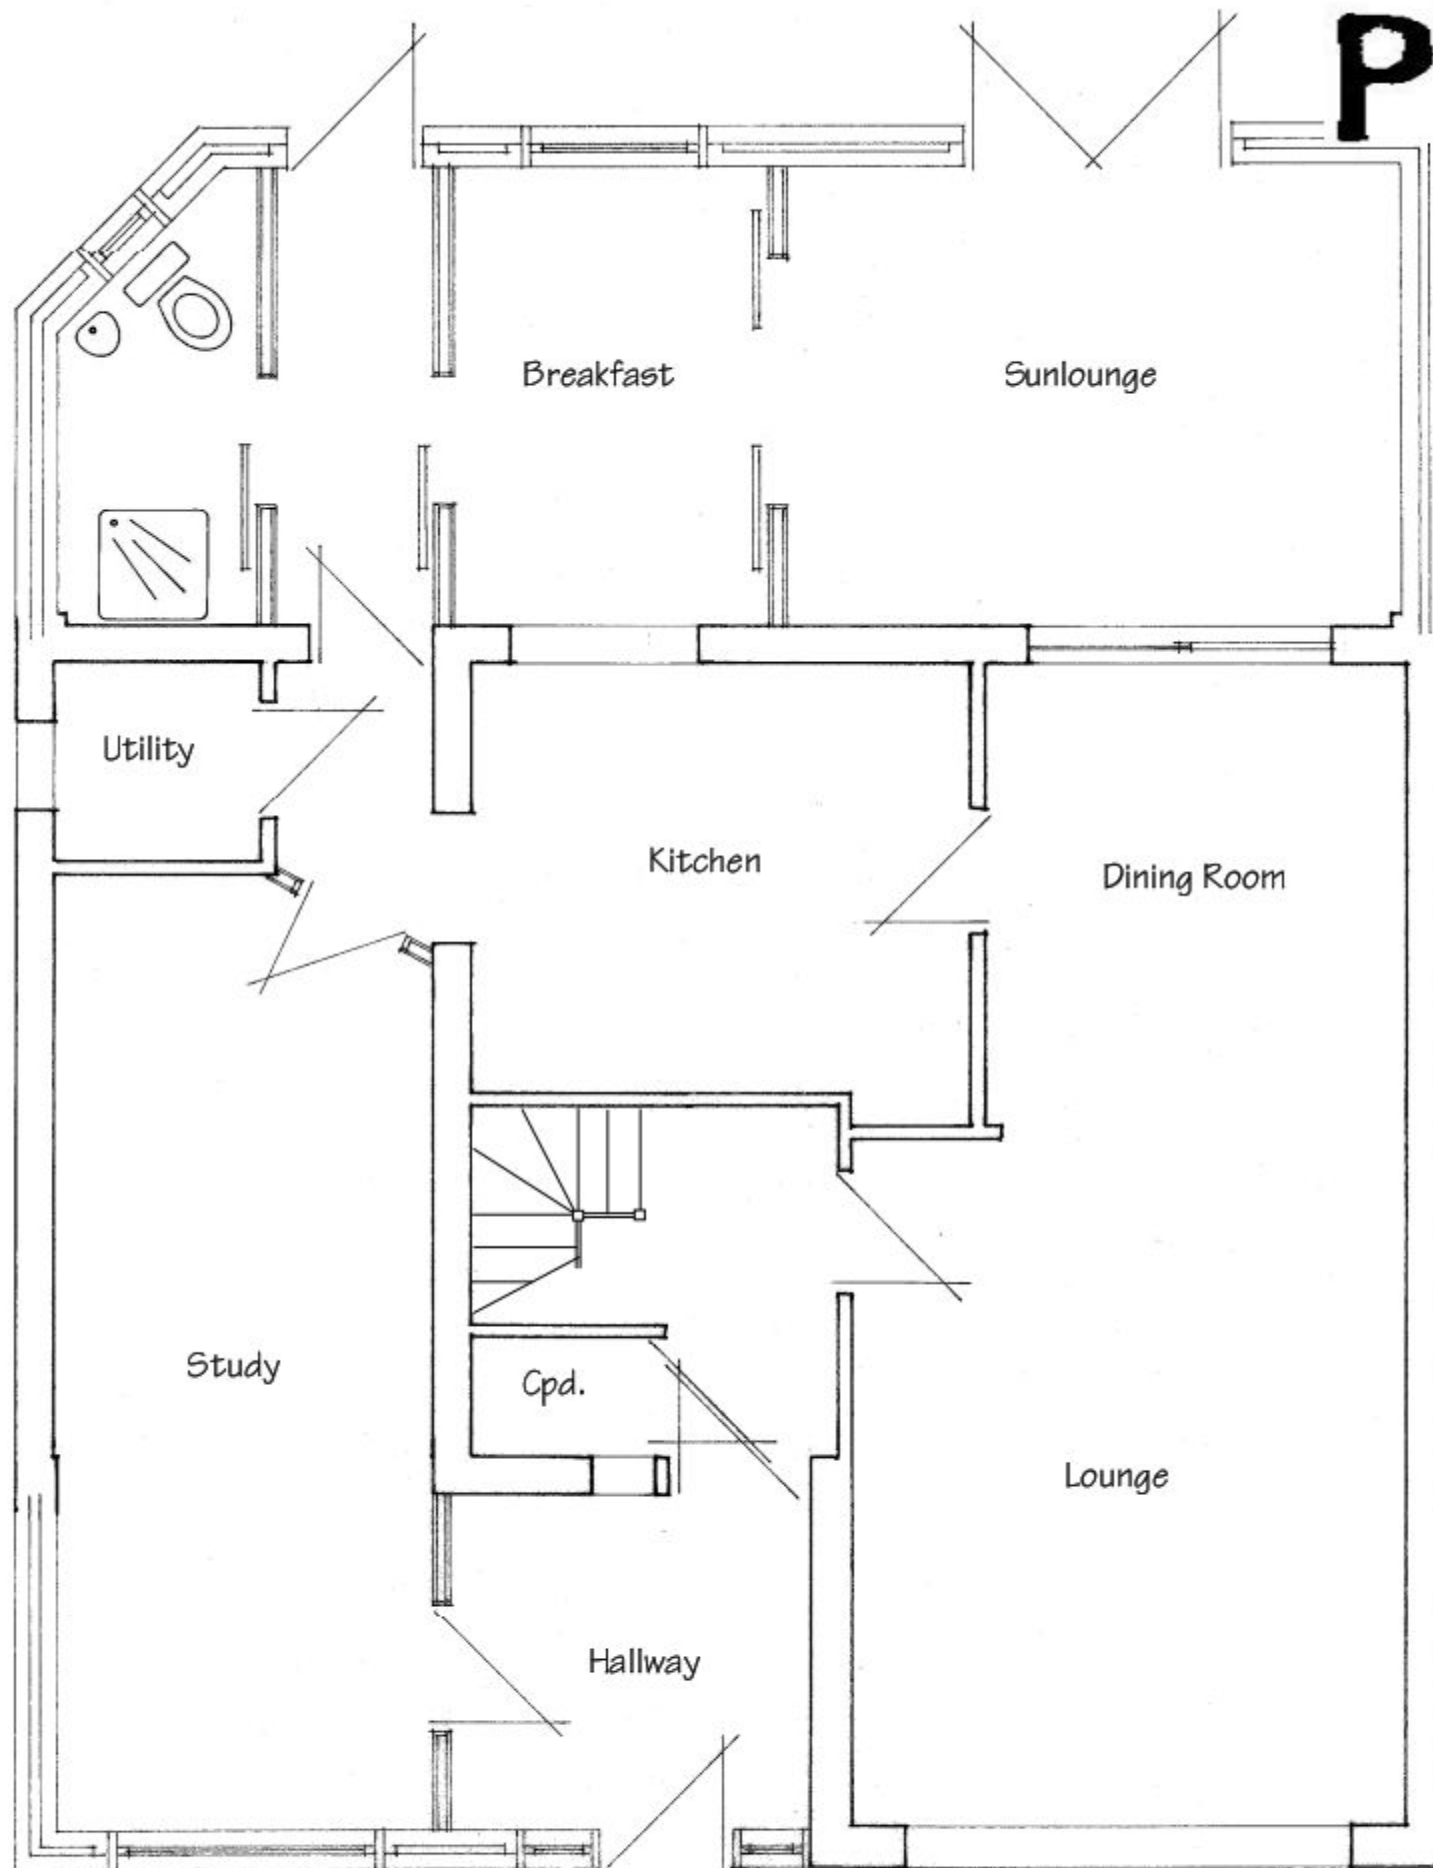

Proposed Ground Floor Plan

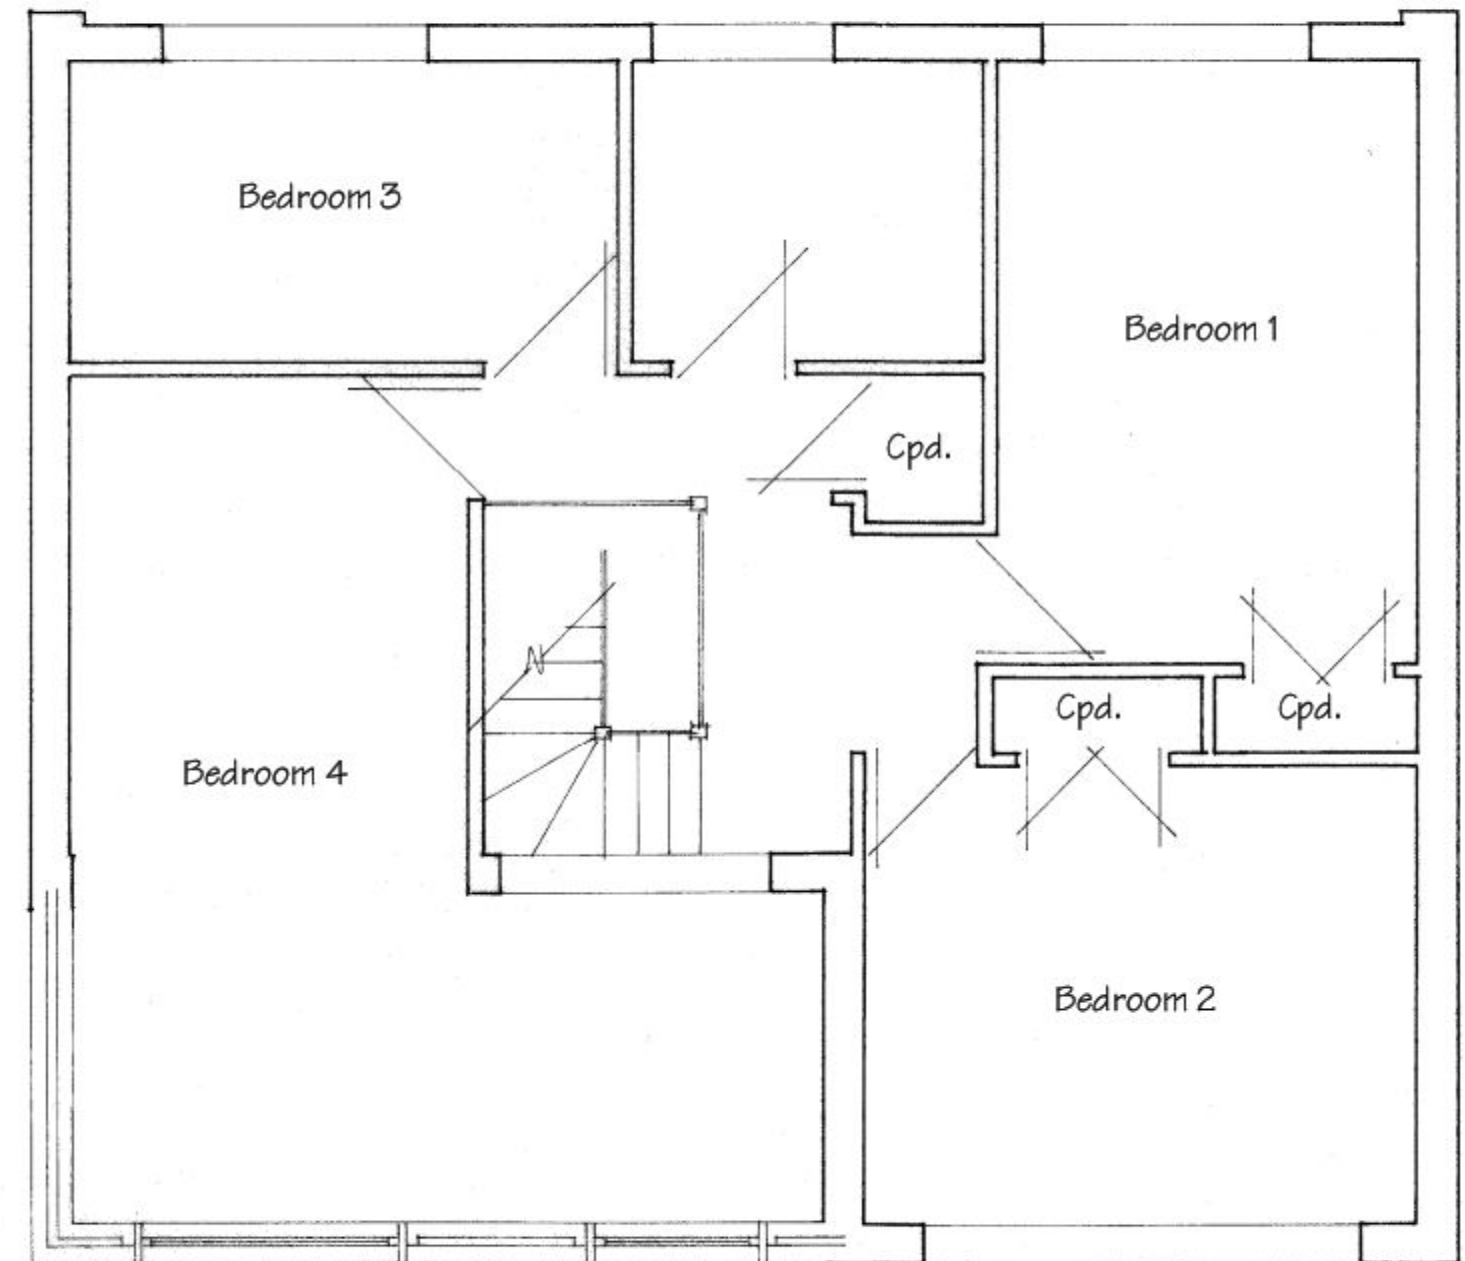

Proposed First Floor Plan



Metres @ 1:50 Scale