

NOTES

Permission is granted to scale from this drawing for the purpose of Local Authority Planning Approval only. In all other circumstances DO NOT scale from this drawing. Please contact this office for any additional information required.

Contractors, Sub Contractors and Suppliers are to check all relevant dimensions and levels of the site and building before commencing any shop drawings or building work. Any discrepancies should be recorded to the Architect.


Where applicable this drawing is to be read in conjunction with the Consultants' drawings.

This drawing is the copyright of Tetlow King Ltd @. All rights reserved.


Ordinance Survey Data © Crown Copyright. All rights reserved. Licence No. 100007359

REV	DESCRIPTION	DATE	AUTH	CHKD
-----	-------------	------	------	------


PLOT NOS.
82/83, 84/85, 91/92,
109/116, 118/119,
126/127, 128/129,
133/134, 142/143,
147/148, 151/152,
153/154, 156/157

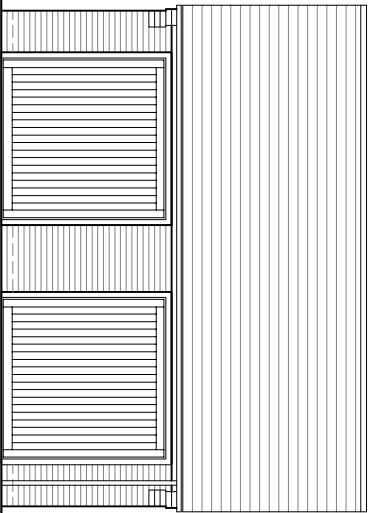


Front Elevation

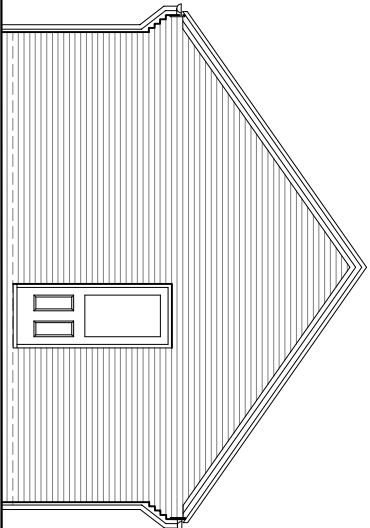

Side Elevation

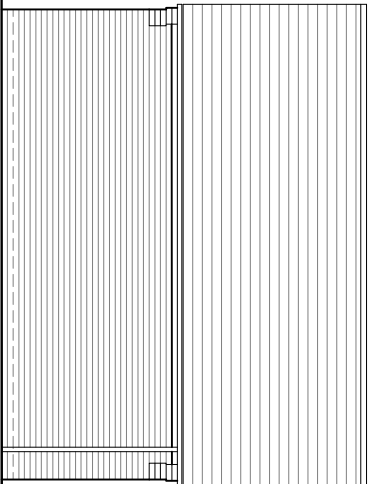


Rear Elevation

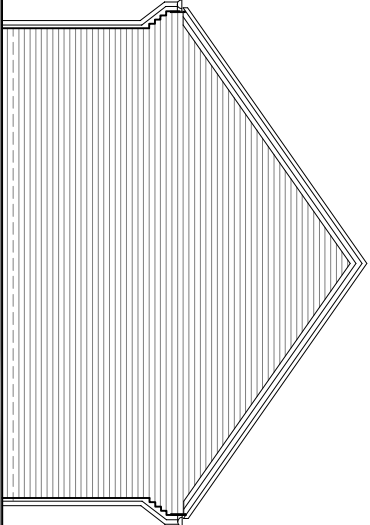


Side Elevation

Provision/position
of personal door
subject to site
layout

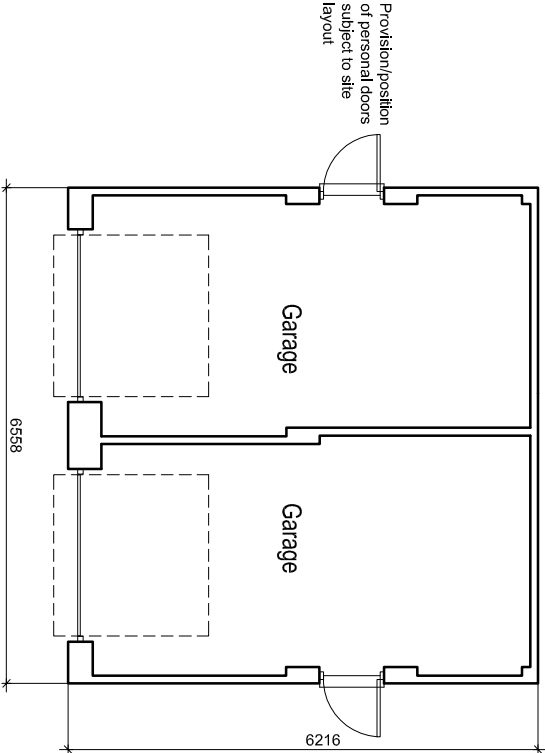

Floor Plan

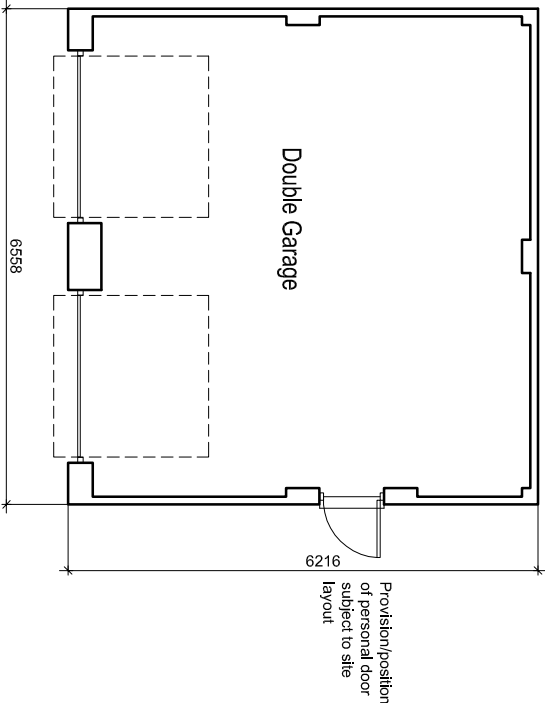

Floor Plan (Plots 89, 136, 145, 150, 160)

PLANNING

TETLOW KING

ARCHITECTS : URBAN DESIGNERS : SUSTAINABILITY CONSULTANTS

Building 300, The Garages, Romsey Road, Michelmarsh, Romsey, Hampshire, SO51 0AE
Tel: 01794 367703 Fax: 01794 515117 Web: www.tetlowking.co.uk

PROJECT

Hampshire Farm

Emsworth

for Bloor Homes and Bellway Homes

DRAWING

Garages

Double & Twin

Floor Plans and Elevations

SCALE	DATE	AUTHOR	CHKD
1:100	@ A3	April 2012	MP
JOB NO.	DRAWING NO.	REV	
PL120418	GAR.02.jp		

scale 1:100

