


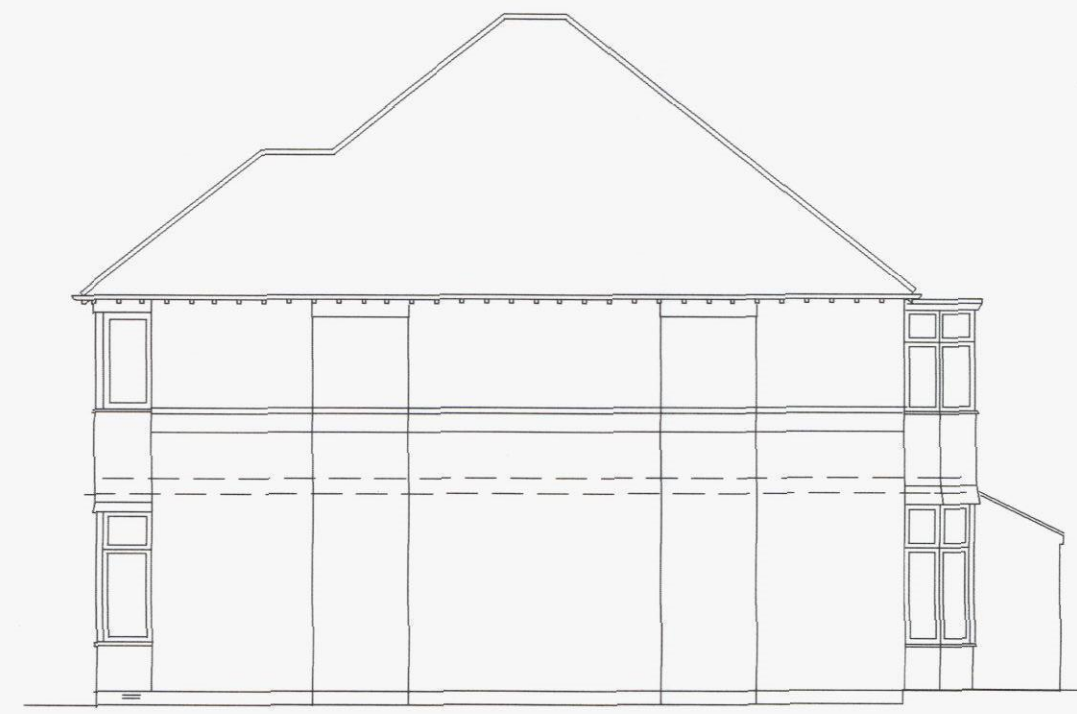

EXT'G SIDE ELEVATION




EXT'G FRONT ELEVATION




EXT'G SIDE ELEVATION




EXT'G REAR ELEVATION

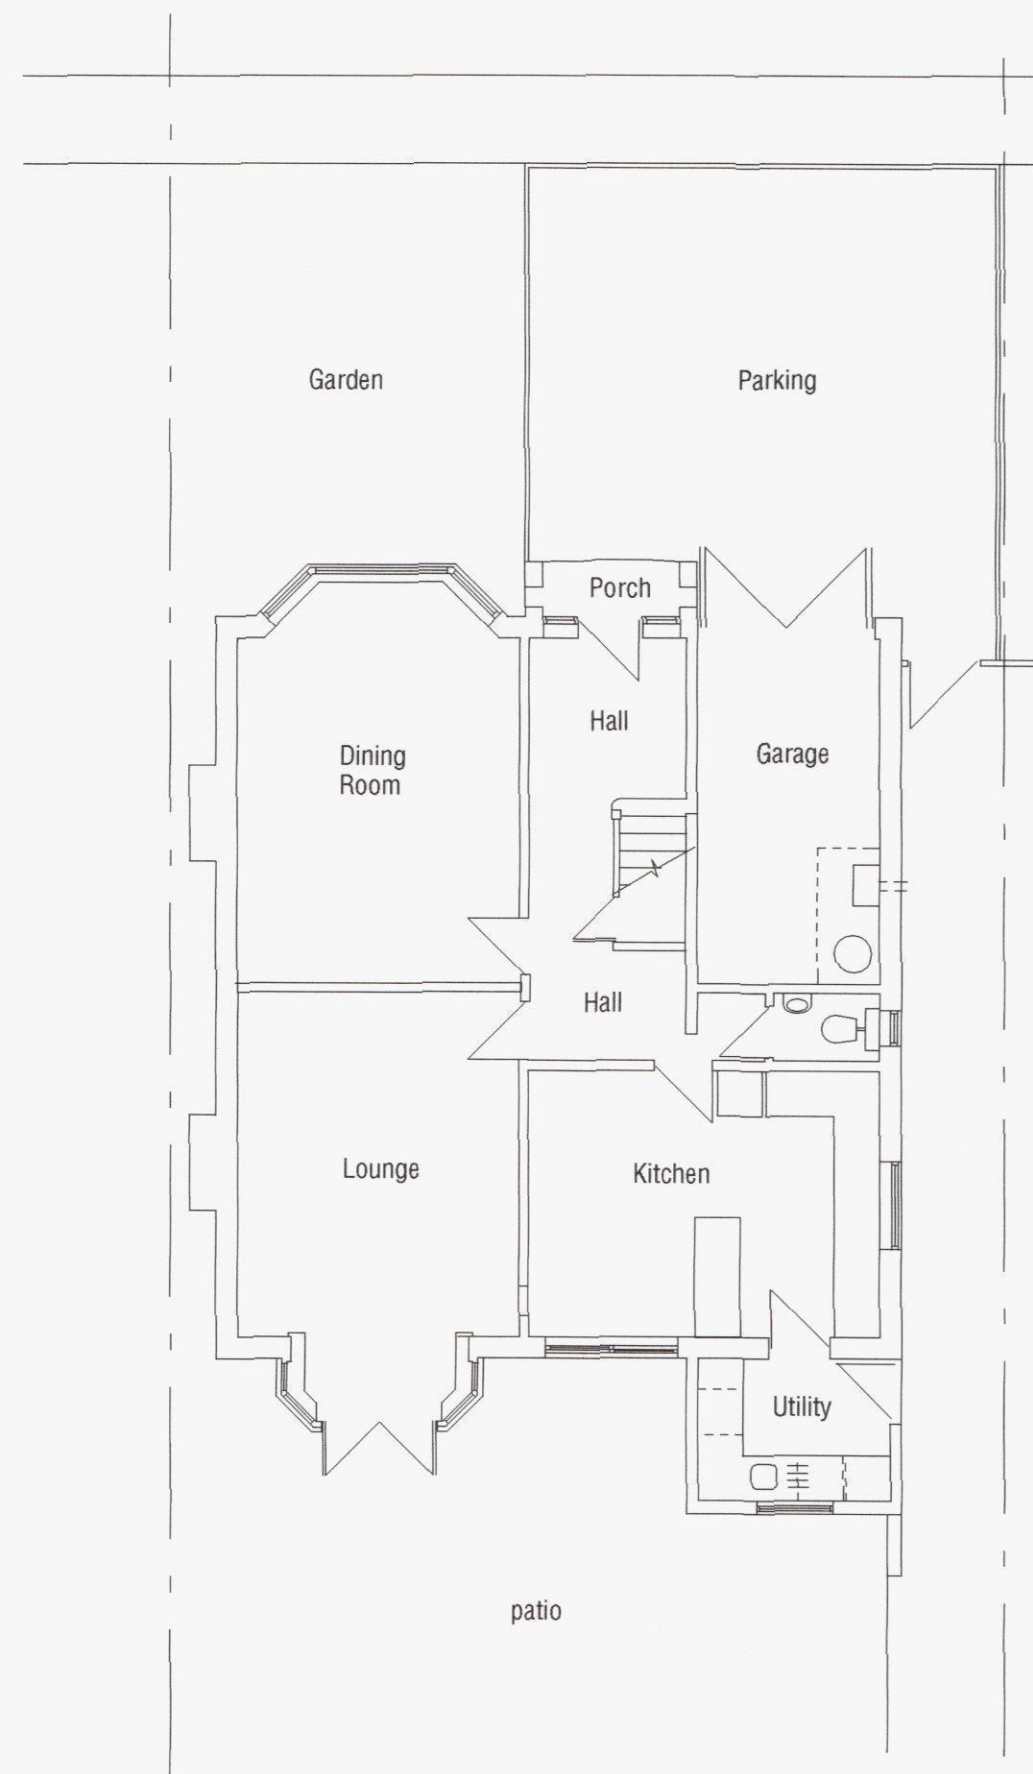

EXT'G. GROUND FLOOR PLAN

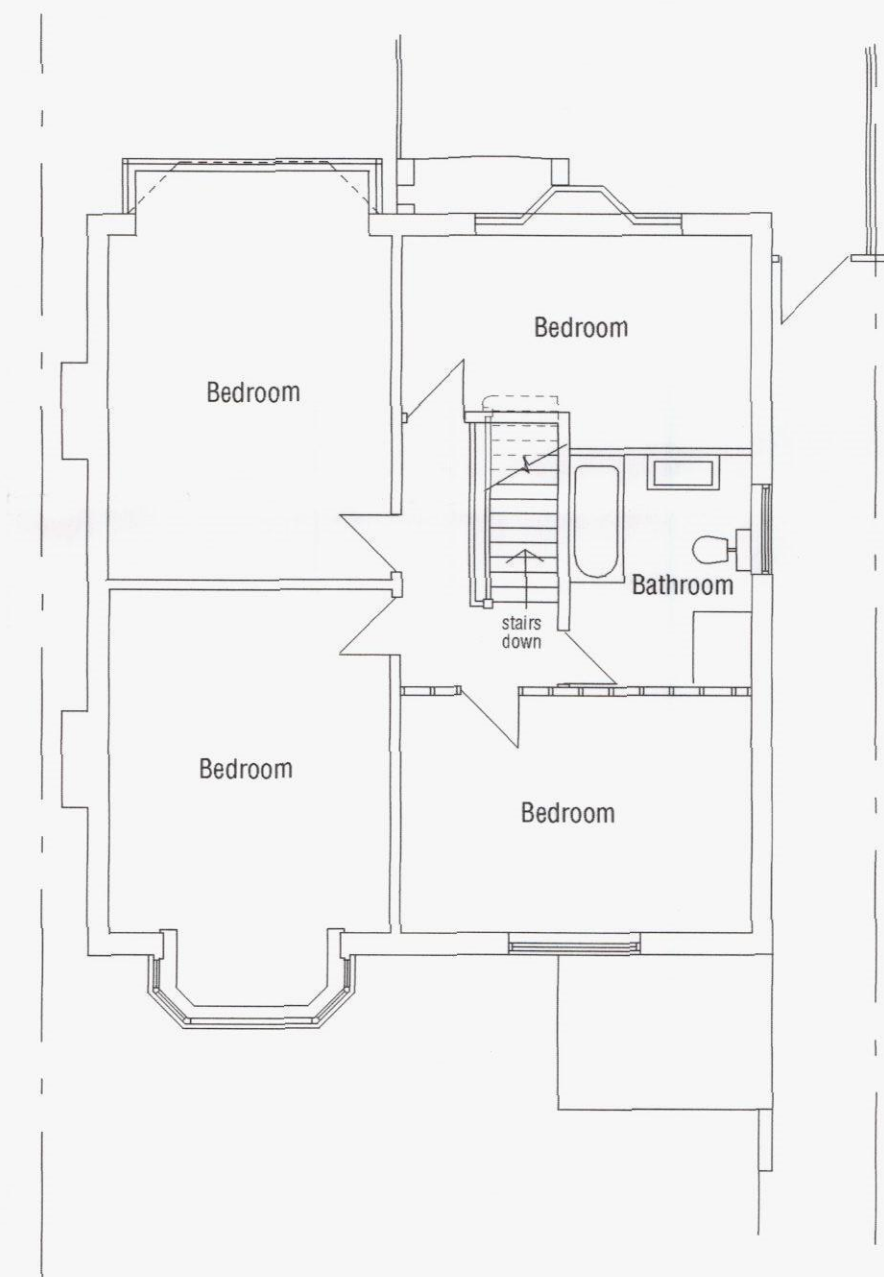

EXT'G. FIRST FLOOR PLAN

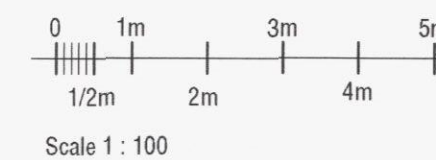

PProp Front Extension and Canopy Over Ext'g Porch
9 Queen Annes Drive, Bedhampton, Hants.
For Mrs C. Clark

Ext'g. Floor Plans, and Elevations,

Scale 1 : 100

A2 Dwg 030912p11