




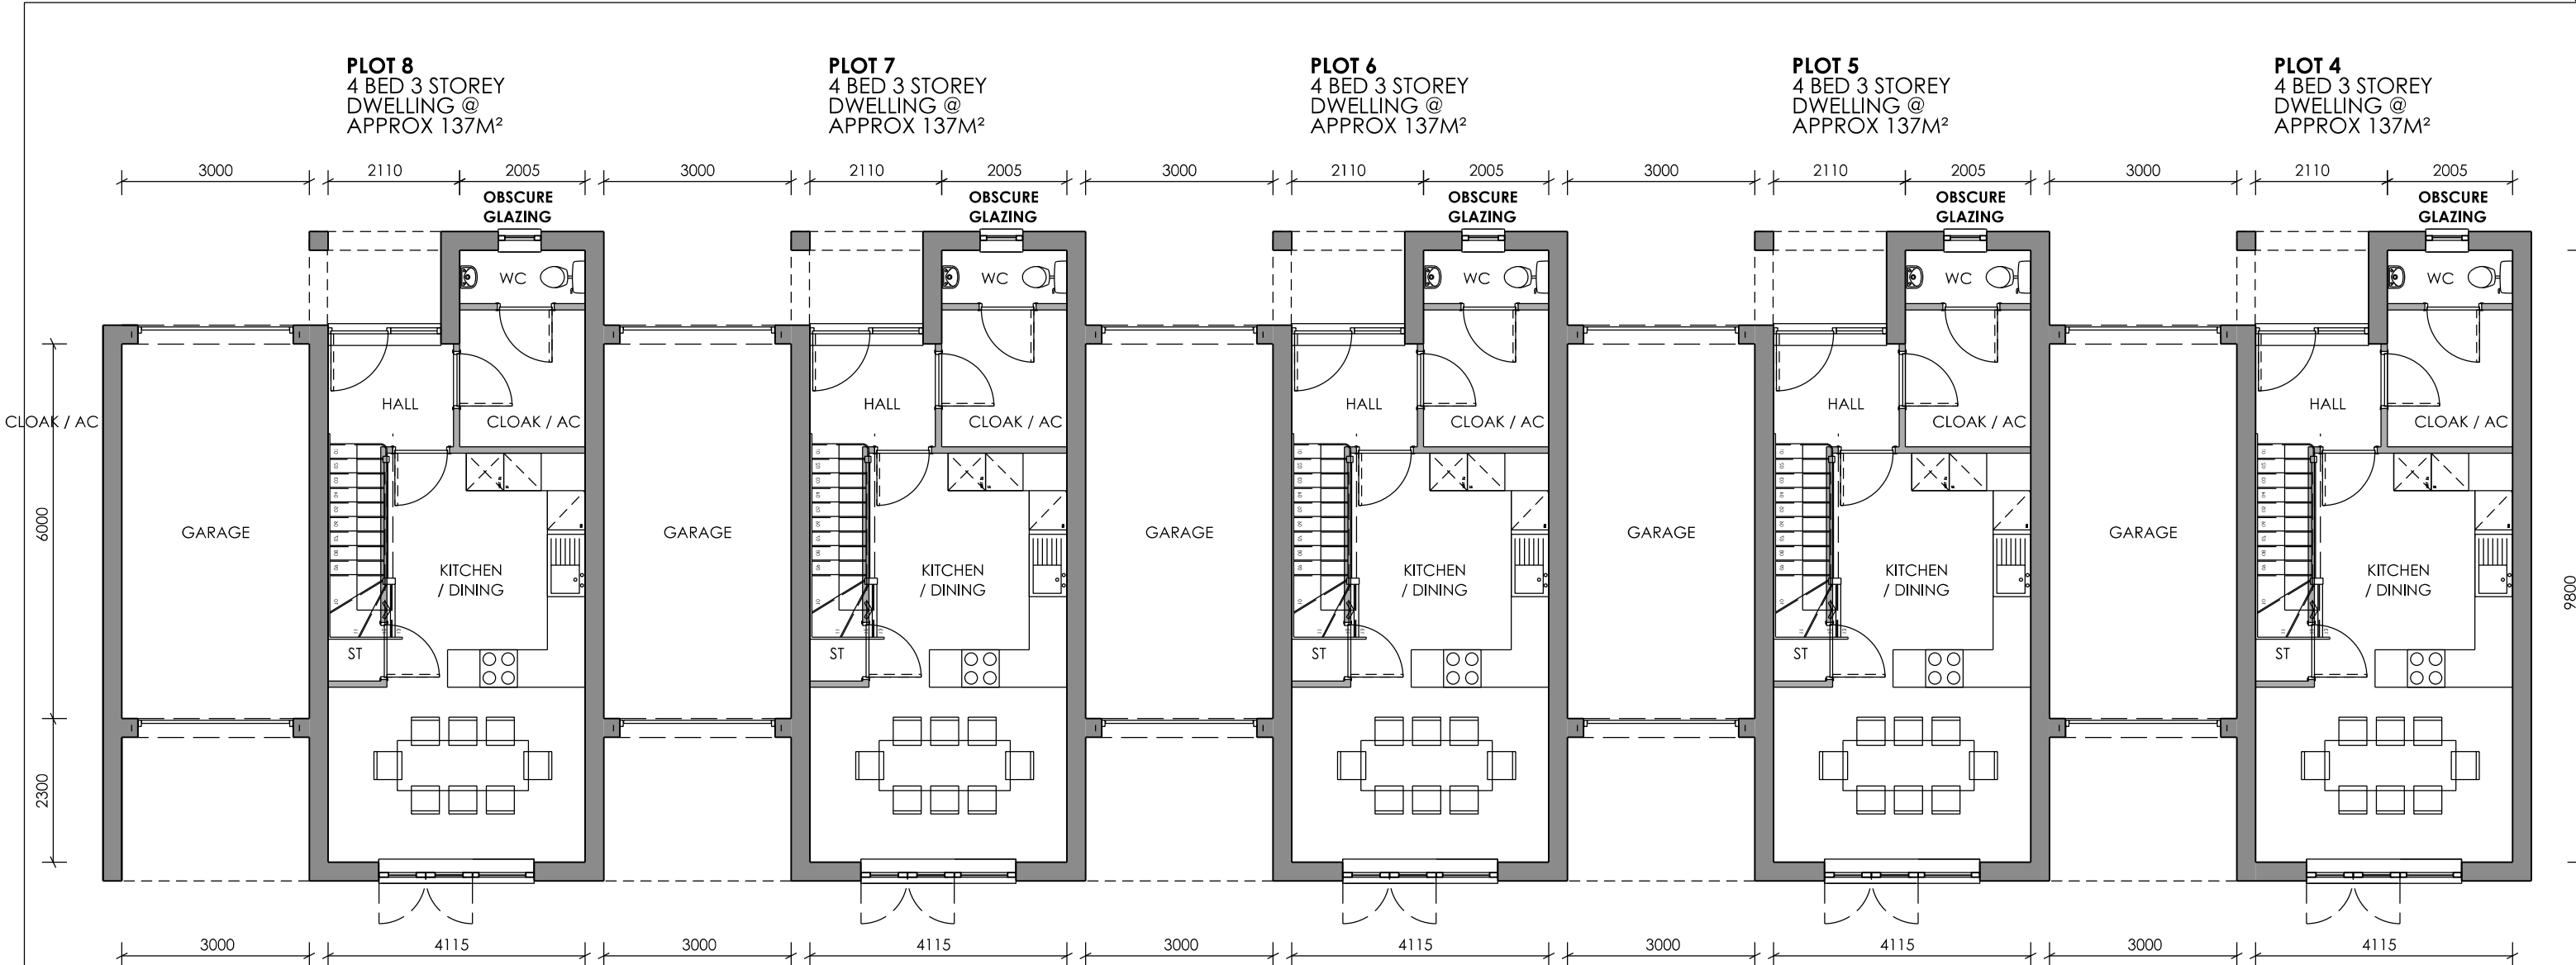

GROUND FLOOR PLAN
1:100 SCALE @ A1

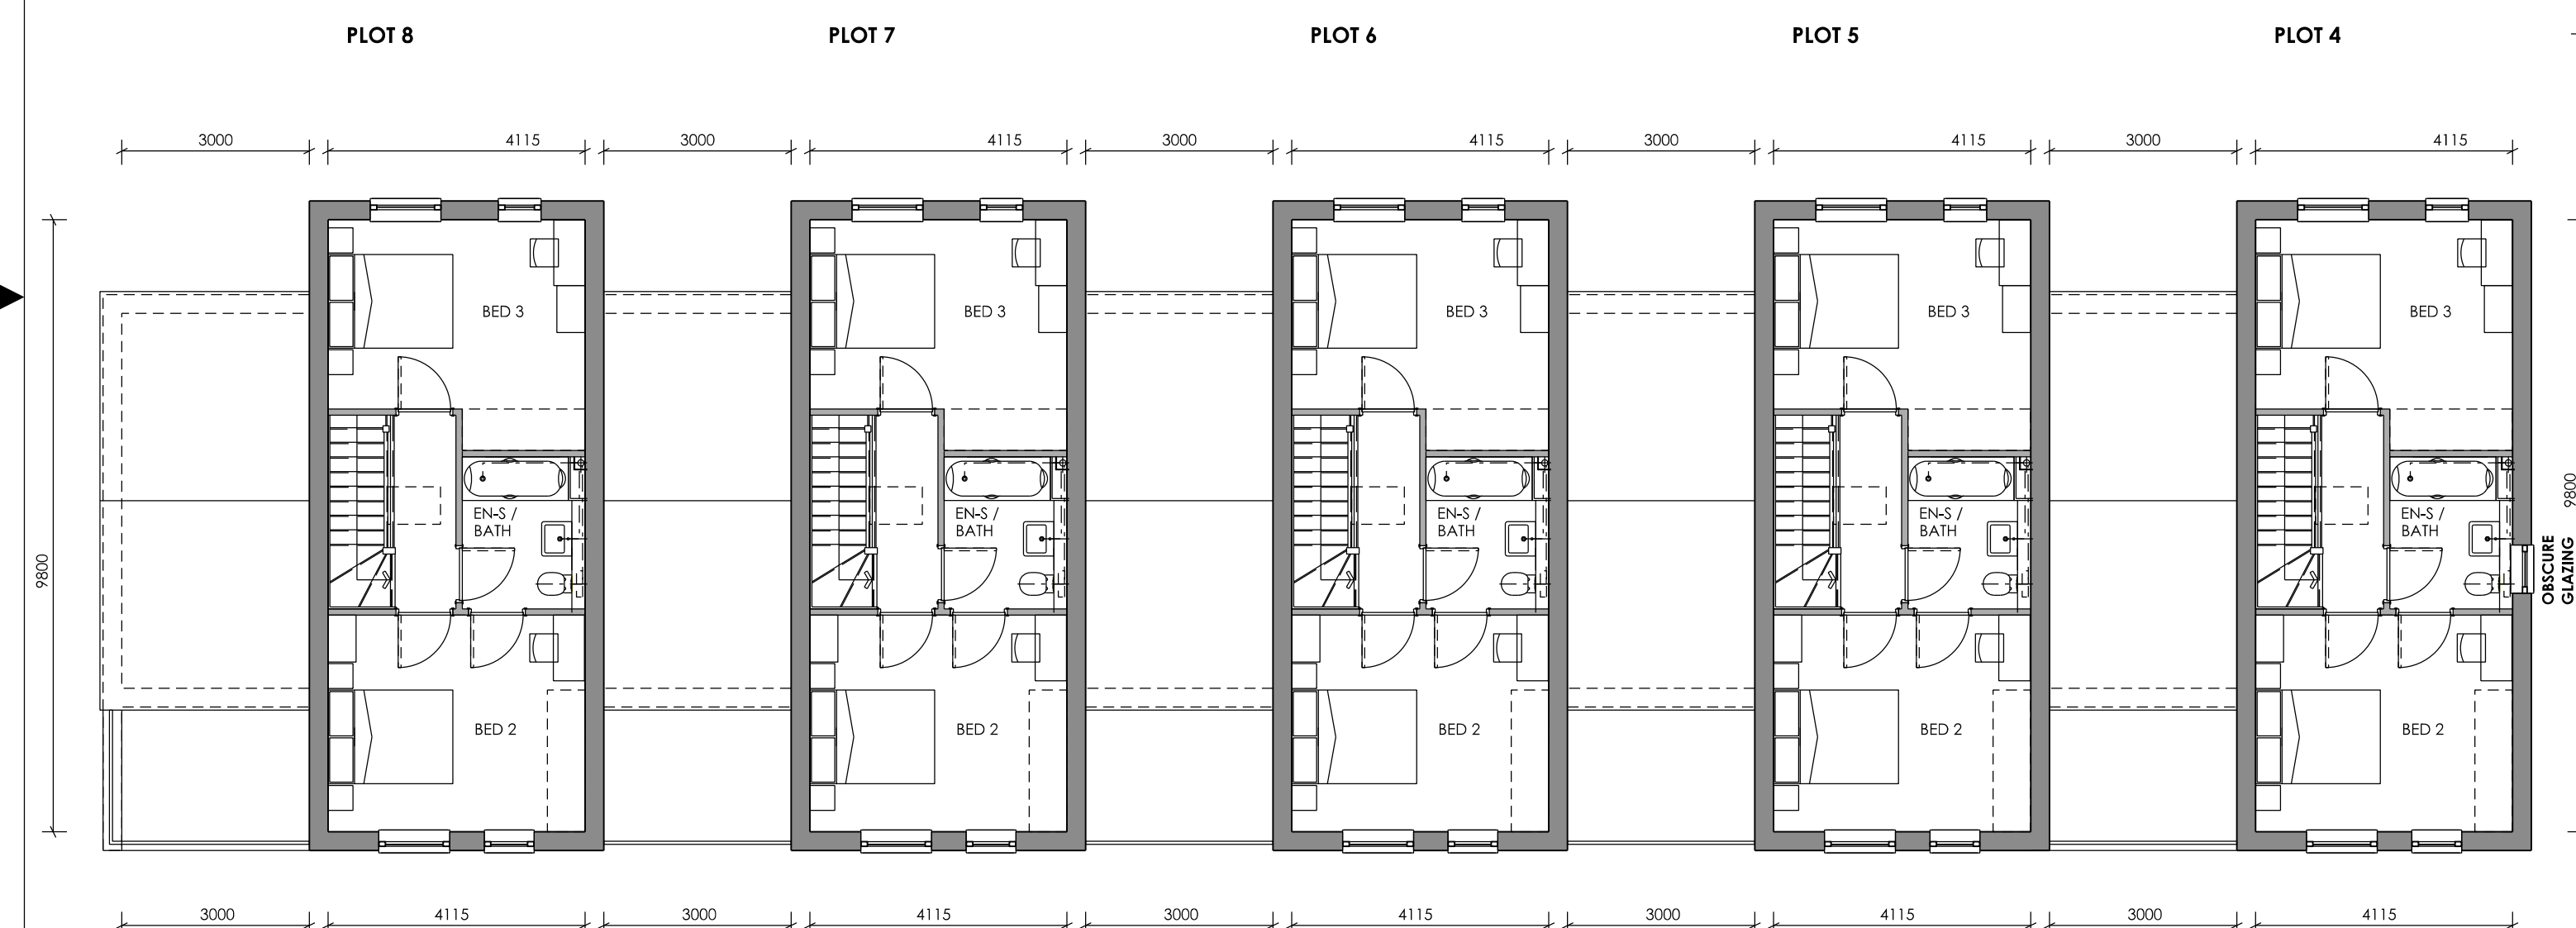


SECOND FLOOR PLAN

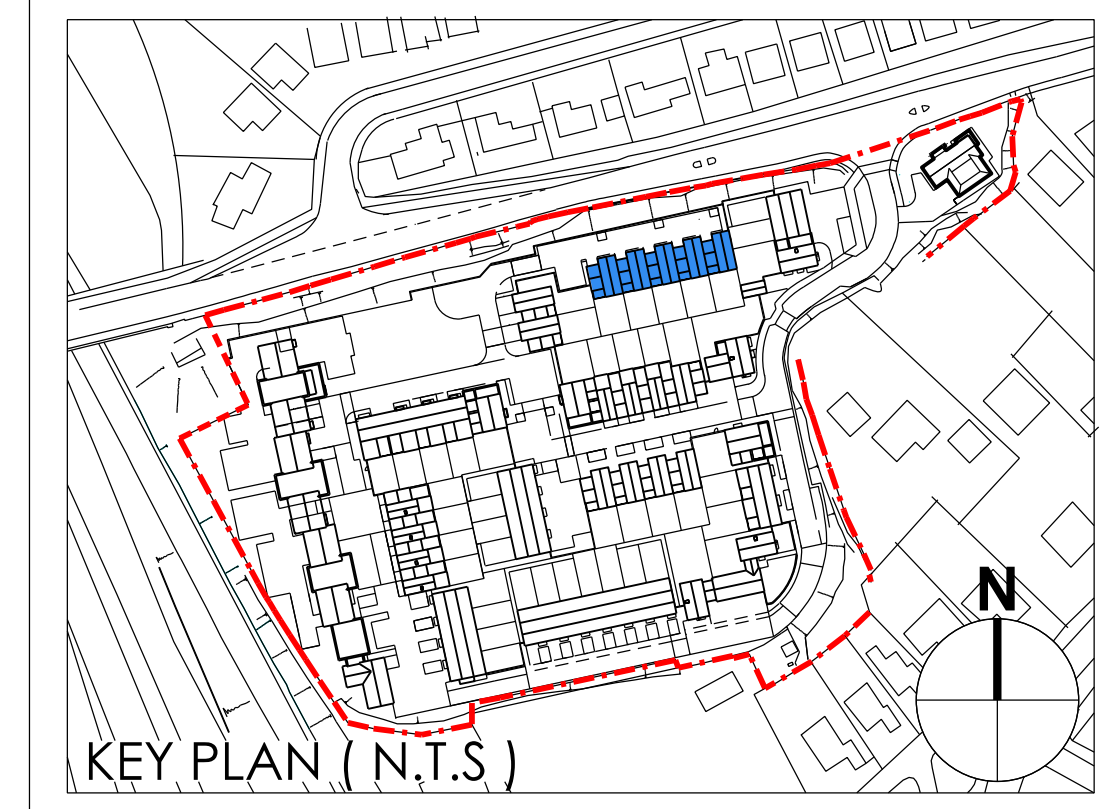

KEY PLAN (N.T.S.)



FIRST FLOOR PLAN

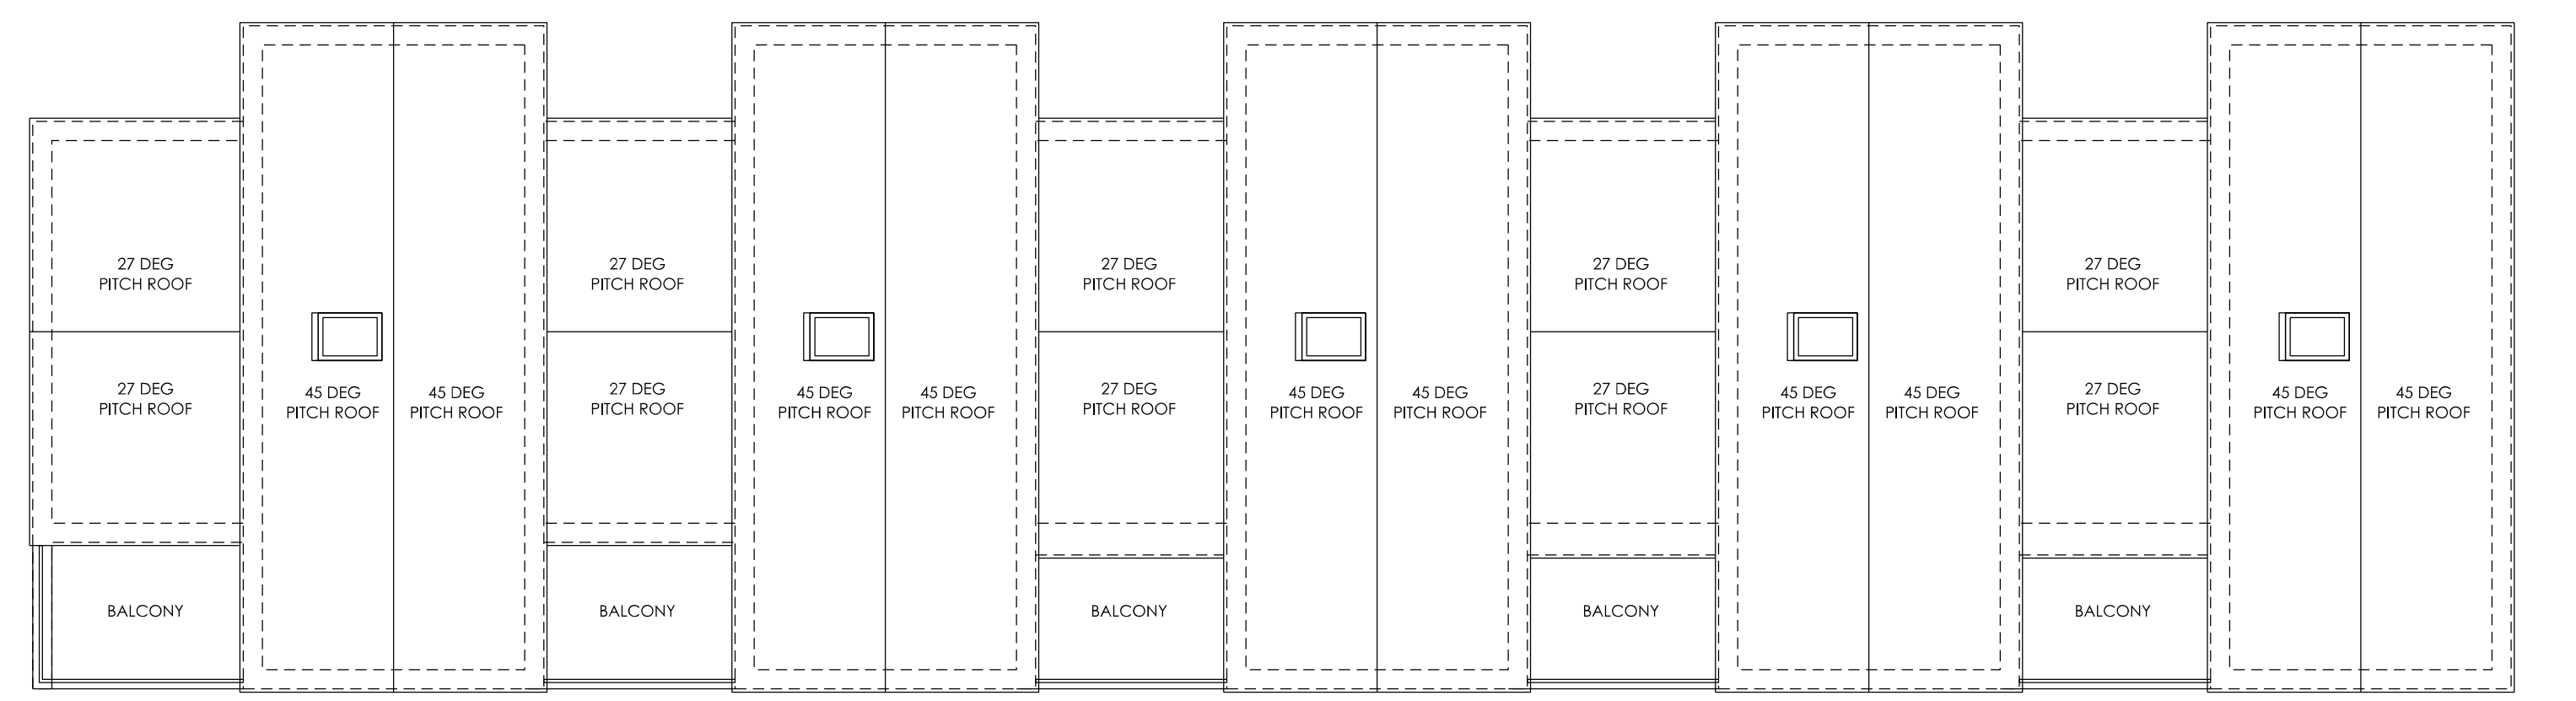

ROOF PLAN

IMPORTANT NOTE FOR USE OF THIS DRAWING: THIS DRAWING HAS BEEN PRODUCED SPECIFICALLY FOR USE ON THIS PROJECT. POPE PRIESTLEY ARCHITECTS CANNOT BE HELD RESPONSIBLE FOR RE-USE OF THIS INFORMATION BY OTHERS FOR ANY PURPOSE OTHER THAN FOR WHICH IT IS SPECIFICALLY INTENDED. THIS DRAWING REFLECTS STANDARDS AGREED FOR THIS PROJECT AND CURRENT AT THE TIME OF PRODUCTION AND WILL NOT BE UPDATED IN ACCORDANCE WITH CHANGING LEGISLATION AND/OR OTHER REQUIREMENTS.

SCALE BAR = 10mm INTERVALS AT TRUE SCALE

PLANNING ISSUE	POPE PRIESTLEY ARCHITECTS					
	ARCHITECTURE TOWN PLANNING URBAN DESIGN					
	FERRY HOUSE, CANUTE ROAD, SOUTHAMPTON, HAMPSHIRE, SO14 3FJ. T: +44 (0)23 80335228 F: +44 (0)23 80632886 E: info@popepriestley.co.uk					
	CONTRACTORS MUST CHECK ALL DIMENSIONS ON SITE. ONLY FEATURES DIMENSIONS ARE TO BE WORKED FROM OR OTHERWISE MAY BE REPORTED TO THE ARCHITECT BEFORE PROCEEDING. DRAWING HAS BEEN PREPARED IN ACD/ISO/COMBINATION FORMAT. DIMENSIONS SHOWN IN OTHER FORMATS MAY DIFFER. REFER TO ORIGINAL DRAWING FOR TRUE DIMENSIONS. THE DRAWING IS COPYRIGHT ©					
	RESIDENTIAL DEVELOPMENT PORTSDOWN HILL ROAD HAVANT PO9 3NA			BLOCK 8 HOUSES PLOTS 4 - 8 PLANS		
SCALE @ A1 1:100	DATE JAN2012	AUTHOR -	CHECK -	DRAWING NO. PP1169/ 121-00	REVISION P1	