




Existing Elevations

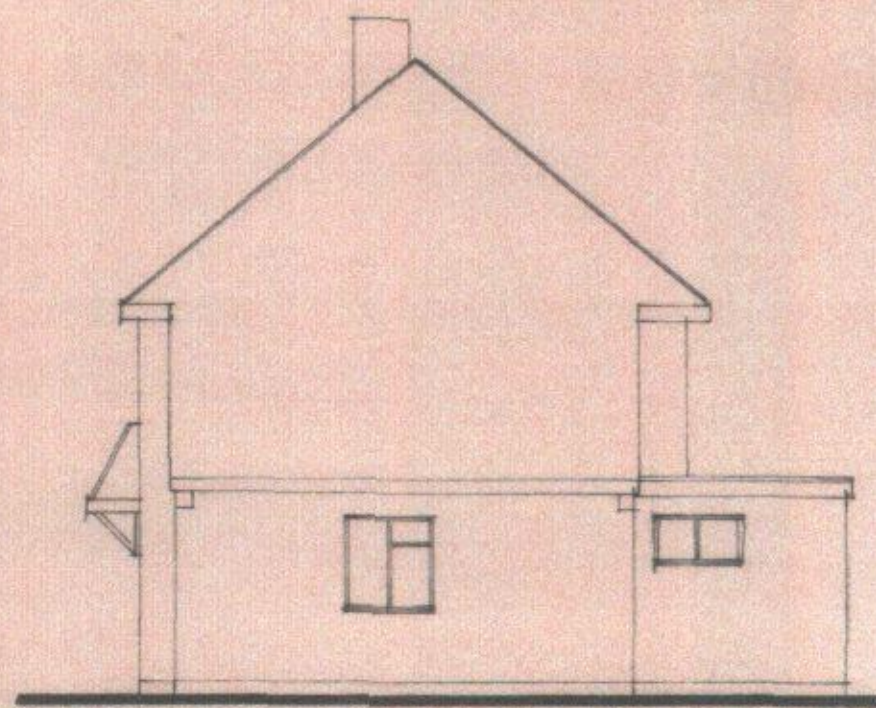


North East Elevation.

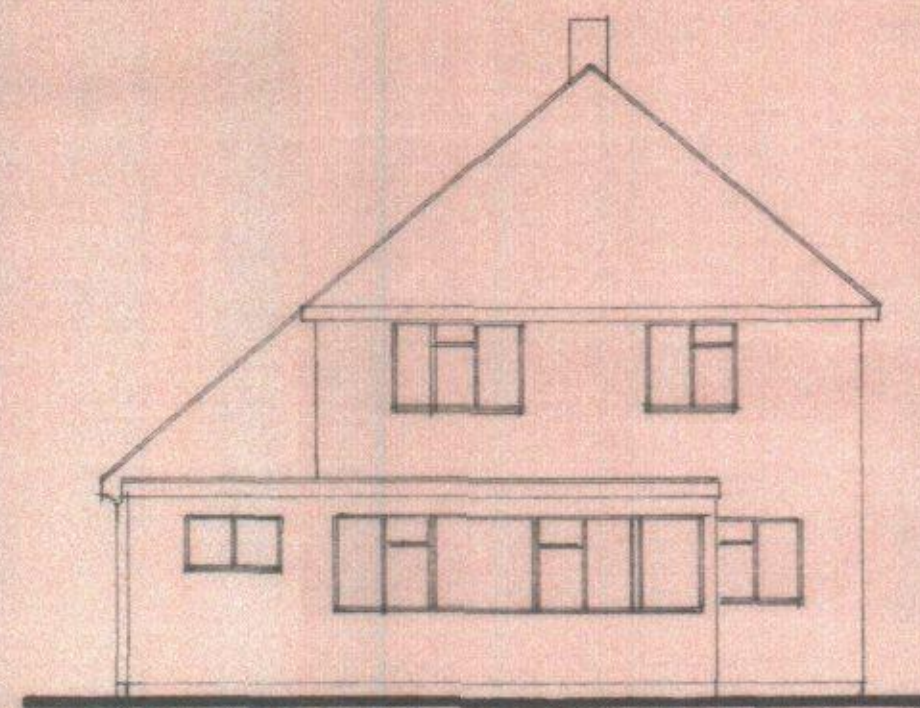


North West Elevation.

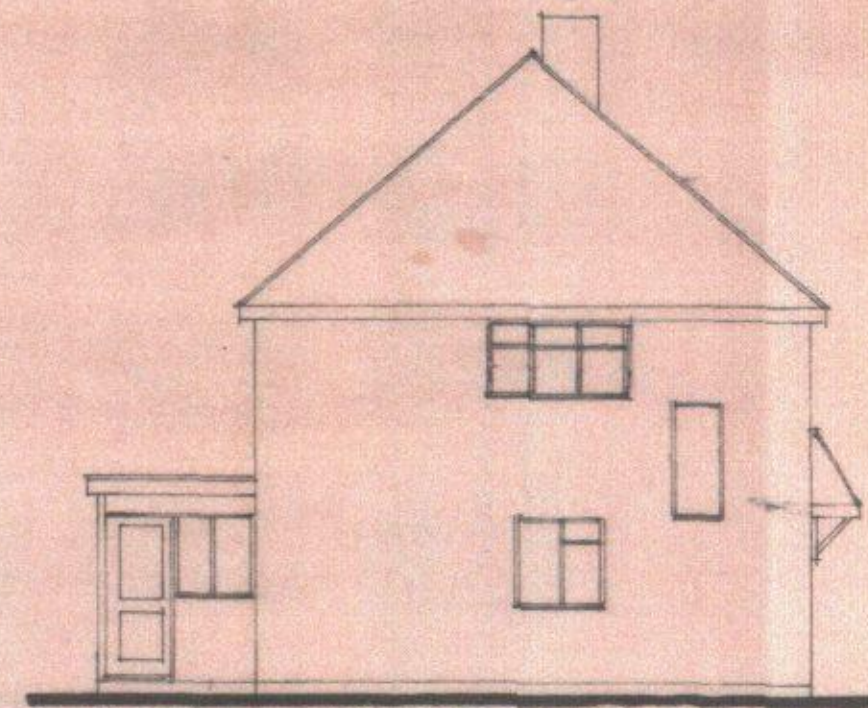


South West Elevation.

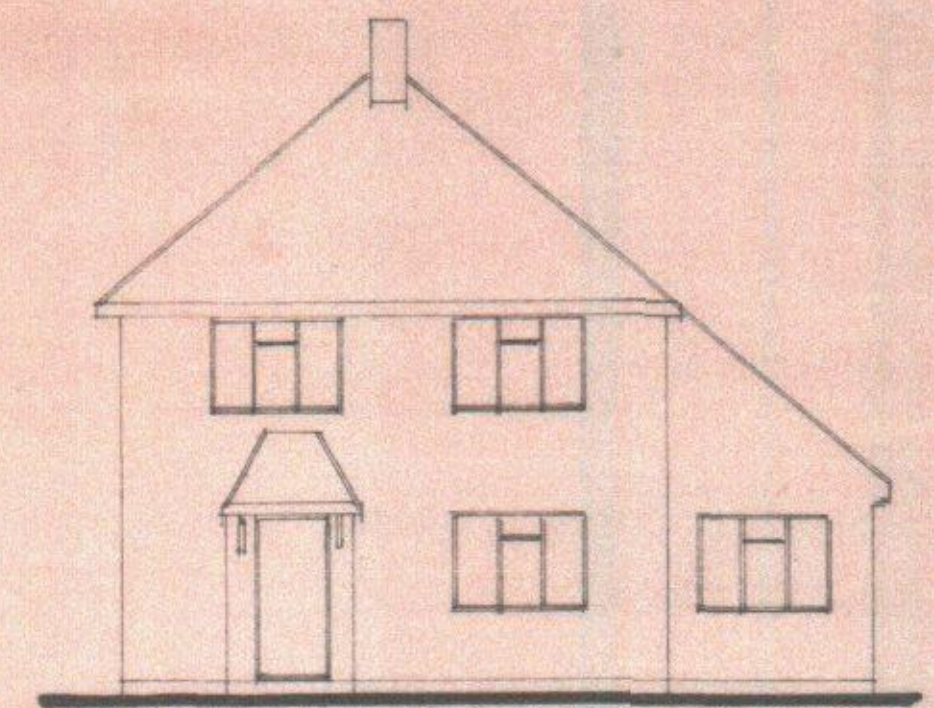


South East Elevation.

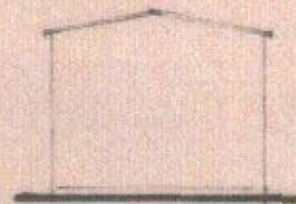


N. W. Elev

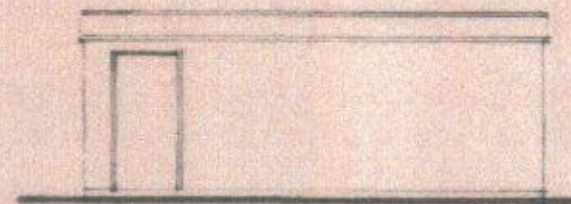

South West Elevation.

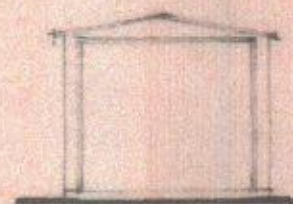


S. E. Elev

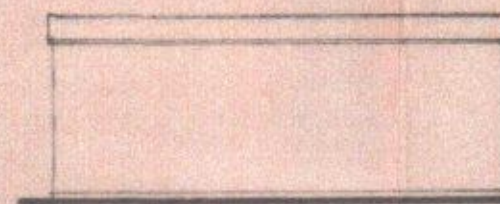


North East Elevation.


Concrete prefabricated garage. (Existing)

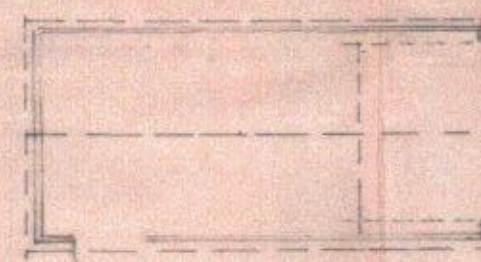


Floor Layout.

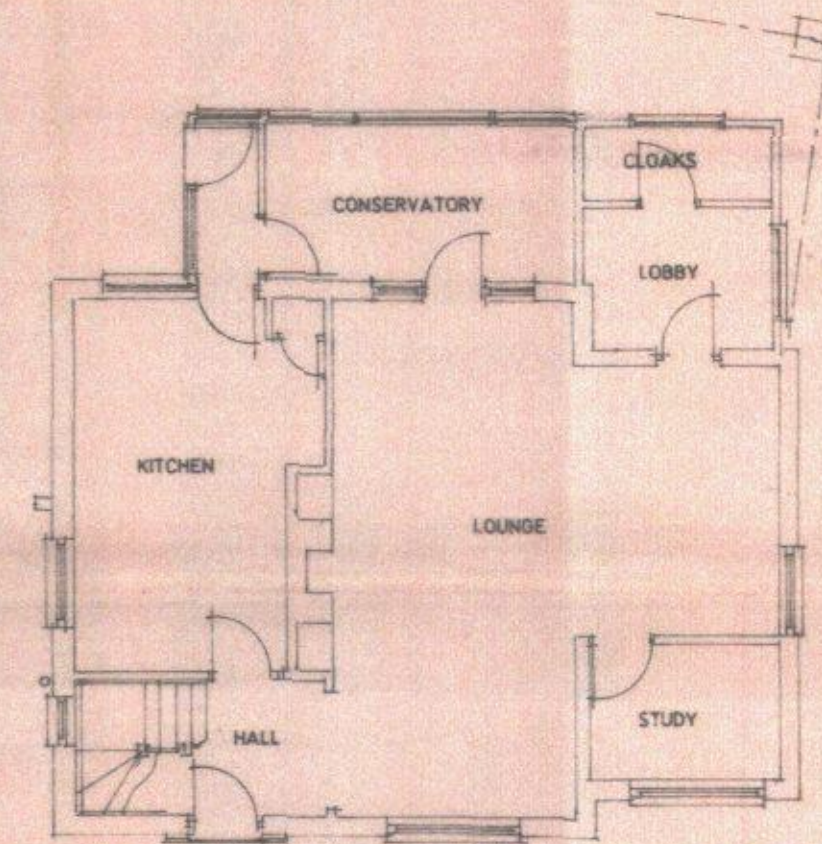


Existing Ground Floor and First Floor Layouts.

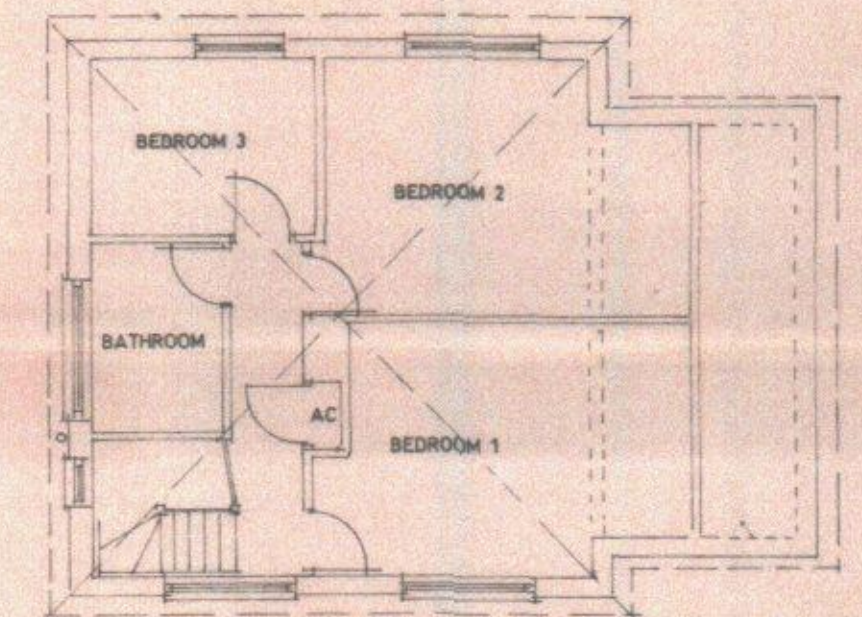


Proposed Garage

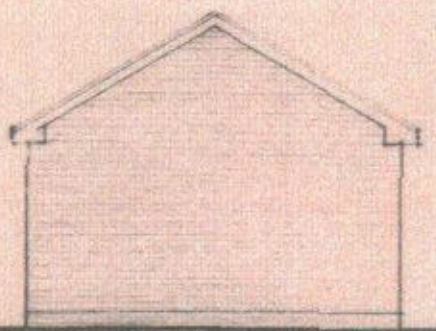

N.W. Elev.

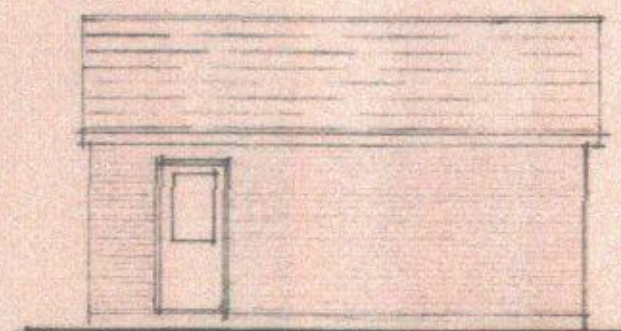


South West Elevation.

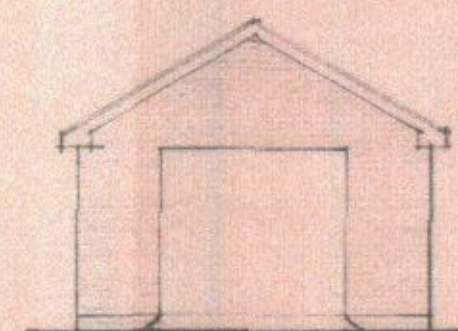

S.E. Elev.



North East Elevation.

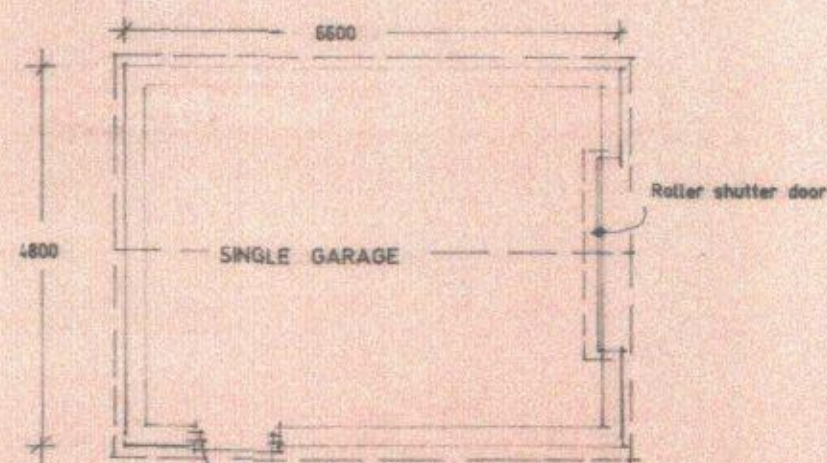

Floor Layout.

HAVANT BOROUGH COUNCIL
DEVELOPMENT CONTROL
19 MAR 2013
RECEIVED

HAVANT BOROUGH COUNCIL
RECEIVED

Proposed side / rear extension plus replacement detached garage at 2 Norris Gardens, Warblington, Havant, Hants. PO9 2TT

D Reynolds Esq..

Scale 1:100

Date February 2012

A2 Drawing Number

2

Revision