


All dimensions to be checked on site prior to commencement of any construction works. Figured dimensions are to be used in preference to scaled dimensions.



Typical storage unit

Height (mm): 1335 x Depth (mm): 1030 x Width (mm): 1360
1100 lts

4 x 1100 lts for recycling total 4400 lts
5 x 1100 lts for refuse total 5500 lts

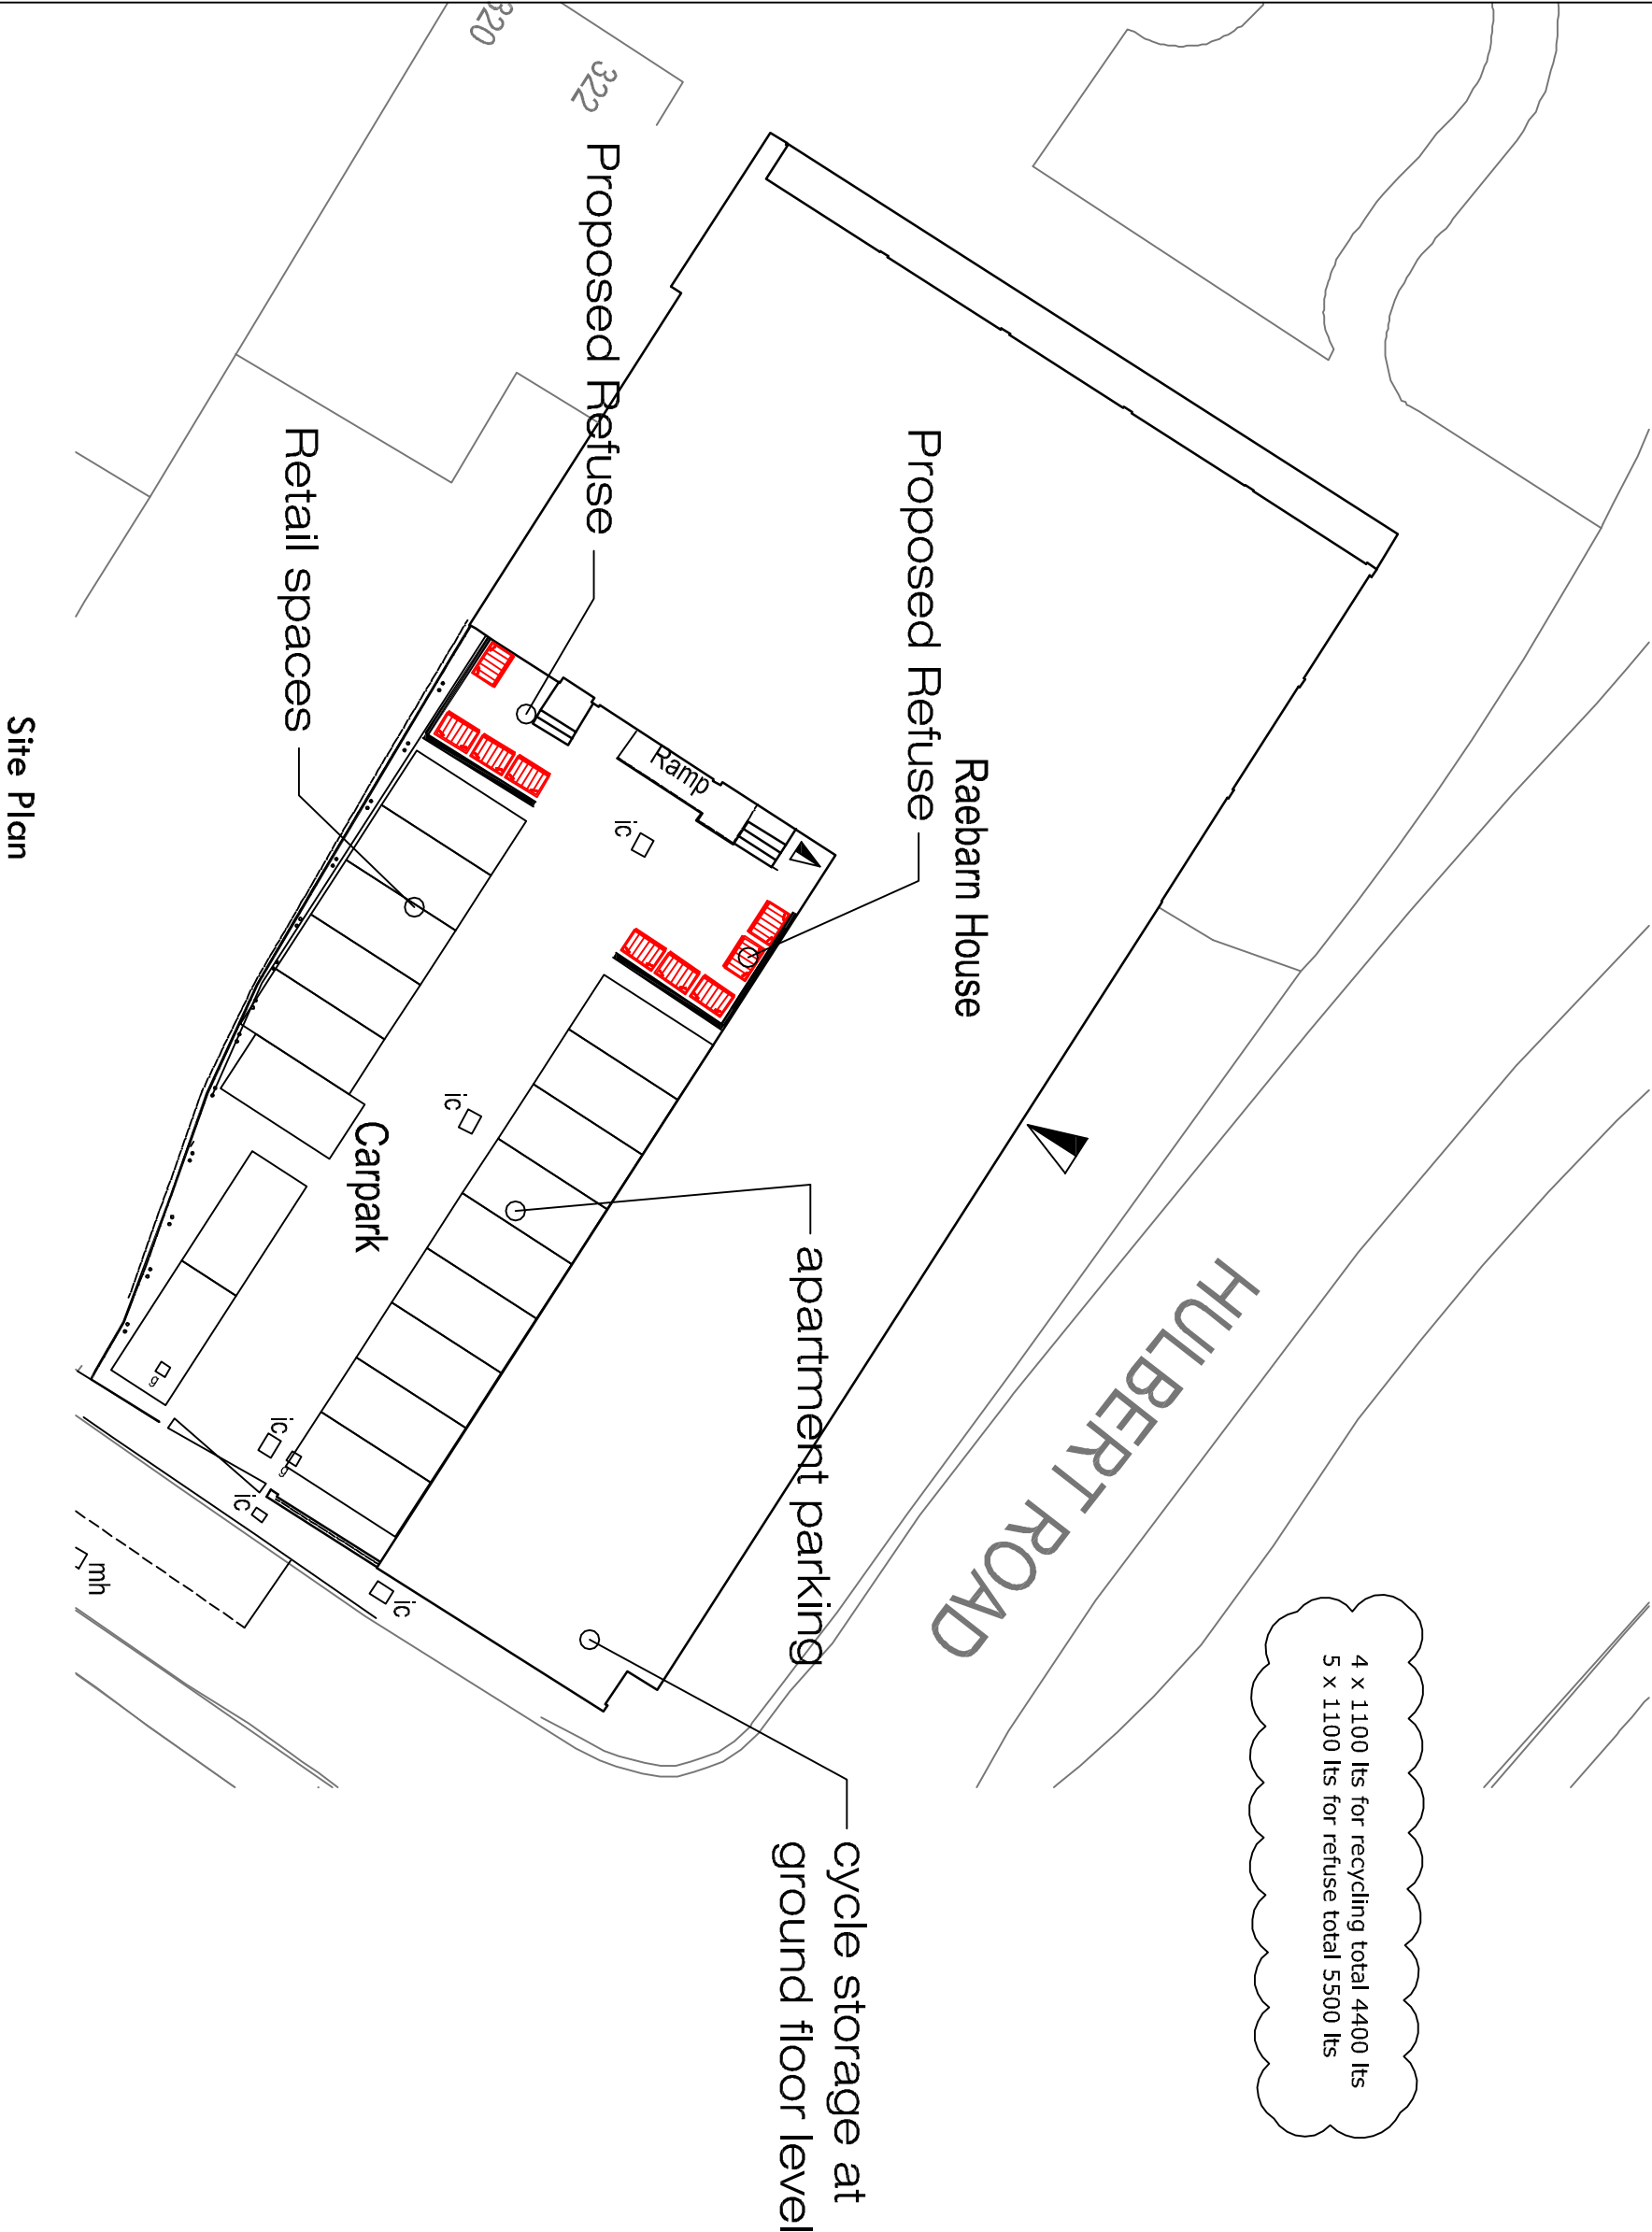

Site Plan

A	Refuse amended	March 12	crt
Revision	Description	Date	DRAWN I
Project:			
Raebarn House			
Hulbert Road			
Waterlooville			
Hants			
Drawing Title:			
Refuse Store			
Chris Flint Associates Ltd			
CHARTERED SURVEYORS - PROJECT MANAGERS			
DEVELOPMENT CONSULTANTS			
Drawn By	Date	Checked By	Date
CF	06/03/12		
Drawing No.		Revision:	Scale:
CFA	FULL	011	A
			1:200
PLANNING			
2 Emerald Close Waterlooville Hants PO7 8NZ			
tel: 023 92 432484 fax: 023 92 358554 Email: cflintassociates@aol.com			