



01 SITE PLAN

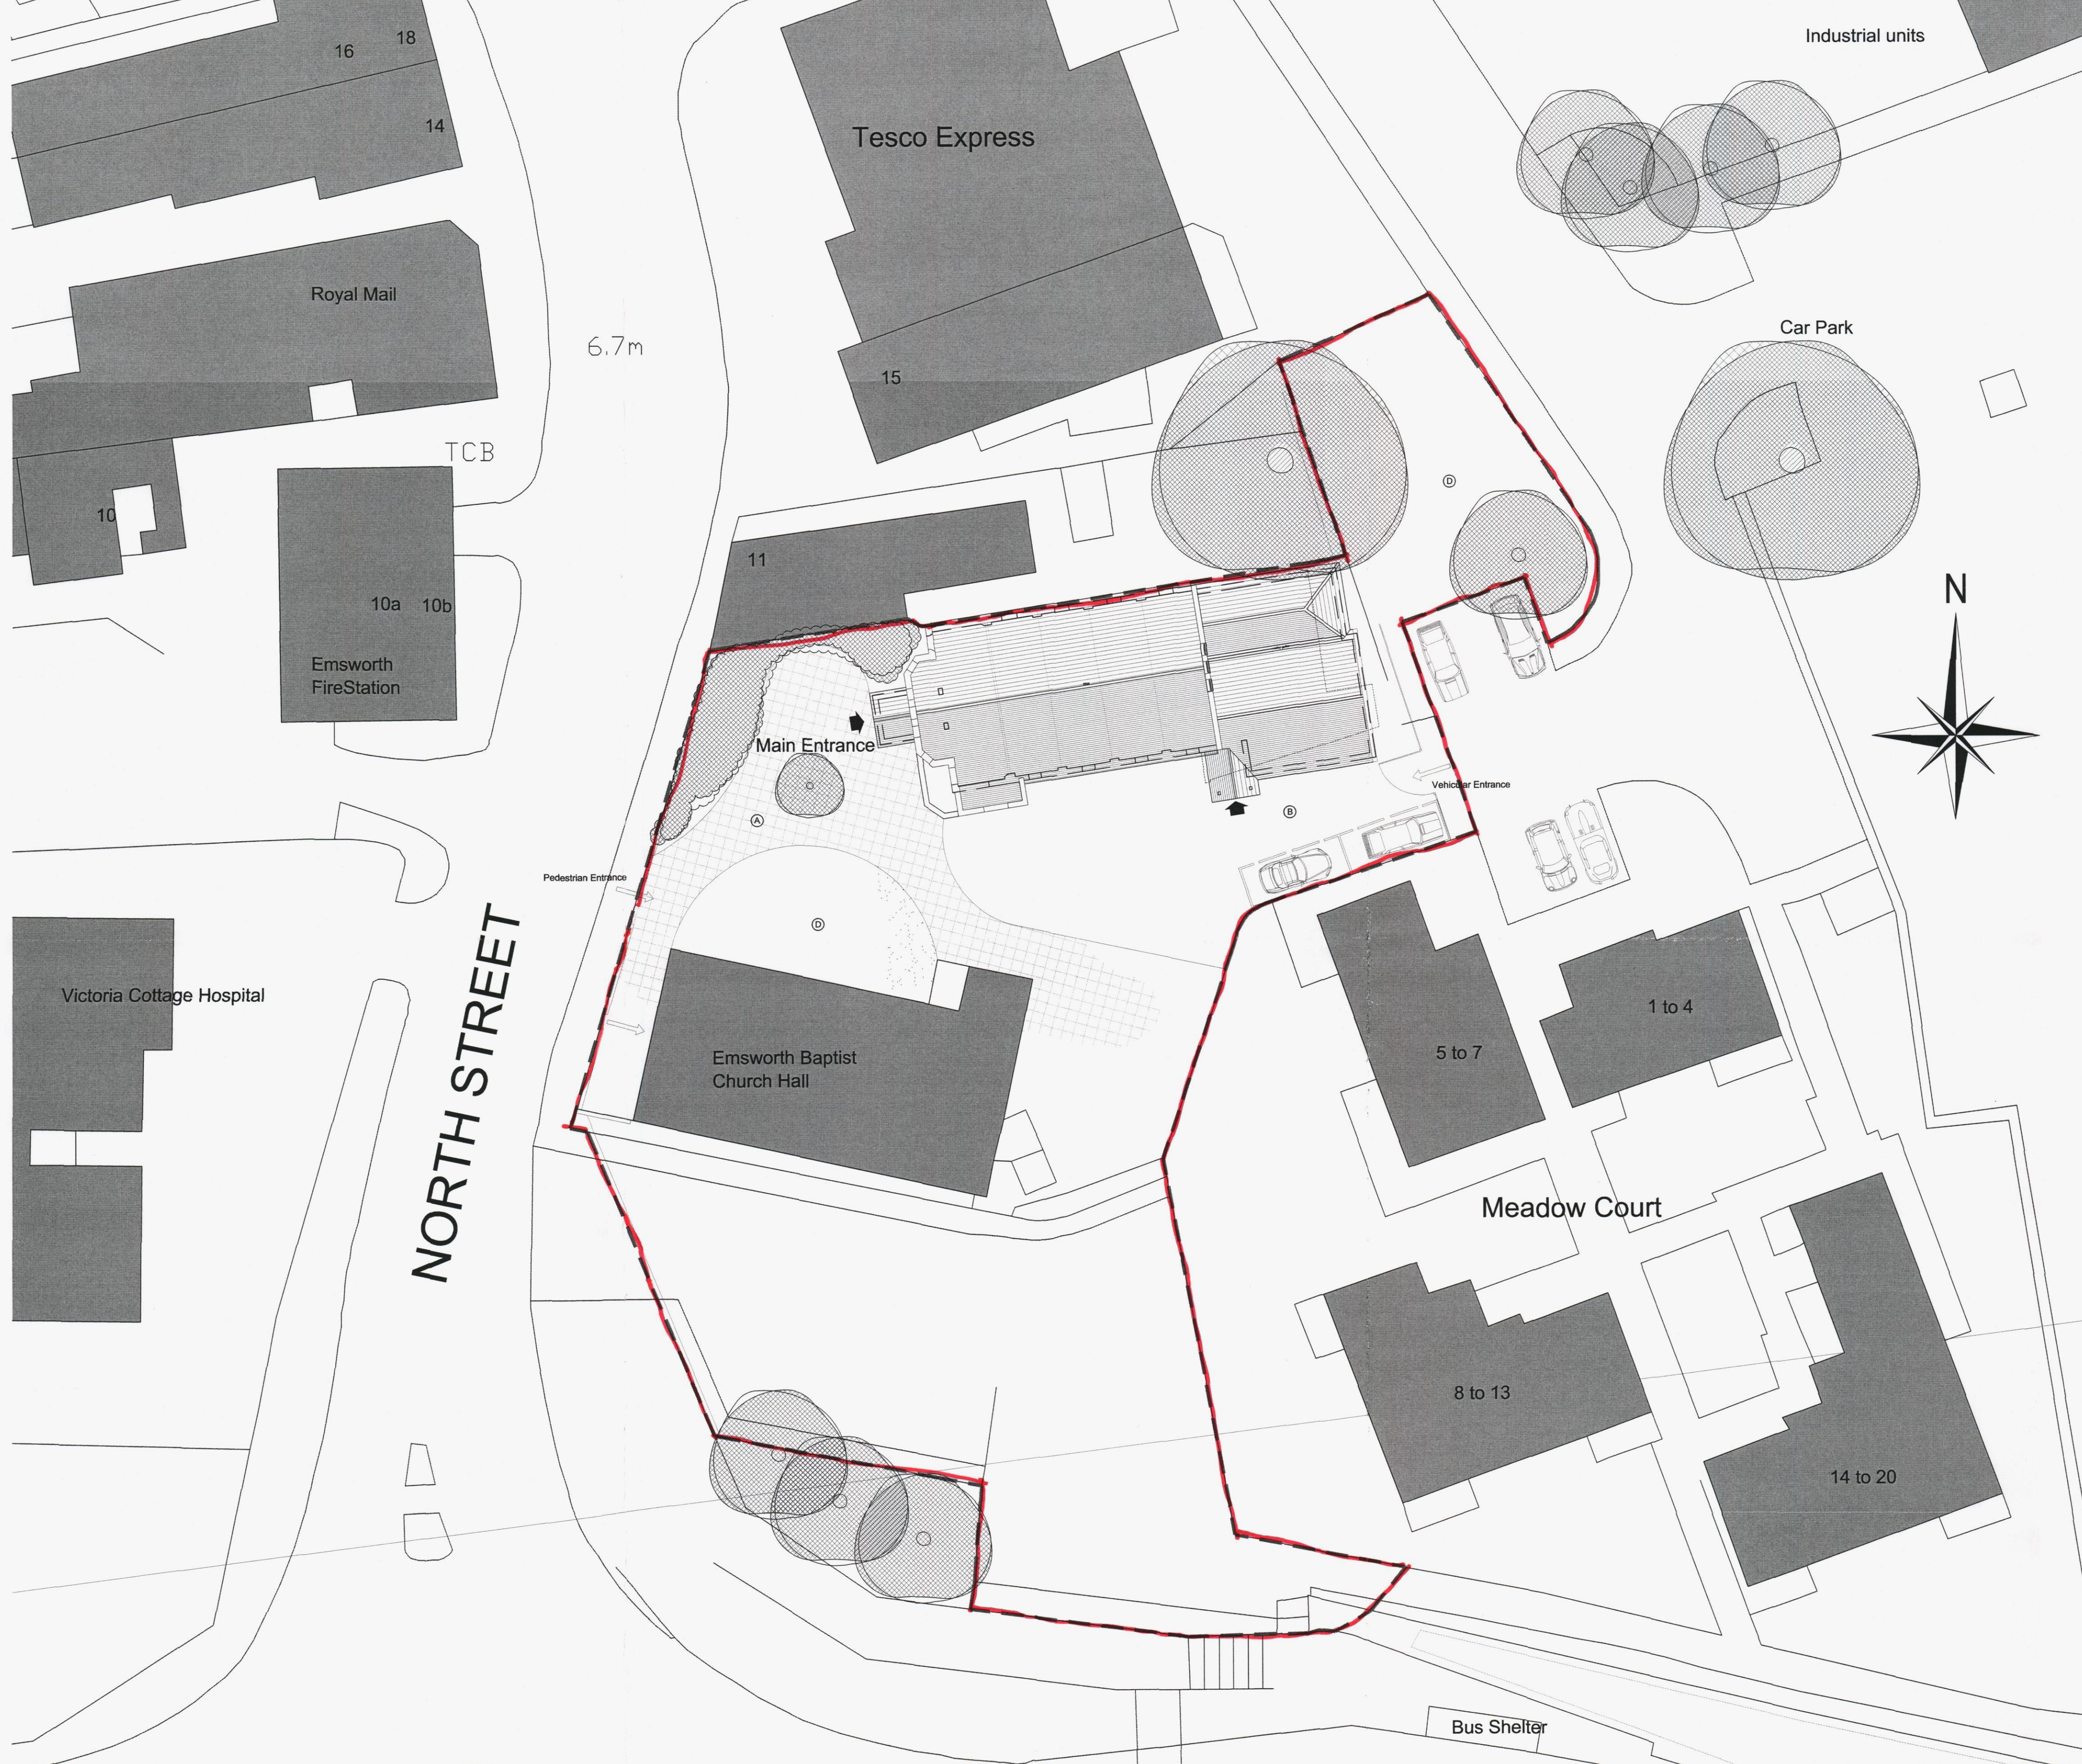

02 LOCATION PLAN

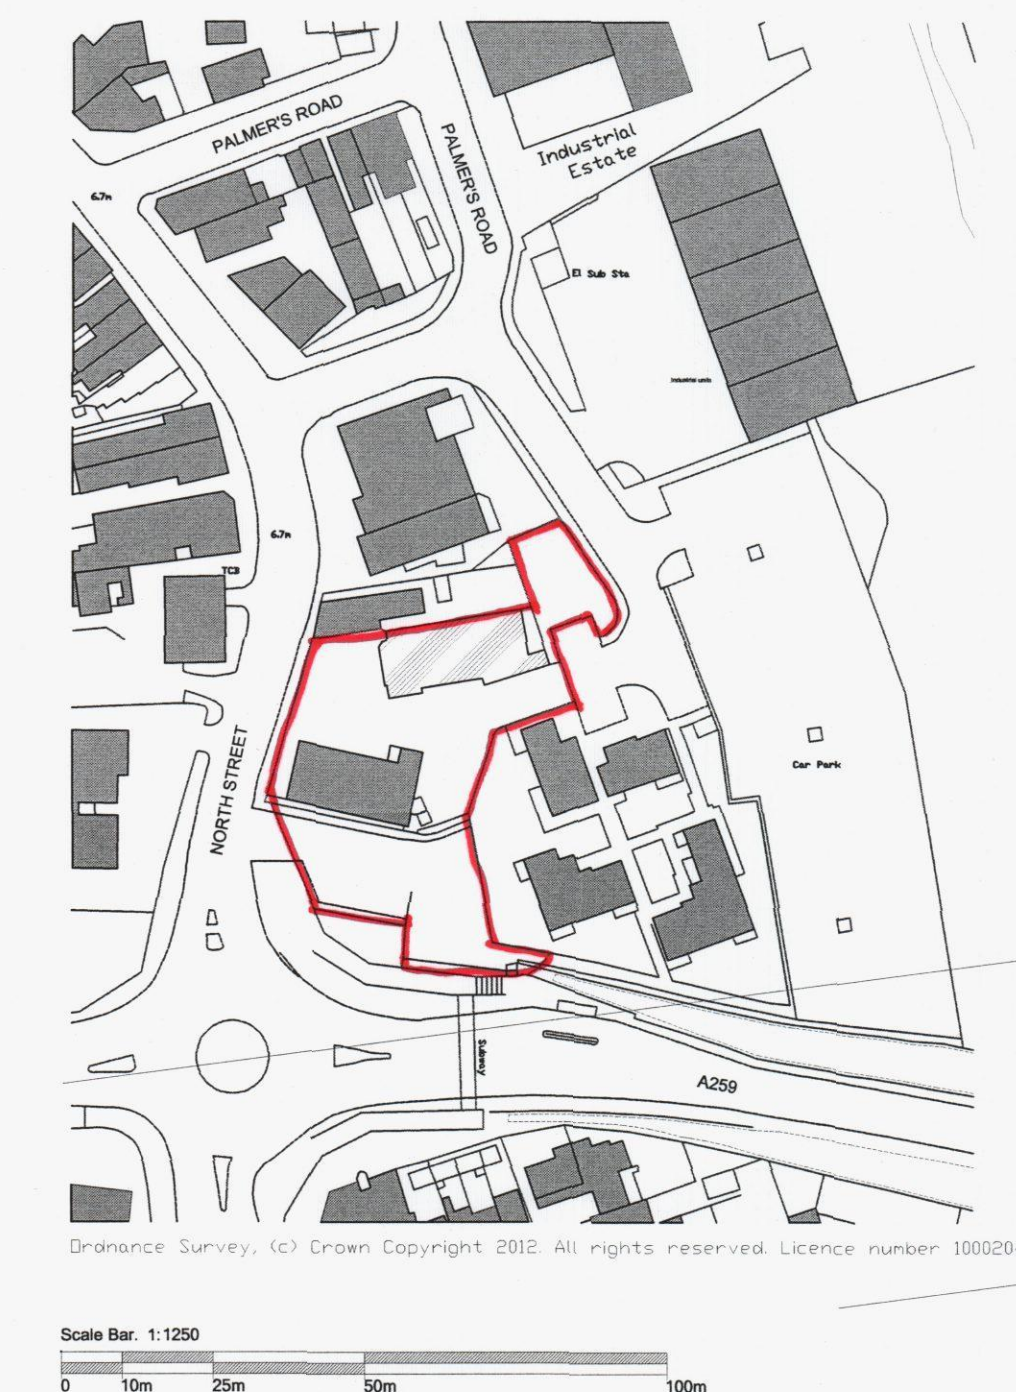

LEGEND

- Existing trees to be retained
- Existing trees to be removed
- Existing soft landscaping
- Gravel surface
- Concrete paviors
- Post and rail fence line
- Post and rail fence line
- Concourse
- Hardstanding
- Cycle storage/parking
- Grass area
- Planting
- Paving

HAVANT BOROUGH COUNCIL
21 SEP 2012
RECEIVED

studio 5 architects ltd.

COPYRIGHT IN THIS DRAWING BELONGS TO AND IS VESTED IN STUDIO 5 ARCHITECTS AND MAY NOT BE REPRODUCED OR DISTRIBUTED IN ANY WAY OR FOR ANY PURPOSE WITHOUT THEIR WRITTEN CONSENT. ANY PERSON, FIRM OR COMPANY UNLAWFULLY REPRODUCING OR DISTRIBUTING THIS DRAWING OR IN ANY WAY IMPAIRING THE COPYRIGHT THEREIN WILL BE PROSECUTED.
DRAWINGS ARE NOT TO BE SCALED. FIGURED DIMENSION ONLY ARE TO BE WORKED TO.

DRAWING
PROPOSED SITE PLAN

PROJECT
PROPOSED REFURBISHMENT &
REPLACEMENT ANNEXE
EMSWORTH BAPTIST CHURCH

SCALE
1:200 @ A1
STATUS
PRELIMINARY
PROJECT NO.
10.453

DATE
JULY 2012
REV.
A
DRAWING NO.
020a

Northgate studios, 12 Northgate, Chichester. PO19 1BA. T: 01243 528811, E: mail@studio5architects.co.uk, www.studio5architects.co.uk

Scale Bar: 1:200	
0 2 5 10 25	
A	110912 roof amendments
REV	DATE DETAILS