



0 2 4 6 8 10

PHYSICAL SCALE IN METERS @ 1:100

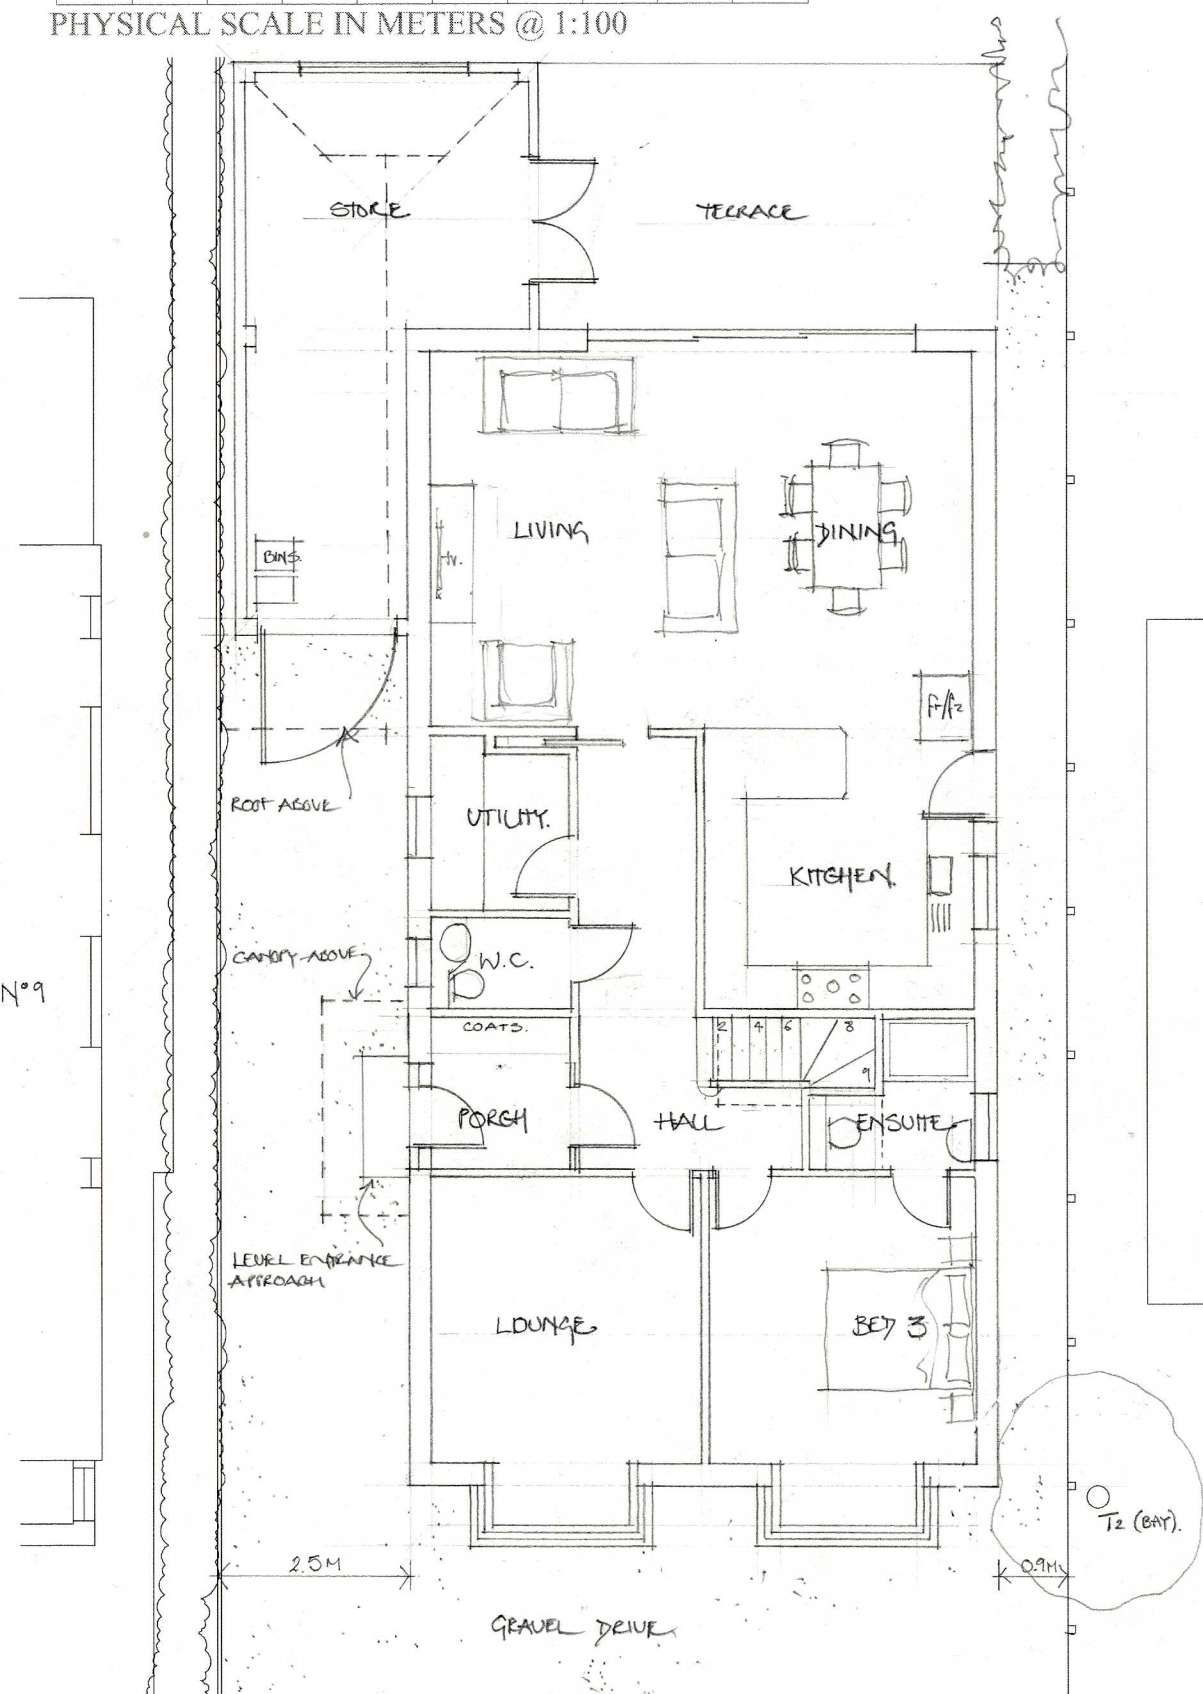


Proposed Ground Floor

PROPOSED FLOOR PLANS Replacement Dwelling - 7 Beach Road, Emsworth. PO10 7JS

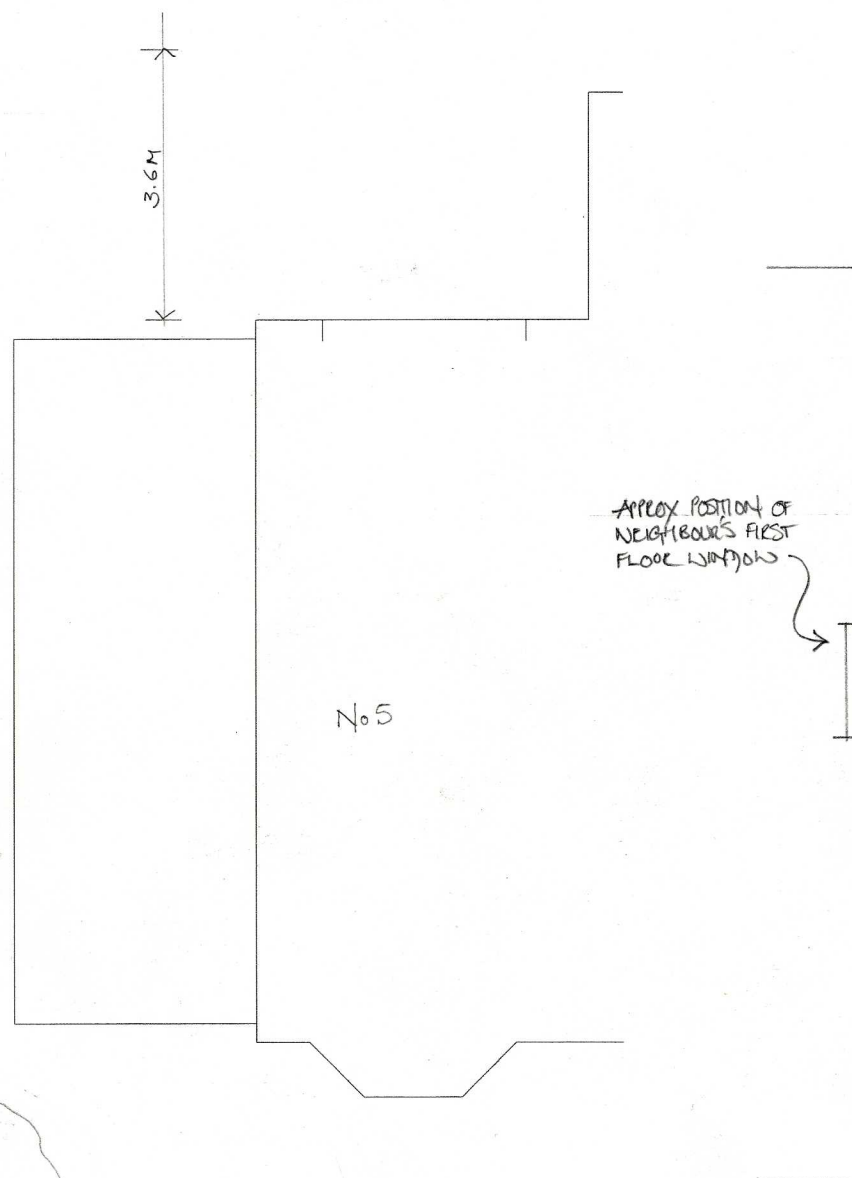

Proposed First Floor

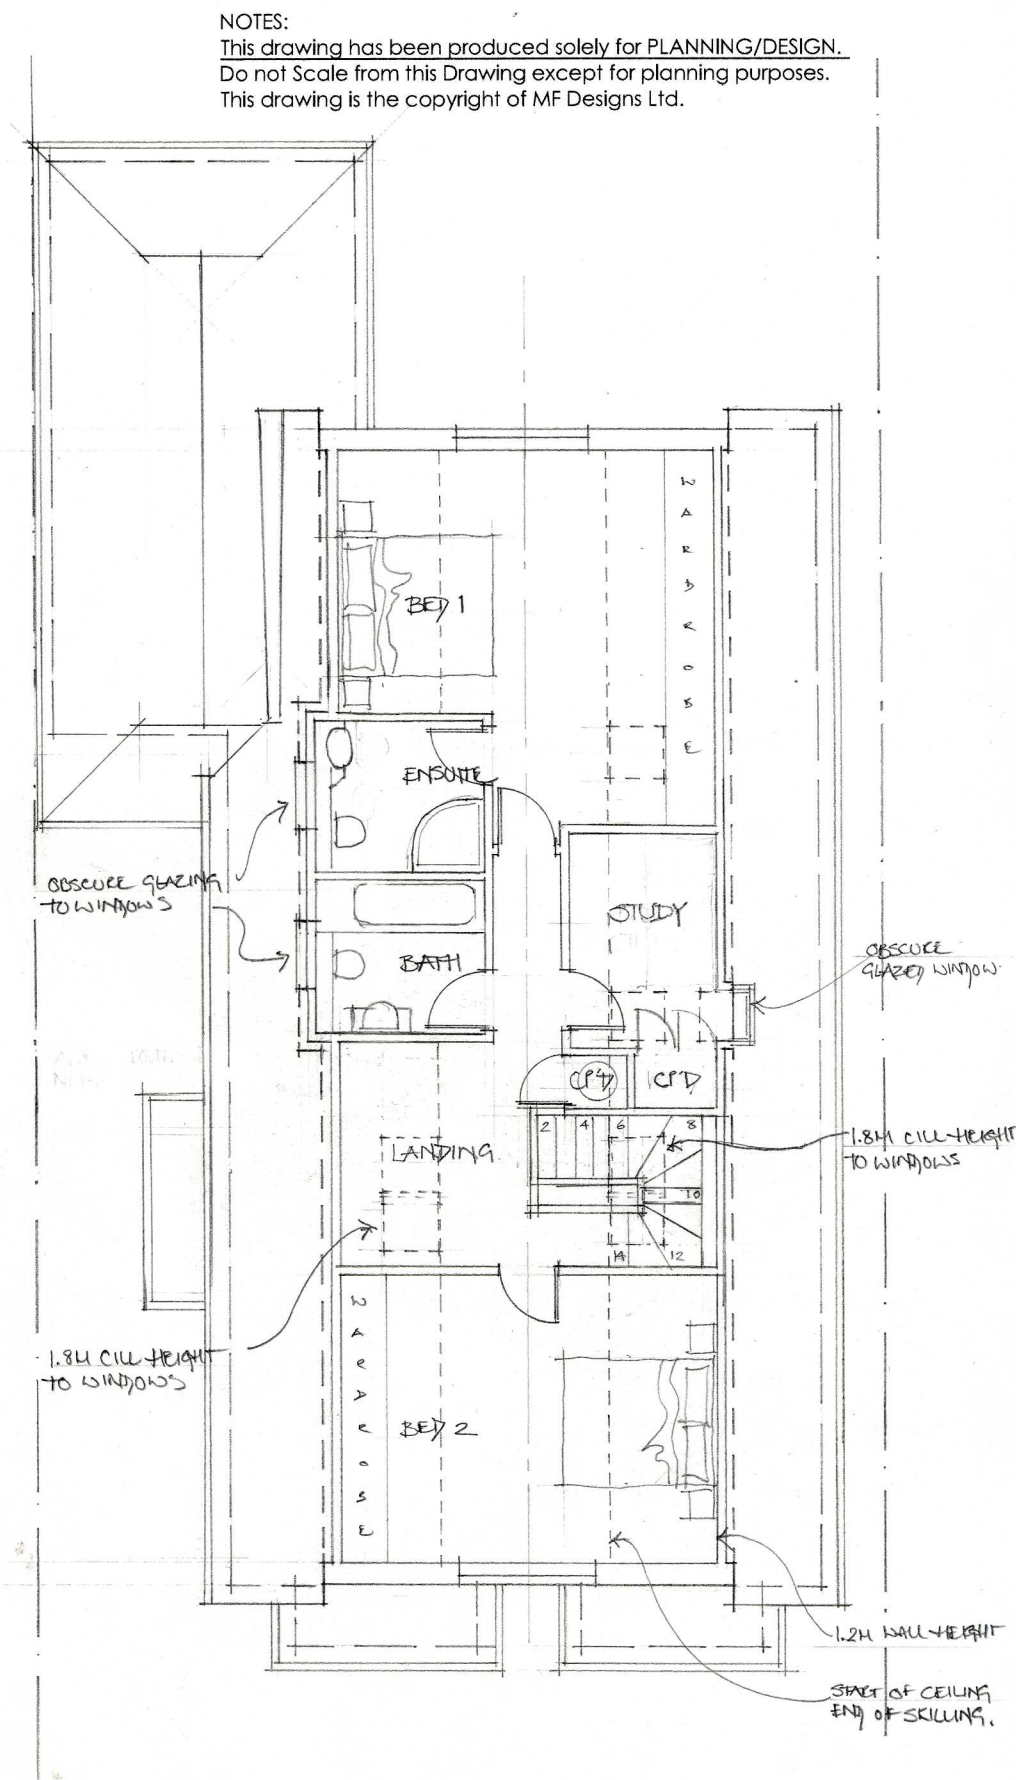

NOTES:
This drawing has been produced solely for PLANNING/DESIGN.
Do not Scale from this Drawing except for planning purposes.
This drawing is the copyright of MF Designs Ltd.

A: 22.03.13 - ROOM ADJUSTMENTS / NO EXTERNAL ALTS.

mf designs ltd

Chartered Architects

52 King Street • Emsworth • Hampshire • PO10 7AZ

Director: Martin Farrer RIBA • Co Registration No.4507379

Date: Jan 2013

Scale: 1:100

01243 377766

admin@mfdesigns.org.uk

Job No: 3059

Drg No: P01

