



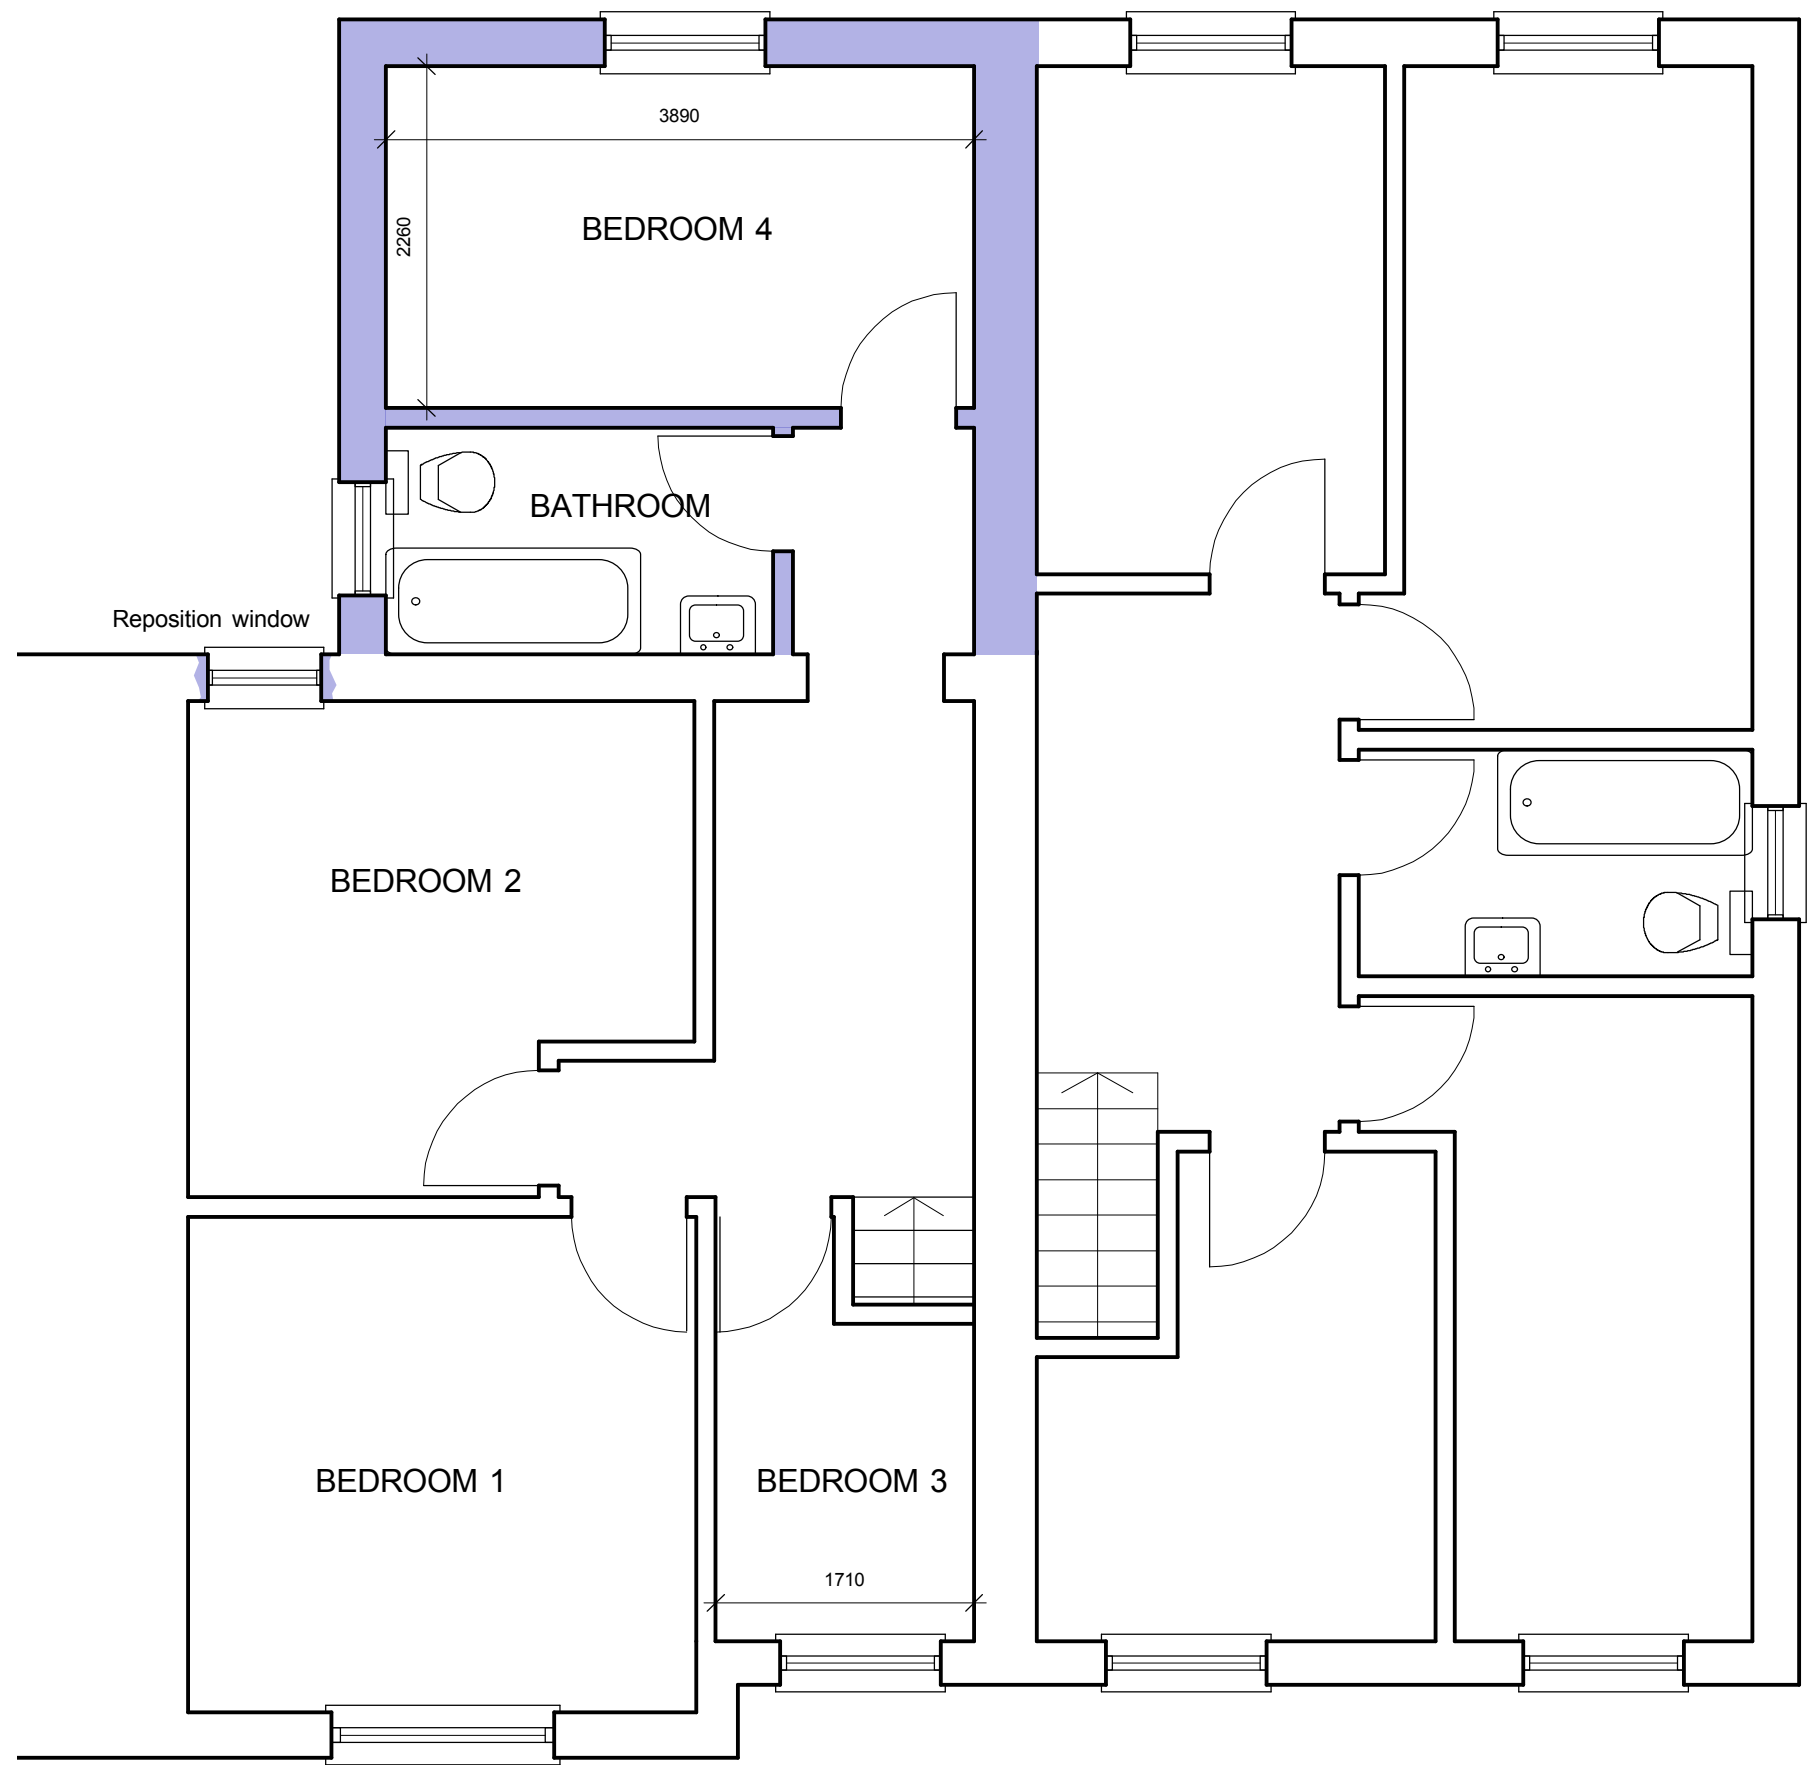

First floor plan
As proposed
Scale 1:50

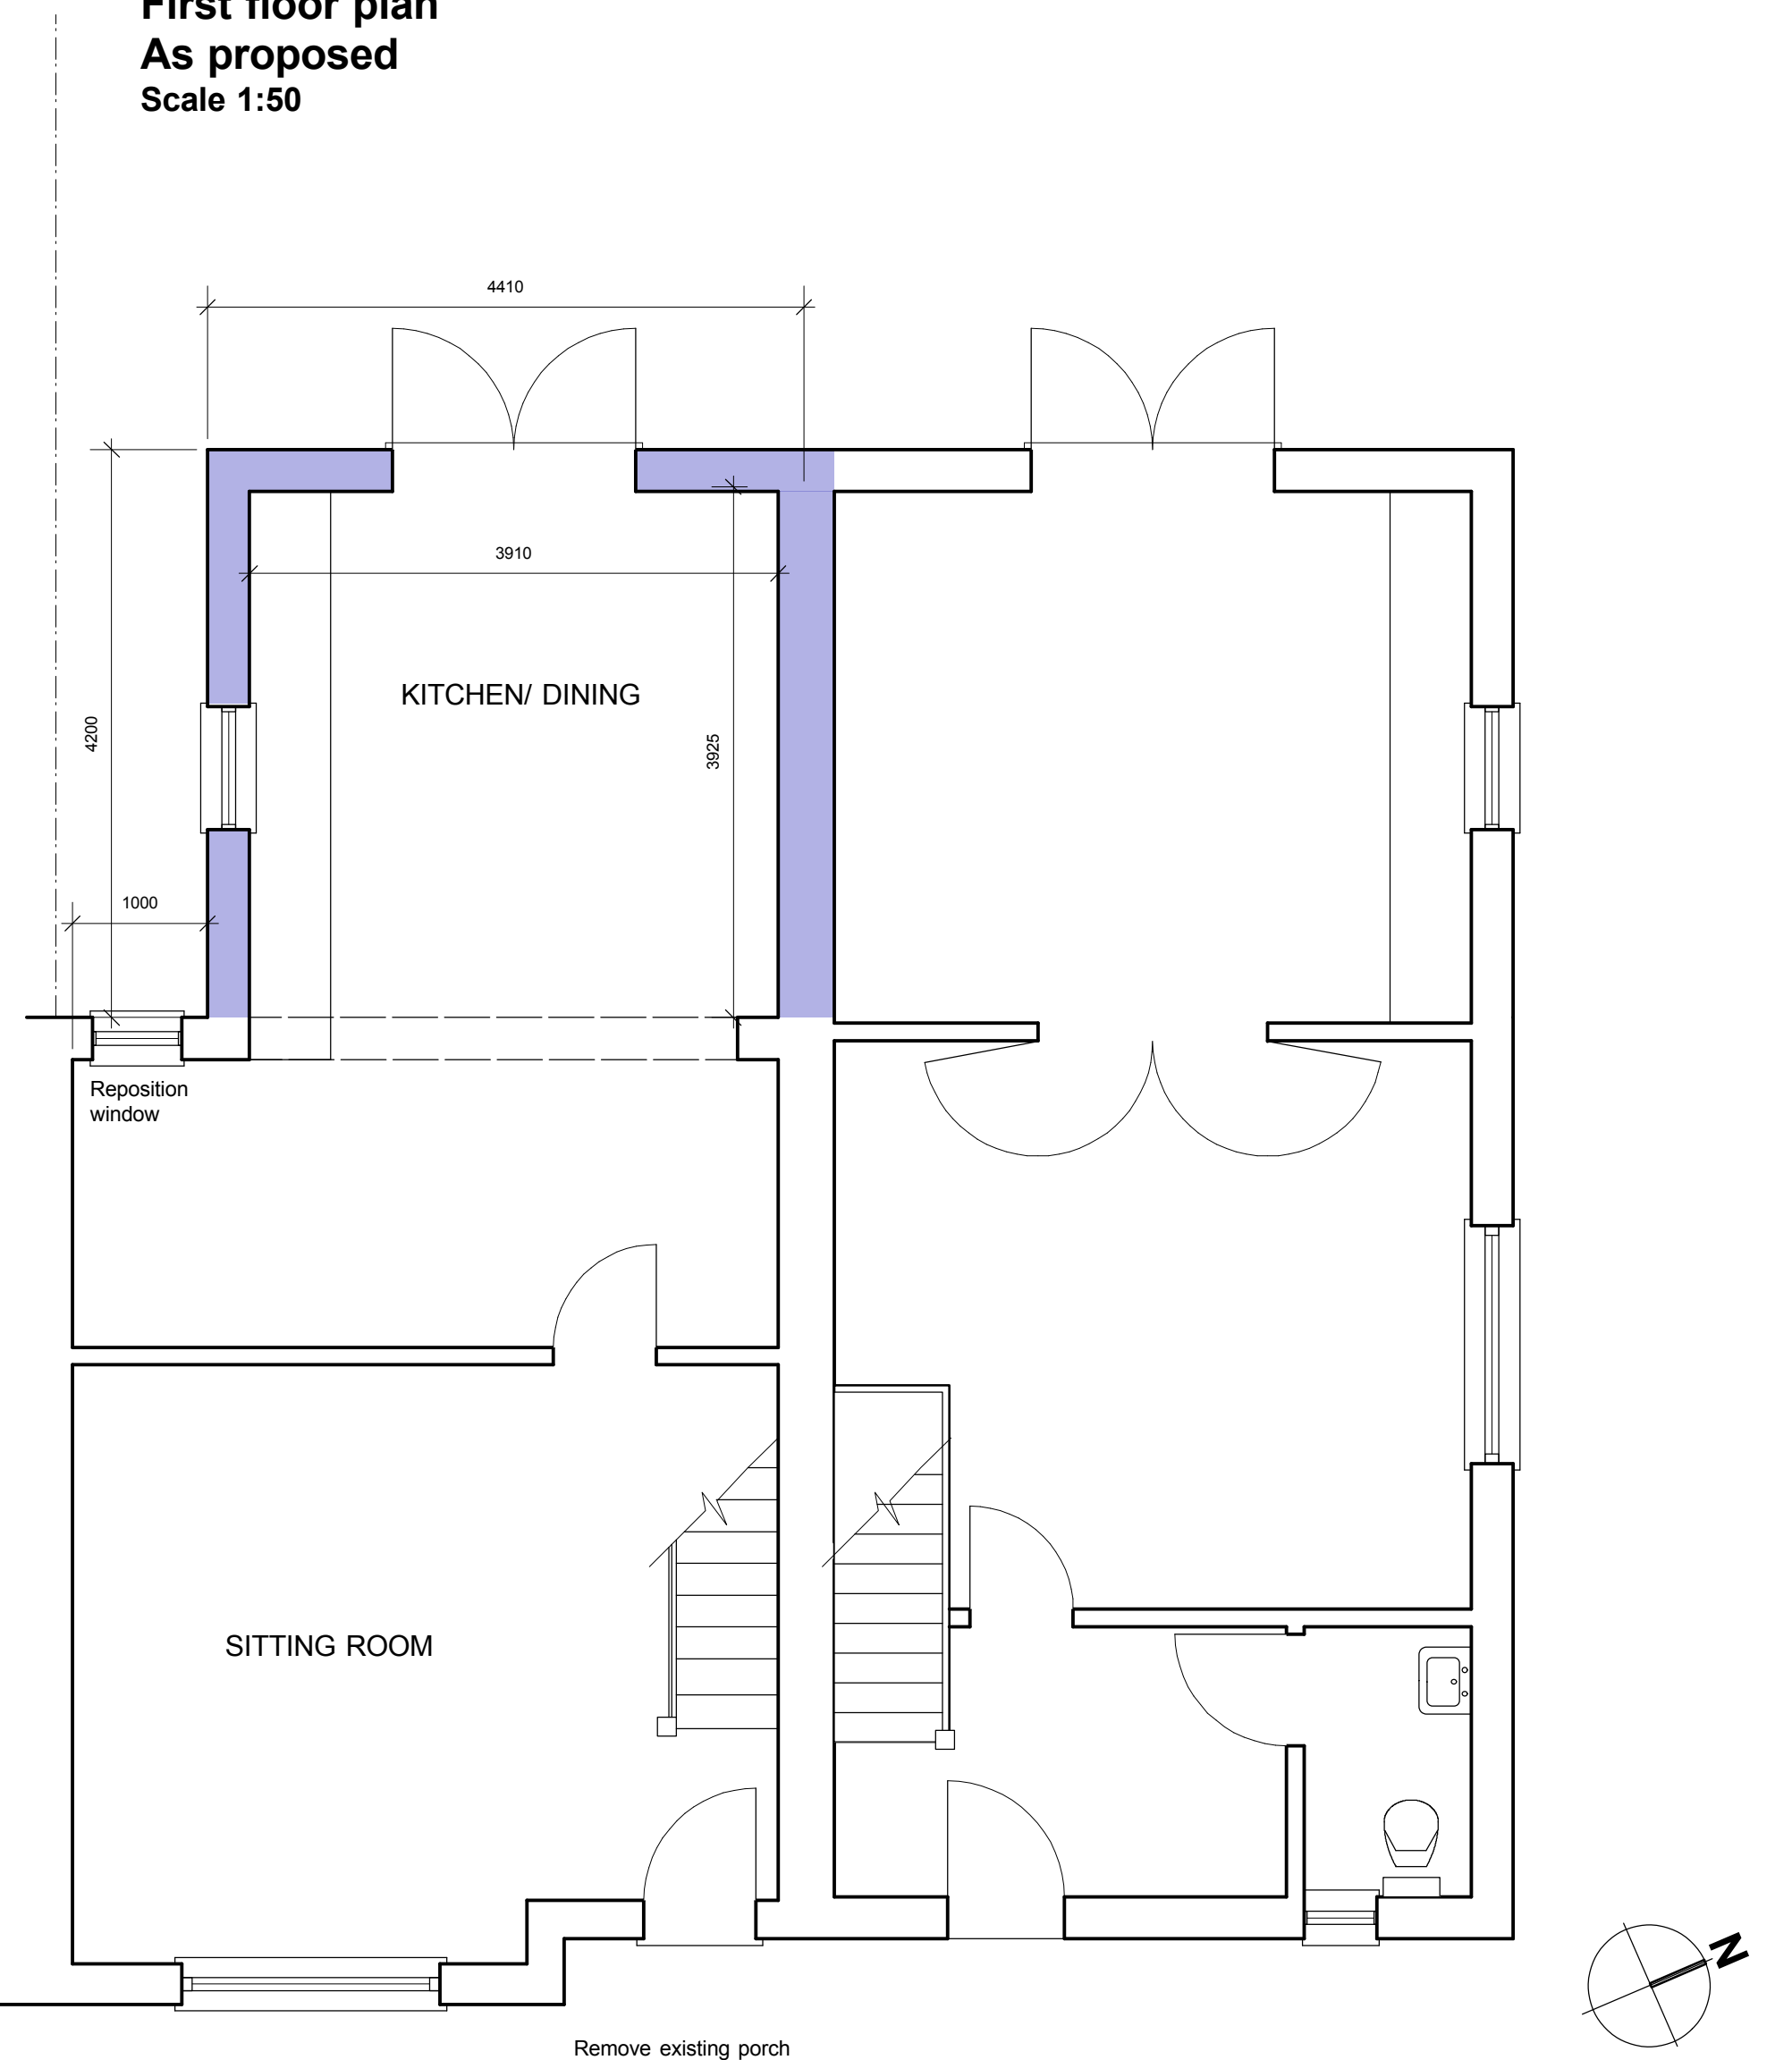


Ground floor plan
As proposed
Scale 1:50



Front (east elevation)





Rear (west elevation)

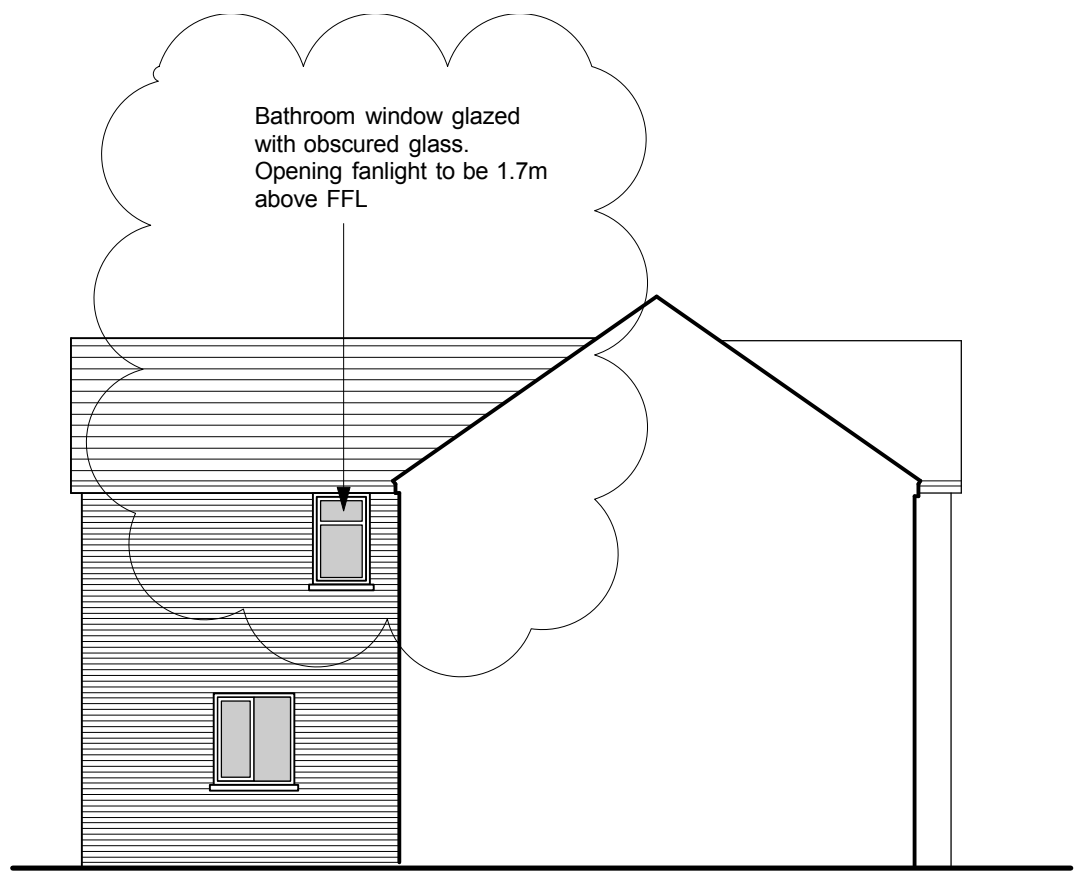

Side (south elevation)

Elevations
As proposed
Scale 1:100

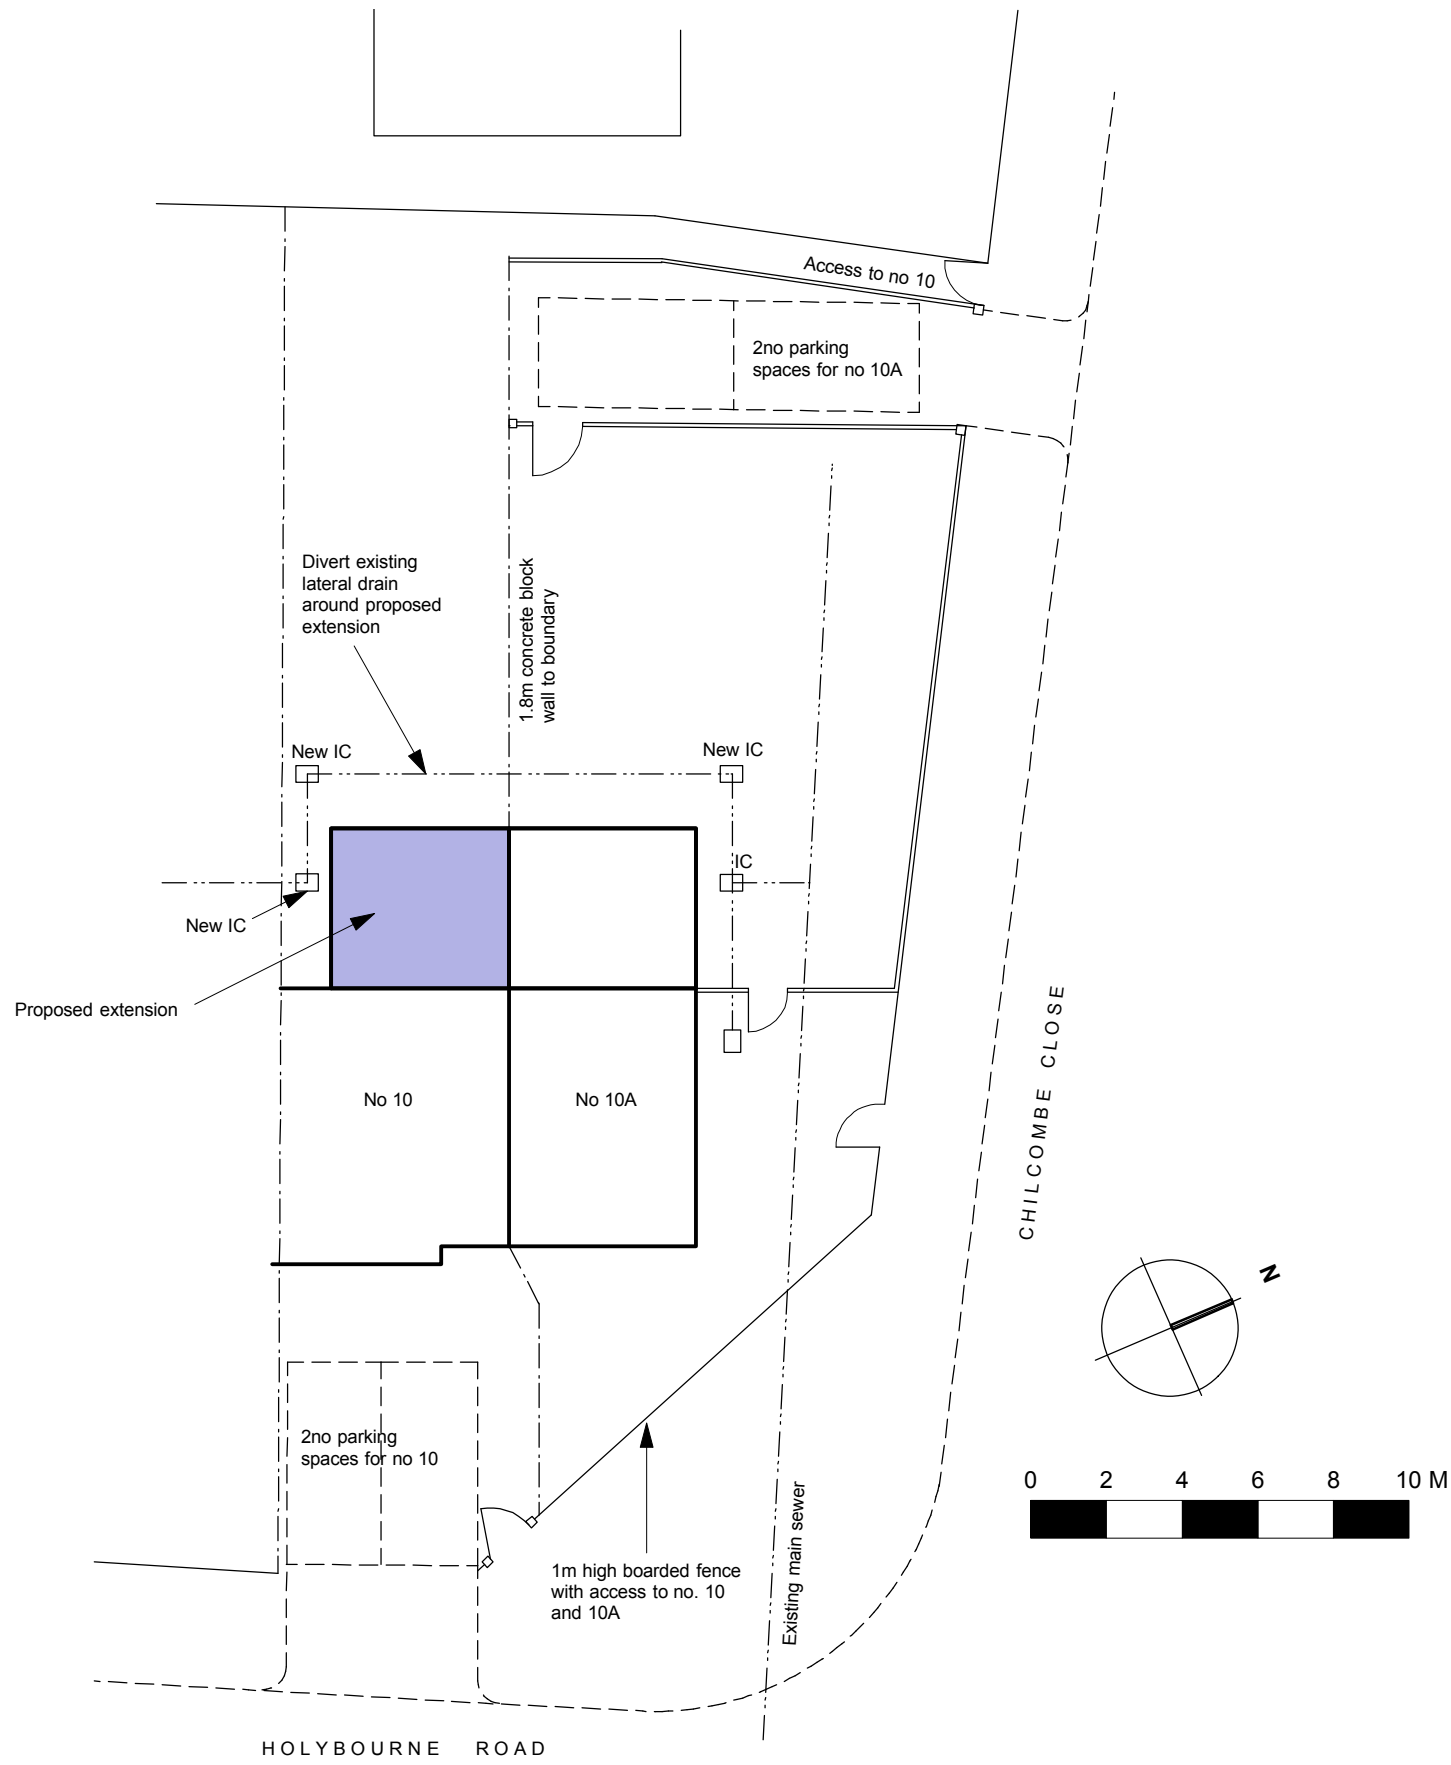 

Site plan
As proposed
Scale 1:200

Note:

Planning application for no. 10 Holybourne Road to be read in conjunction with separate/ concurrent application submitted for no. 10A Holybourne Road

REV B - First floor bathroom window shown on elevation 15.01.13

PLANNING DRAWING

10 Holybourne Road, Havant
Plans and elevations as proposed
Drawing number: A1009/201 rev B | Scale: as shown | Date: Dec 12