





FRONT ELEVATION

SIDE ELEVATION

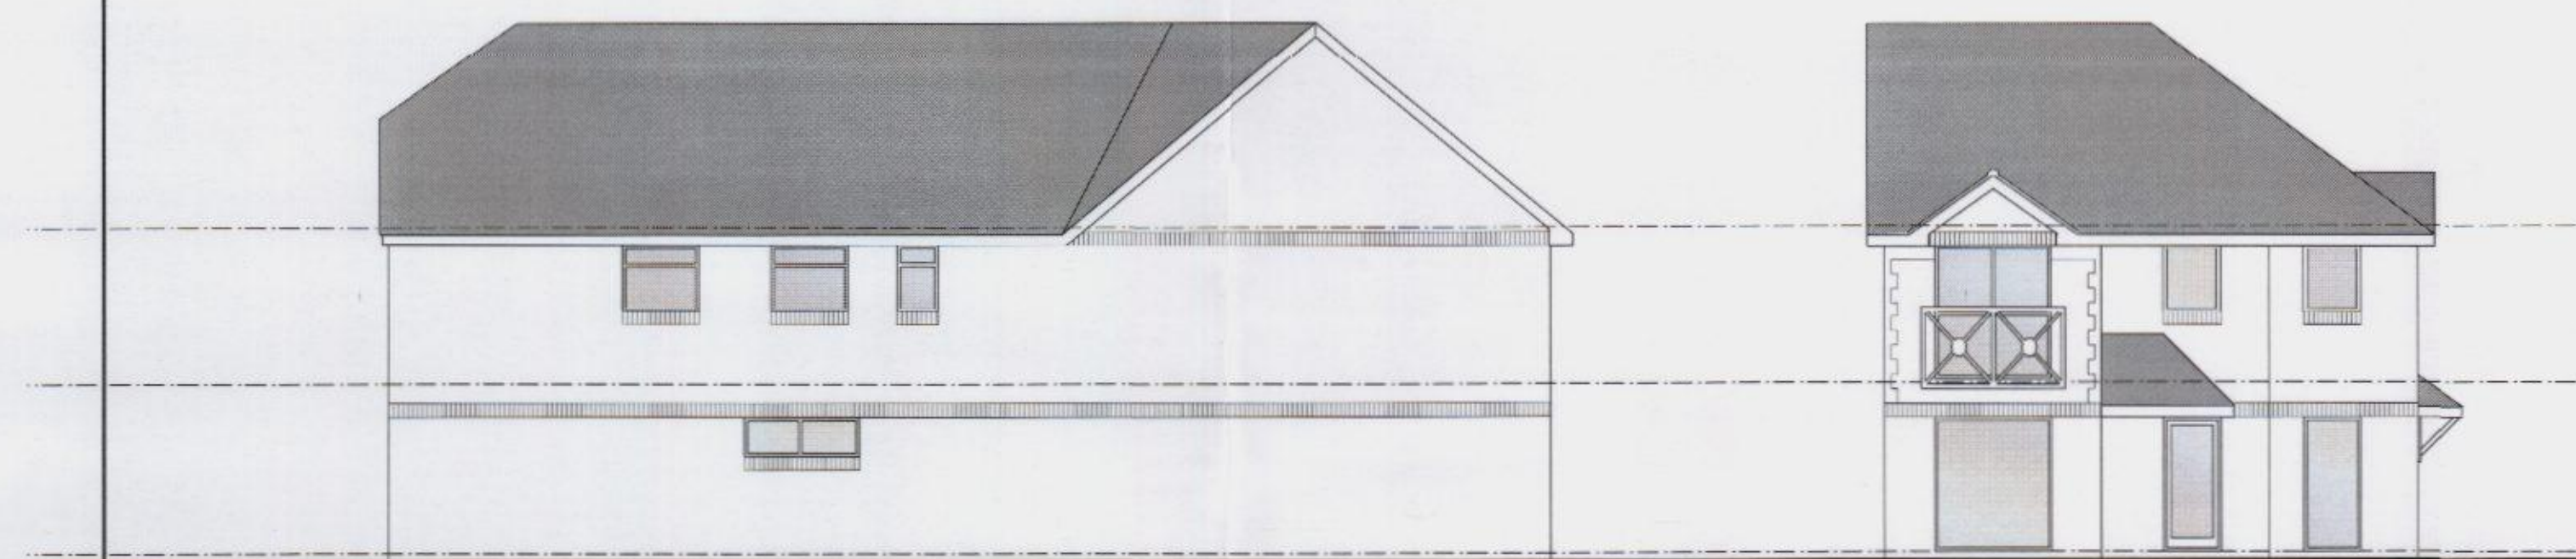


REAR ELEVATION



SIDE ELEVATION

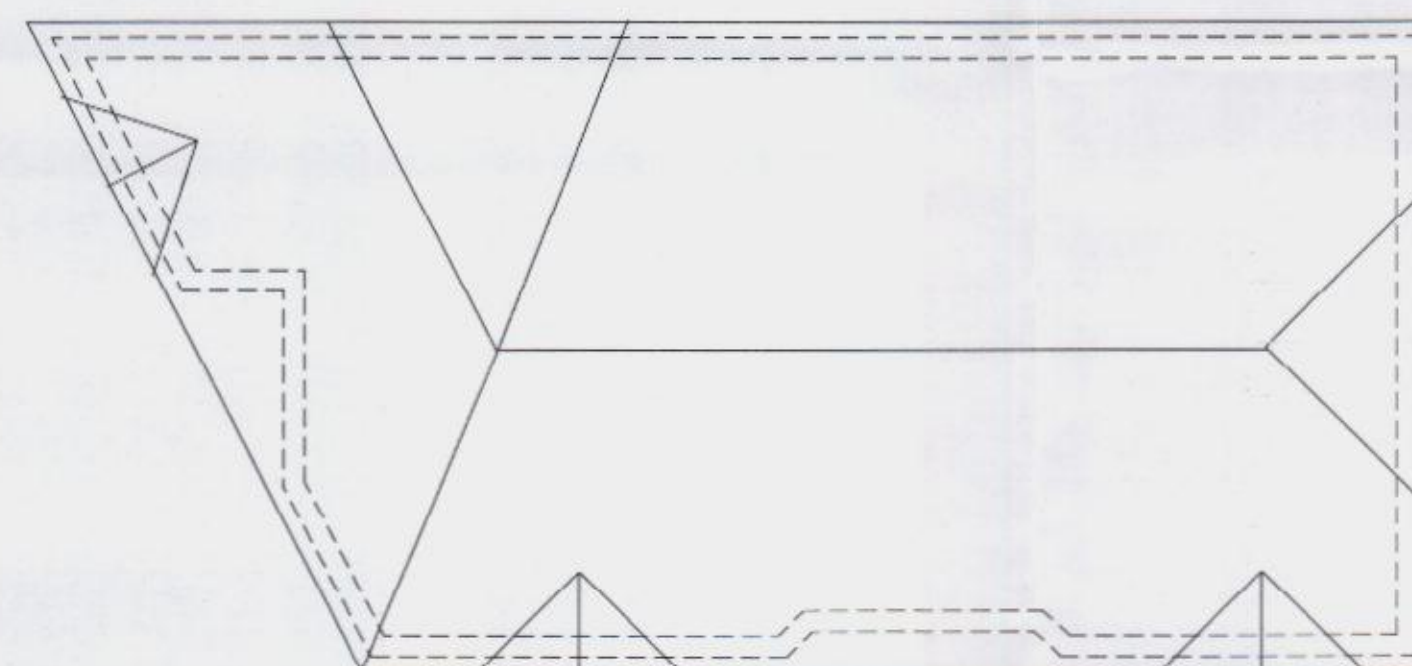

ROOF PLAN

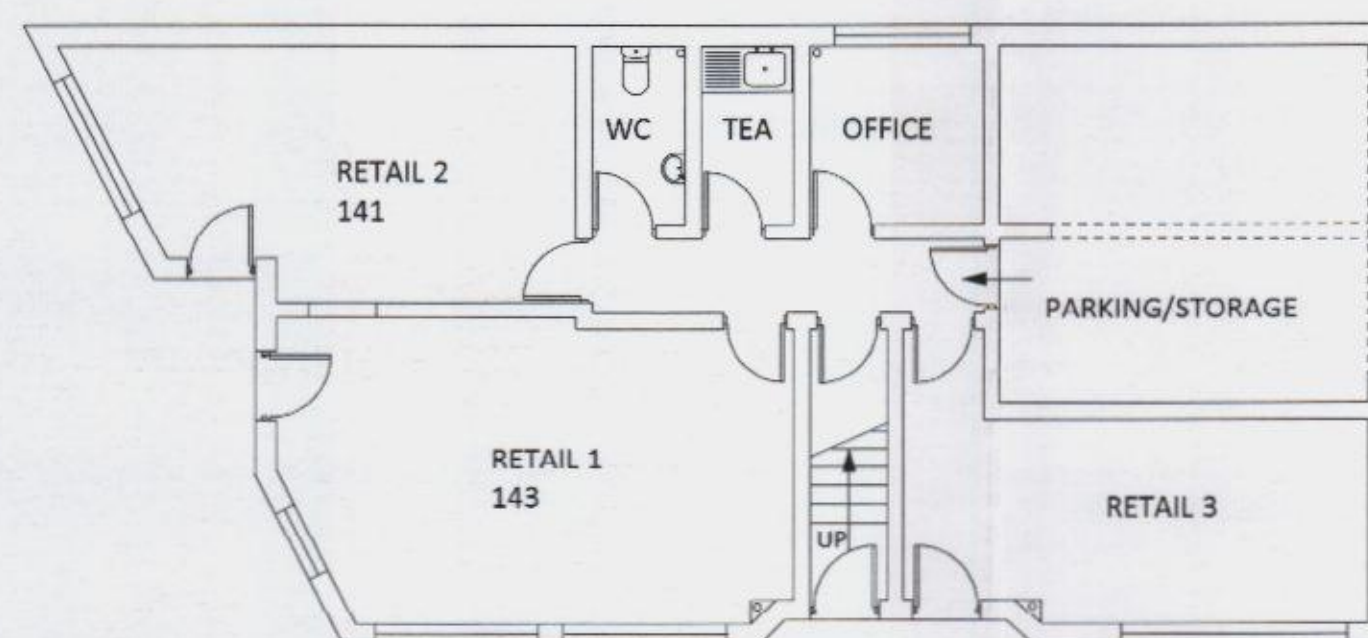

GROUND FLOOR PLAN

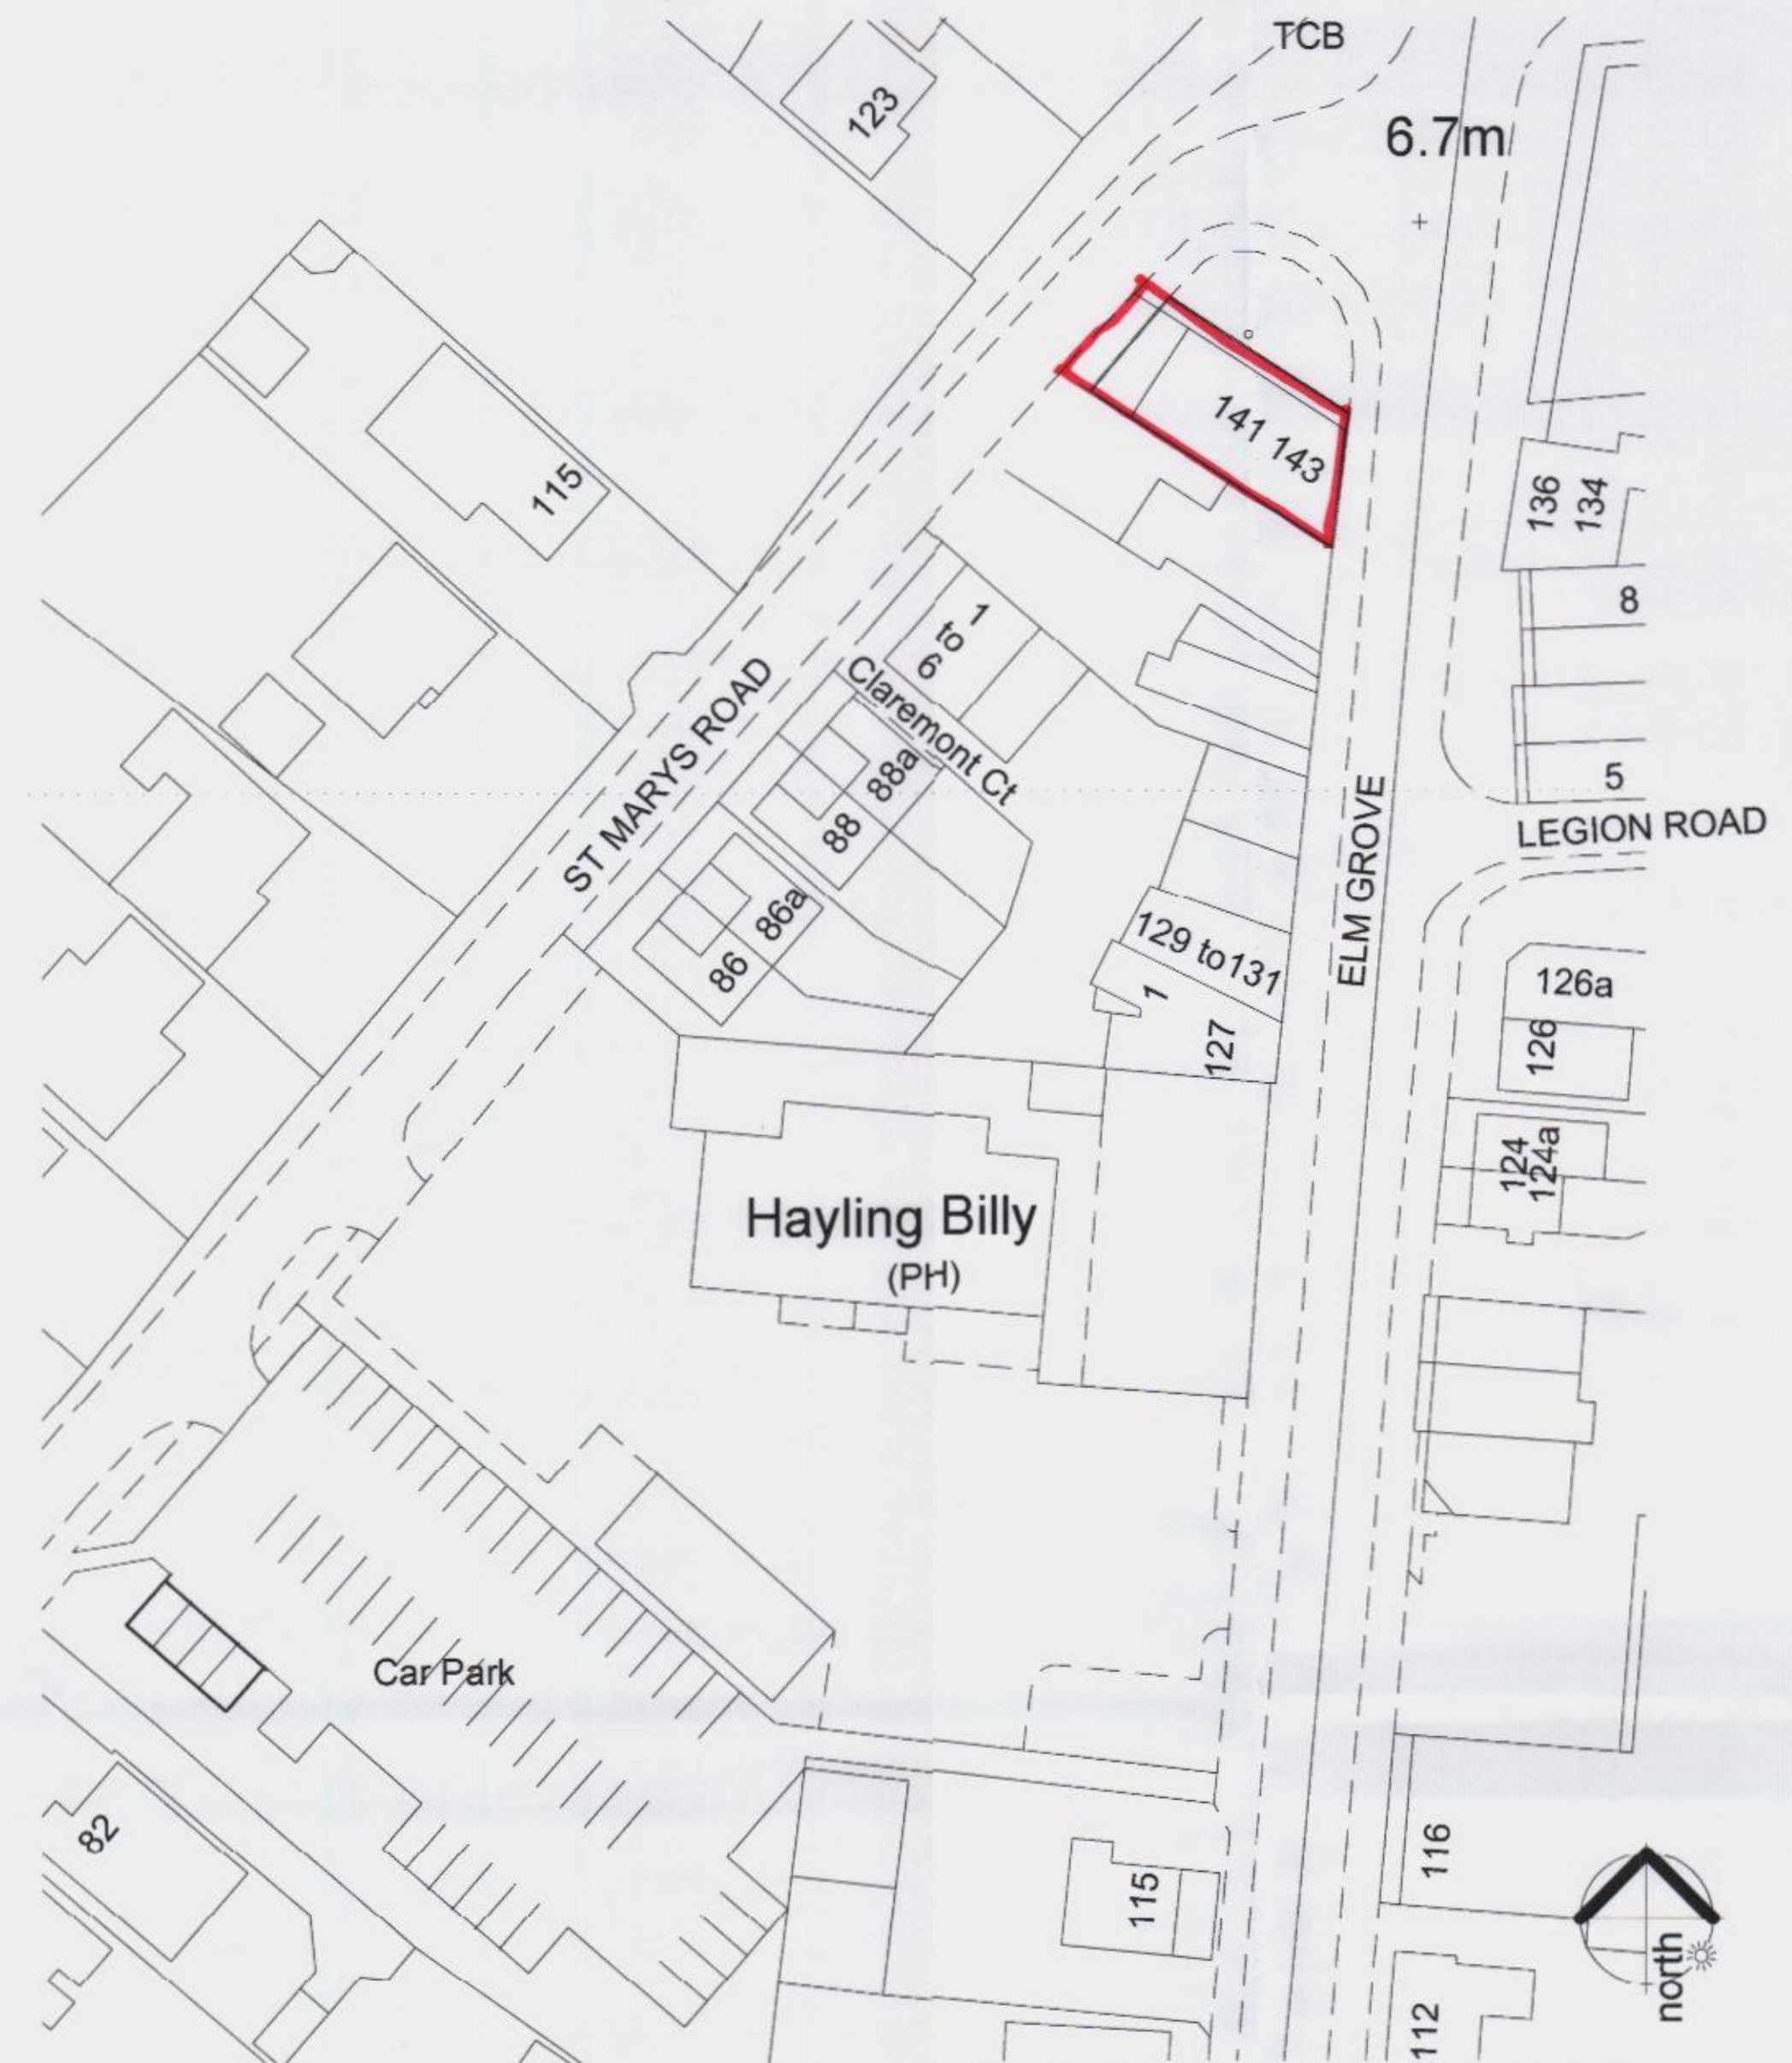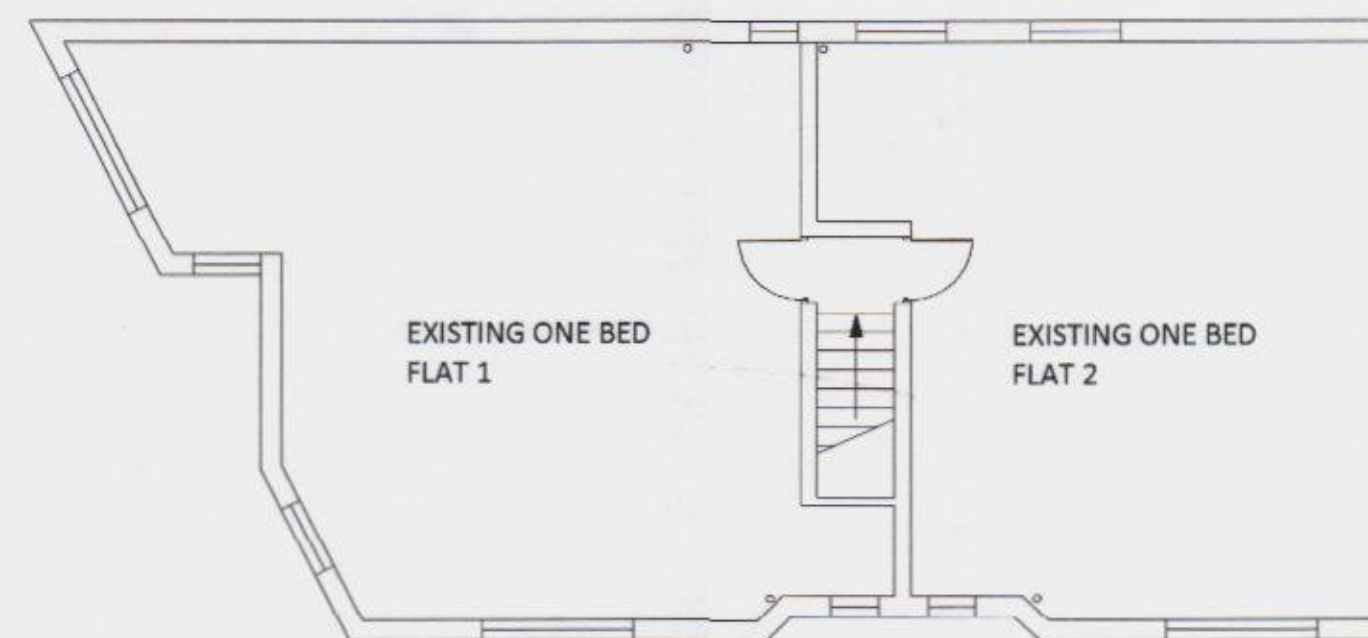

Ordnance Survey (c) Crown Copyright 2012. All rights reserved. Licence number 100020449

SITE PLAN 1:500



LOCATION 1:1250

NOTES

HAVANT BOROUGH COUNCIL
12 NOV 2012
RECEIVED

0 5MTRS
1:100

REVISIONS

EXISTING

PLANS ELEVATIONS SITE PLAN AND LOCATION

TITLE
141-143 ELM GROVE
HAYLING ISLAND
HANTS
PO9 2AX

SCALE: 1:100 1:500 1:1250

DATE: NOV 2012

DRWG NO: MS/100

REV NO: -

D.ALLEN

Architectural Technician
62 Havant Road
Hayling Island, Hants PO11 0PY

Tel: (02392) 467620

E-mail: haylingplans@btinternet.com