

This drawing shall not be copied, except for painting purposes.




AI dimensions to be checked on site where applicable, prior to commencement on site.

Difference between drawings, and between drawings and specification or bills of quantities to be referred to the Architect for clarification.


AI works shall conform to the current edition of the Building Regulations and other relevant statutory requirements.

AI materials and workmanship shall conform with the relevant British Standard Specifications and Codes of Practice.

This drawing is the copyright of Heald, Roberts and Associates and shall not be copied or reproduced without permission.

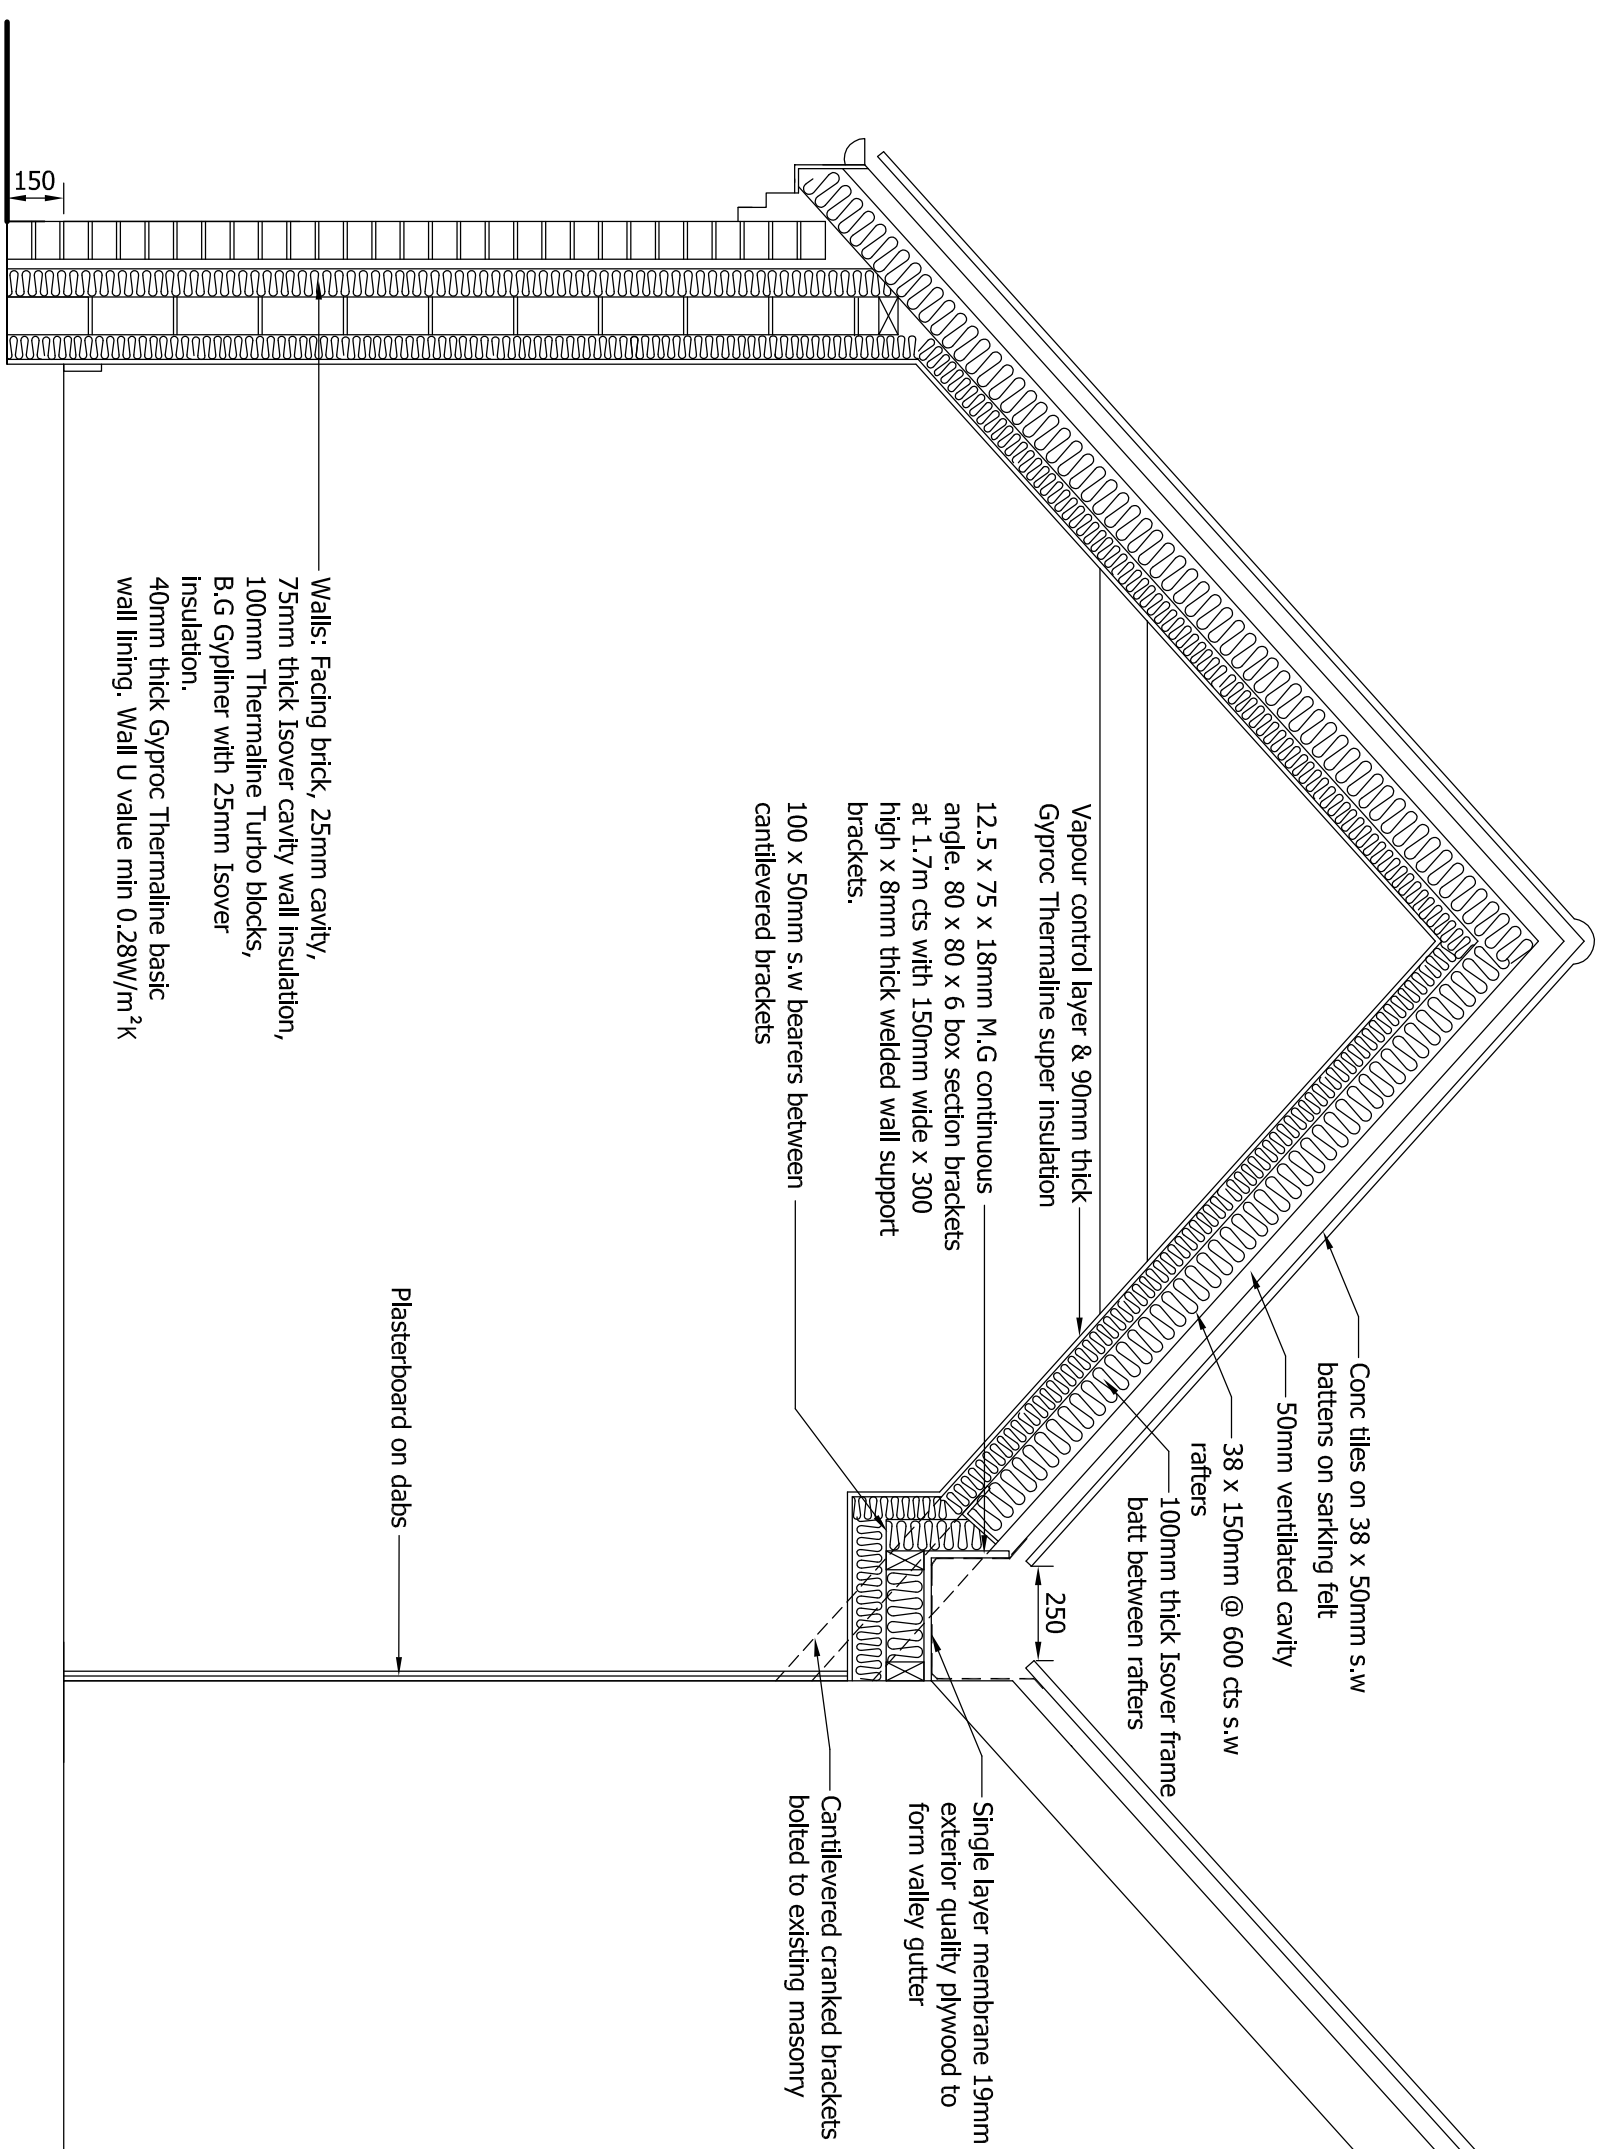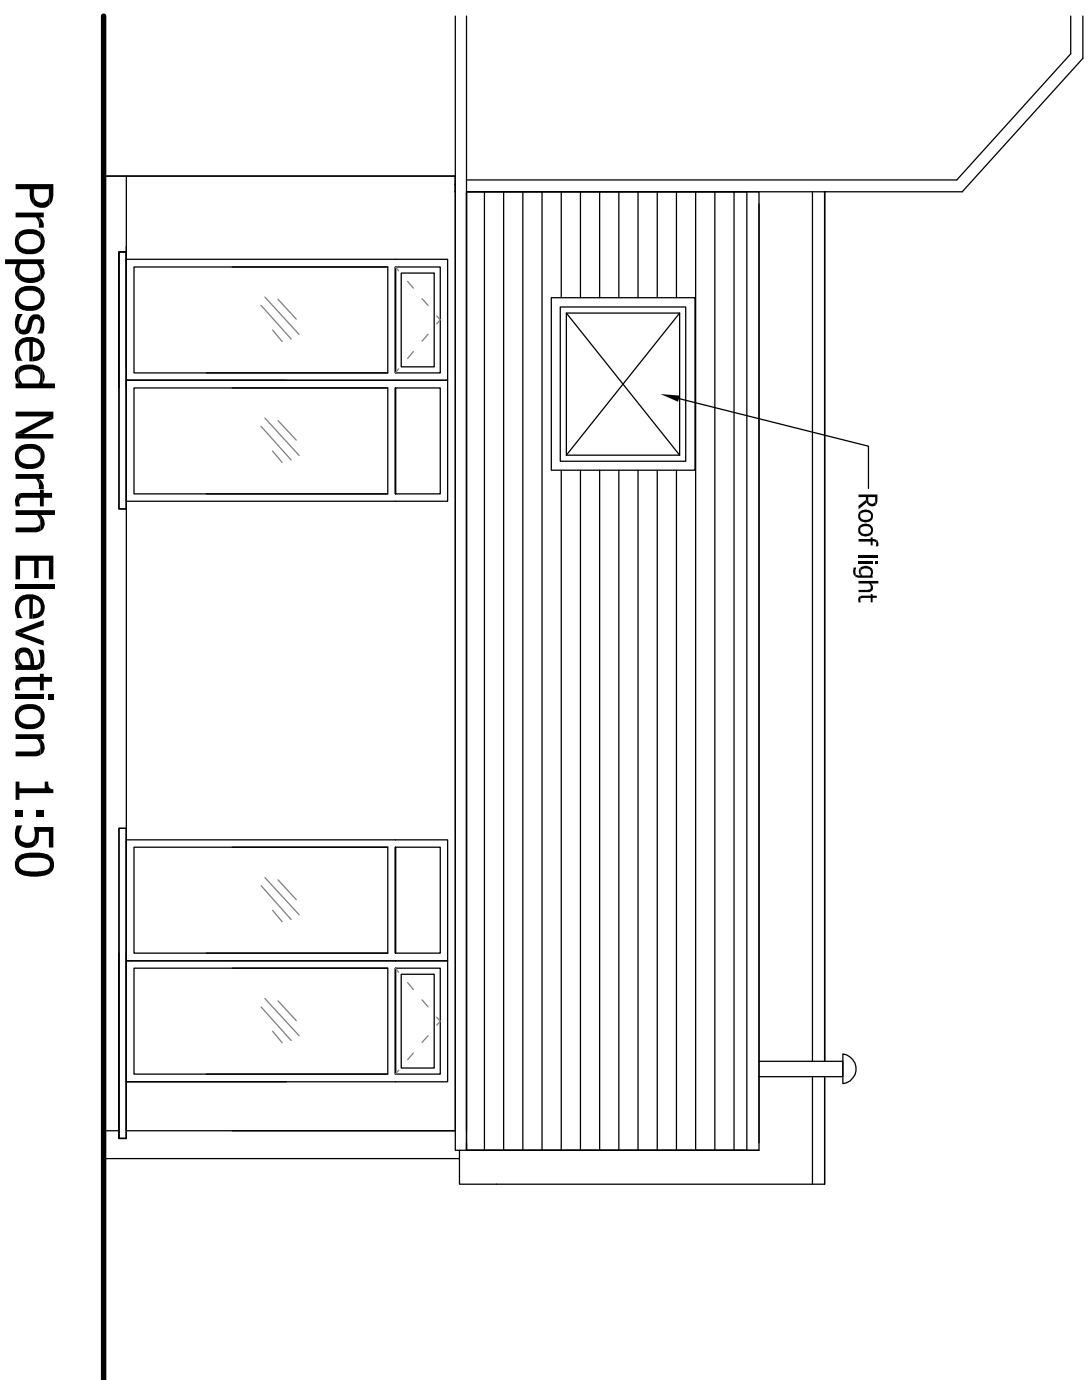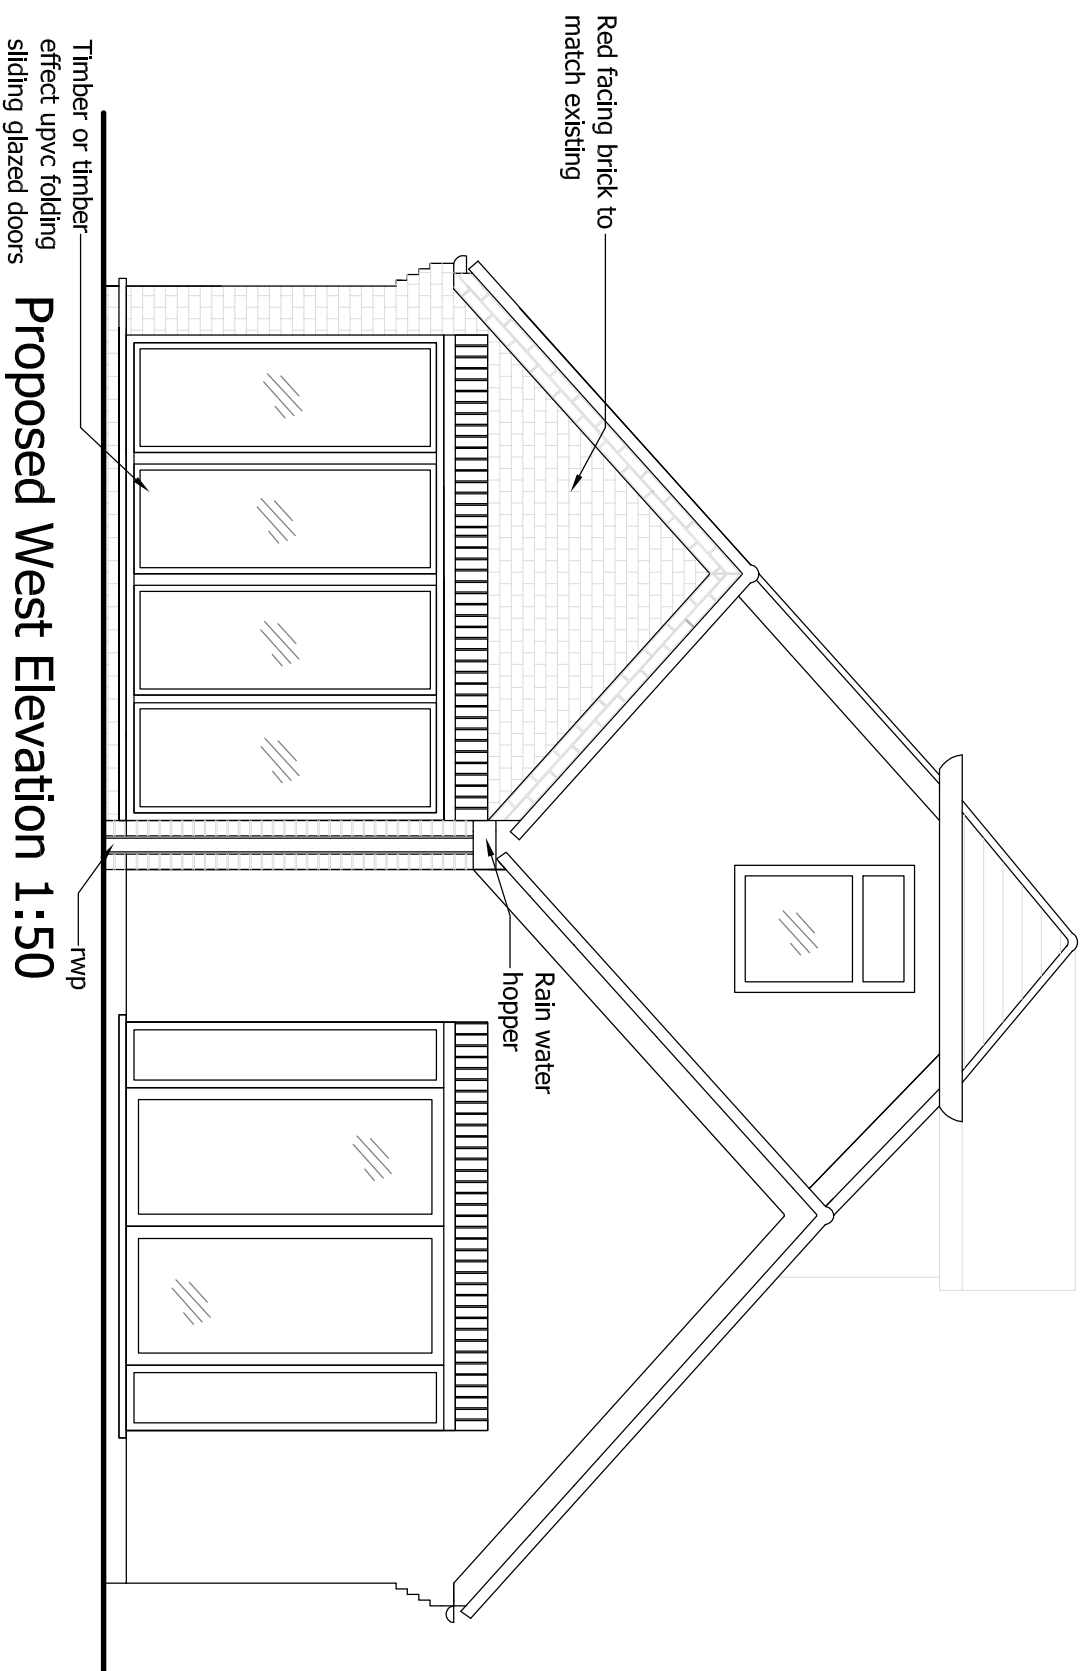

Section A-A 1:20

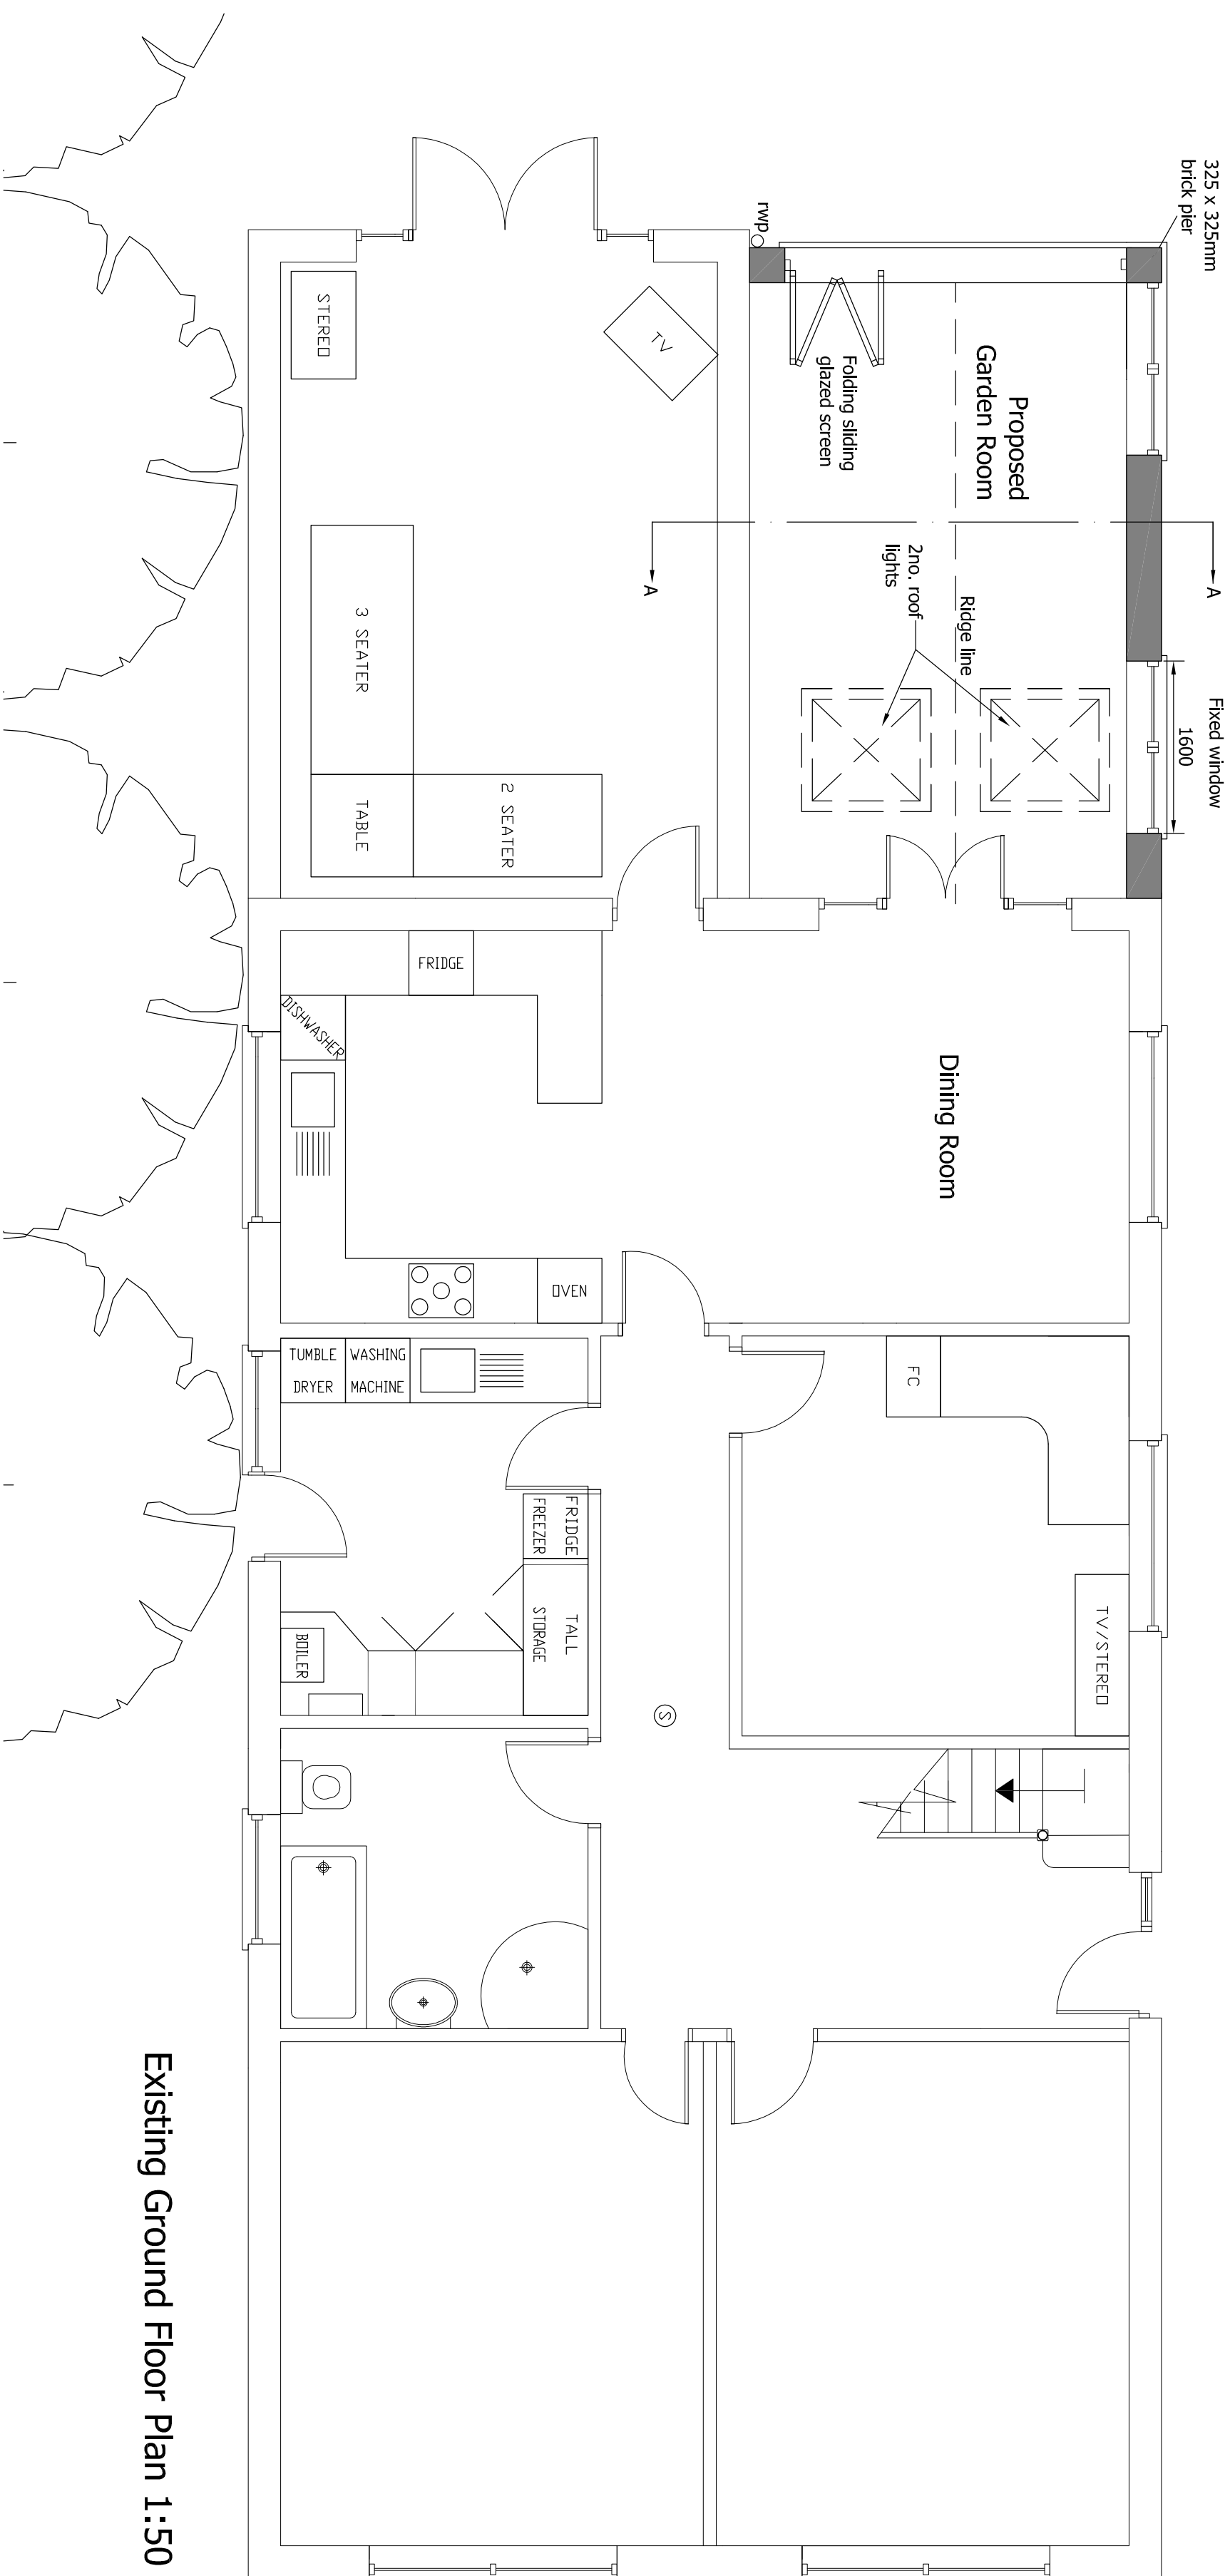

Existing Ground Floor Plan 1:50

A	29.11.12	Slide windows increased & roof lights added	KS
REV.	DATE	DESCRIPTION	BY



Client	Mr M Harvey		
Job Title	Alterations at 5A Fifth Av, Warlington PO9 2PL		
Drawing Title	Proposed Plans and Elevations		
Drawing No.	4028/02		
Scale	Date	Drawn By	Checked By
As Shown@A1	26.11.12	KS	
			Revision A