


01 NORTH ELEVATION




02 WEST ELEVATION



03 EAST ELEVATION

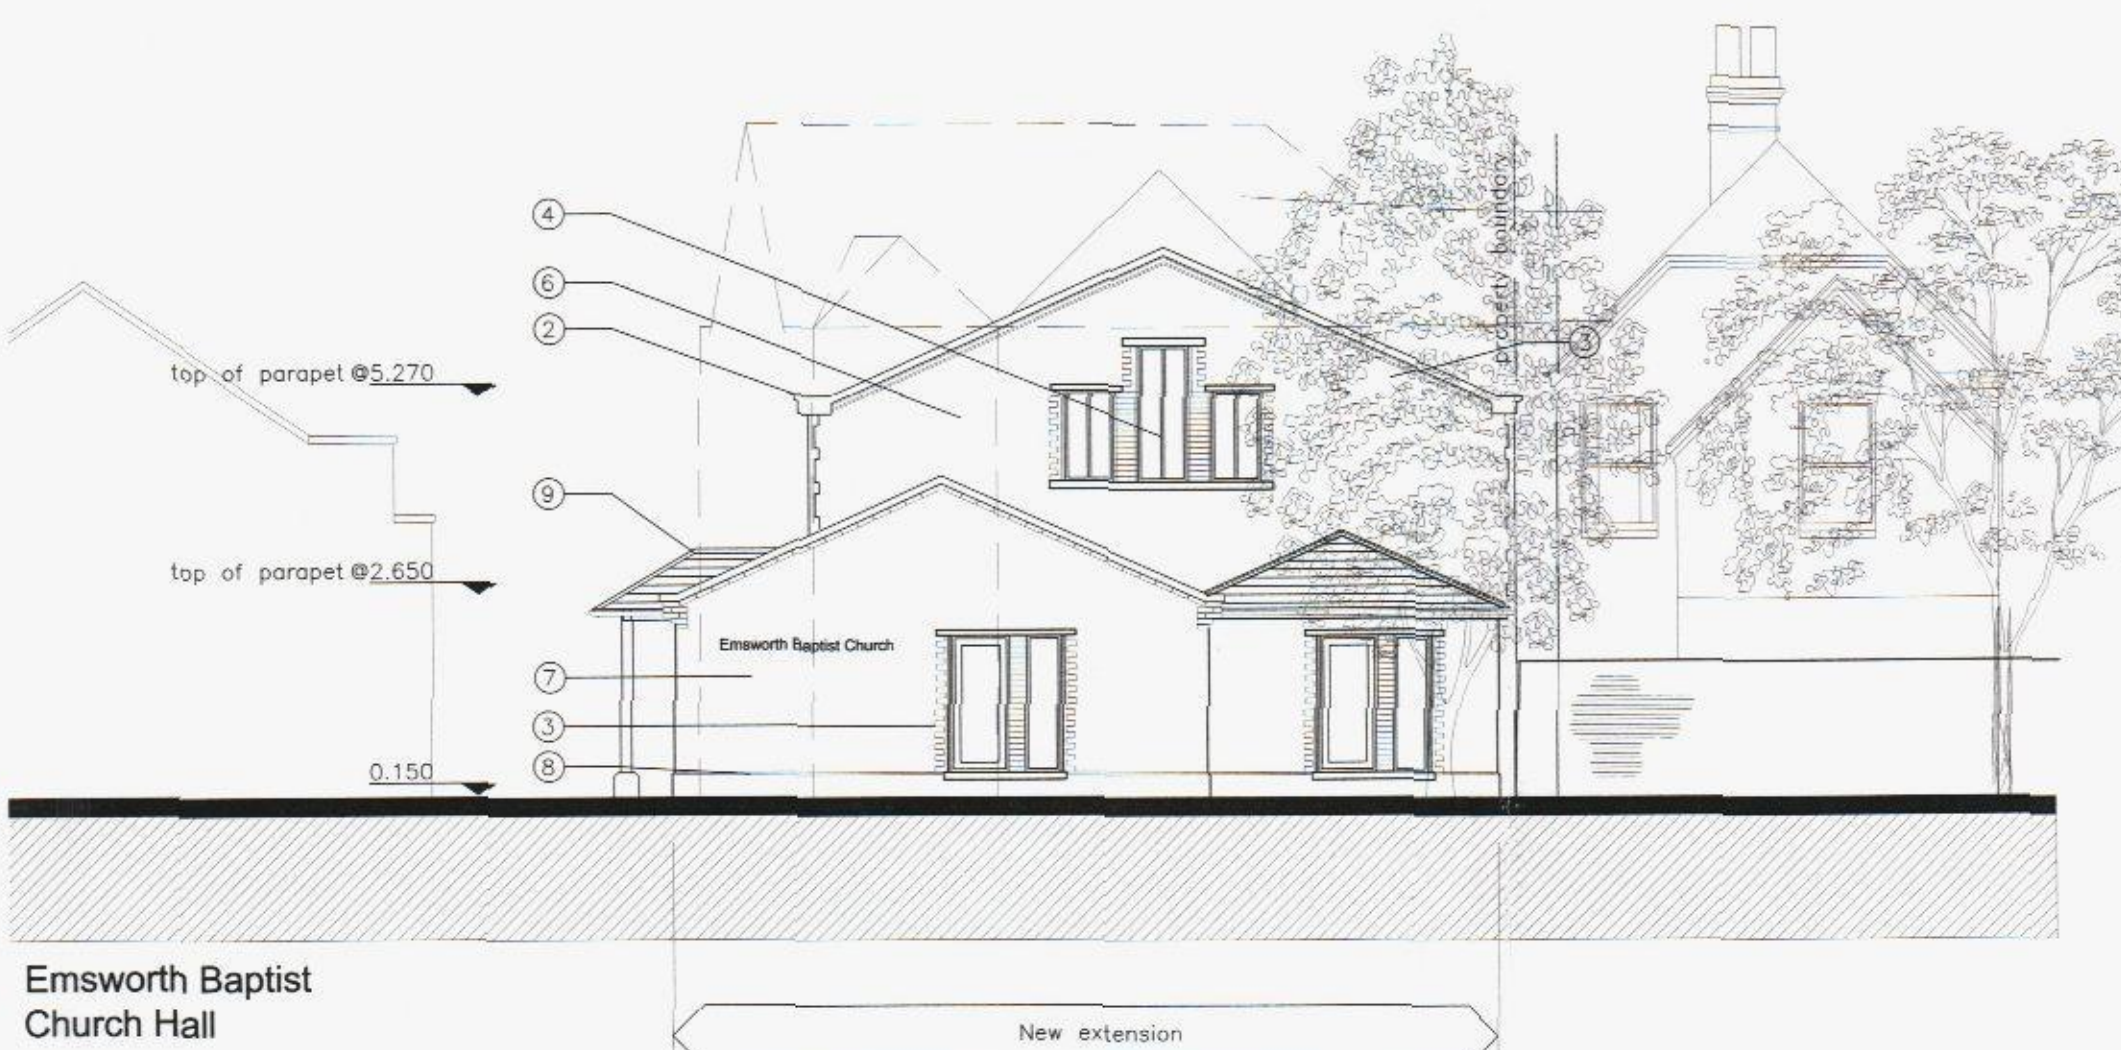

04 SOUTH ELEVATION

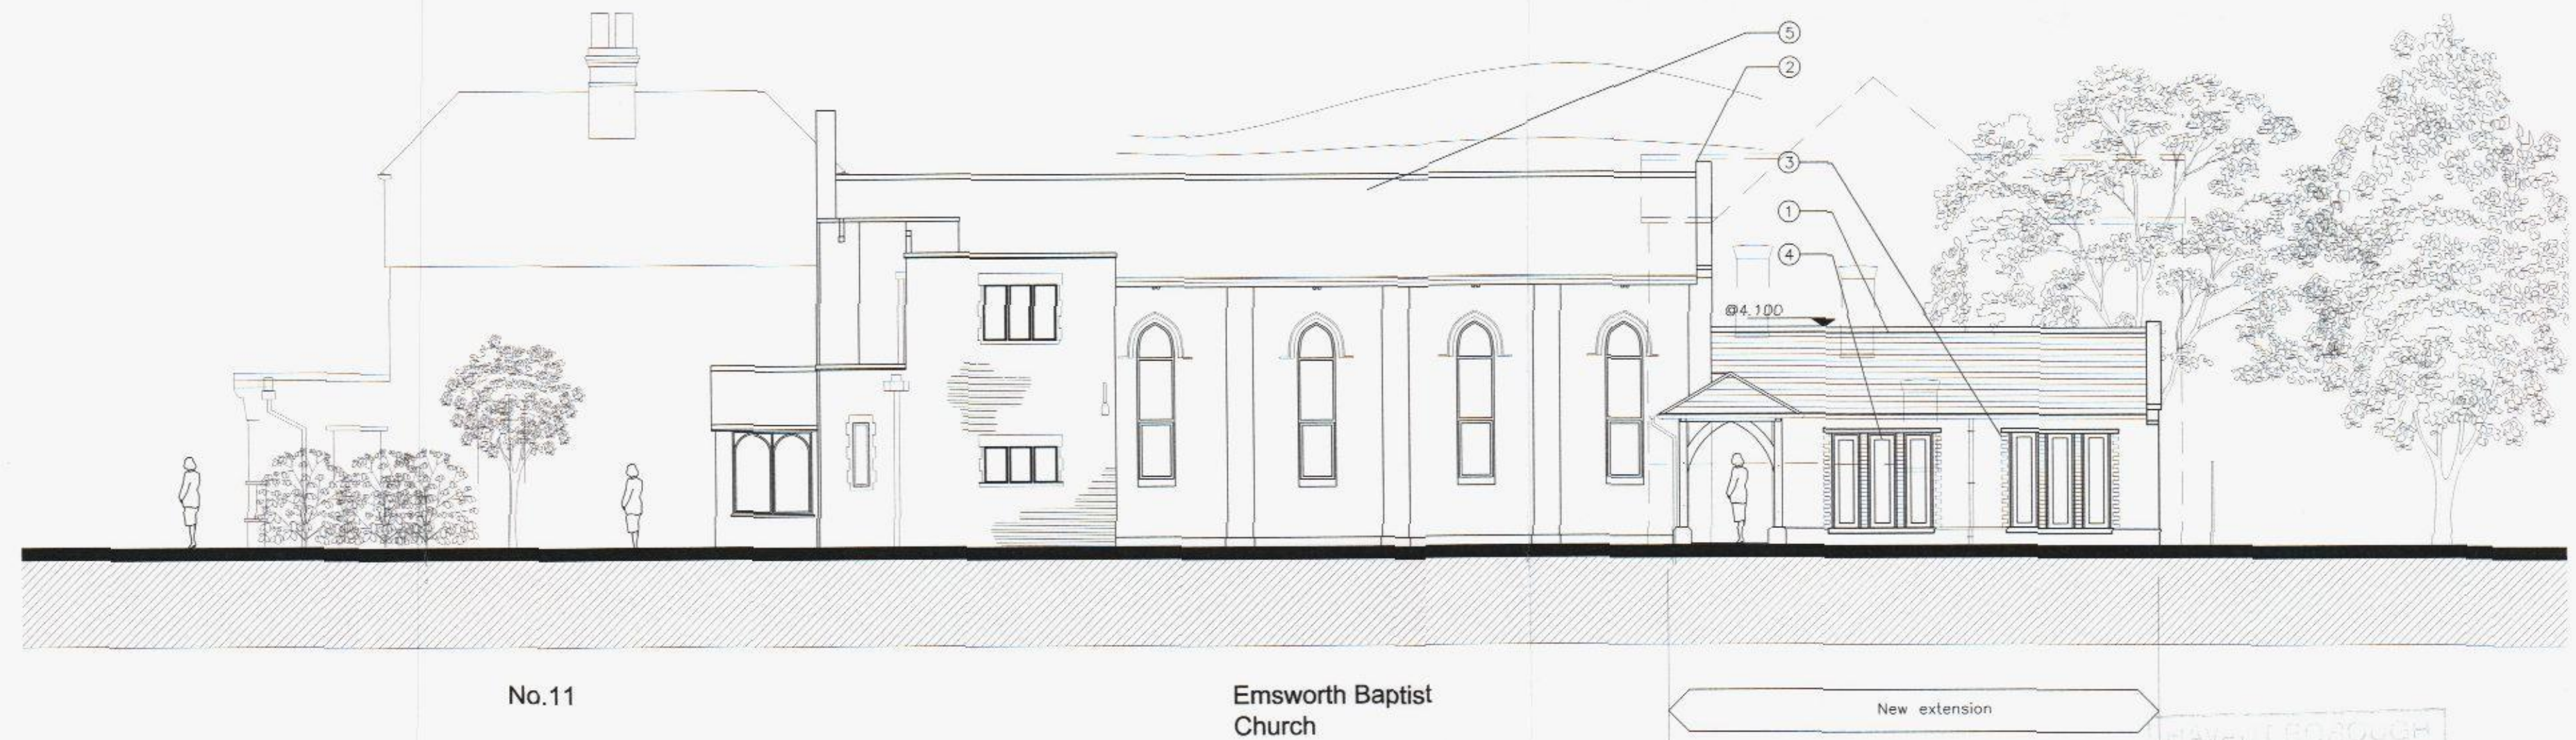

Key to materials

- ① FIBRE CEMENT SLATE ROOF
- ② RE CON STONE CAPPING
- ③ FEATURE BRICKWORK
- ④ TIMBER WINDOWS
- ⑤ EXISTING ROOF
- ⑥ EXISTING BRICK REMODELLED
- ⑦ NEW BRICKWORK
- ⑧ NEW BRICK PLINTH
- ⑨ PORCH
- ⑩ EXISTING BALCONY WALL

Scale Bar: 1:100

REV	DATE	DETAILS
B	270912	window to south elevation
A	070912	Porch and rear windows amended

studio 5 architects ltd.

DRAWING	SCALE	DATE
PROPOSED ELEVATIONS	1:100 @ A1	JULY 2012
PROJECT	STATUS	REV.
PROPOSED REFURBISHMENT & REPLACEMENT ANNEXE	PRELIMINARY	B
EMSWORTH BAPTIST CHURCH	PROJECT NO.	DRAWING NO.
	10.453	022b

Nongate studios, 12 Northgate, Chichester. PO19 1BA. T: 01243 528811. E: mail@studio5architects.co.uk. www.studio5architects.co.uk