


A	1/11/11	02/01/11
Date		Revision
© copyright		
THORNS-YOUNG ARCHITECTURAL		
THORNS-YOUNG LTD. 232 London Road, North End, Portsmouth, PO2 90J Tel: 0231 9267 2883 Fax: 0231 9266 3457		
Client		
MR & MRS A. COOPER.		



Front Elevation



Side Elevation

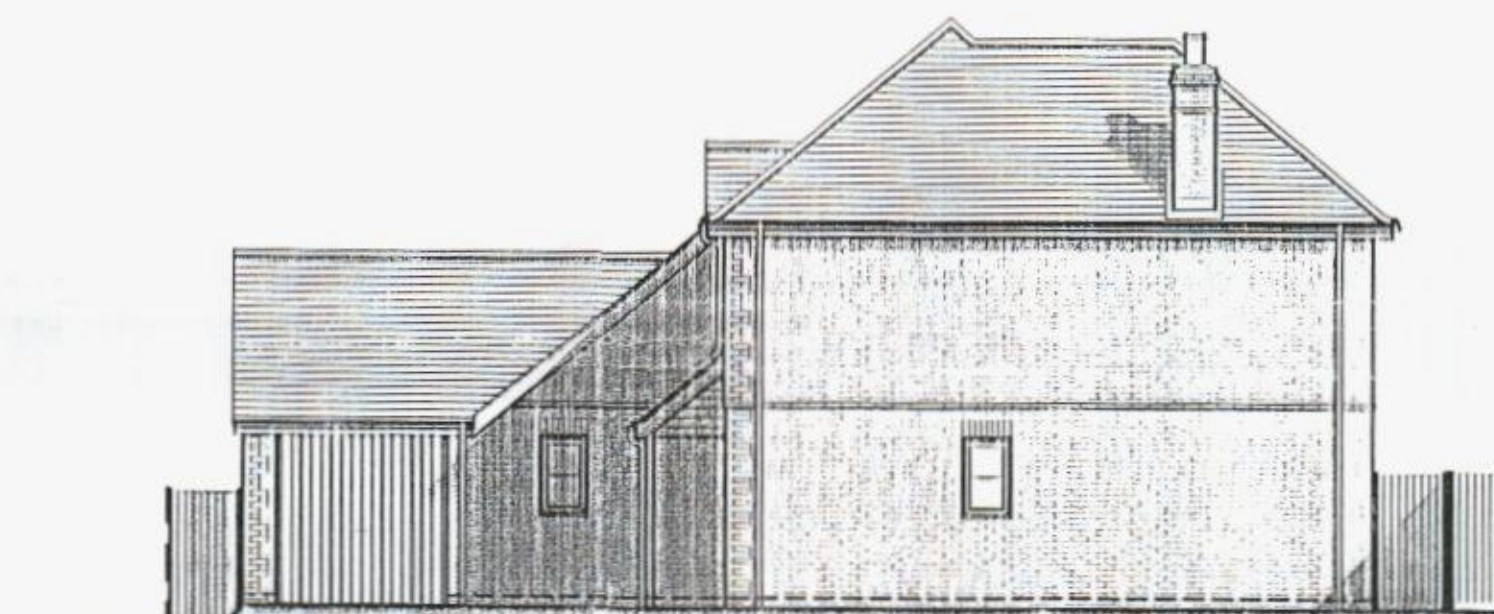

Side Elevation



Rear Elevation

Elevations - Plot 3.



Job Title	
LAND TO REAR OF 92886 LONDON ROAD PURBECK.	
Drawing Title	
PLOT N° 3. ELEVATIONS	
Scale 1:100 AT A2.	
Date NOV'10	Drawn by BT
Org. No.	Rev.
2153 09 51	X