

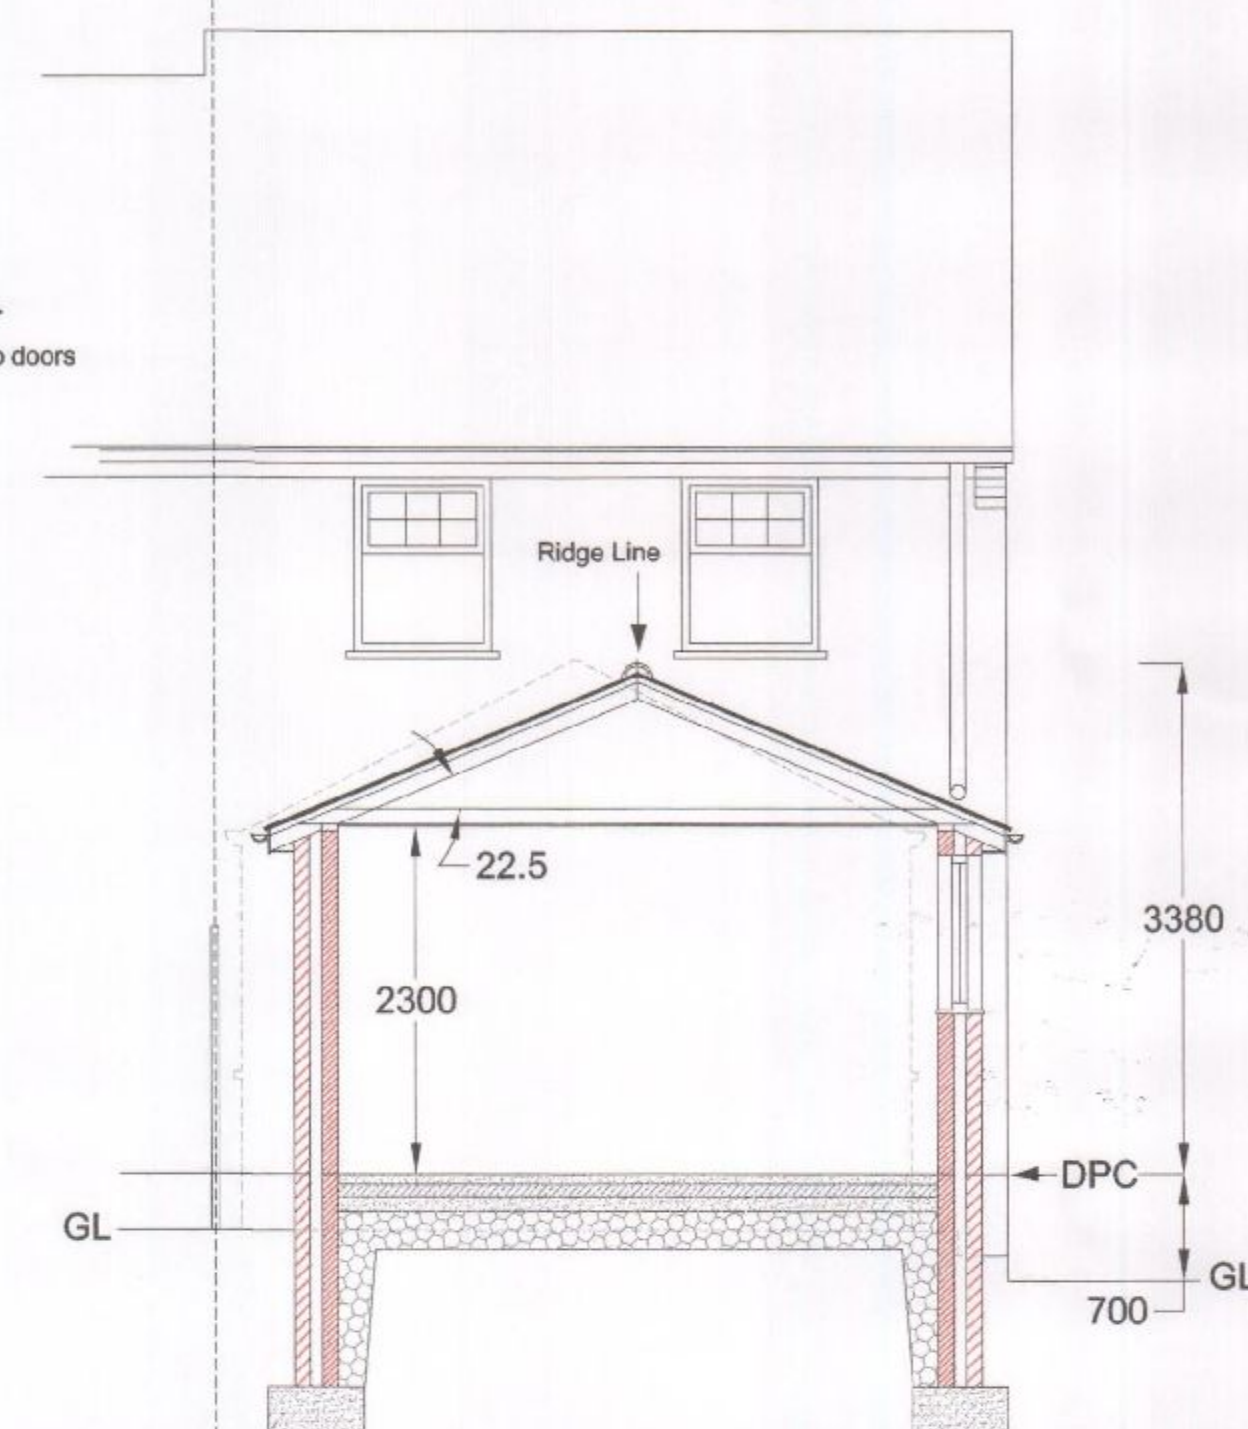
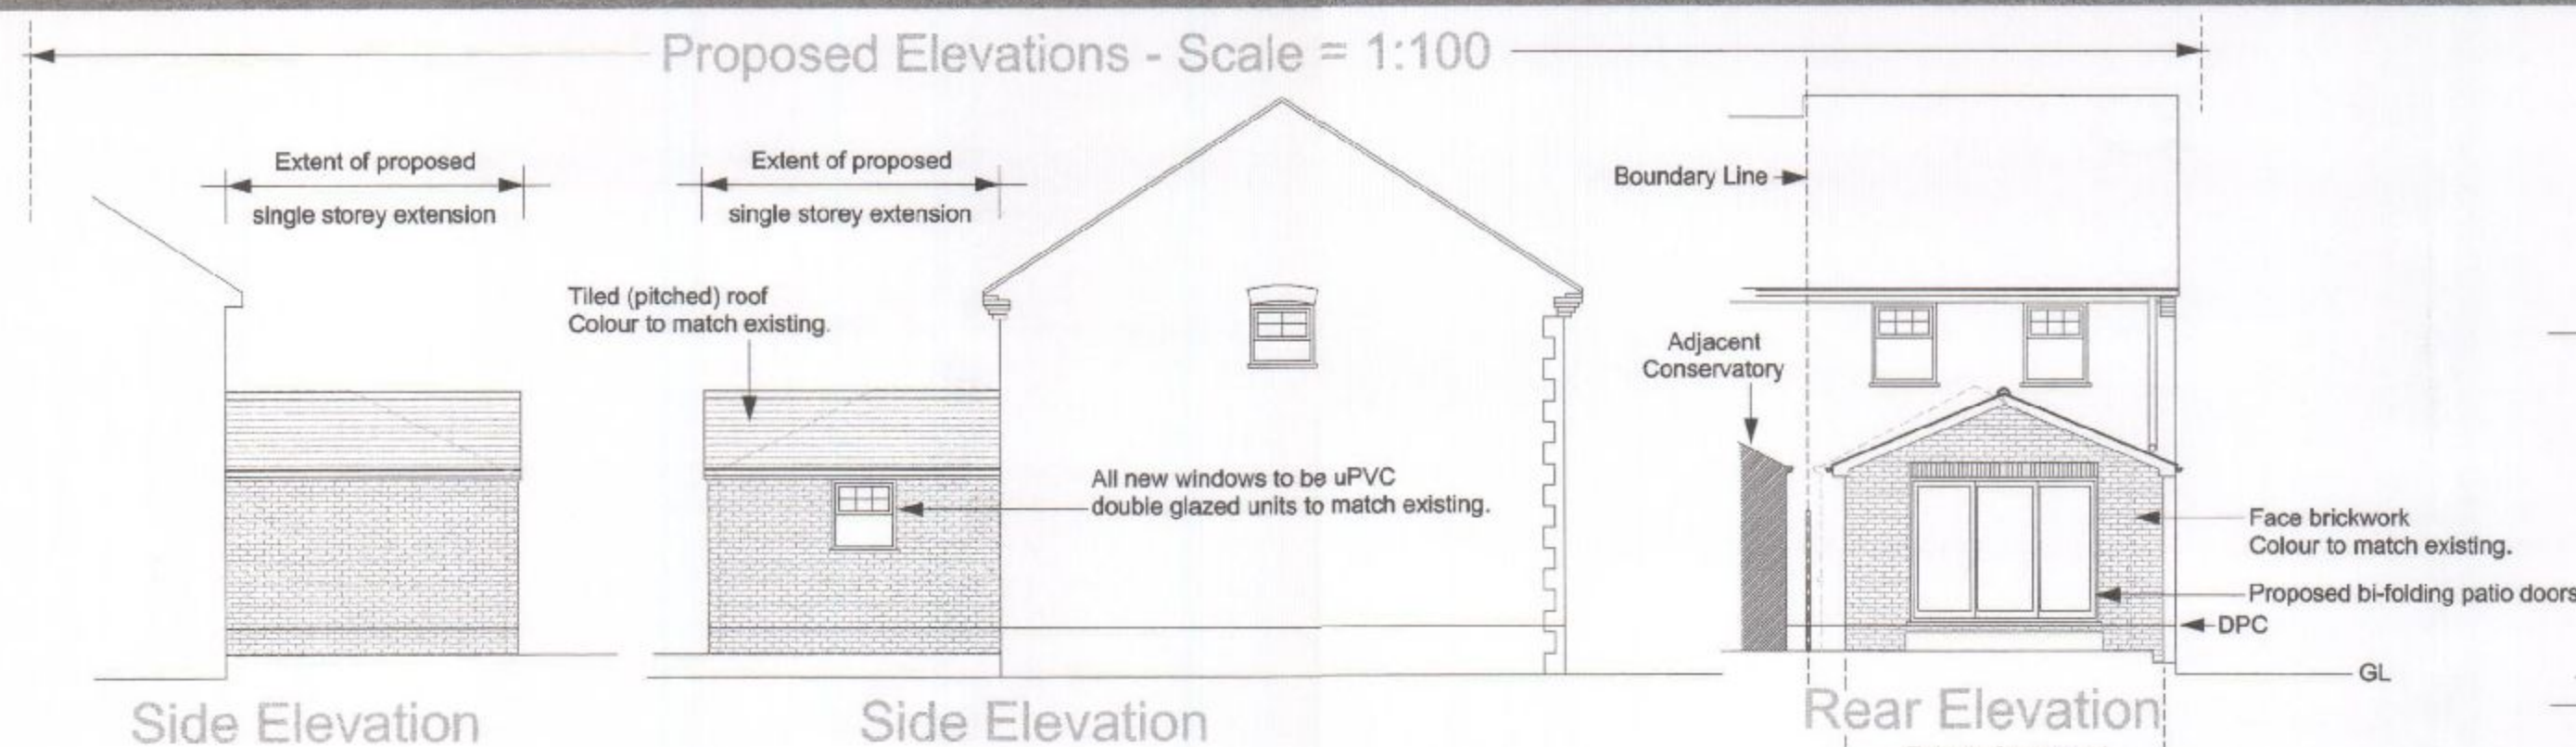


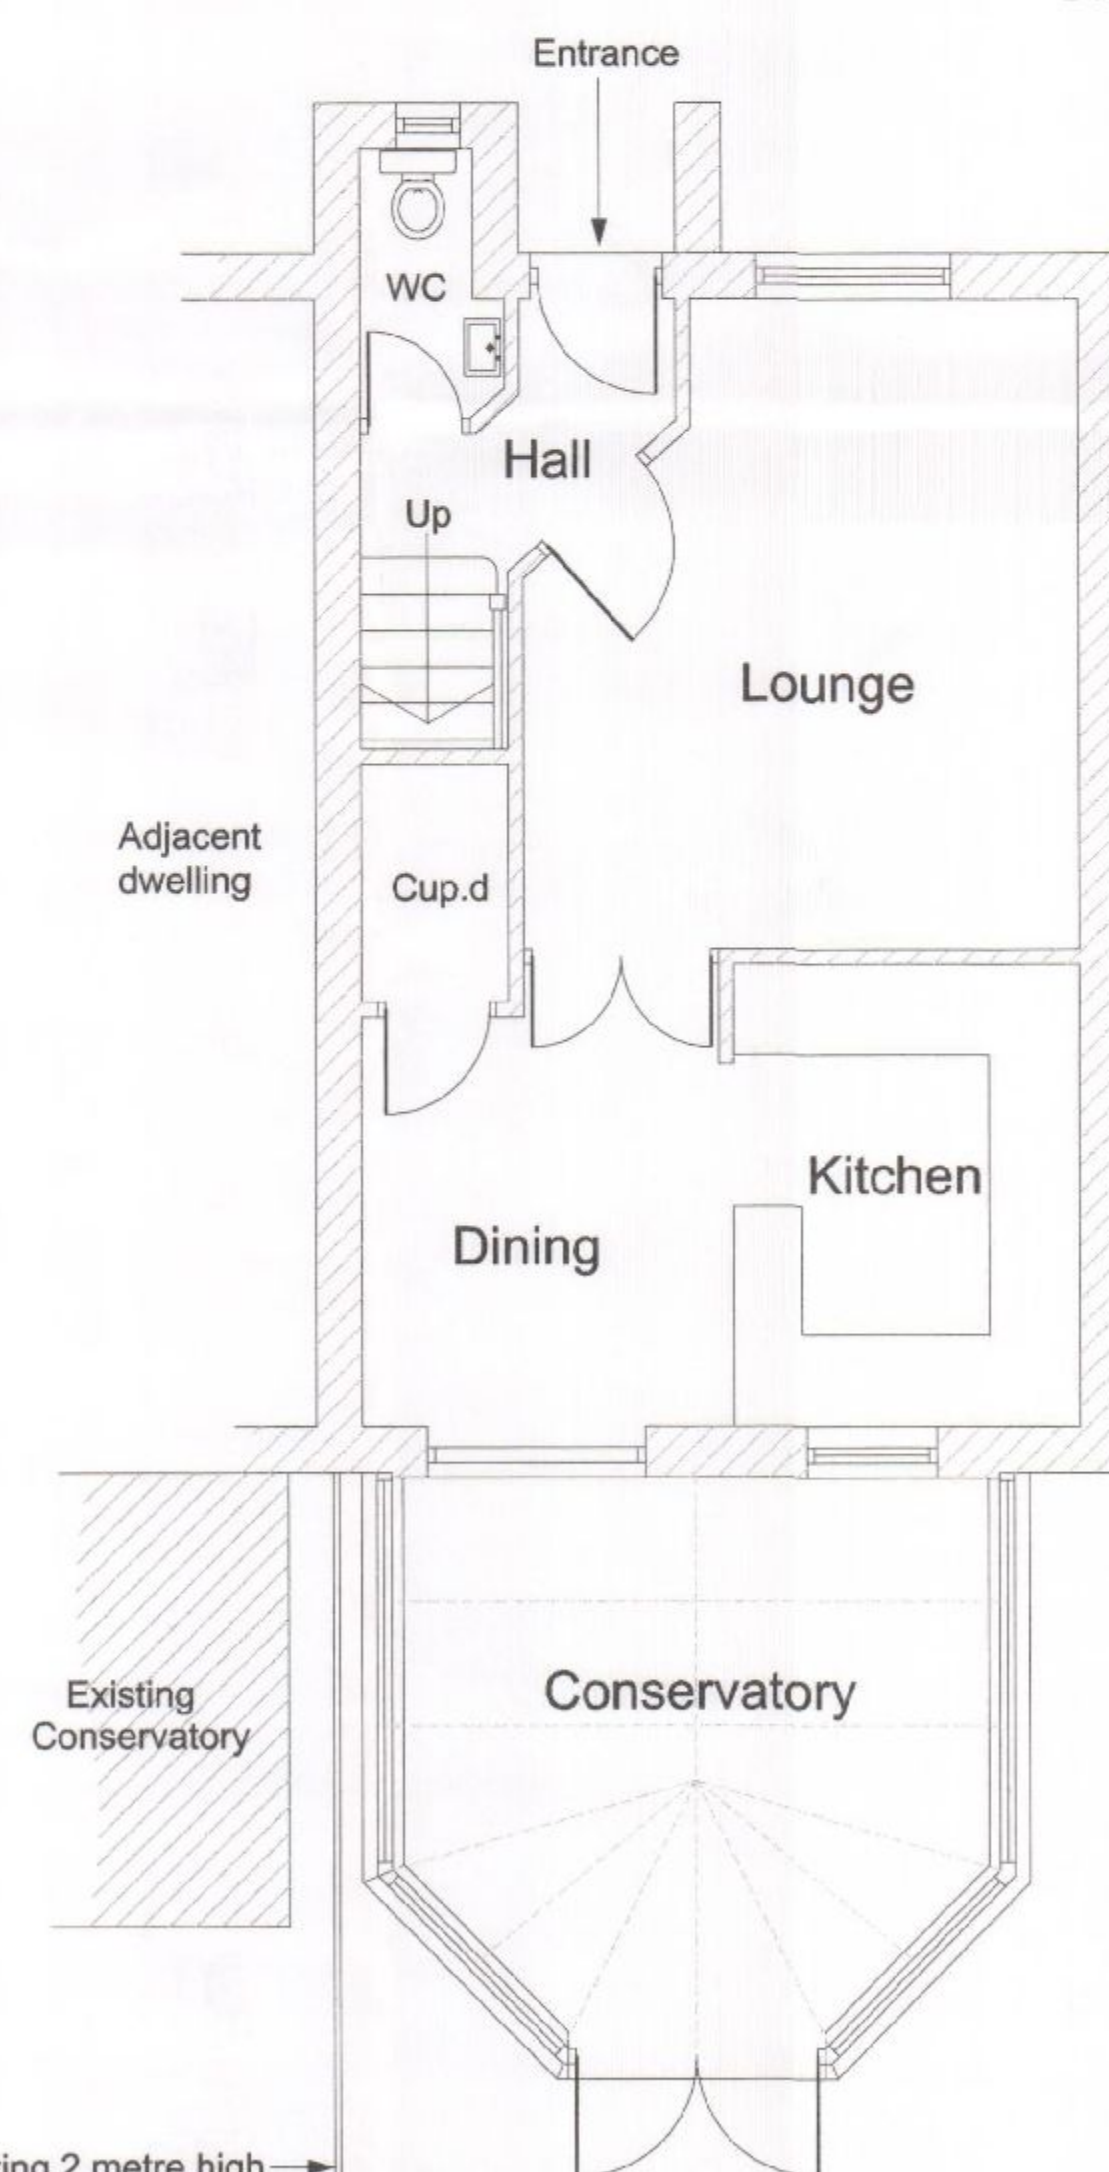


Section A-A
Scale = 1:50

SUPERSEDED

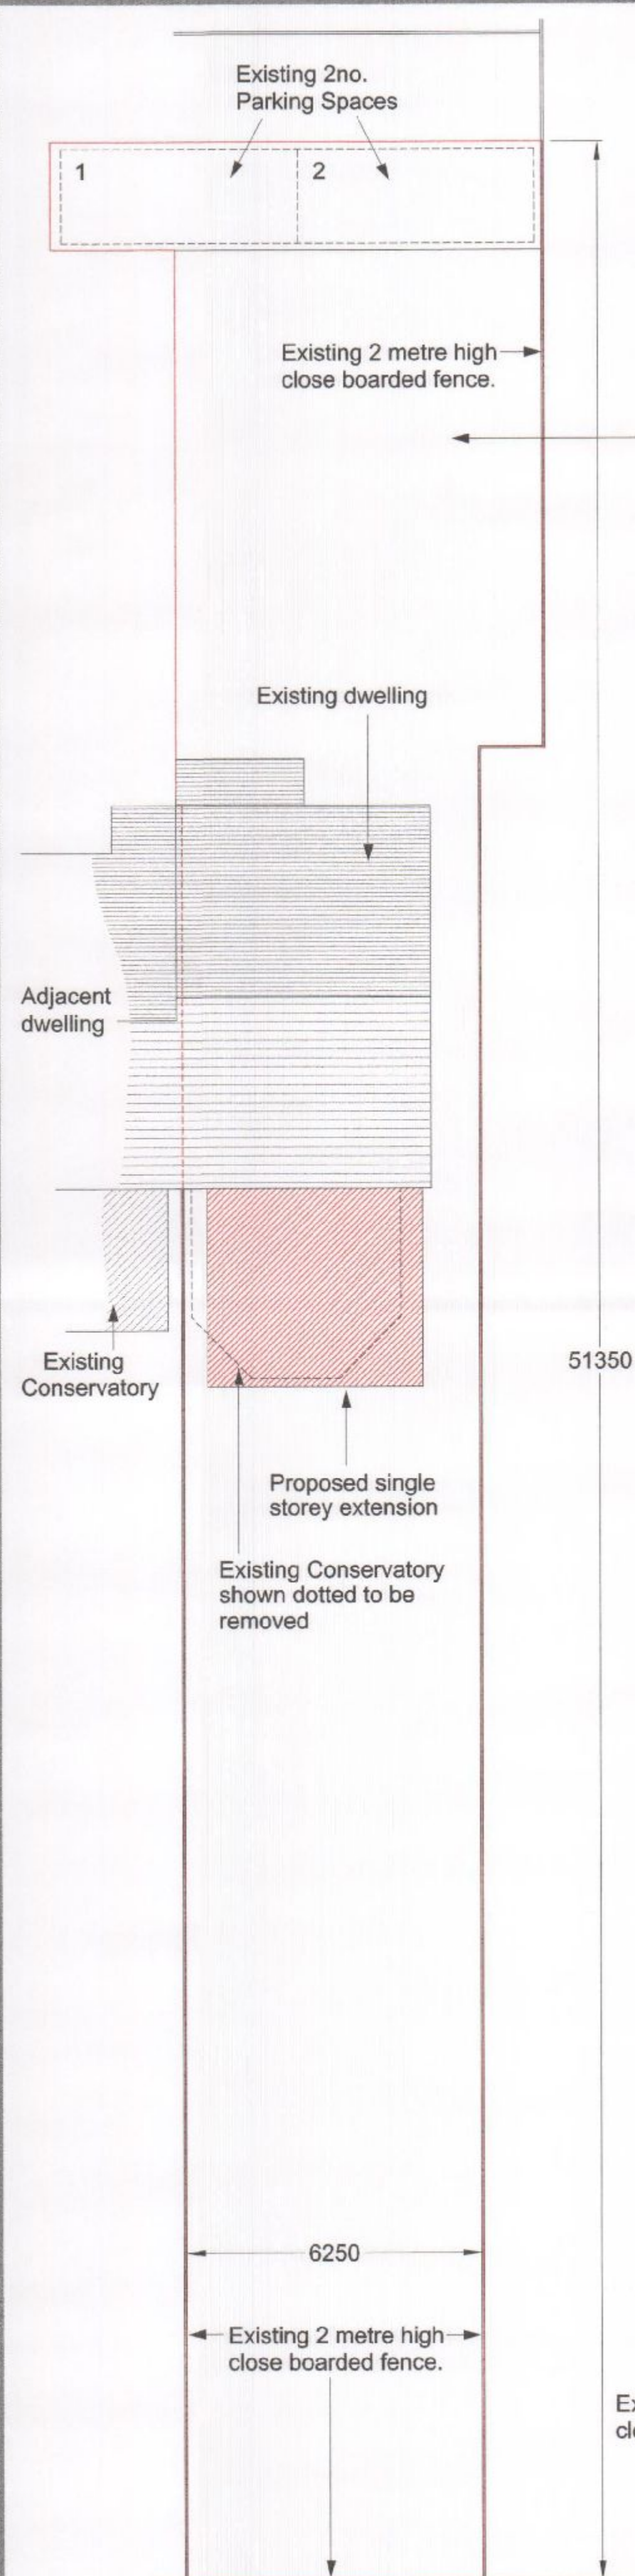


Exist Ground Floor Plan

Scale = 1:50

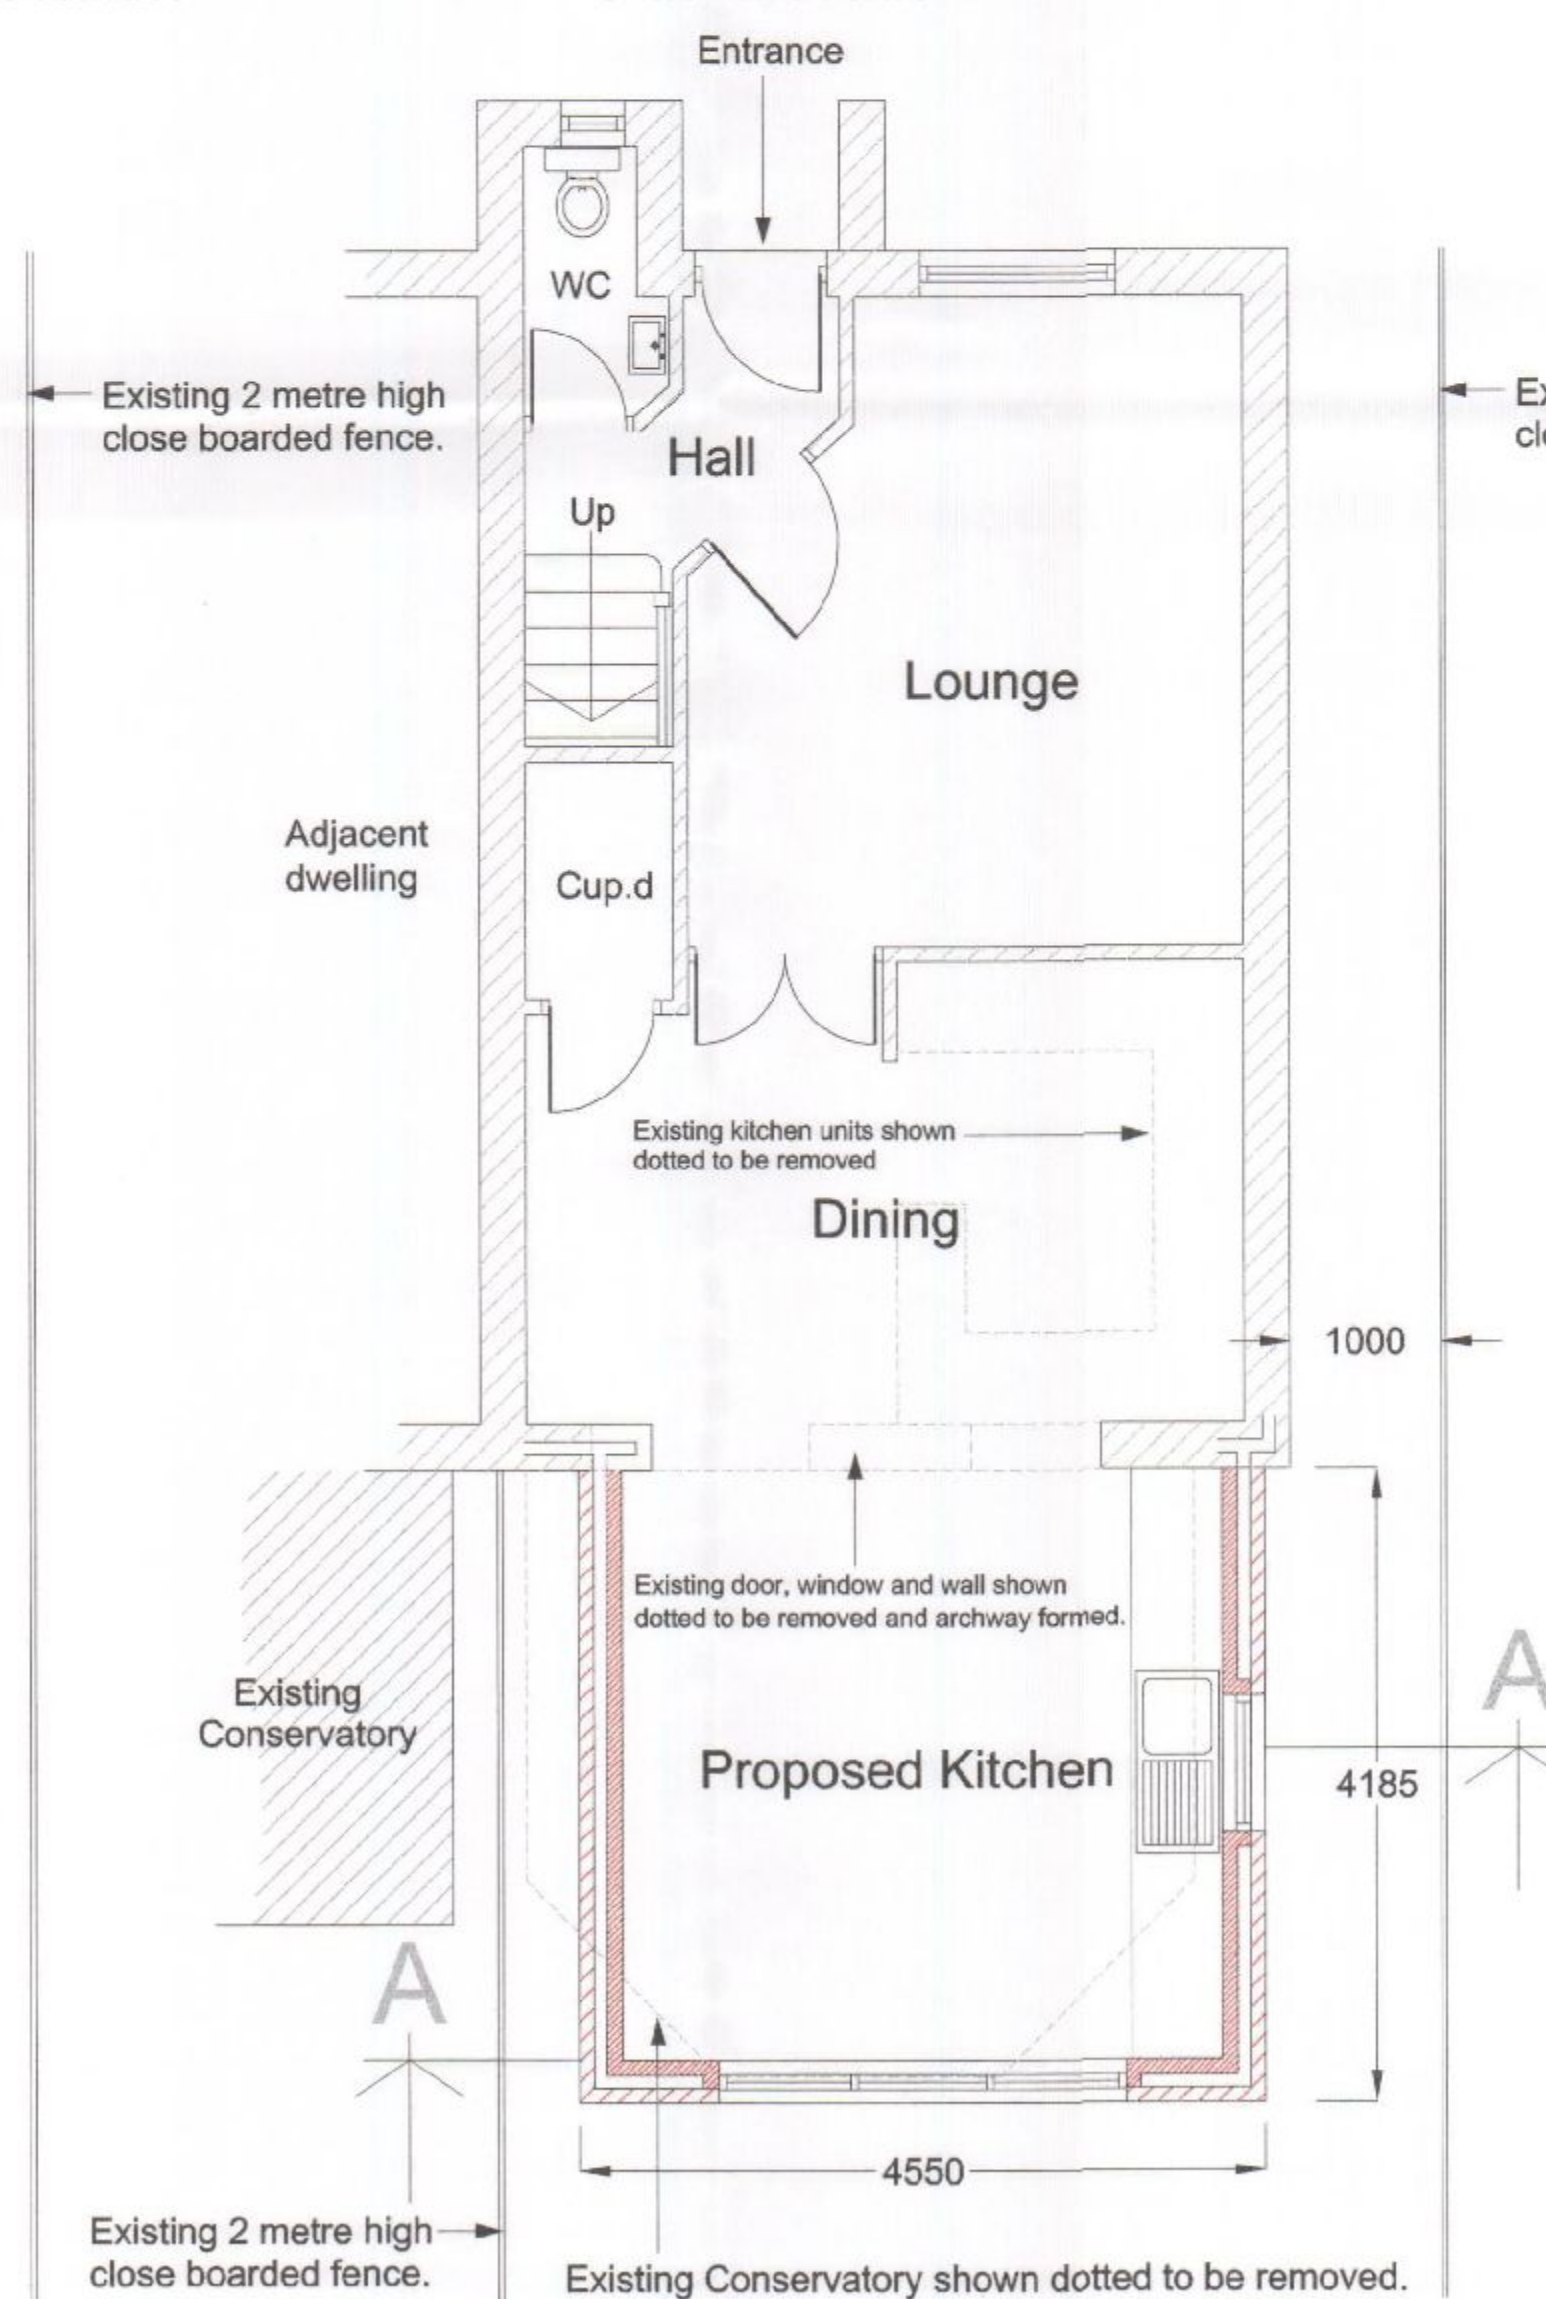


Proposed Ground Floor Plan

Scale = 1:50

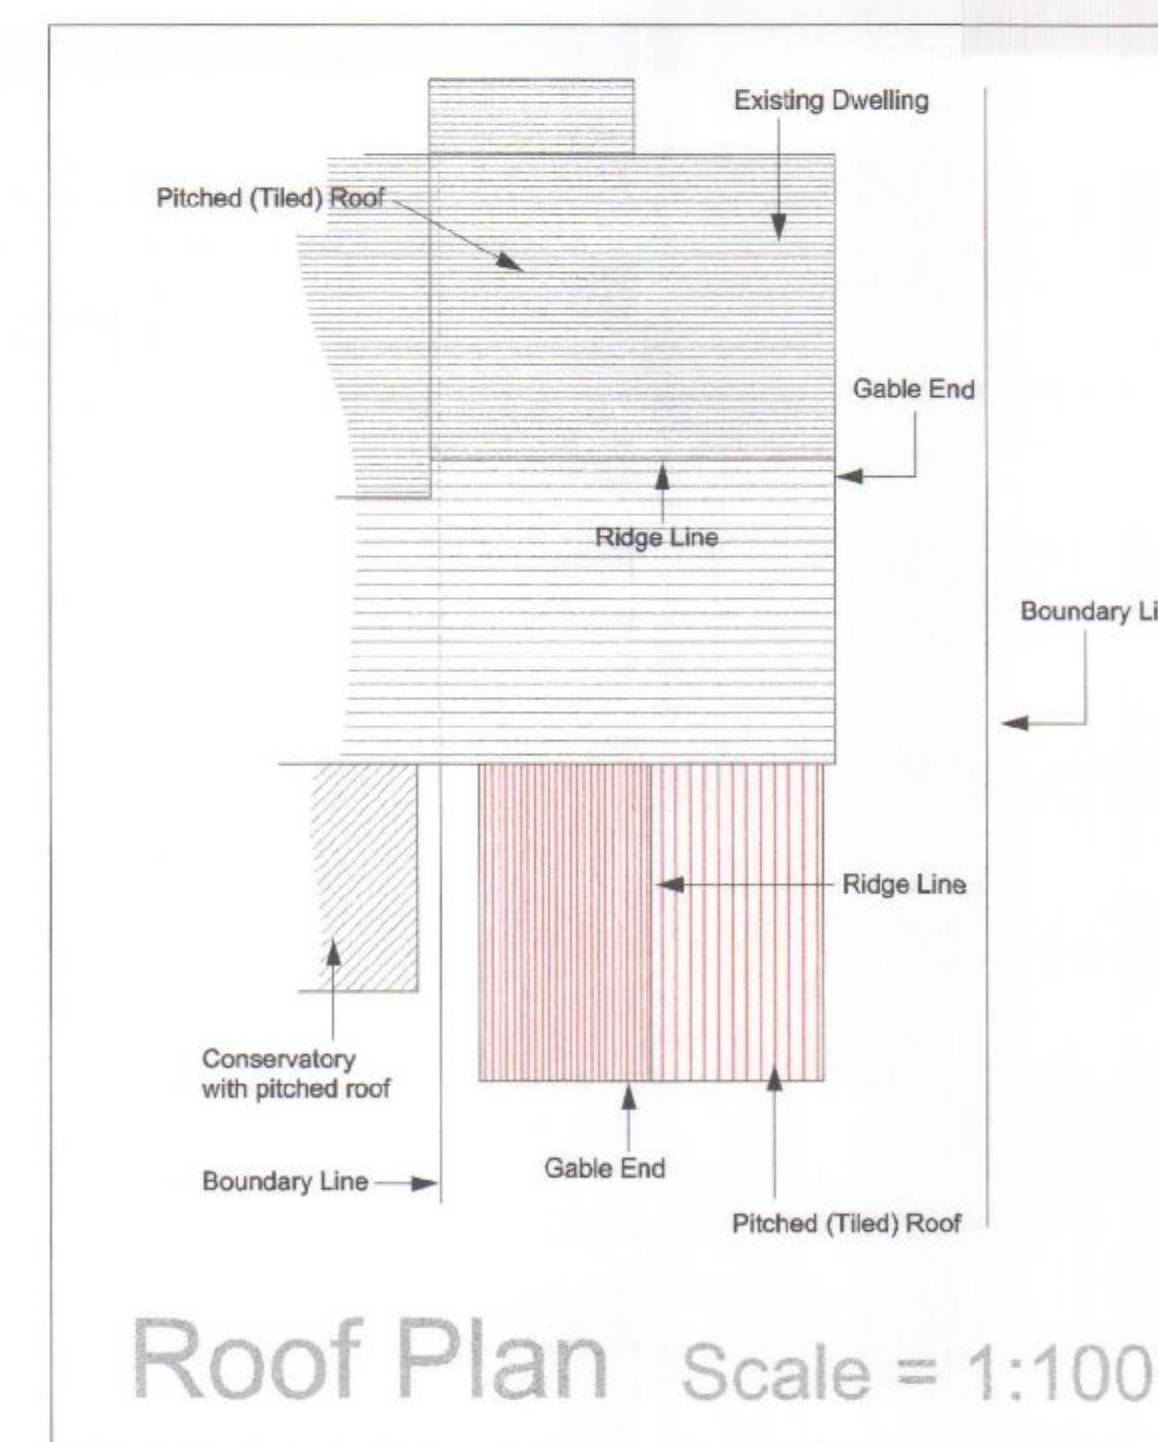

Roof Plan Scale = 1:100

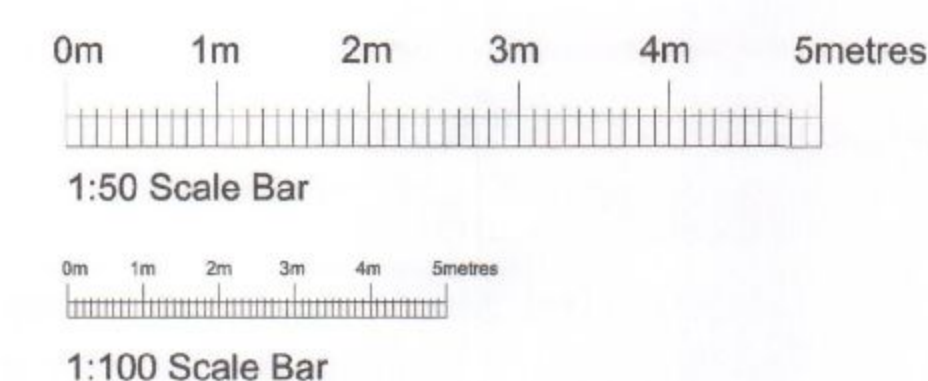

Rev.	Date.	Description.	
Client.			
<i>Mr & Mrs Treagust</i>			
Project.			
<i>17 Forsythia Close, Denvilles, Havant, Hants, PO9 2FW.</i>			
Drawing Title.			
<i>Proposed Single Storey Extension to Rear.</i>			
Date.	Drawn By.		
<i>17/12/11</i>			
Scale.	Drg no.	Rev.	
<i>1:50 & 1:100</i>	<i>2011/12</i>		