



PLANNING APPLICATION
ISSUE

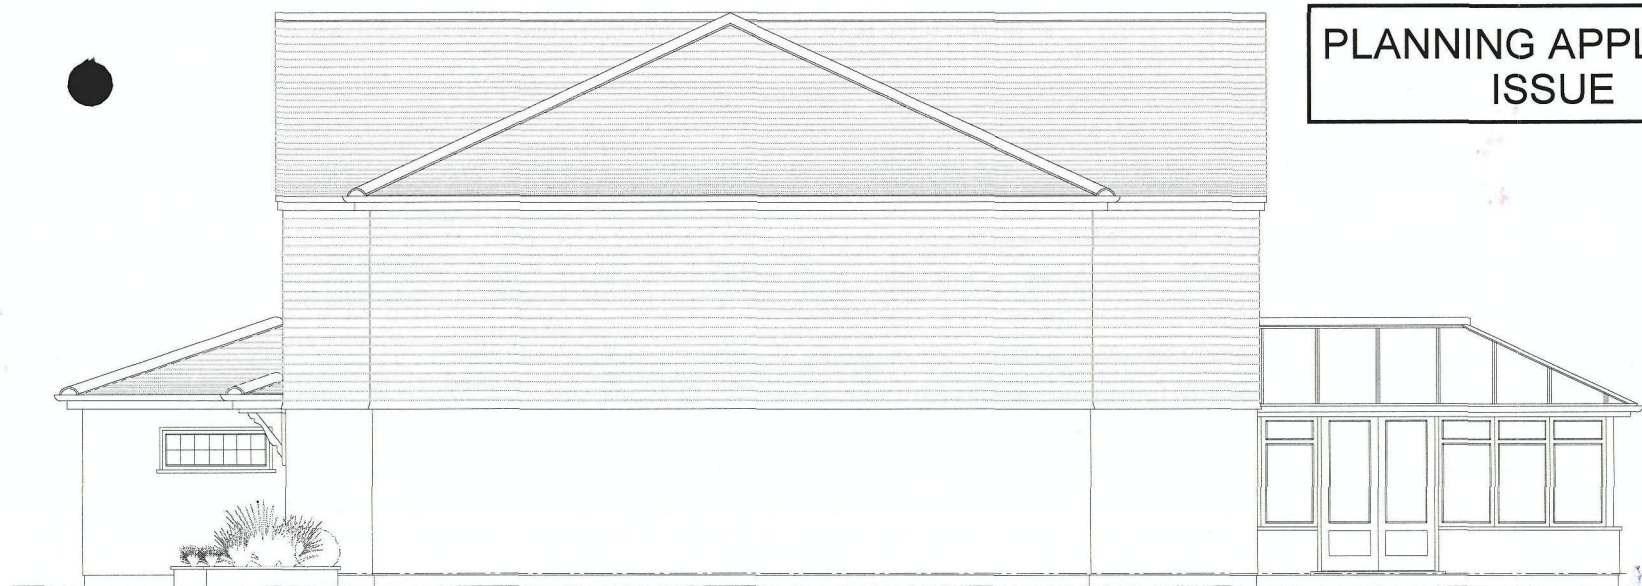


South Elevation




West Elevation

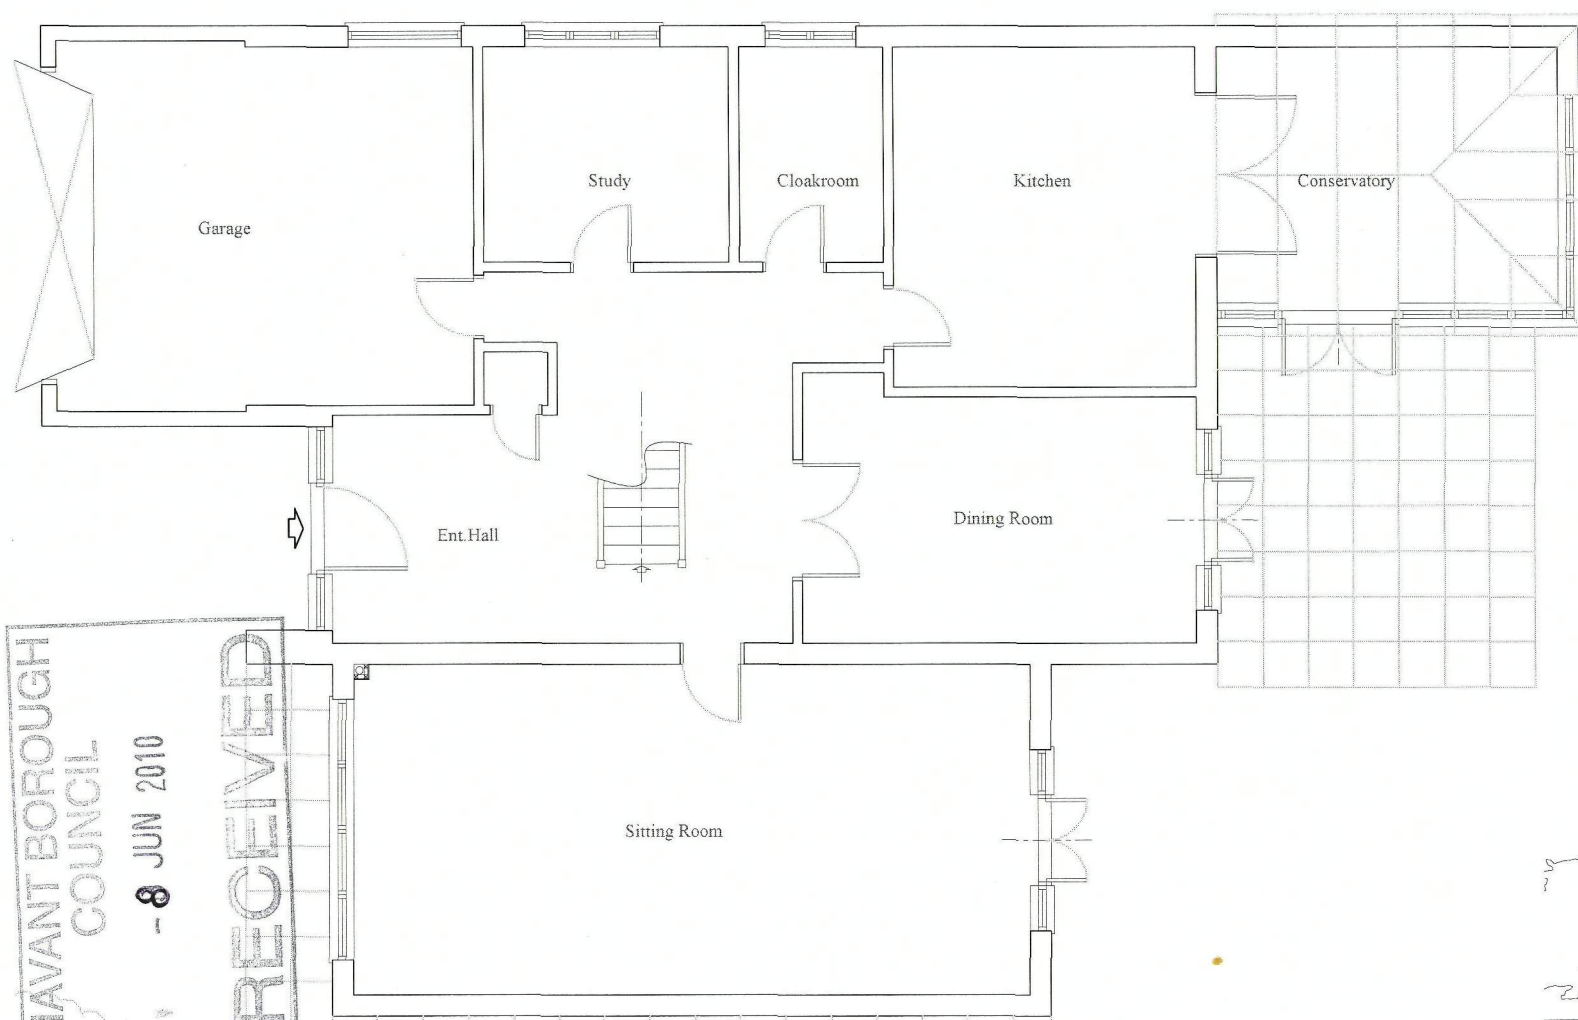

Ground Floor Plan
Scale 1:100

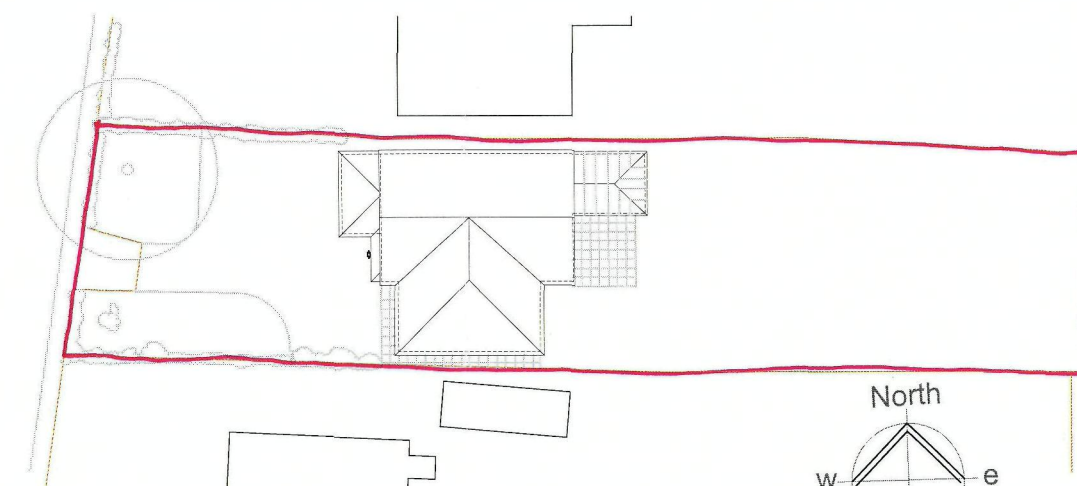

Site Plan Scale 1:500

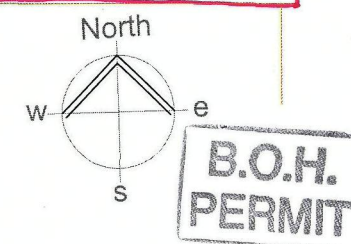

Street (West) Elevation

This drawing has been prepared for the sole purpose of achieving Planning Approval.
This drawing does not purport to be a production drawing for tender or construction purposes.

This drawing has been prepared based on survey drawings and information prepared by others. All dimensions and levels must be checked and verified on site before commencement of works.

PROPOSED NEW ENTRANCE PORCH
&

REPLACE Ex.FRONT GARDEN WALL & CONIFER HEDGE WITH NEW DECORATIVE BRICK WALL.
No. 11a LANGSTONE ROAD. LANGSTONE. HAVANT. HAMPSHIRE.

REVISIONS
05.05.10—Planning Application Issue.

SURVEY
Dwg. No. 100
Scale. 1:100
Date. 31.04.10

HAVANT BOROUGH
COUNCIL
-8 JUN 2010
RECEIVED