



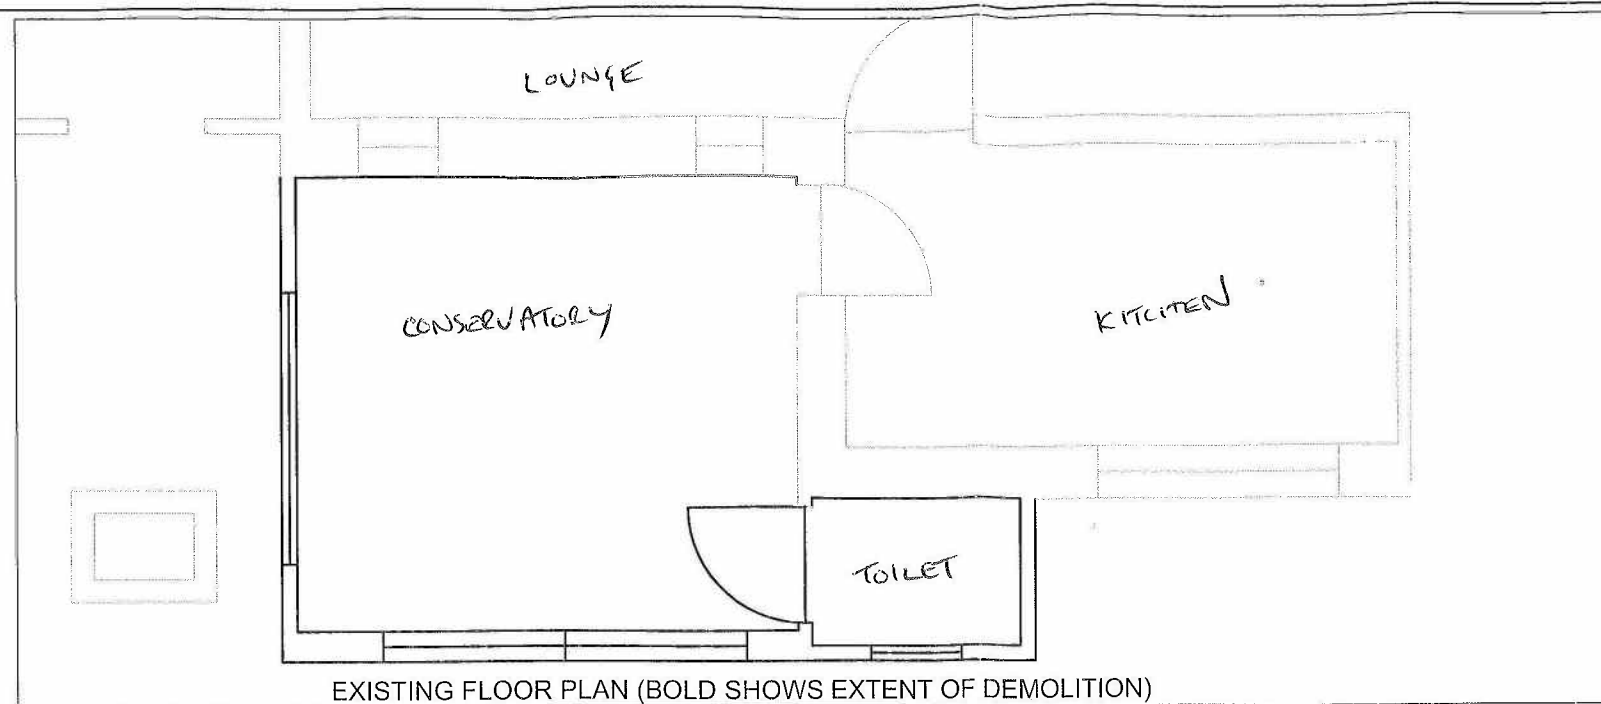

EXISTING FLOOR PLAN (BOLD SHOWS EXTENT OF DEMOLITION)

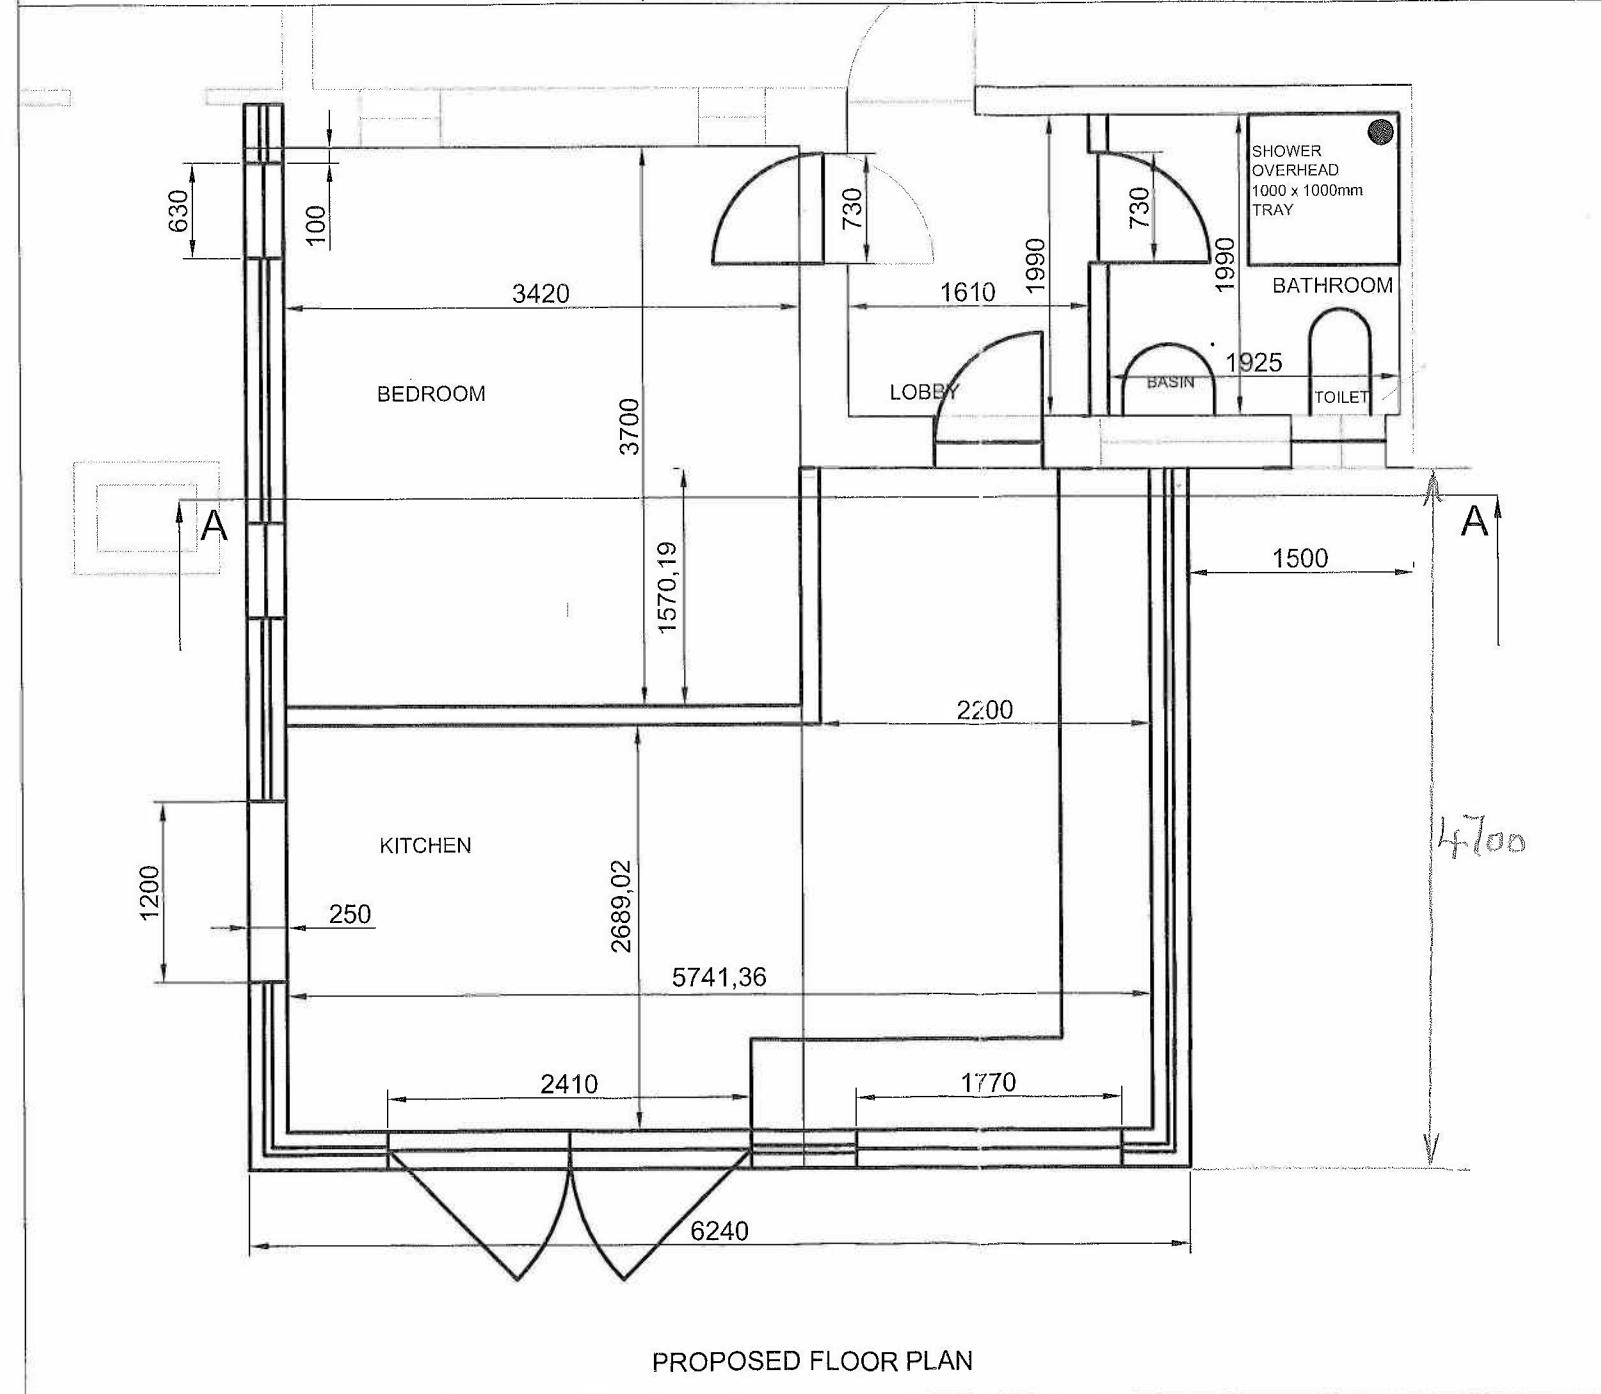

PROPOSED FLOOR PLAN



ASSOCIATED DRAWINGS

No.	TITLE

NOTES

ALL DIMENSIONS ARE IN mm.

THIS DRAWING IS TO BE READ IN CONJUNCTION WITH ALL ASSOCIATED DRAWINGS.

NO DIMENSIONS ARE TO BE SCALED FROM THIS DRAWING.

SER	DESCRIPTION	AUTH	DATE

AMENDMENTS

GATESGARTH

PROPOSED EXTENSION

EXISTING AND PROPOSED FLOOR PLANS

DRAWING No/CAD FILE

GG_003

SCALE

~~1:100~~ AT A3
1:50

DATE

CHETWYND BKS
CHILWELL
NOTTINGHAM
NG9 5HA

APPROVED

APPROVED

DATE

SIG.

DATE

SIG.

CHECKED

SIG.

CHECKED

SIG.