




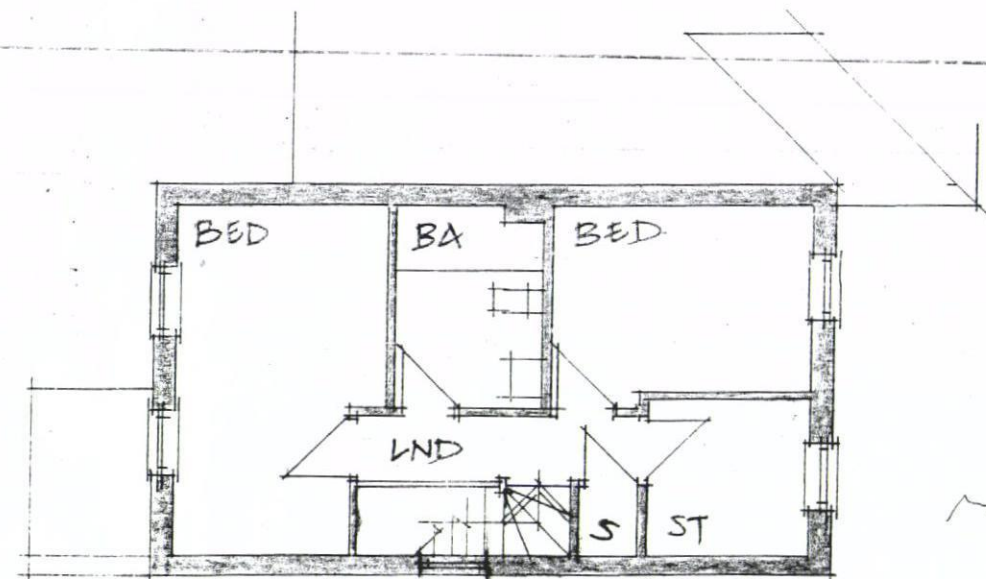

• SECOND FLOOR PLAN •

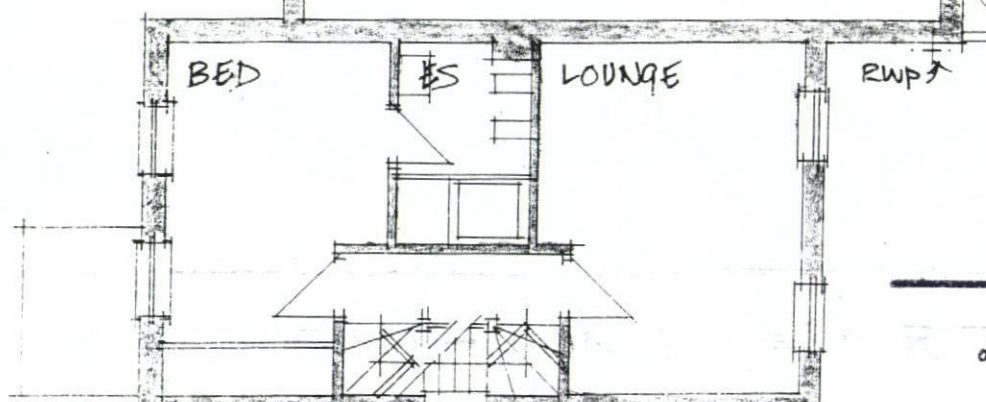


• FIRST FLOOR PLAN •

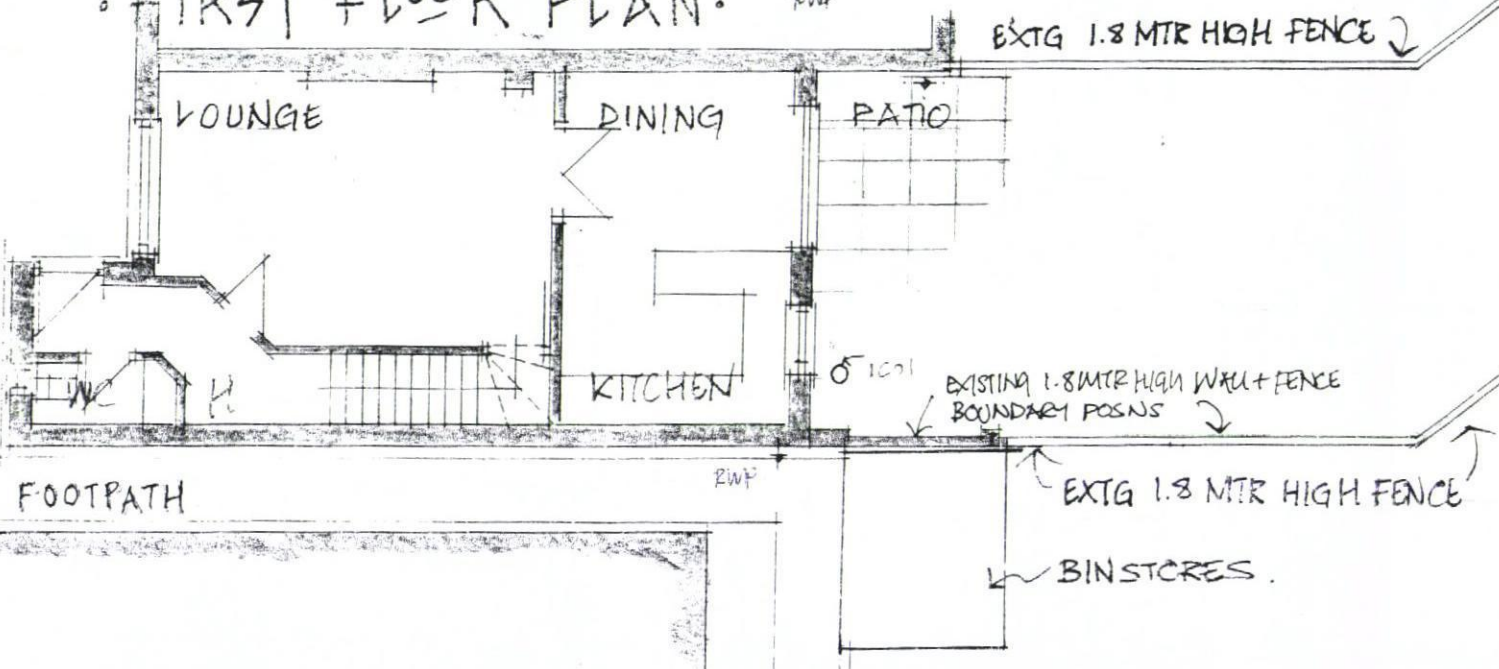

• GROUND FLOOR PLAN •

Proposed Alterations and improvements to;
30 The Parchment, Havant, Hampshire. PO9 1HD.
For Mr & Mrs Meller.

EXISTING FLOOR PLANS, & ELEVATIONS, SEPTEMBER 2012,
DRG NO: Y2012/09/03/02, SCALE 1: 100 @ A3.

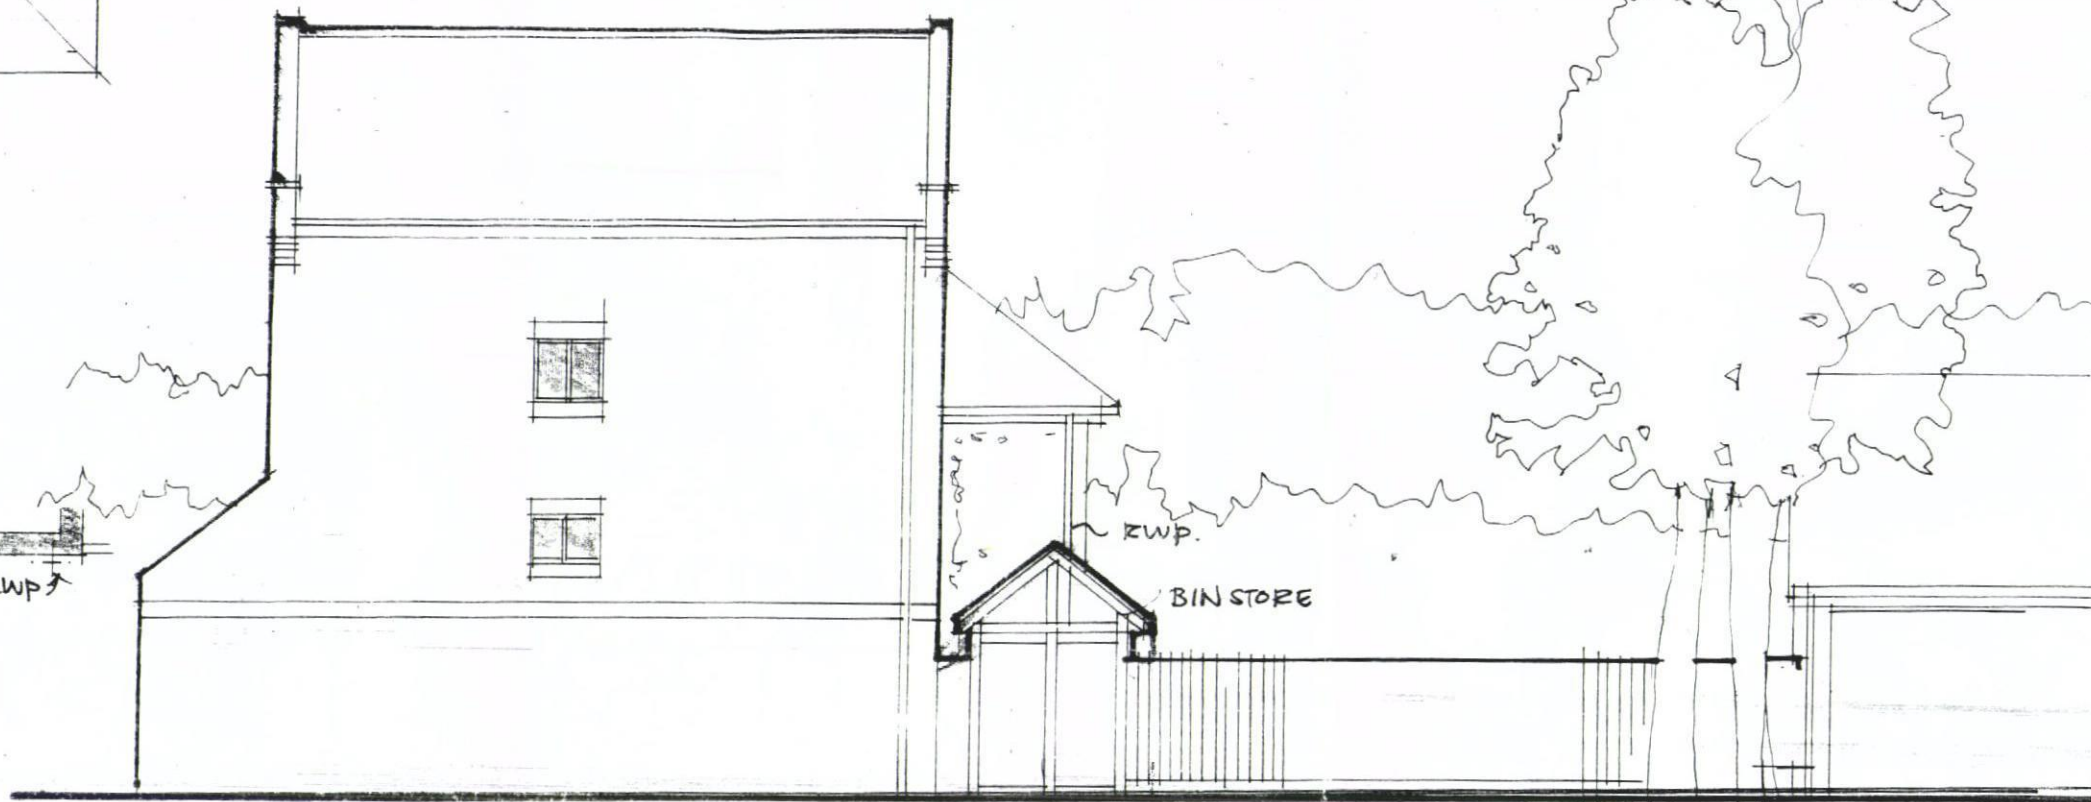

• EXISTING • NORTH • SIDE • ELEVATION •



• EXISTING • WEST • ELEVATION •
REAR



