




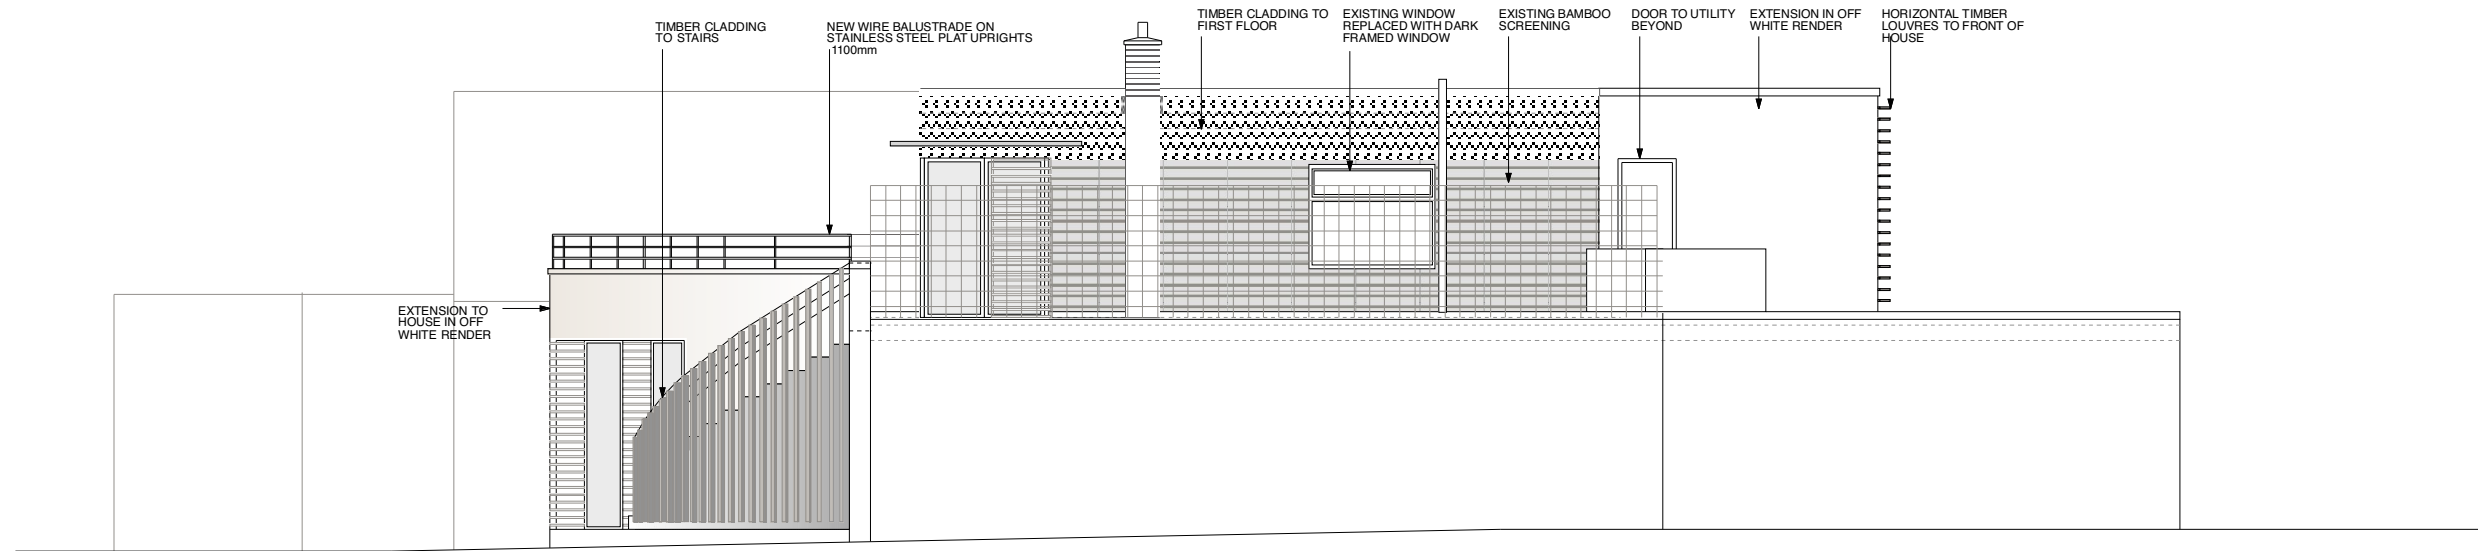

PROPOSED NORTH ELEVATION

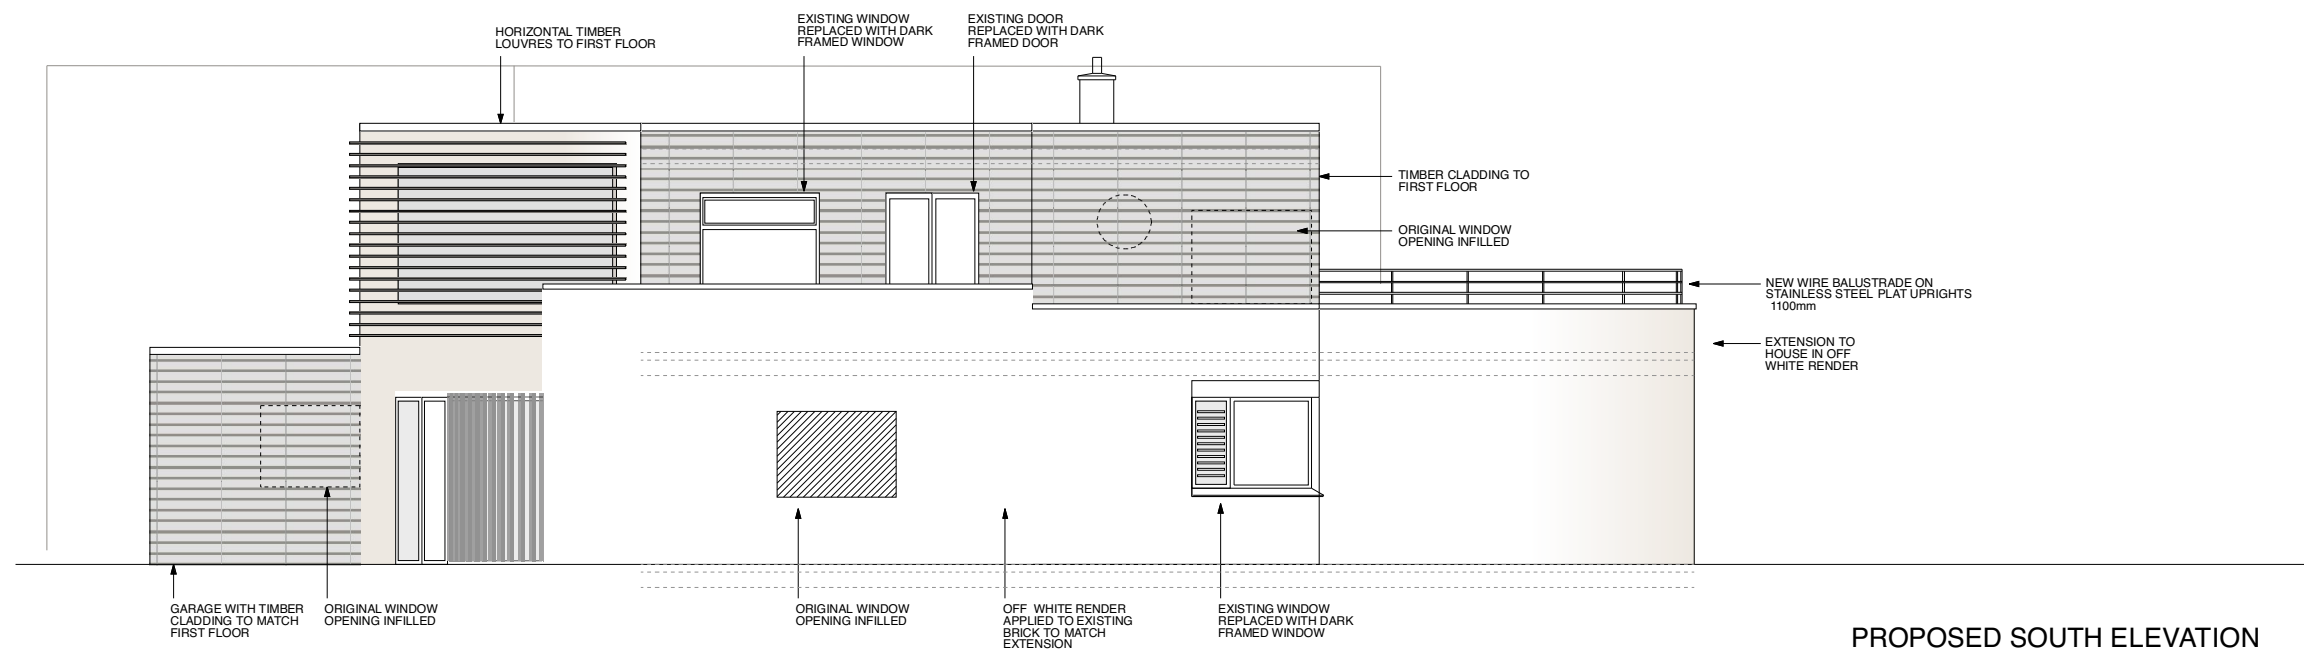

PROPOSED SOUTH ELEVATION

 

REVISION	DATE
Yeates Design+Architecture 74 Clerkenwell Road London EC1M 5NL tel: 020 7251 6667 www.yeatesdesign.co.uk Y	
PROJECT : 12 WITTERING ROAD HAYLING ISLAND PO11 9SP	
DRAWING : Proposed Elevations - Sheet 2	
SCALE : 1:100@A3, 1:50@A1	
DATE : JULY 2012	
DWG NO. 528/P/009	DWN BY :
DRAWING STATUS : FOR TENDER ☐ FOR PLANNING ☒ FOR CONSTRUCTION ☐	