




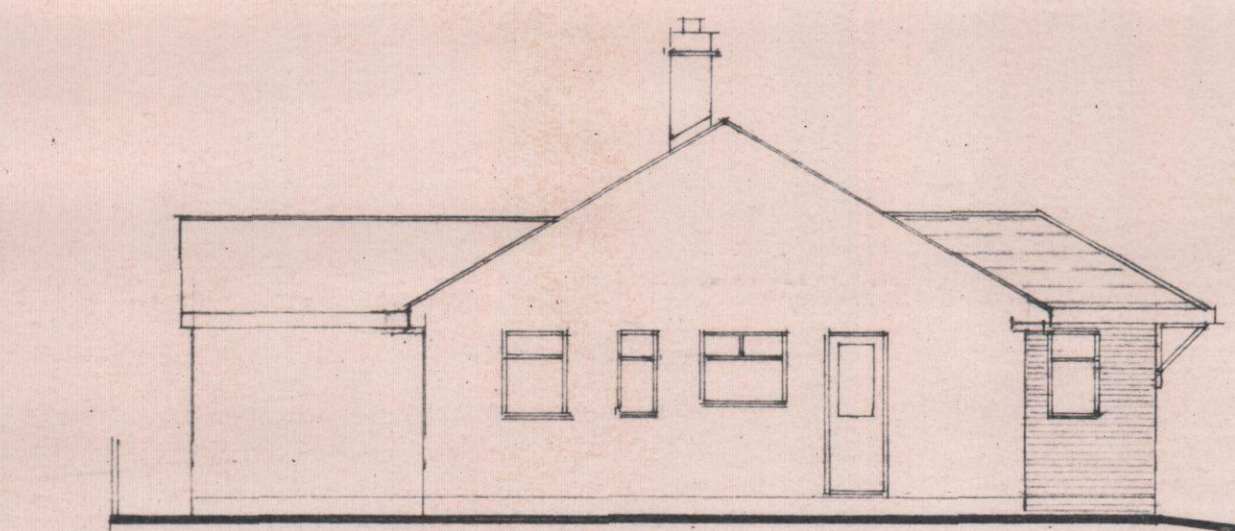


South West Elevation.

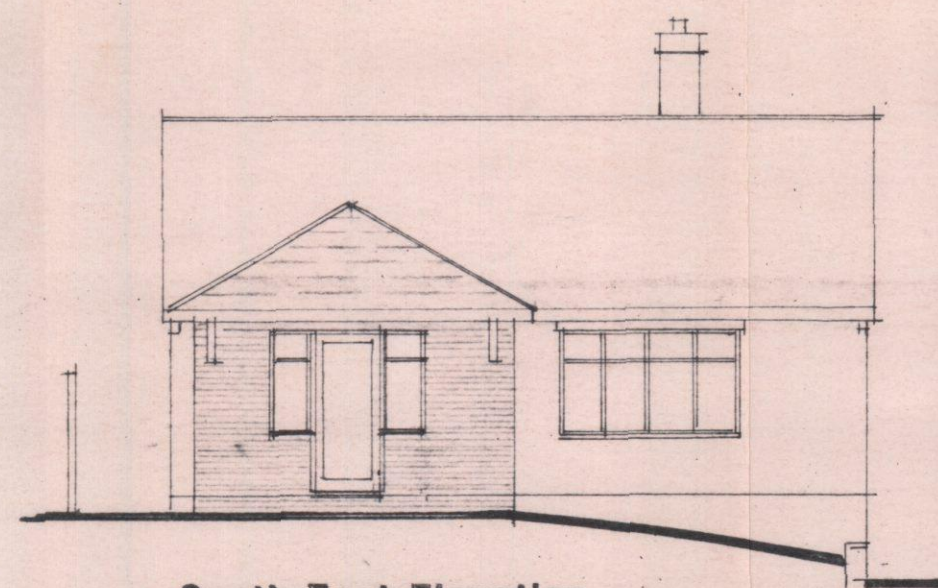


South East Elevation.

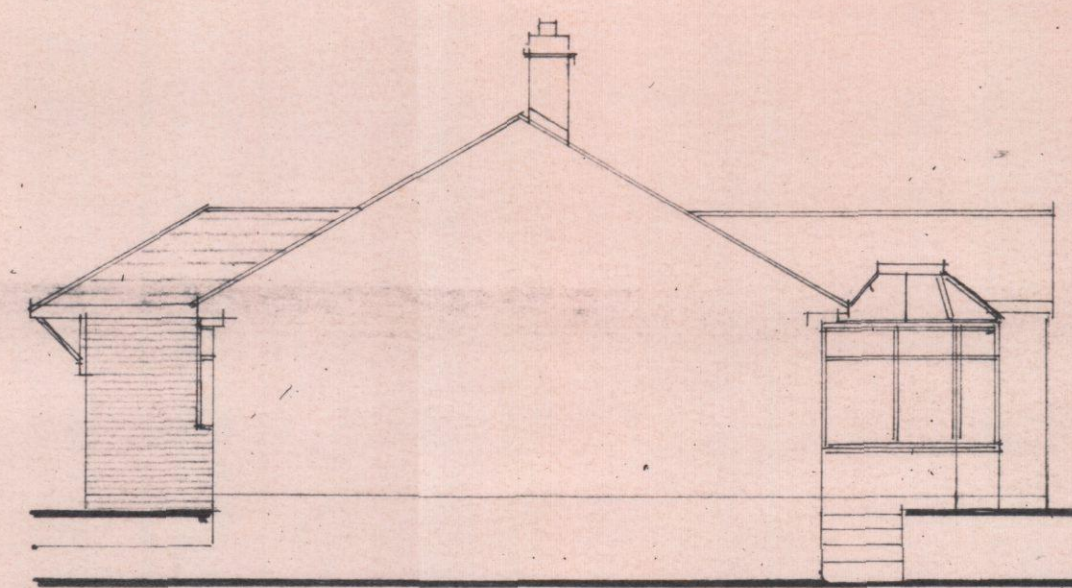


North East Elevation.

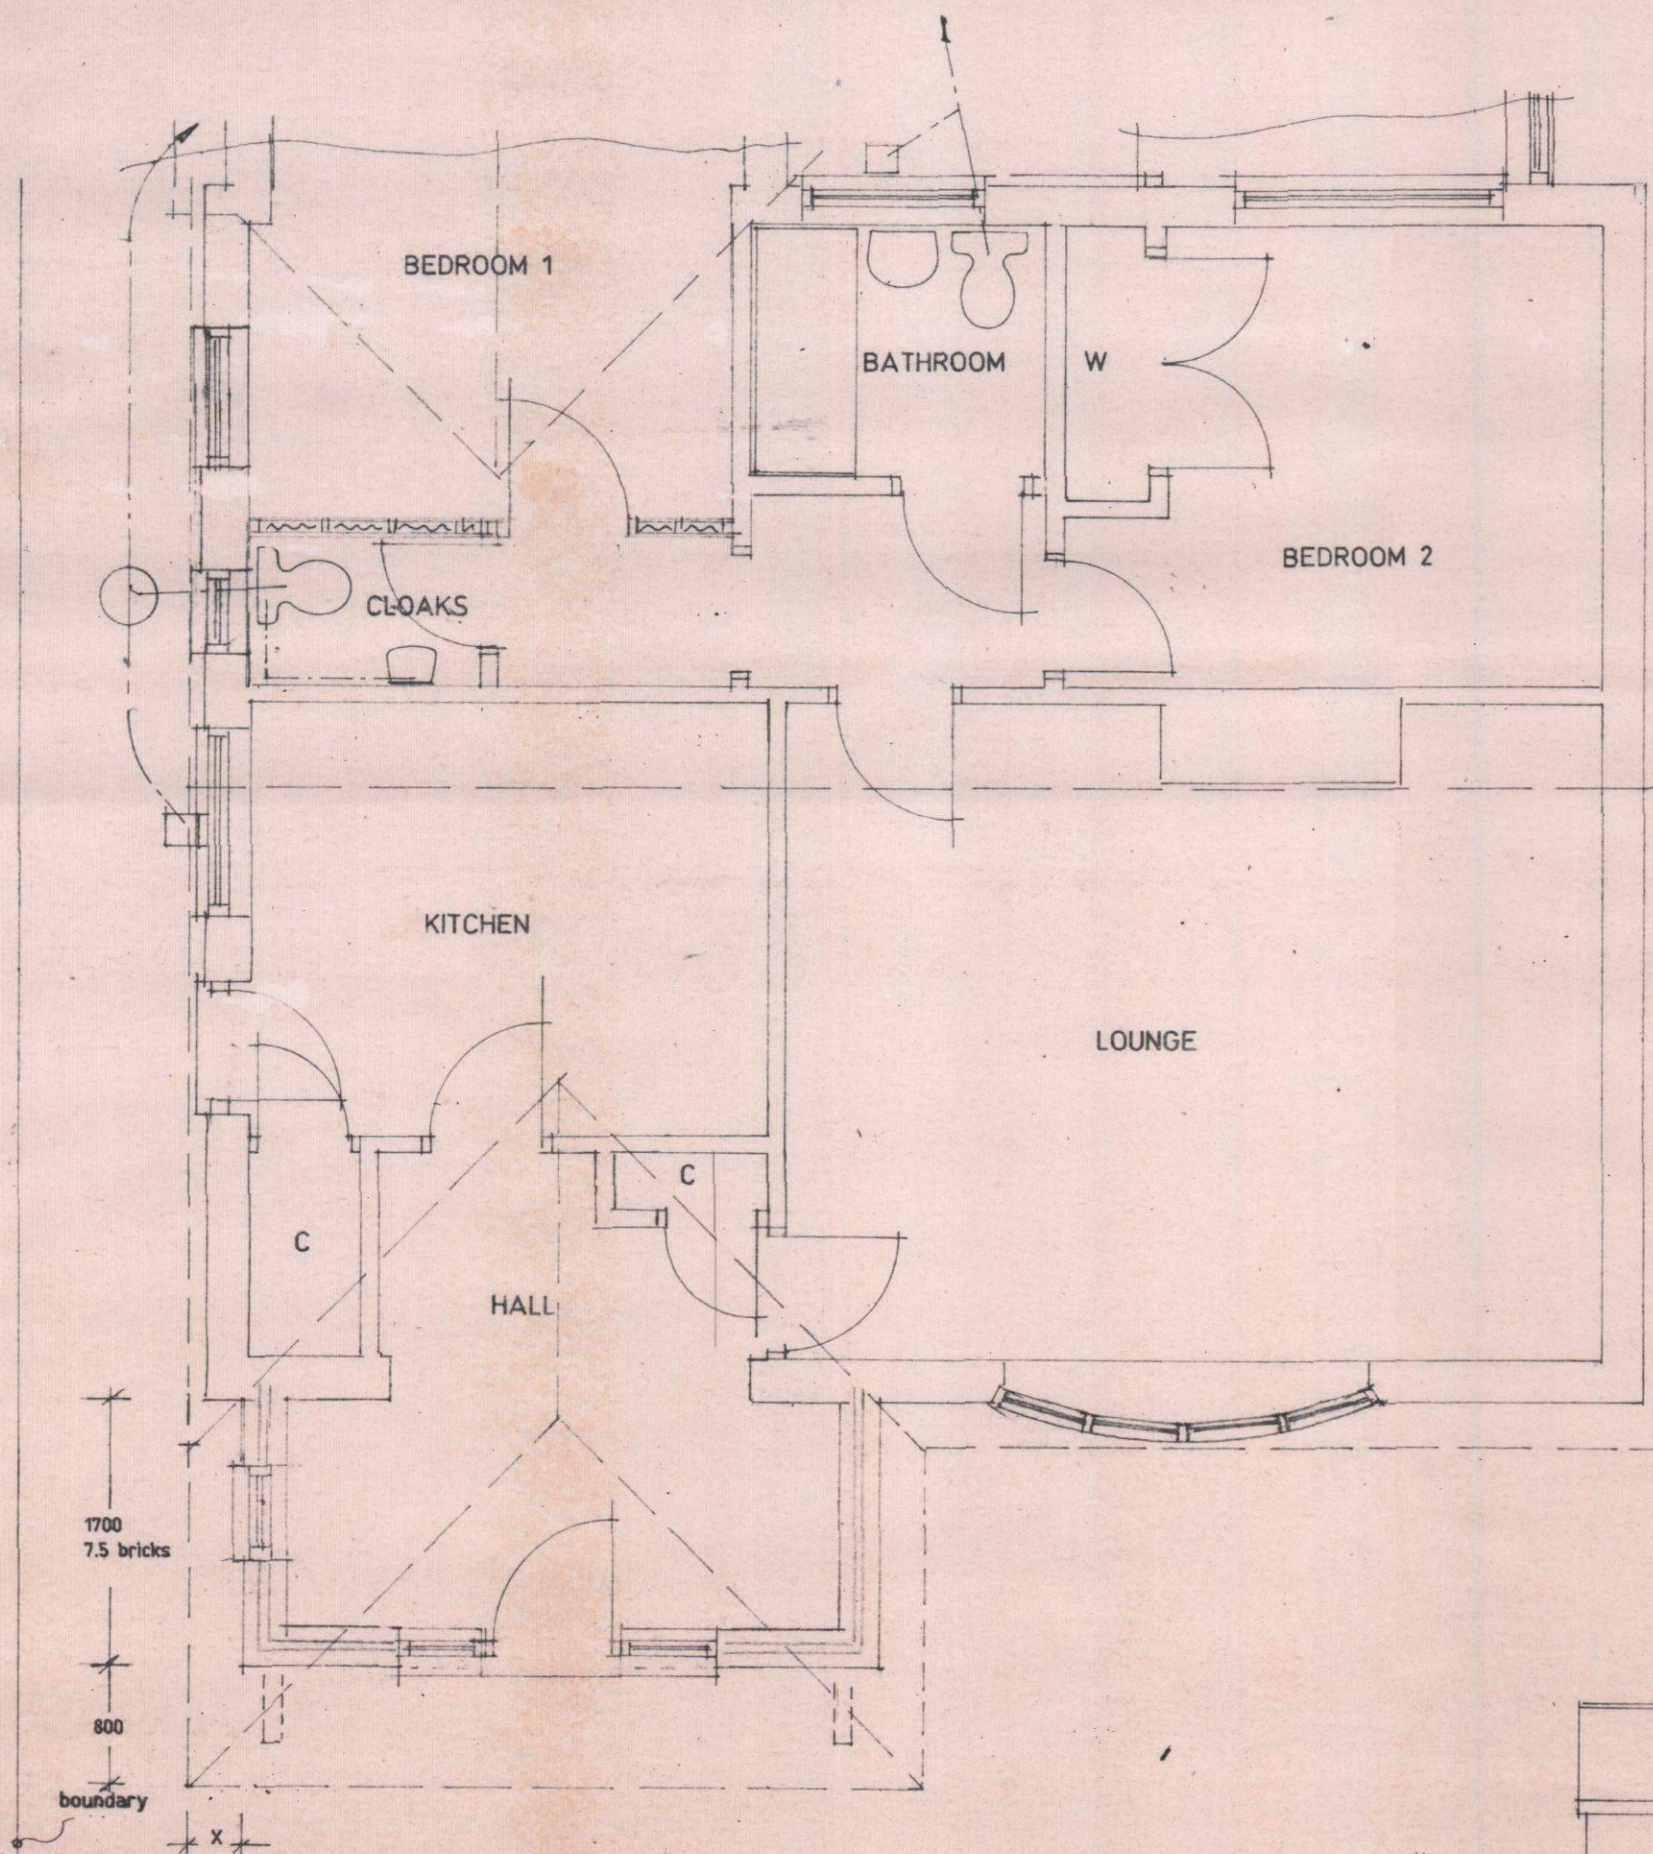


Proposed Floor Layout.

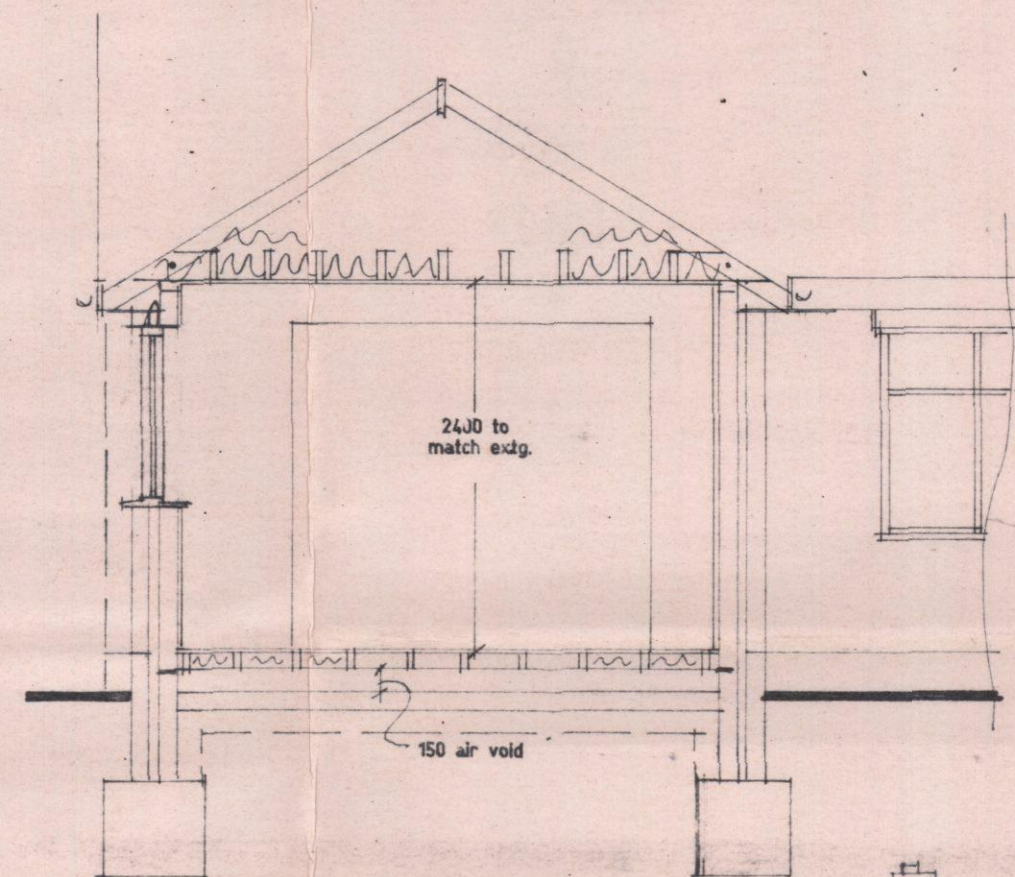


Section x-x.

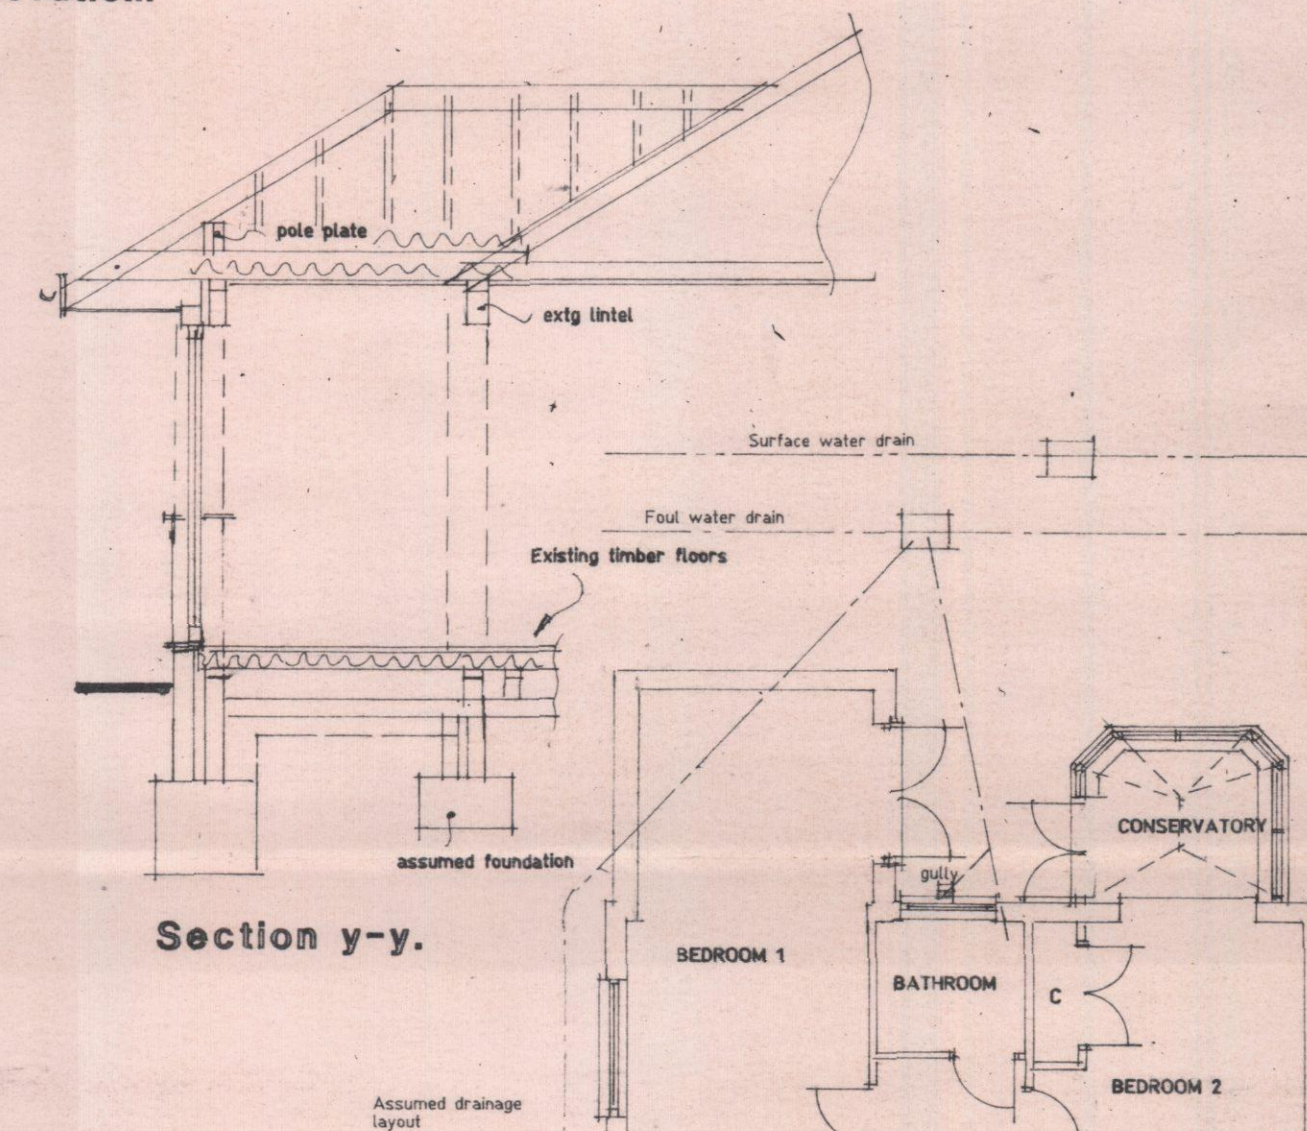


Section y-y.

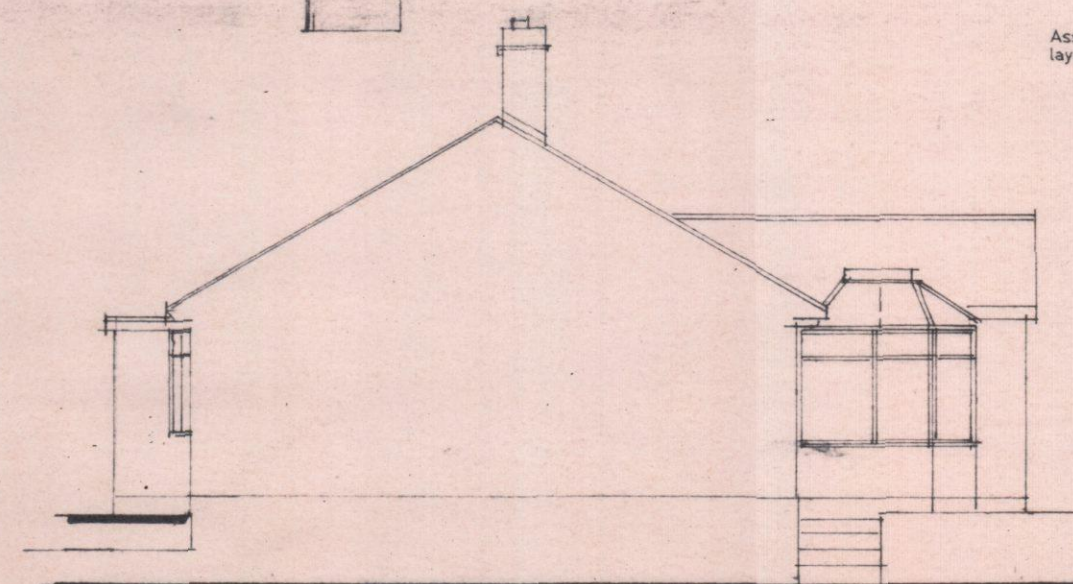


Existing North East Elevation.

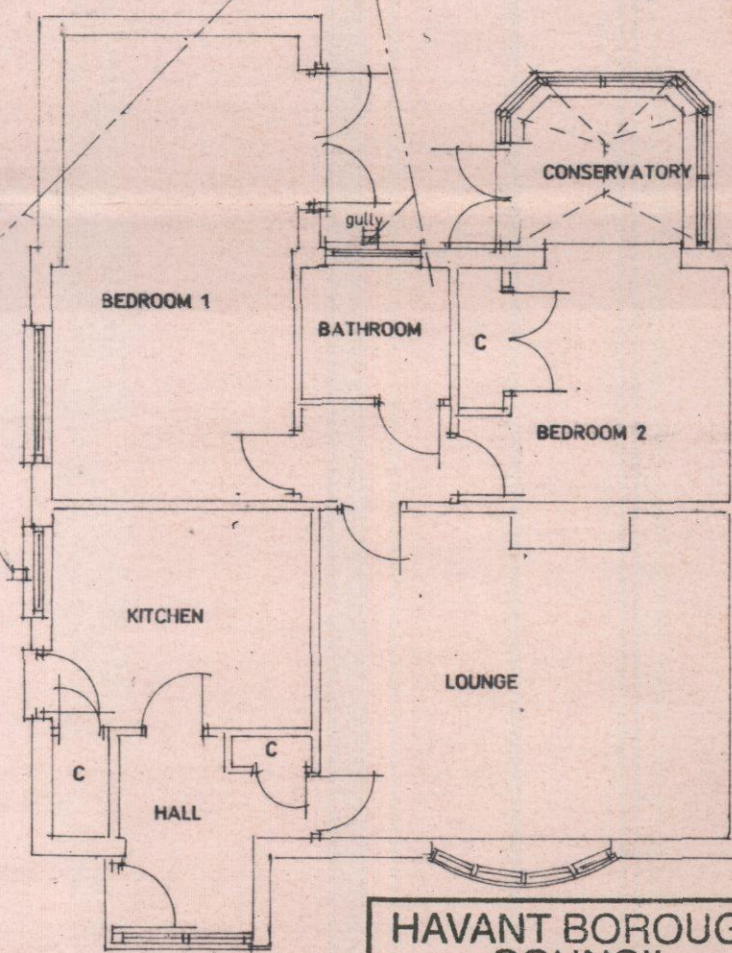

Existing Floor Layout. 23 AUG 2012

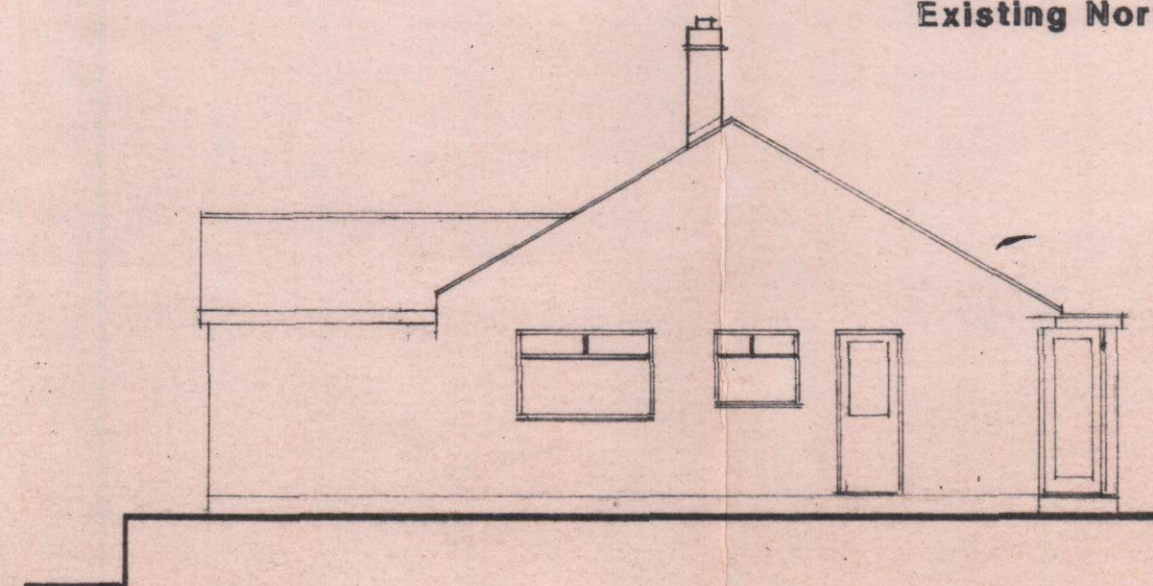

Existing South West Elevation.

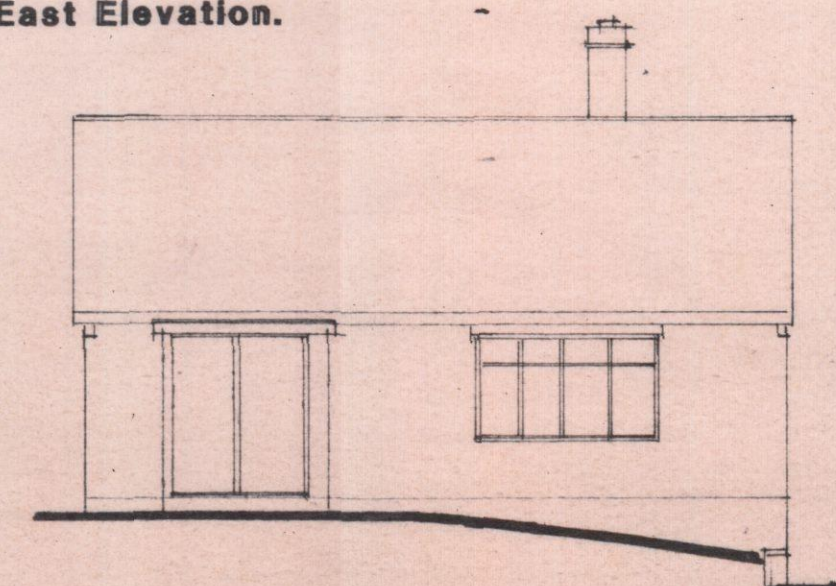

Existing South East Elevation.

HAVANT BOROUGH COUNCIL

RECEIVED

Proposed front extension to dwelling plus internal alterations at 11 Woodcroft Gardens, Lovedean, Waterlooville, Hants. PO8 9PZ

B. Fitzpatrick Esq..

Scale 1:50 1:100

Date August 2012

A2 Drawing Number

Revision.