



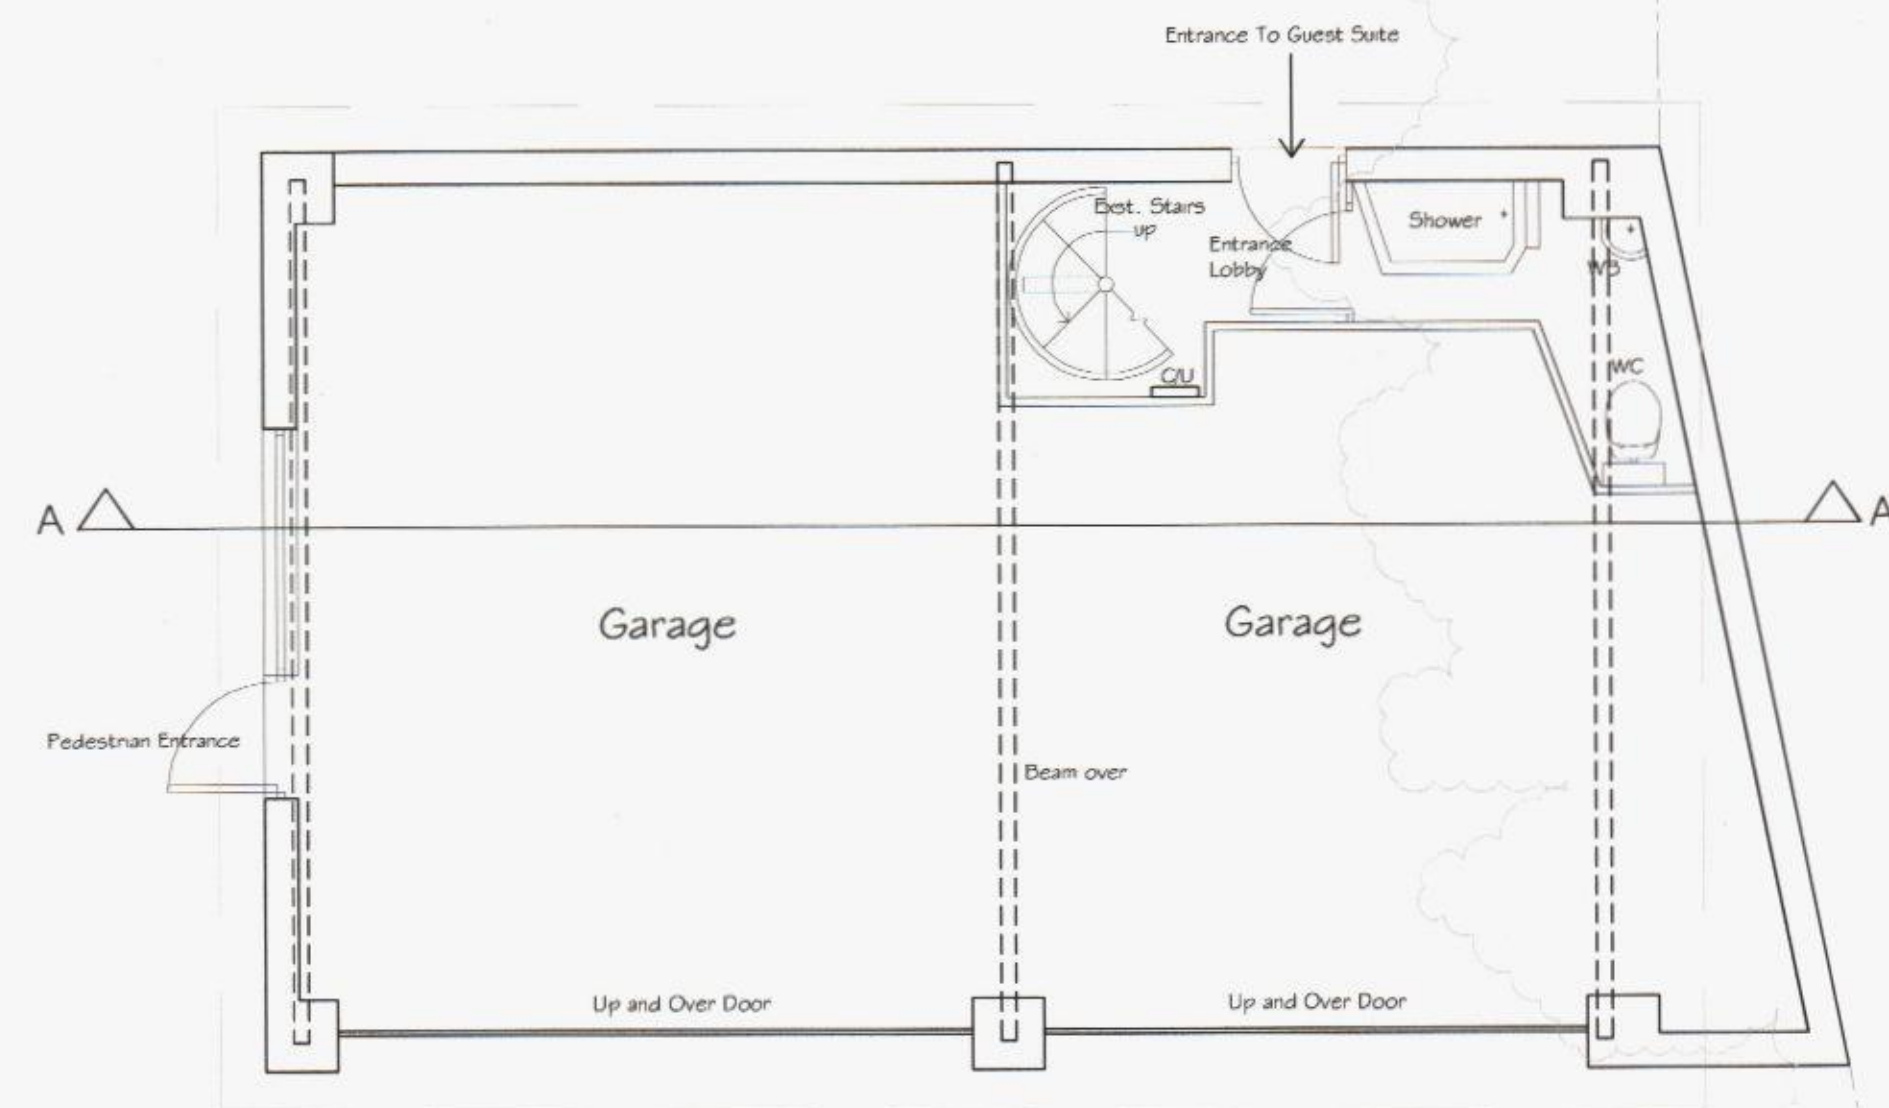


Ground floor Plan 1:50

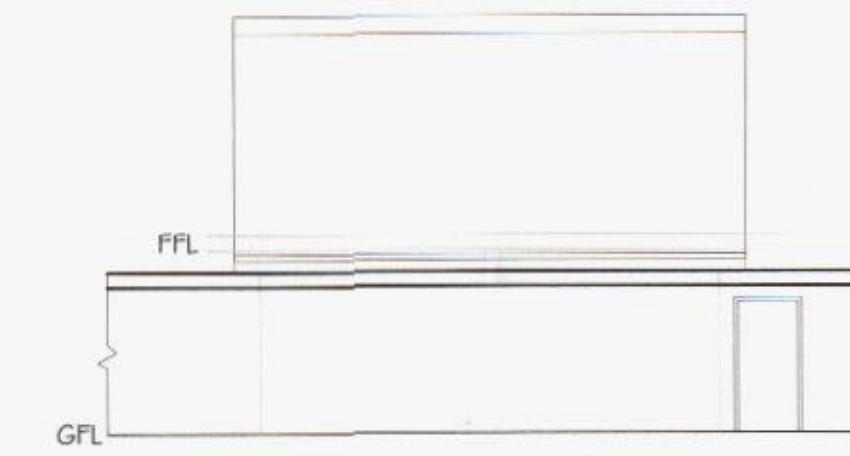


North Elevation 1:100



East Elevation 1:100 (Langstone Road.)

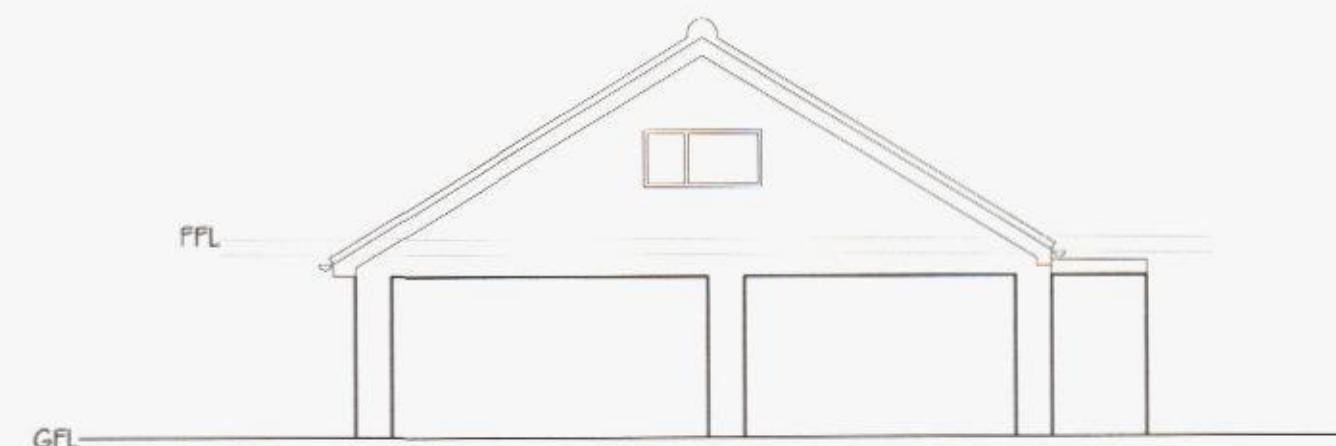

South Elevation 1:100

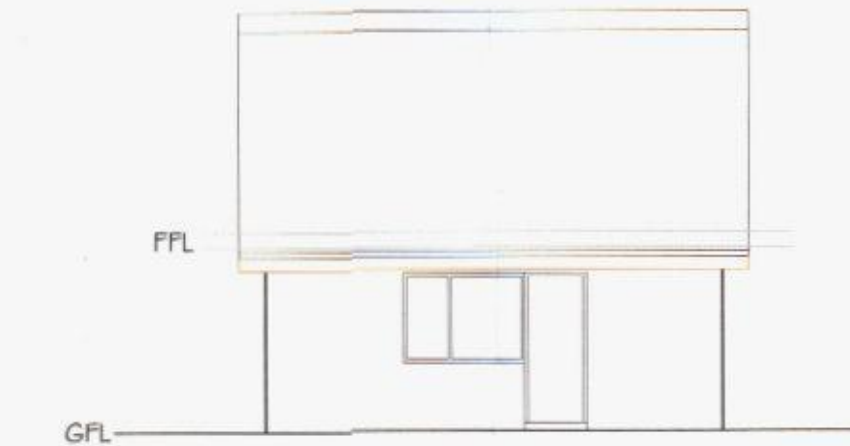

West Elevation 1:100



West & South Elevation



Location Plan 1:1250



Rev	Date	Amendment	Checked

harrington design + bloomfield
ARCHITECTS

6 The Old Flour Mill, Queen Street, Emsworth, Hants, PO10 7BT
Tel: 44 (0) 1243 373855
Fax: 44 (0) 1243 373245
e-mail: info@harringtonbloomfield.co.uk


For
Mr & Mrs Laly

Project
**The White House Garage,
Langstone.**

Title
**Survey Drawing
of Existing guest room.**

Date	Drawn	Scale	Checked
July 2012	A.L.B	As Indicated	C.J.B

Job Number	Prefix	Drawing Number	Revision
12007		10	

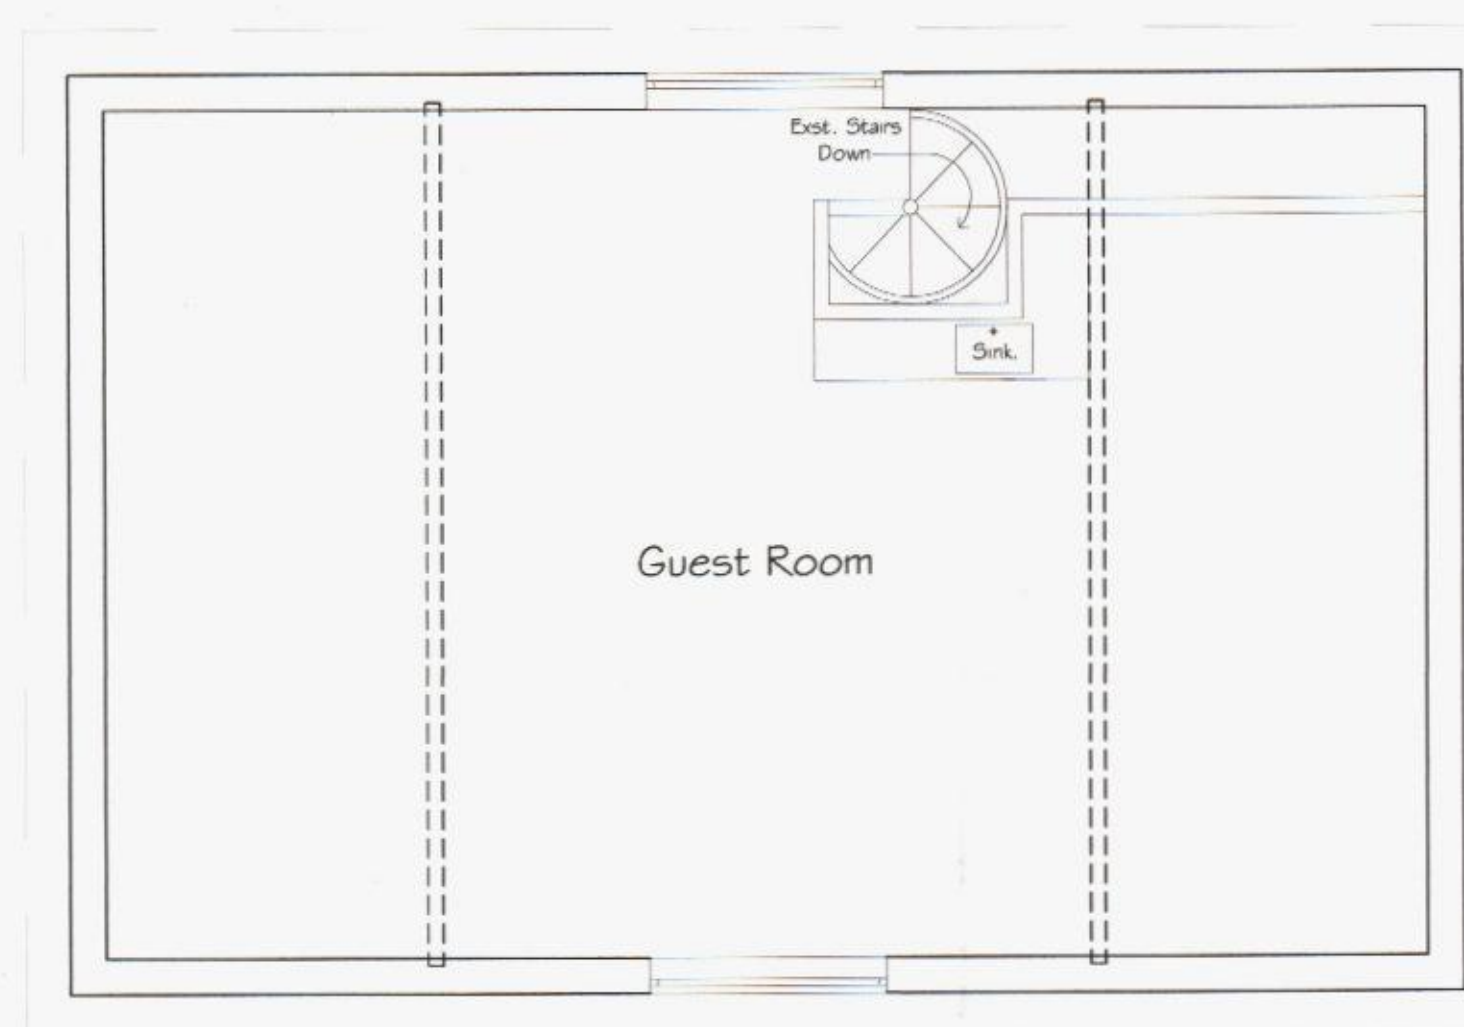

First floor Plan 1:50



View from North East



View from South East