


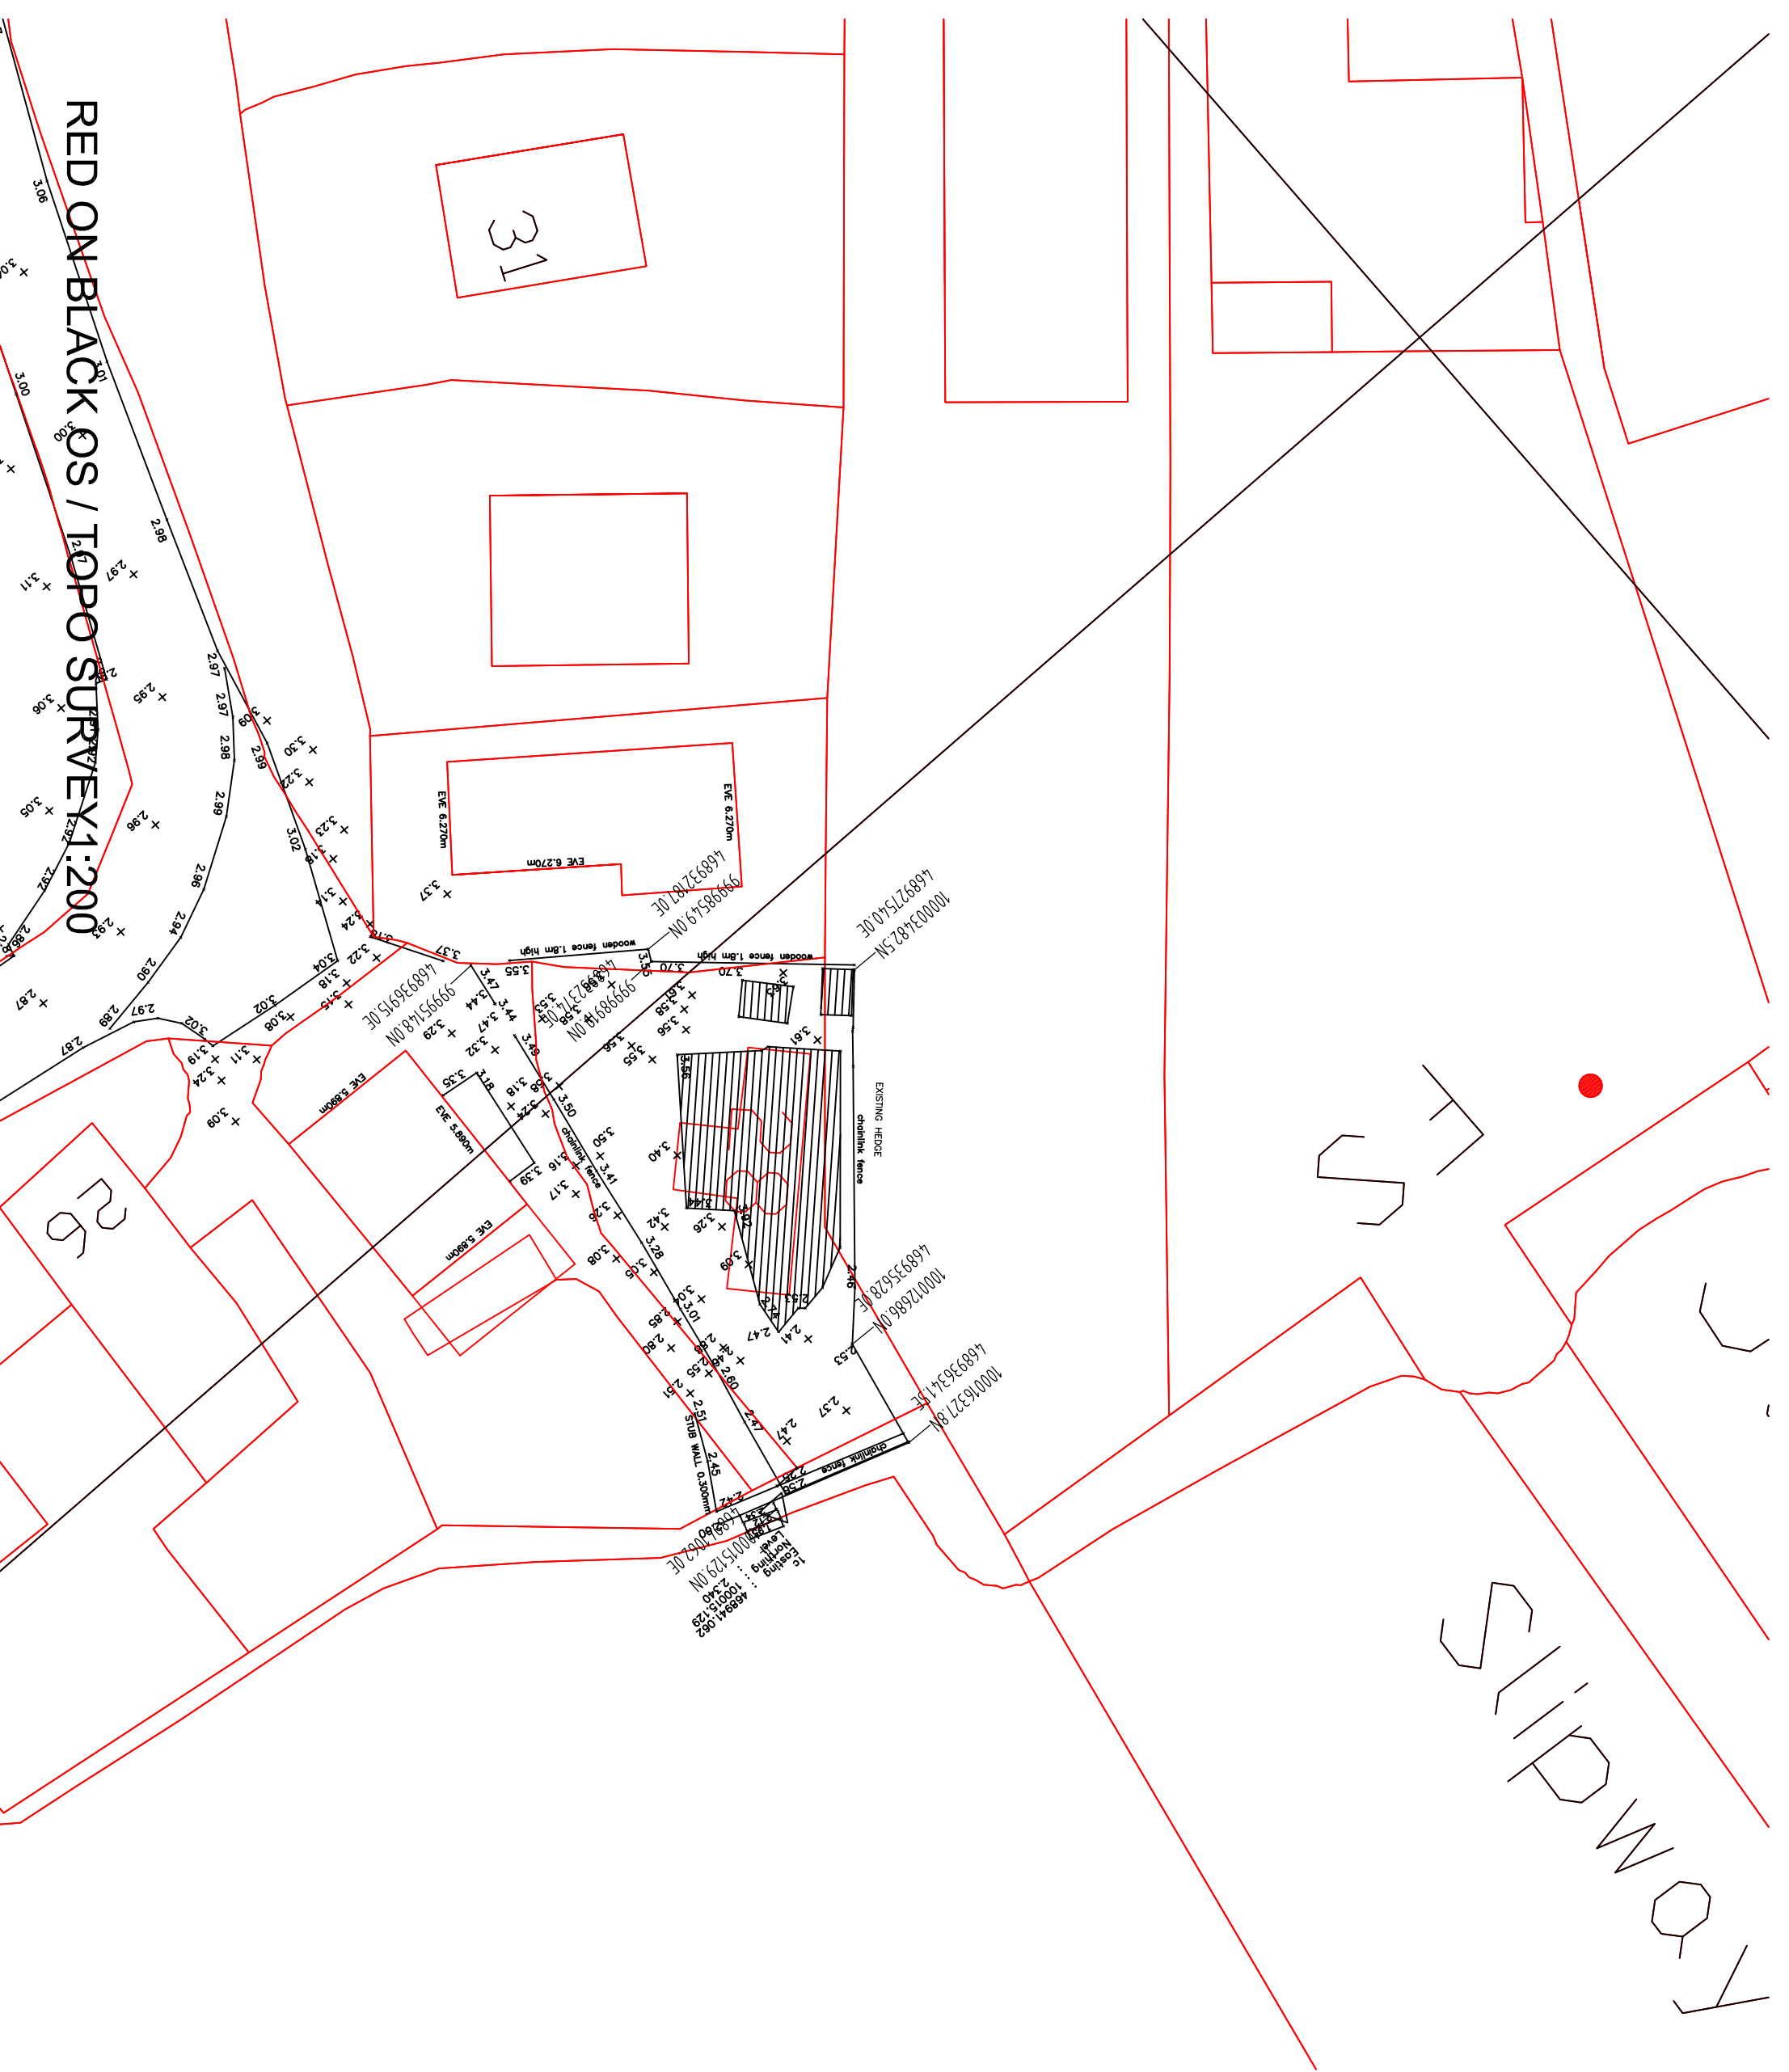

No	Date	Description	Drawn/Checked By
CLIENT			
MR STEVE BELL			
PROJECT			
PROPOSED BUNGALOW			
TITLE			
SITE PLAN RED ON BLACK			
OS PLAN - RED			
TOPOGRAPHICAL SURVEY			
DRAWING STATUS			
FOR PLANNING			
DRAWN	SP	CHECKED	JP
SCALE			
1:200			
DATE			
FEBUARY 2013			
ACL Design			
6 Watersmeet Road			
Sheffield, S6 5FA			
address@live.co.uk			
ARCHITECTURE - PLANNING BUILDING REGULATIONS			
JOB NO.	DRAWING NO.	REV	
2012-04	PL - 100.1	-	