


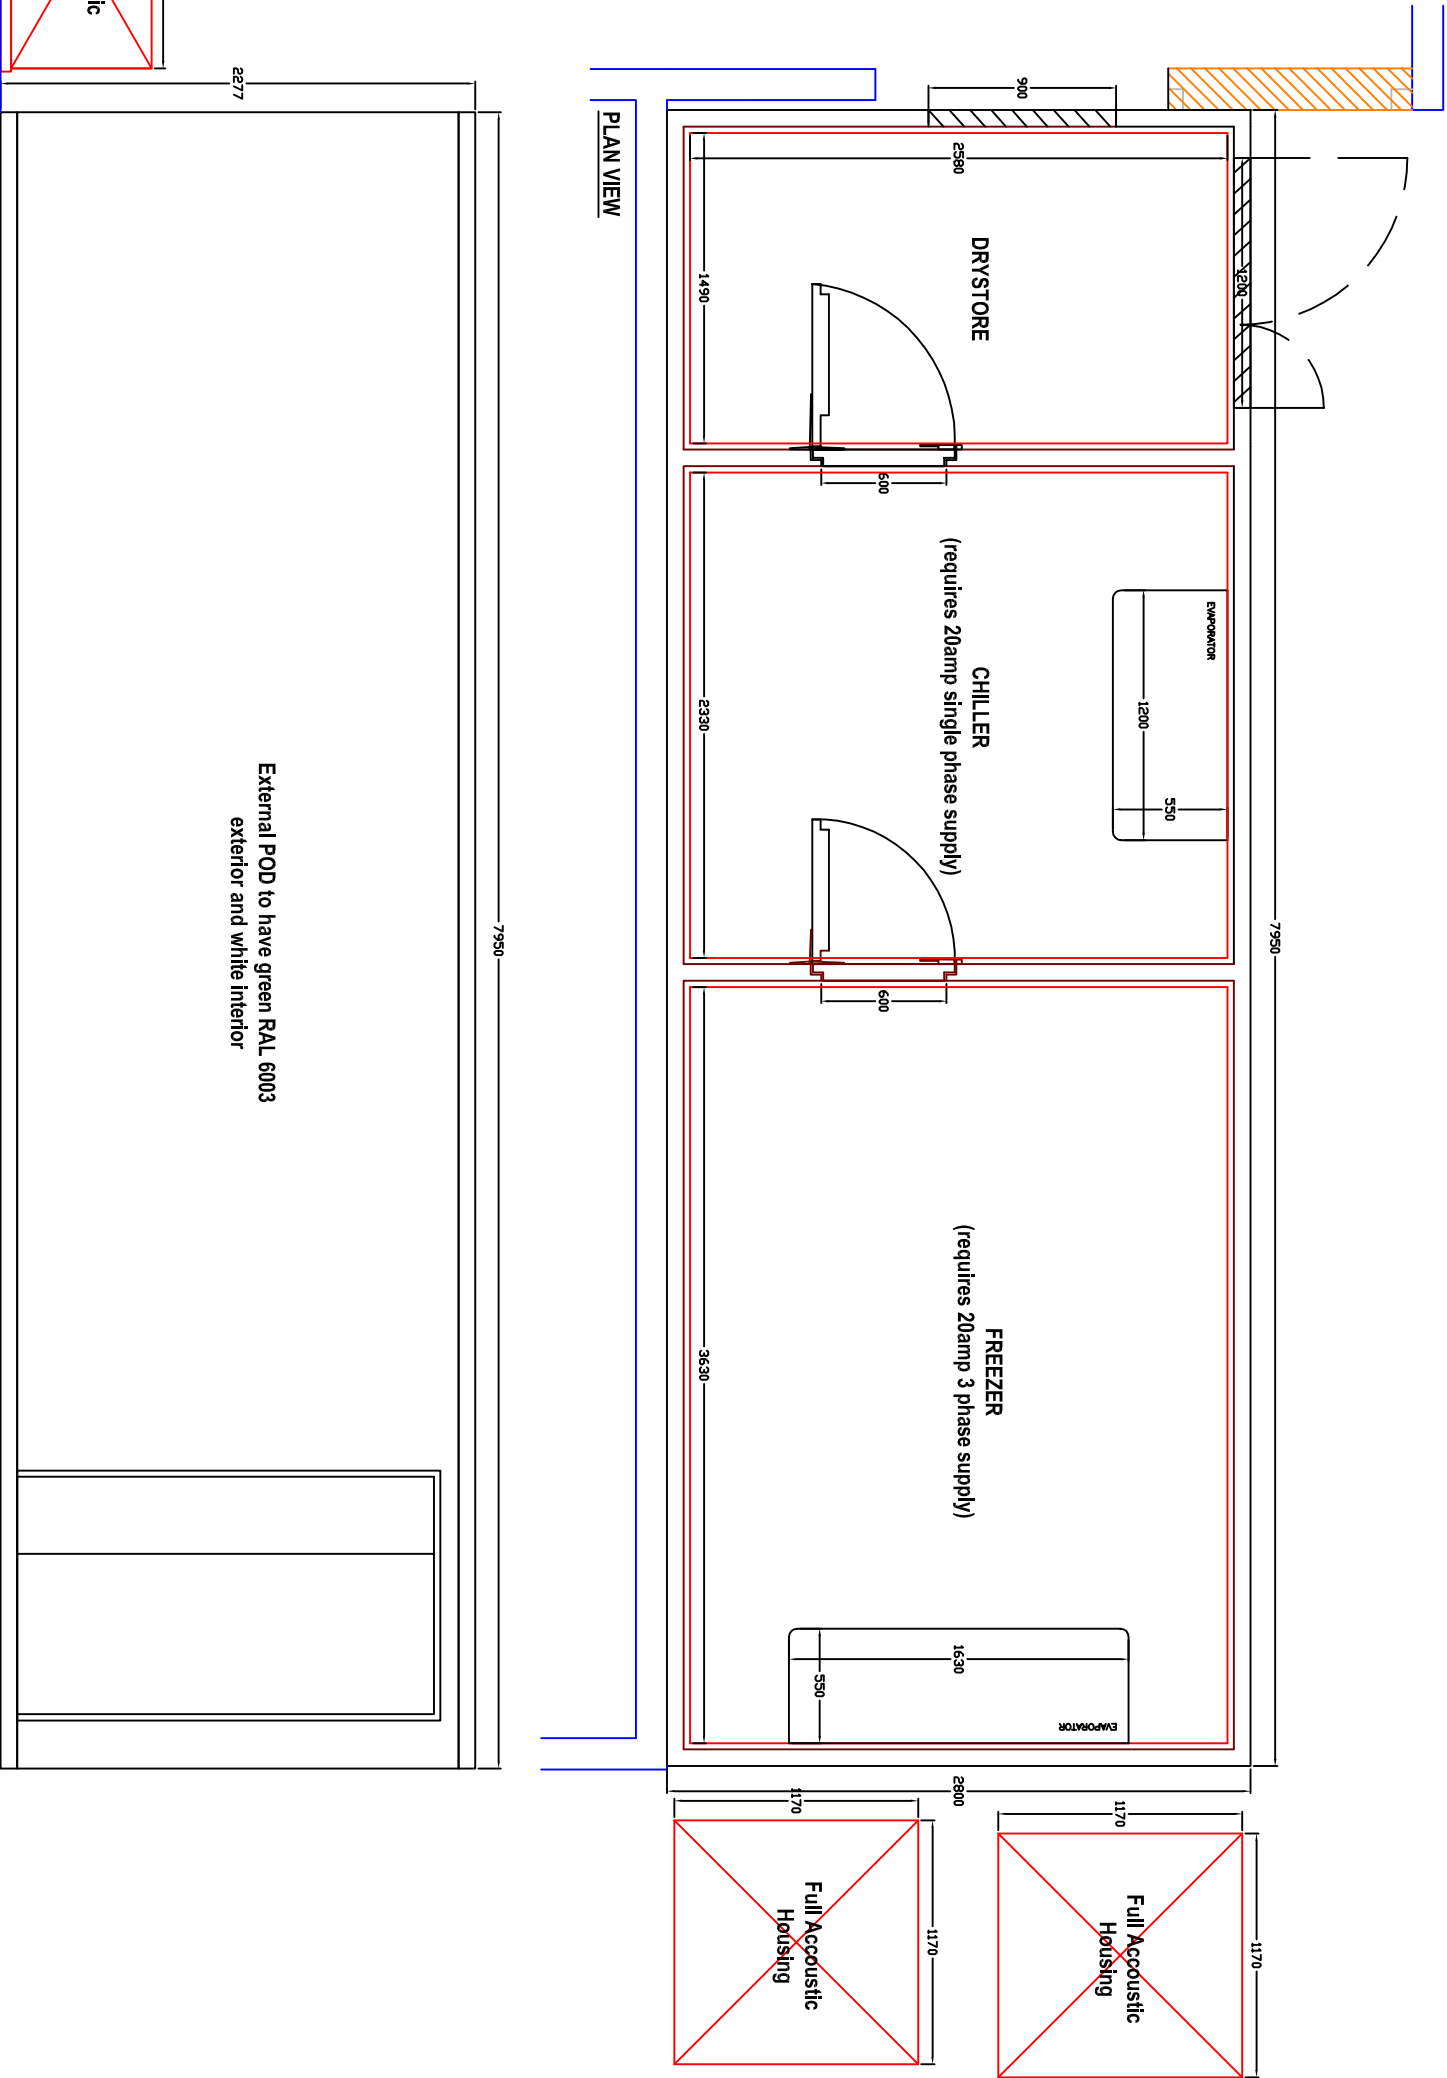

PLAN VIEW

FRONT ELEVATION



'serving the catering industry'

Brookfield Road
Newstead Industrial Estate,
Arncliffe, Nottingham, NG5 7EH
Tel: 01159 200229
Fax: 01159 270676
www.storers.co.uk

SPECIALS ORDERED

NOTES

EXTRAS FOR SITE DELIVERY

PROJECT NAME: HERON HAVANT - SUBJECT TO SITE SURVEY

DATE: - 7/1/12

DRAWN BY: - AD

CHECKED BY:

REVISION:

SCALE: AS SHOWN

CUSTOMER: - SPACE

DRAWING: -