

All dimensions to be checked on site prior to commencement of any construction works. Figure dimensions are to be used in preference to scaled dimensions.

NOTES



★ Existing boundary wall

Scale in Metres


0 1 2 3 4 5 for 1:100

Scale in Metres for 1:500


0 5 10 15 20 25

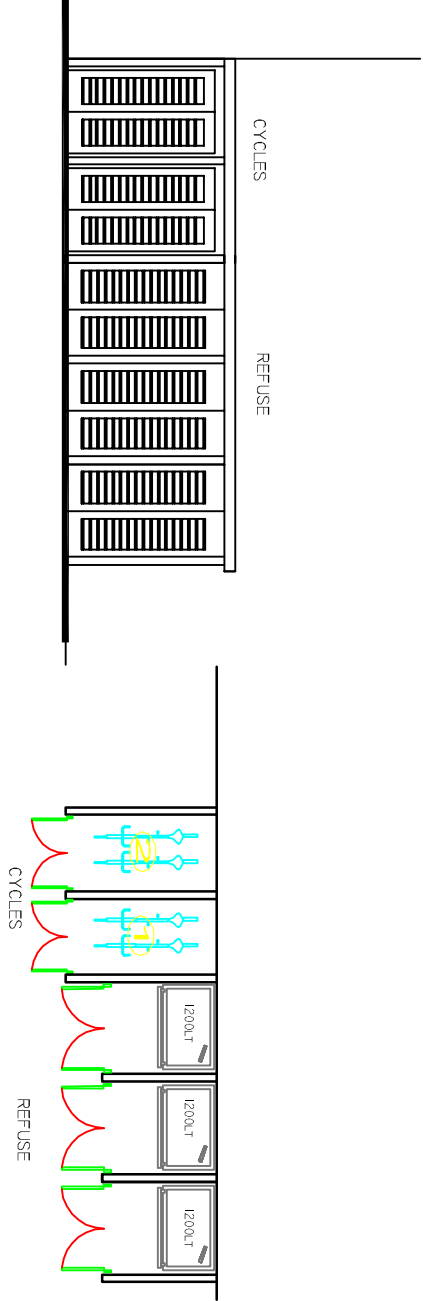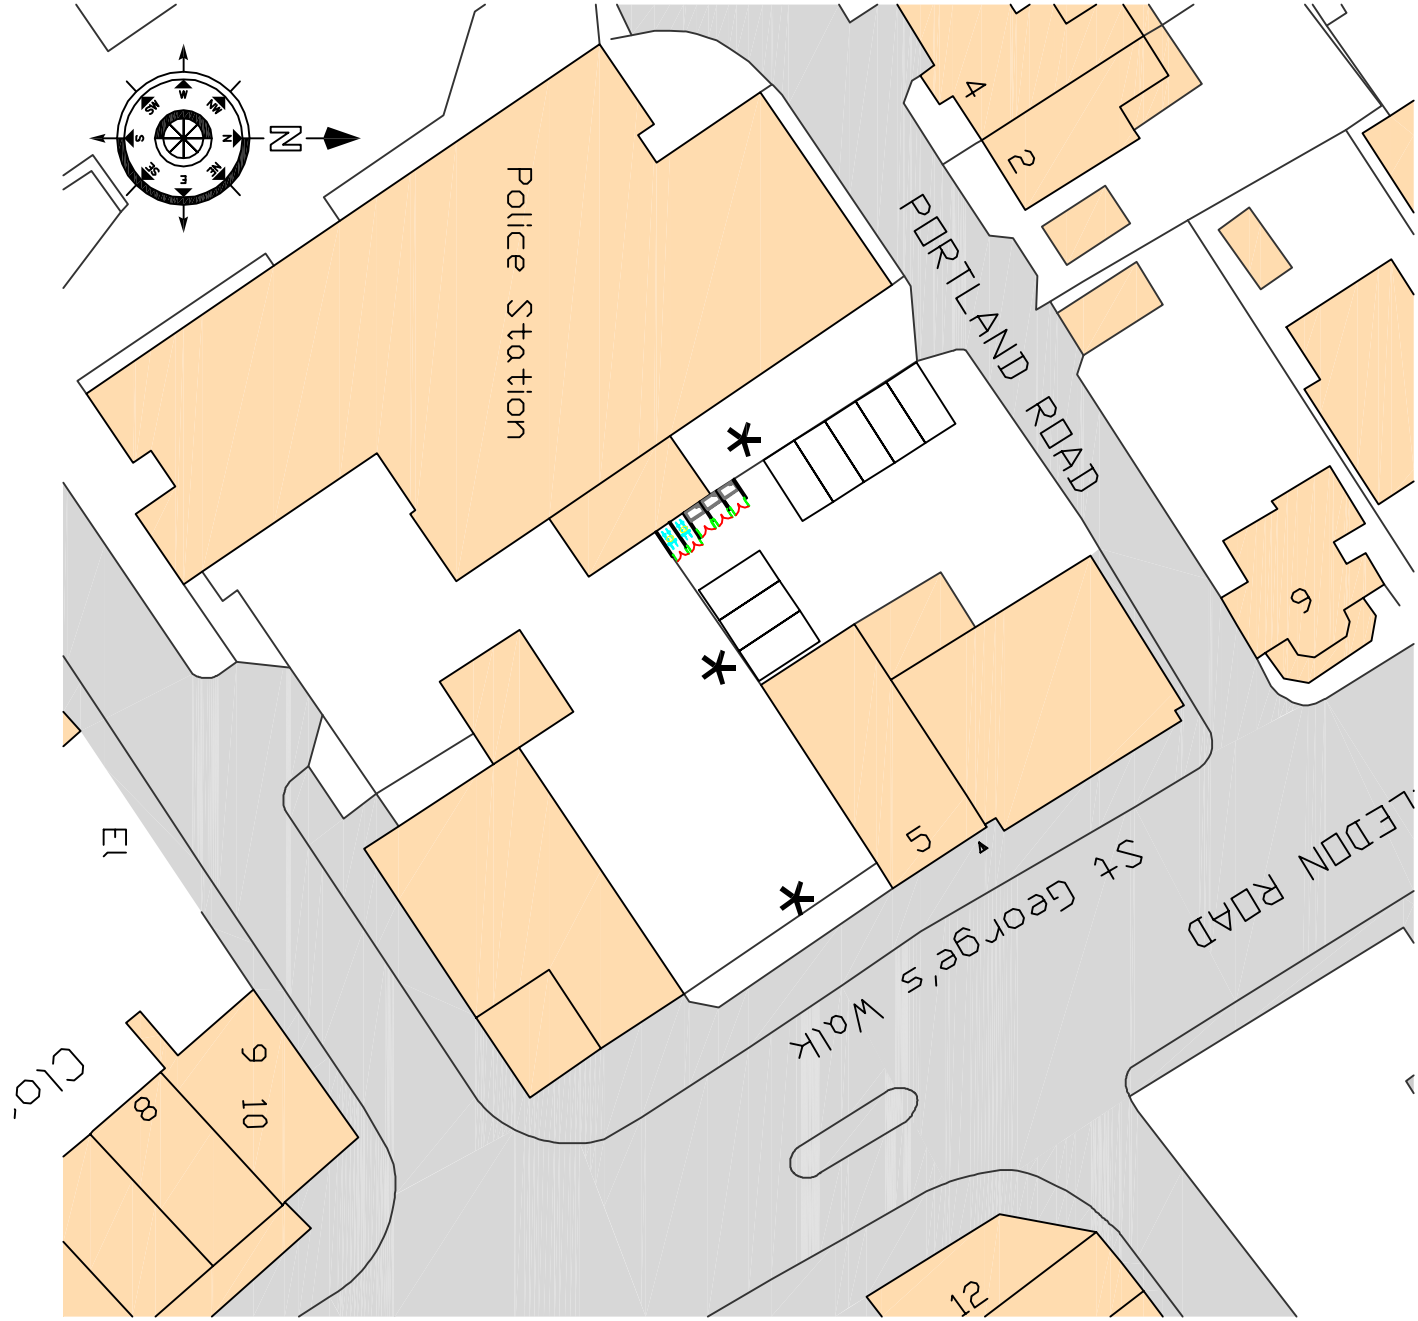


Second Floor Plan

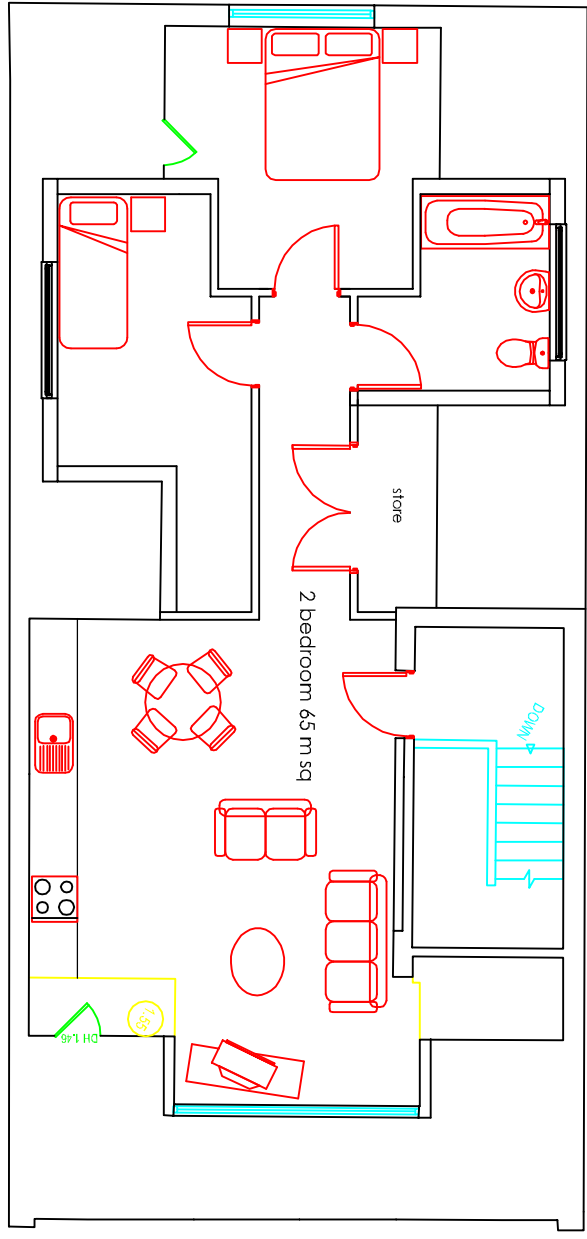


First Floor Plan

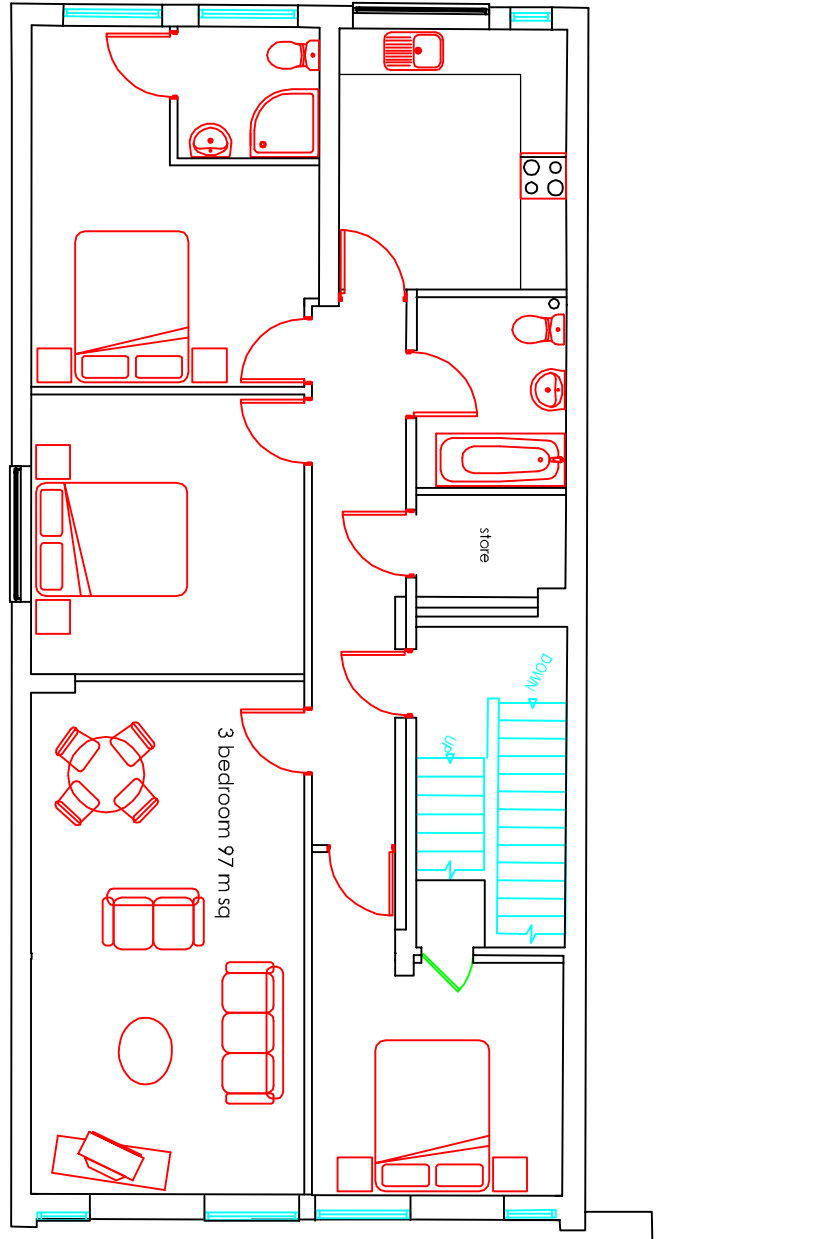


Ground Floor Plan

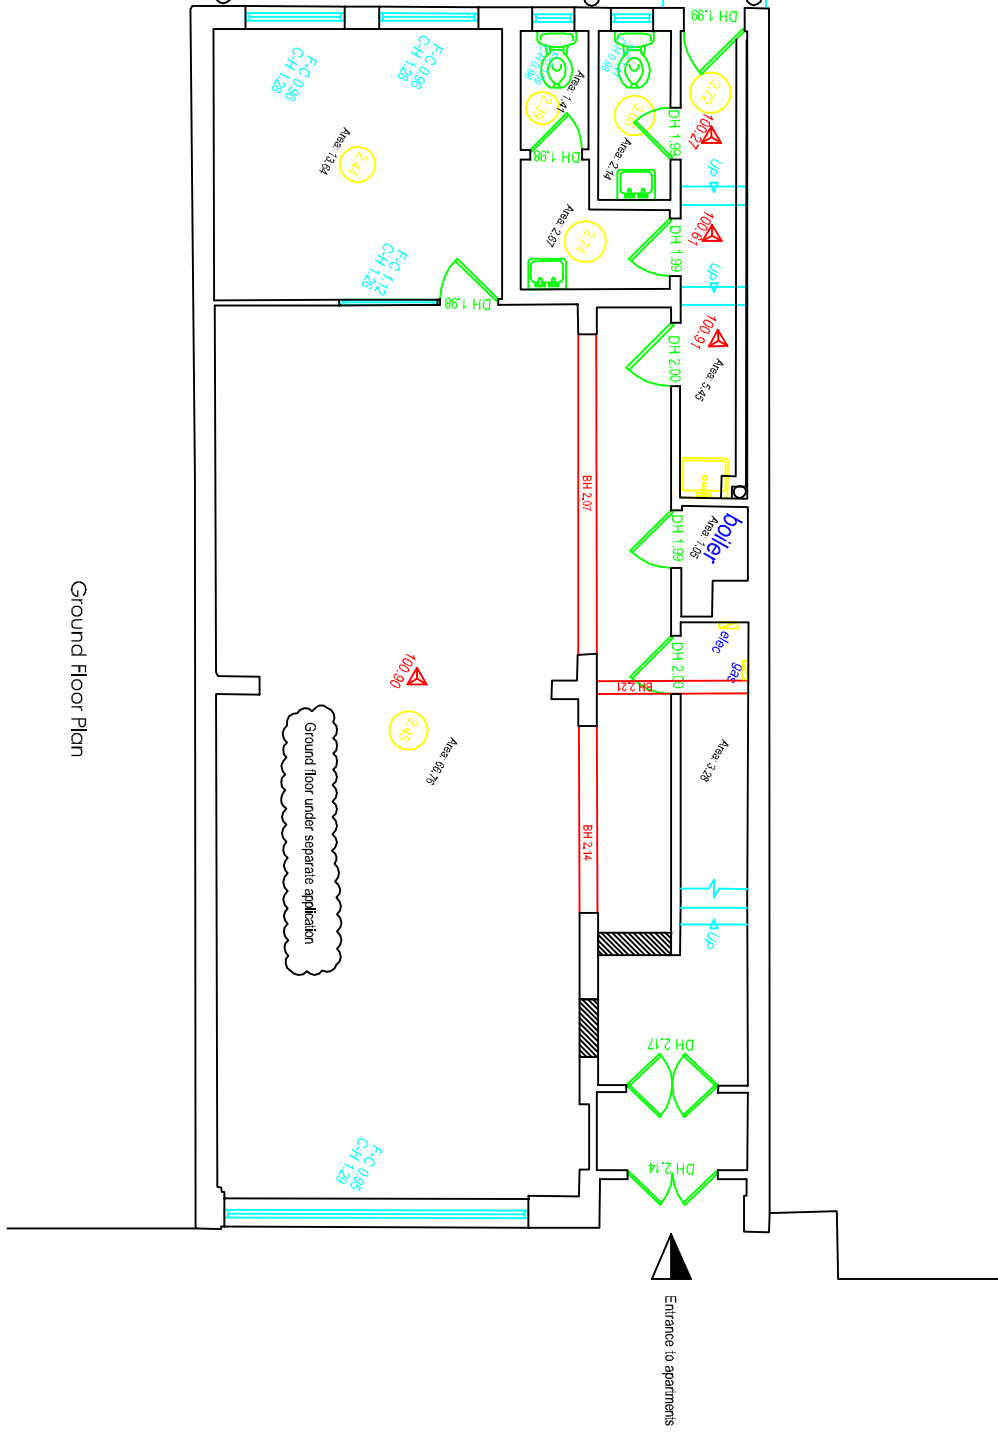


East Elevation

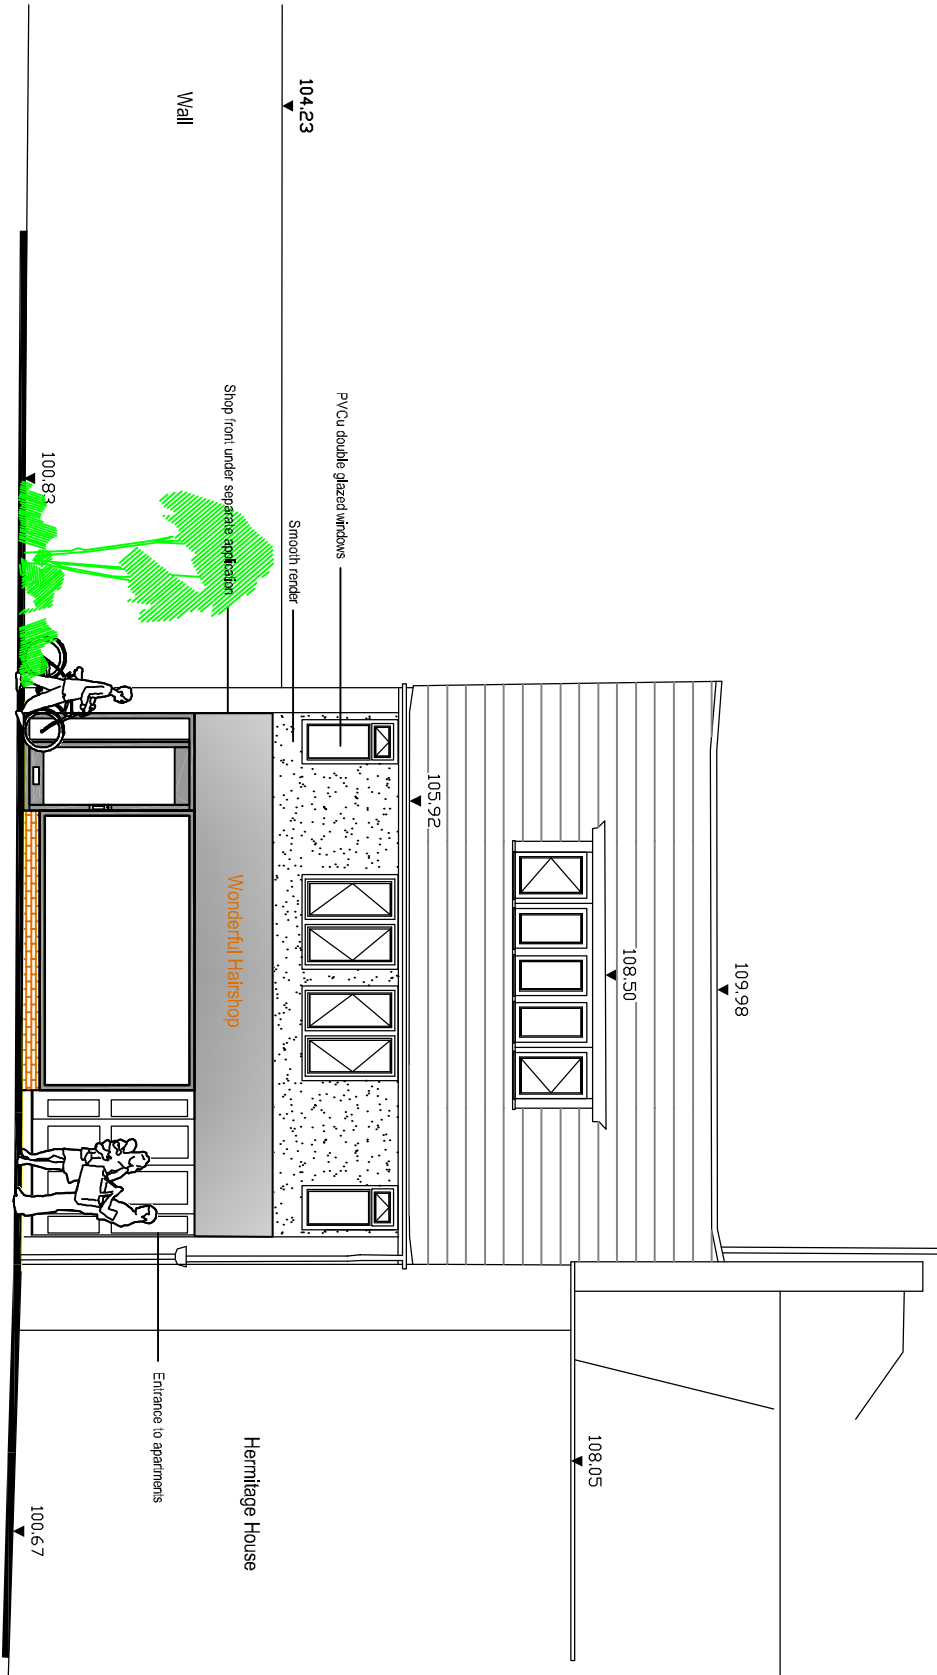


North Elevation

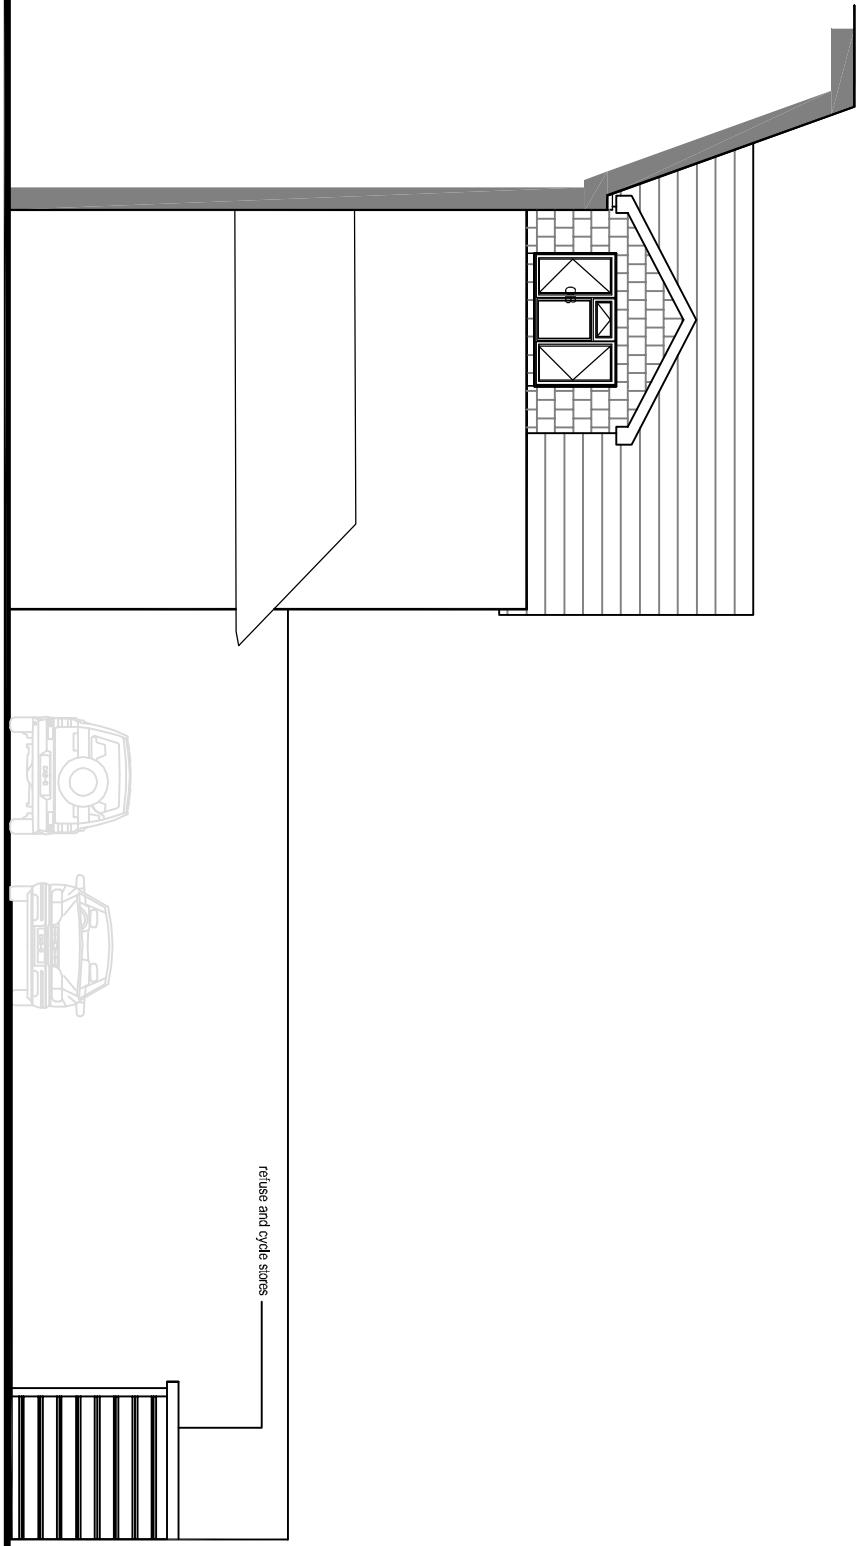

West Elevation

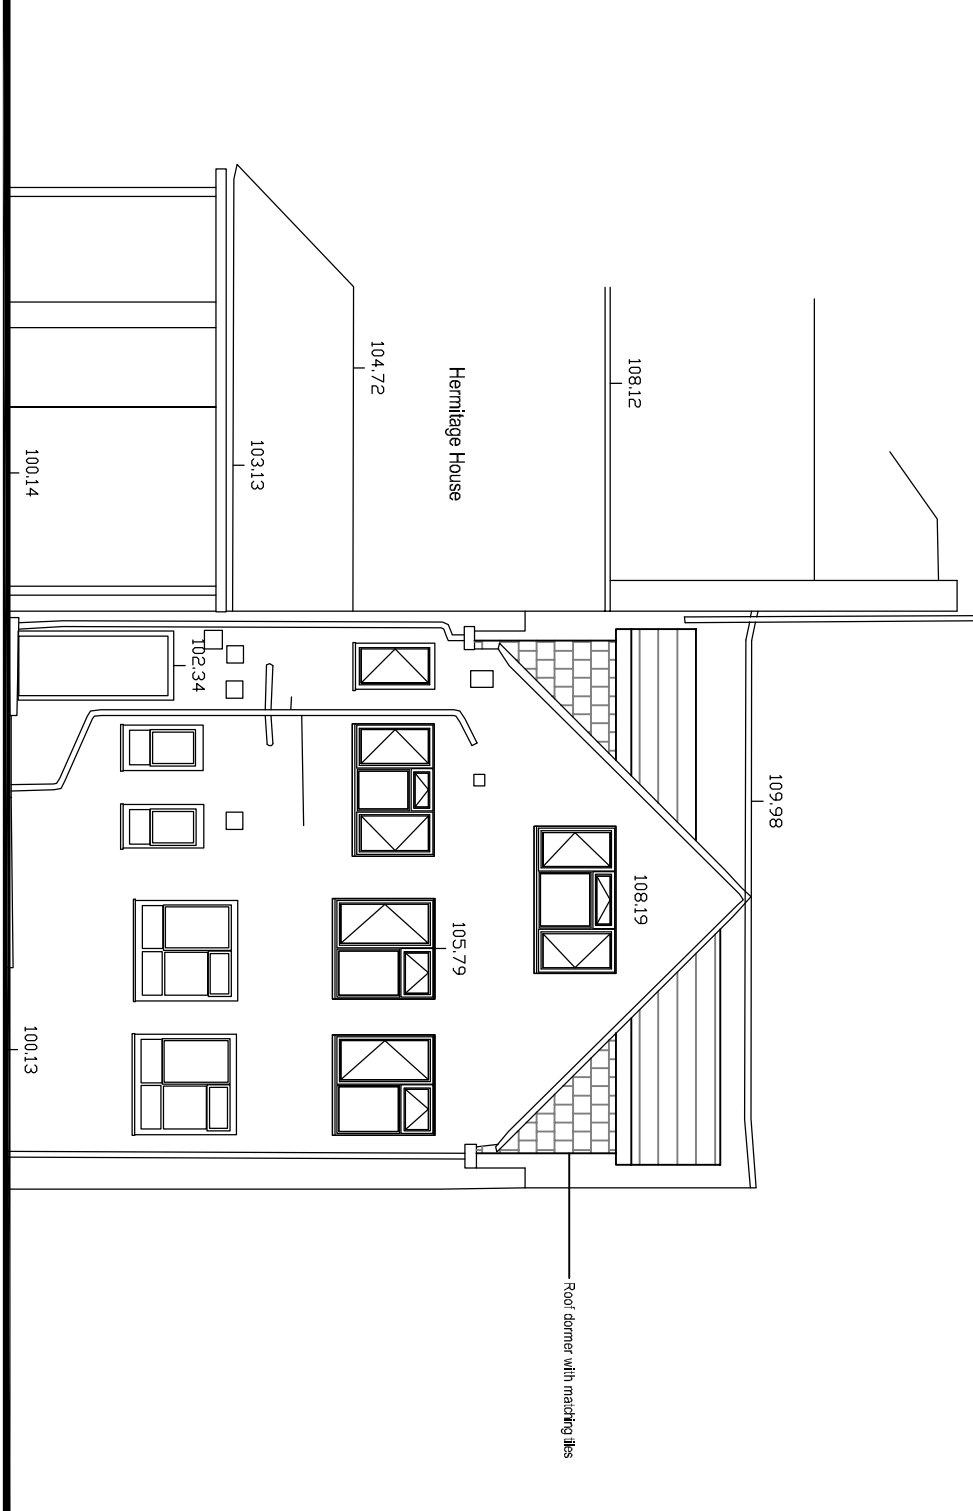

South Elevation

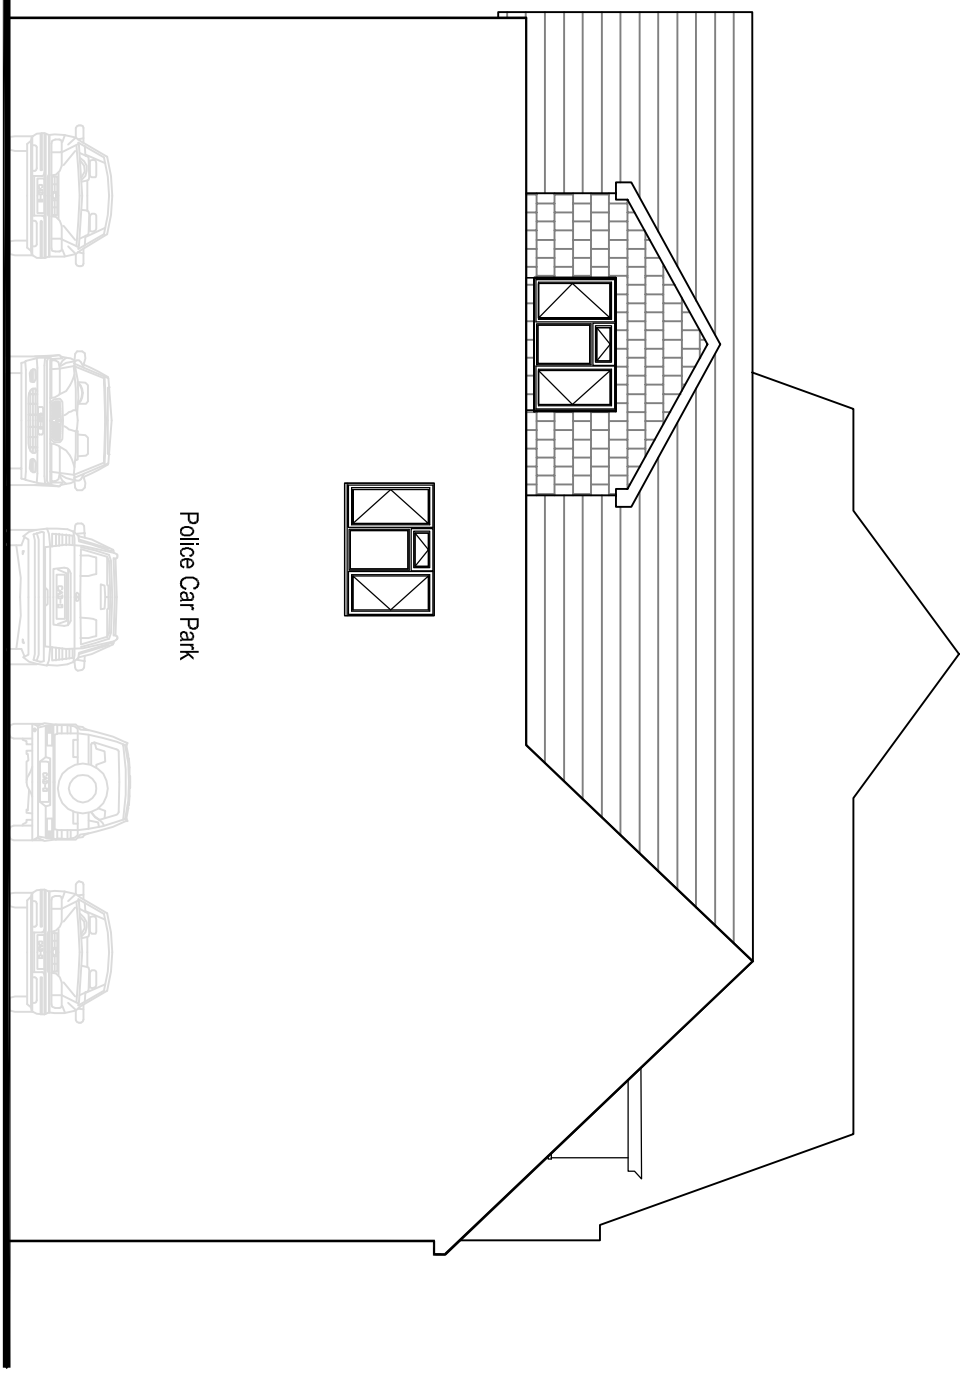

Project:
3 St Georges Walk
Waterlooville

Drawing Title:
Proposed Apartments Floor Plans
and Elevations

Chris Flint Associates Ltd
CHARTERED SURVEYORS - PROJECT MANAGERS
DEVELOPMENT CONSULTANTS

Drawn By	Date	Checked By	Date	Approved By	Date
CF	19/08/12				
Drawn By	Date	Checked By	Date	Approved By	Date
CFA	FULL	01	A		1:100-500

PLANNING

2 Emerald Close Waterlooville Burs PO7 8NZ

tel: 013 92 43484 fax: 013 92 35854 Email: cflint@chrisflint.co.uk