




Aerial perspective of North East Elevation

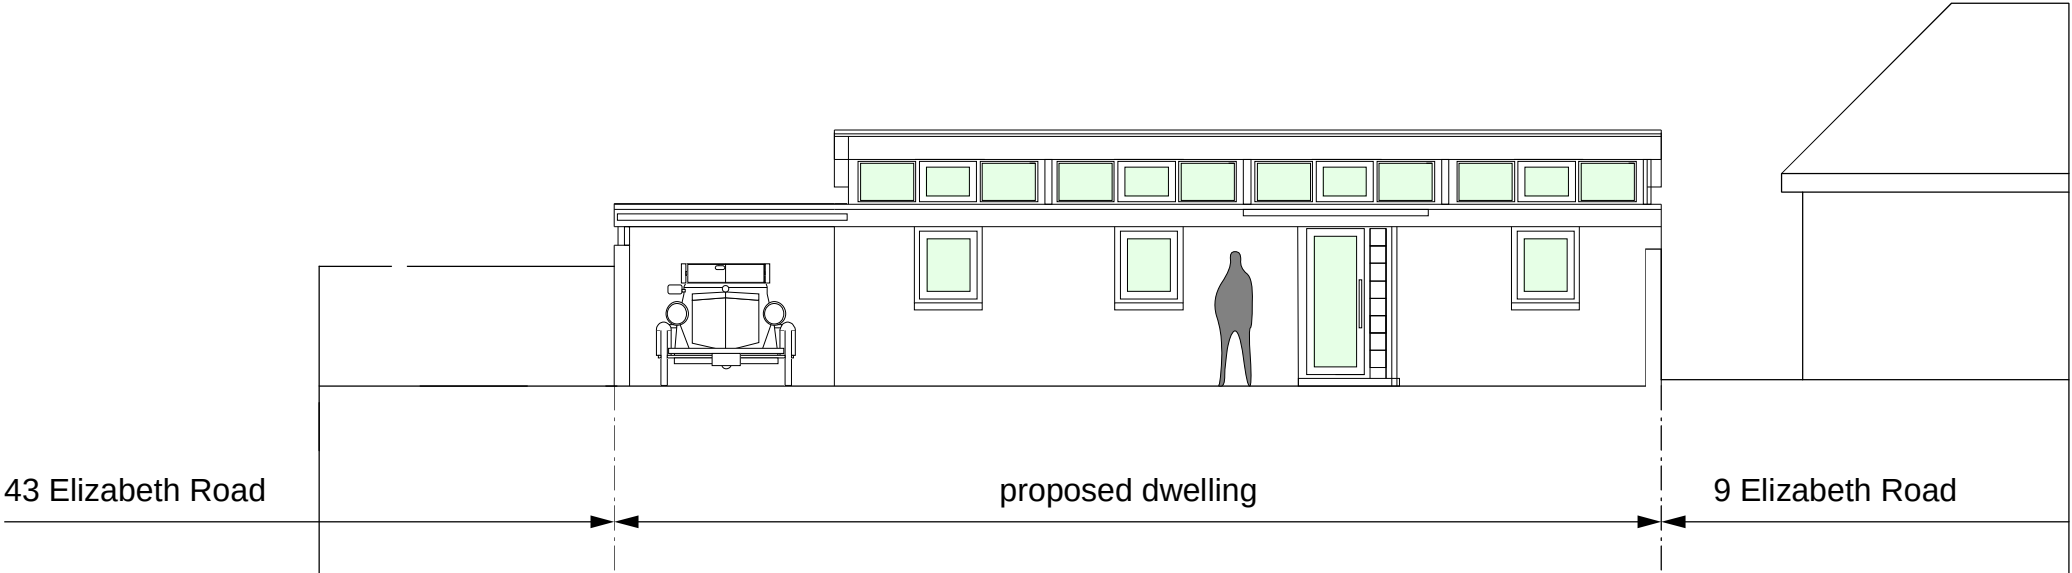

North Eastern Elevation

Pearce Architects	Project	Drawing	Drawing Number	Notes	Drawing Number:
15 Taswell Road Southsea Hampshire PO5 2RG T: 023 9281 9146 www.pearcearchitects.com	136 Stakes Hill Road Waterlooville Hampshire	North East Elevation	Date: August 2012 Drawn: MP Revison: 0 Scale: 1:100	This drawing is intended for application under the Town and Country Planning Acts only. Not for production information	12.100.
					10