




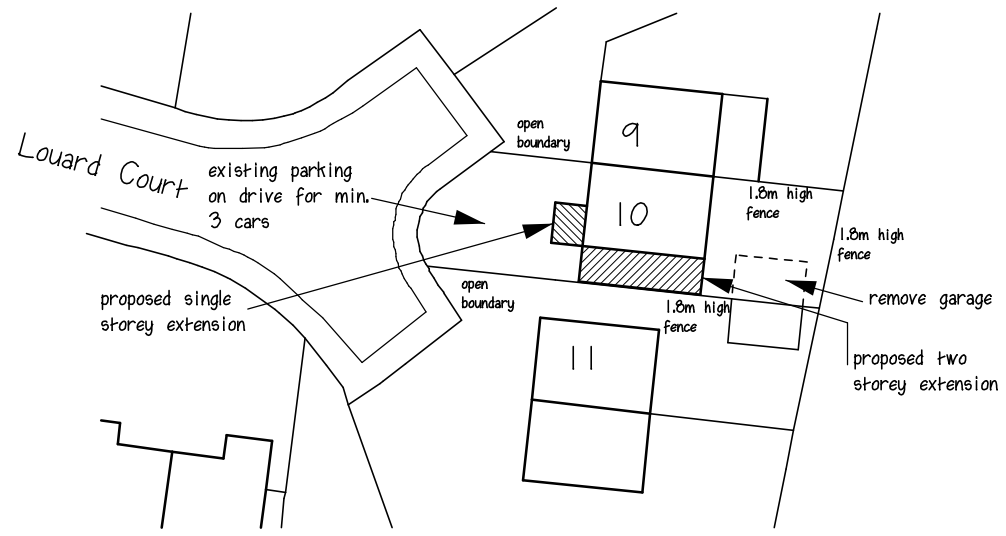


Location Plan
1 to 1250

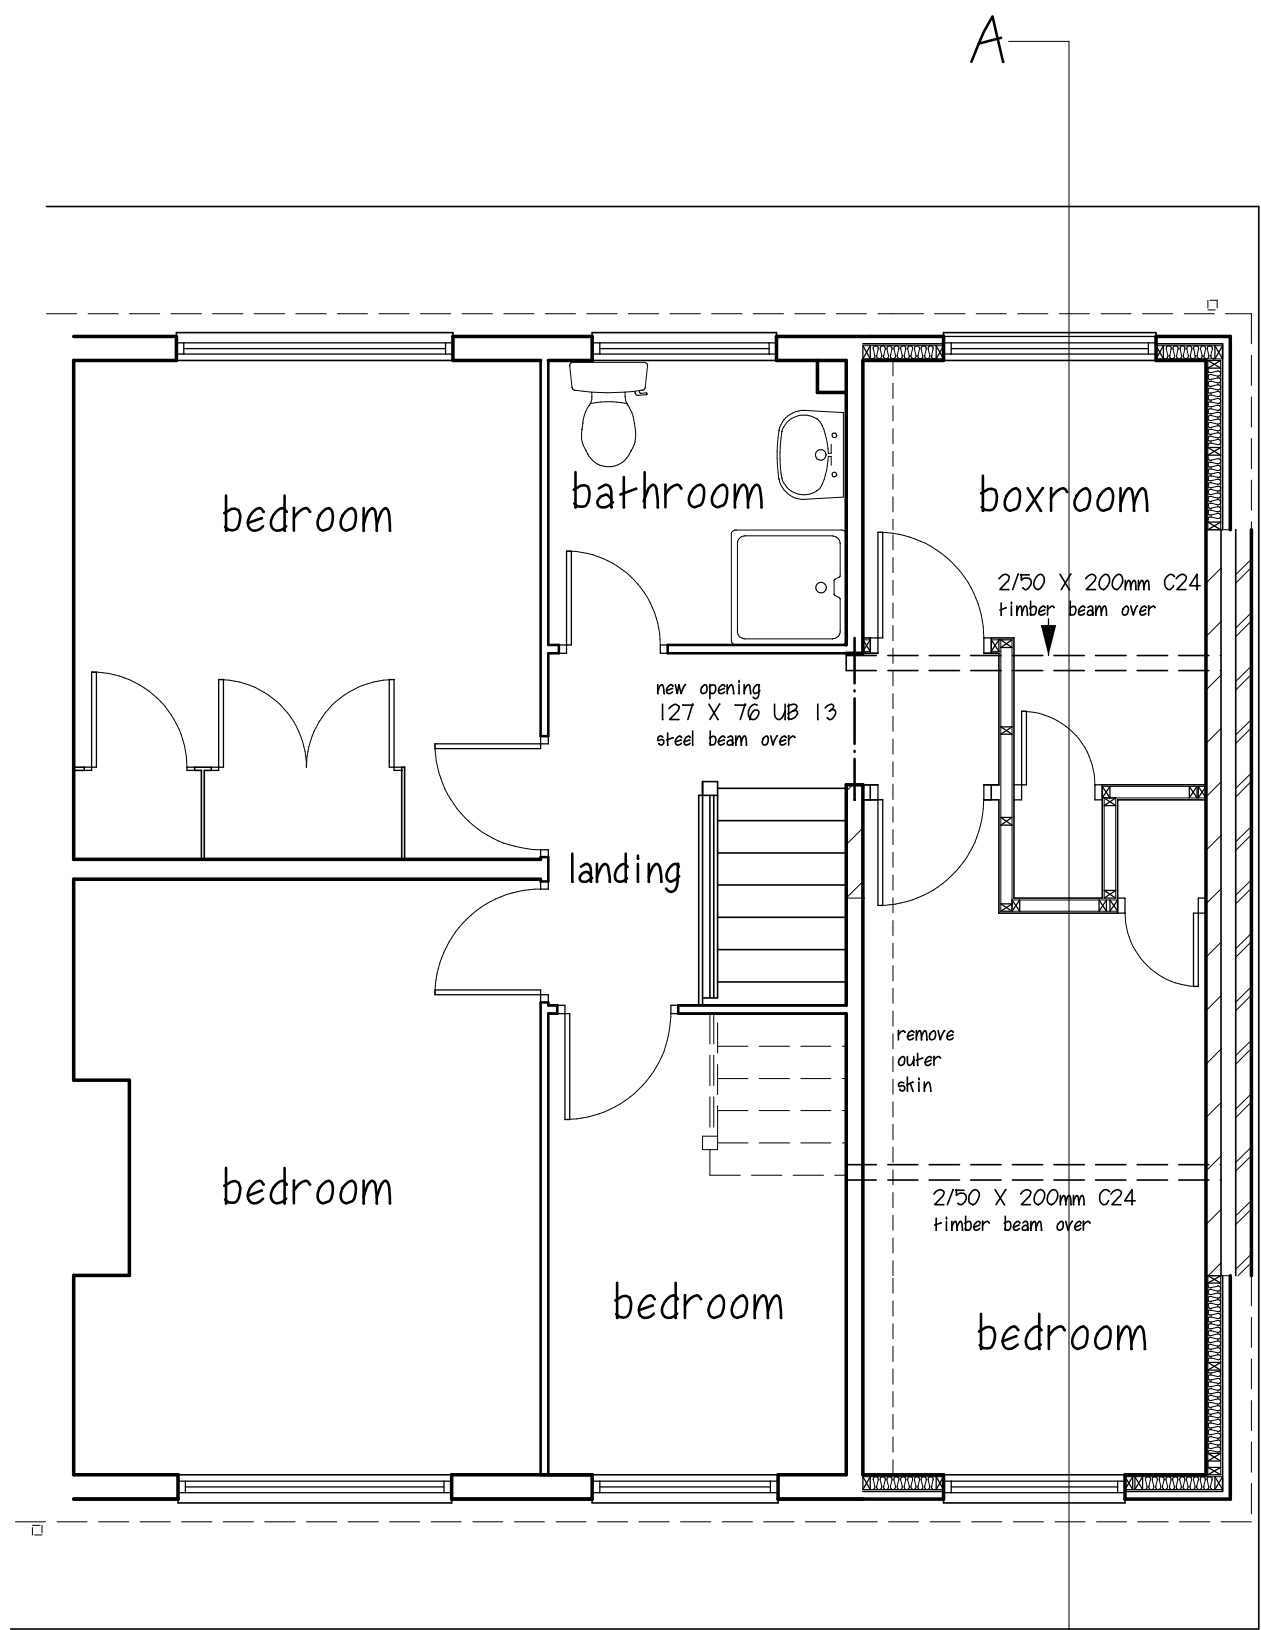


Site Plan
1 to 500

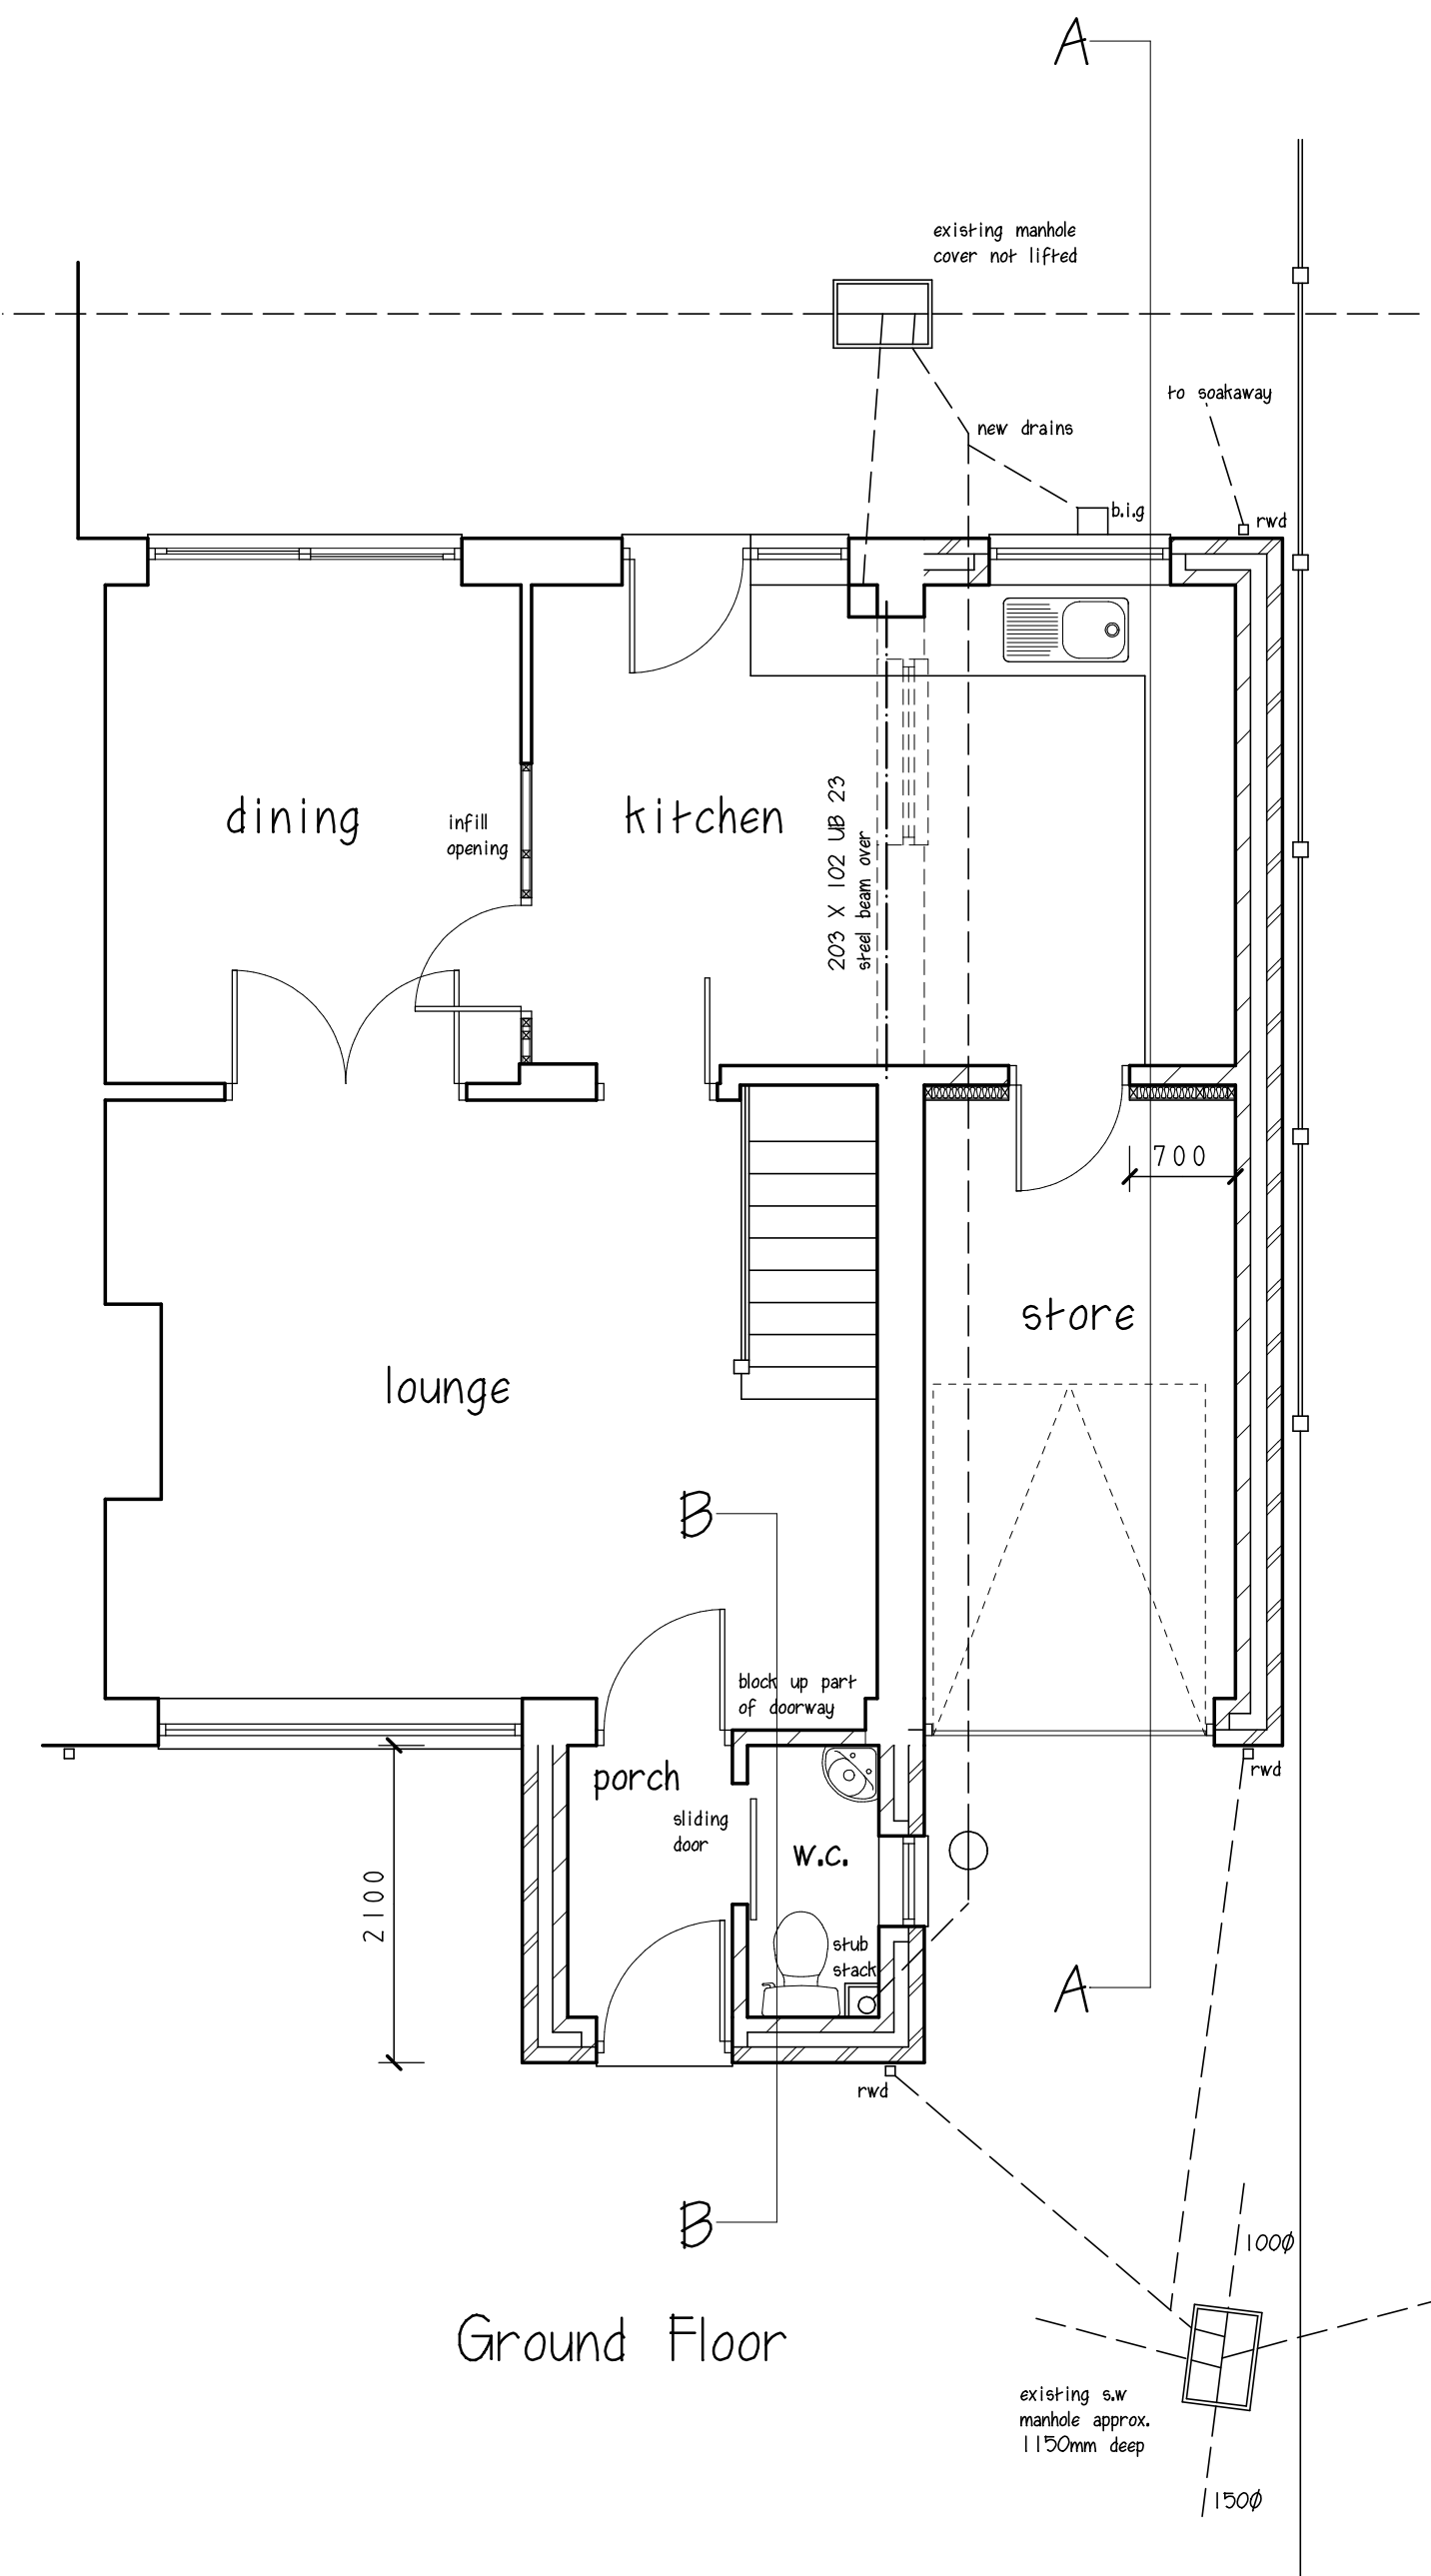

First Floor

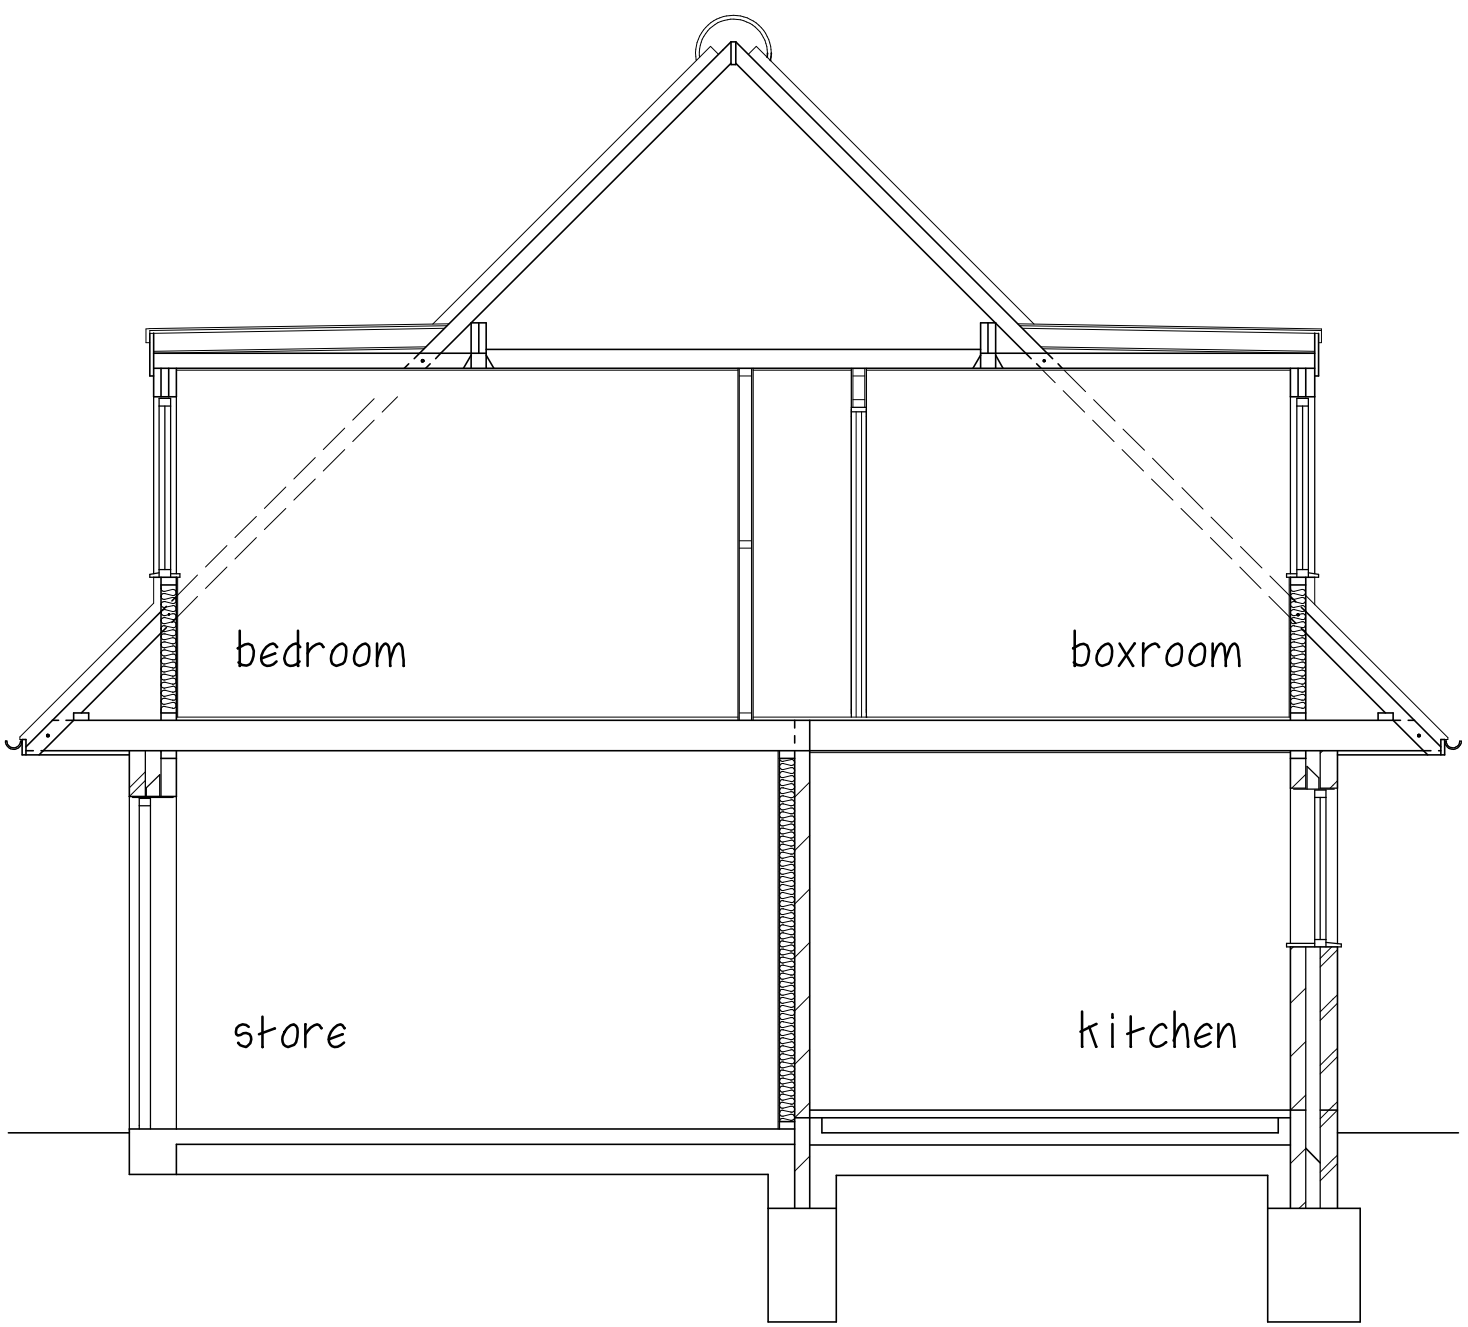

Section A-A

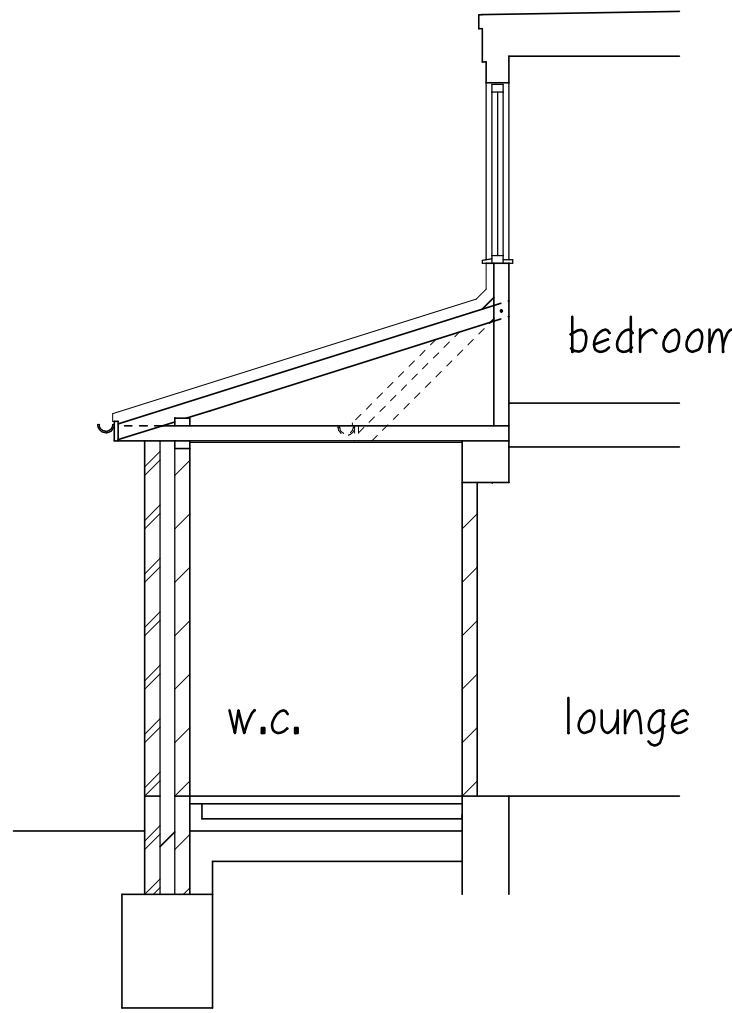

Section B-B

MARTIN MOYSE M.R.I.C.S
Chartered Building Surveyor

Title: PROPOSED TWO STOREY SIDE EXTENSION
& SINGLE STOREY FRONT EXTENSION

Address: 10 LUARD COURT,
HAVANT, HAMPSHIRE PO9 2TN

Scale: A1 - Plans 1 to 50, Elevations 1 to 100 Date: January 2013 Drawing No:02

This drawing does not constitute a specification of work to be done, and is to be read in conjunction with notes.
All dimensions to be checked on site. This drawing is copyright ©

RICS 12 ST. CATHERINES WAY, DOWNEND, FAREHAM, HAMPSHIRE PO16 8RL
TELEPHONE: 01329 236279 FACSIMILE: 01329 220149 E-MAIL: m.moyse@btinternet.com