



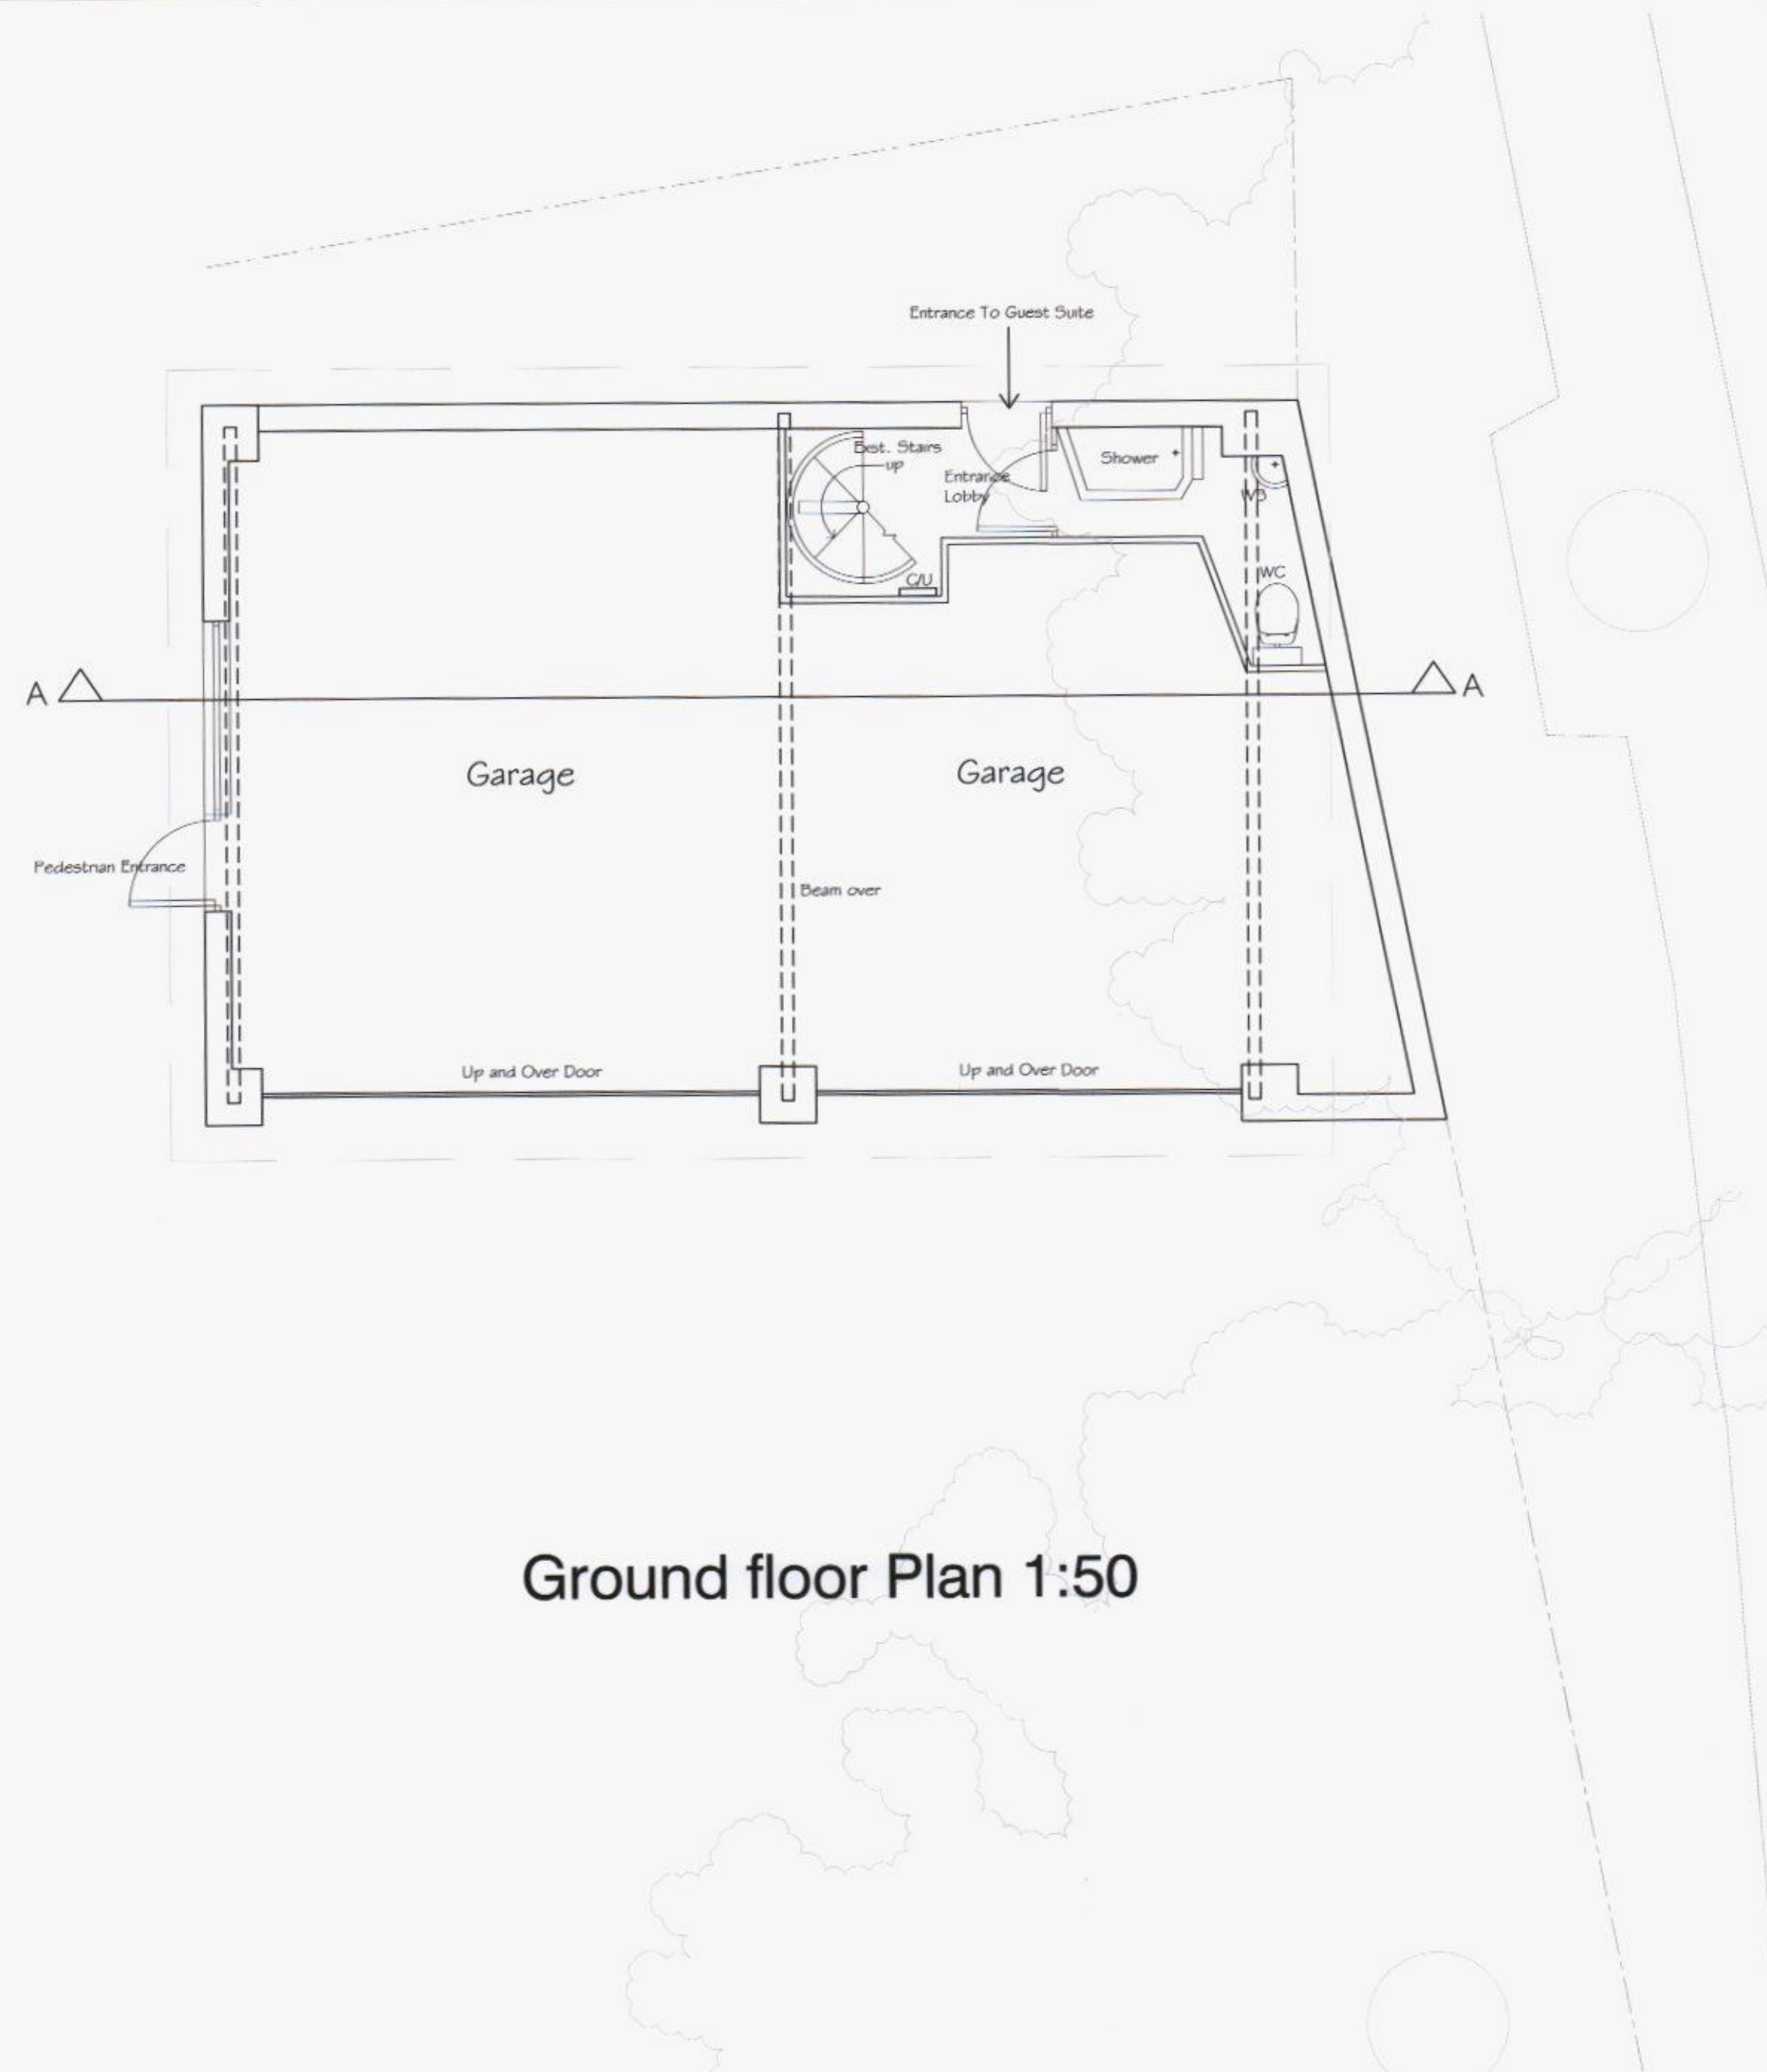


Ground floor Plan 1:50

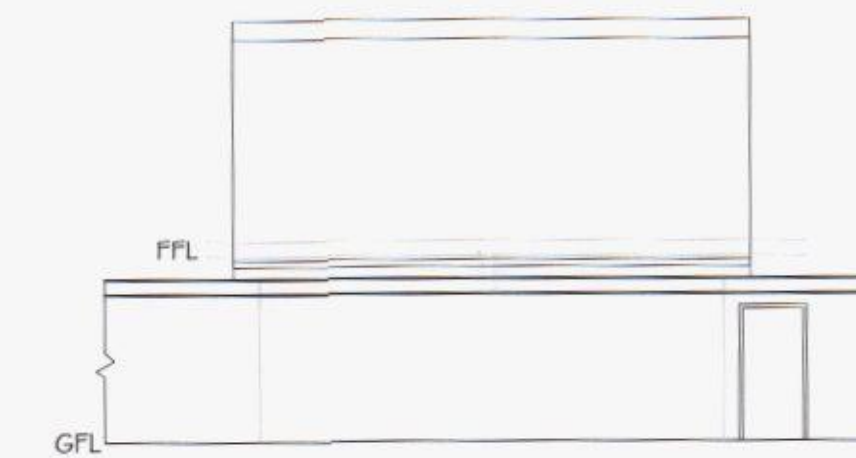


North Elevation 1:100



East Elevation 1:100 (Langstone Road.)

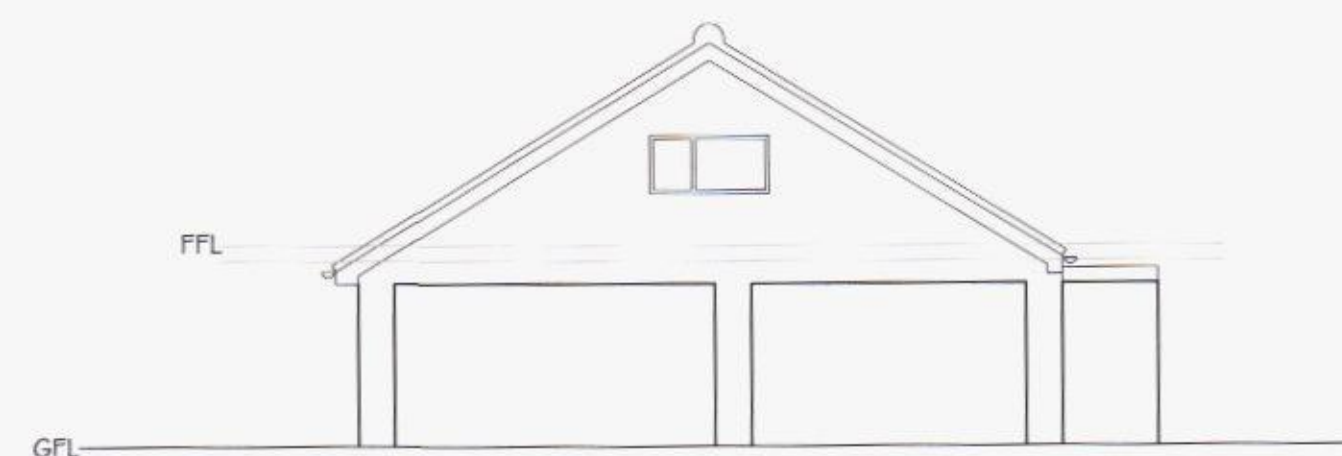

South Elevation 1:100

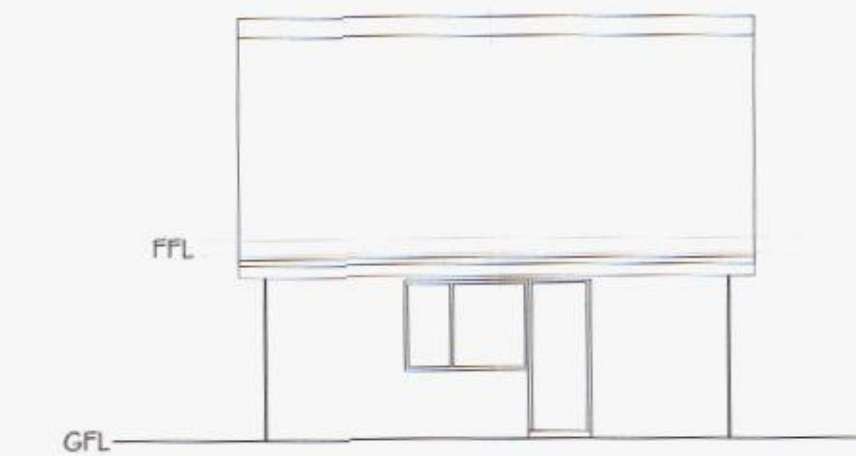

West Elevation 1:100



West & South Elevation




Location Plan 1:1250



View from North East



View from South East

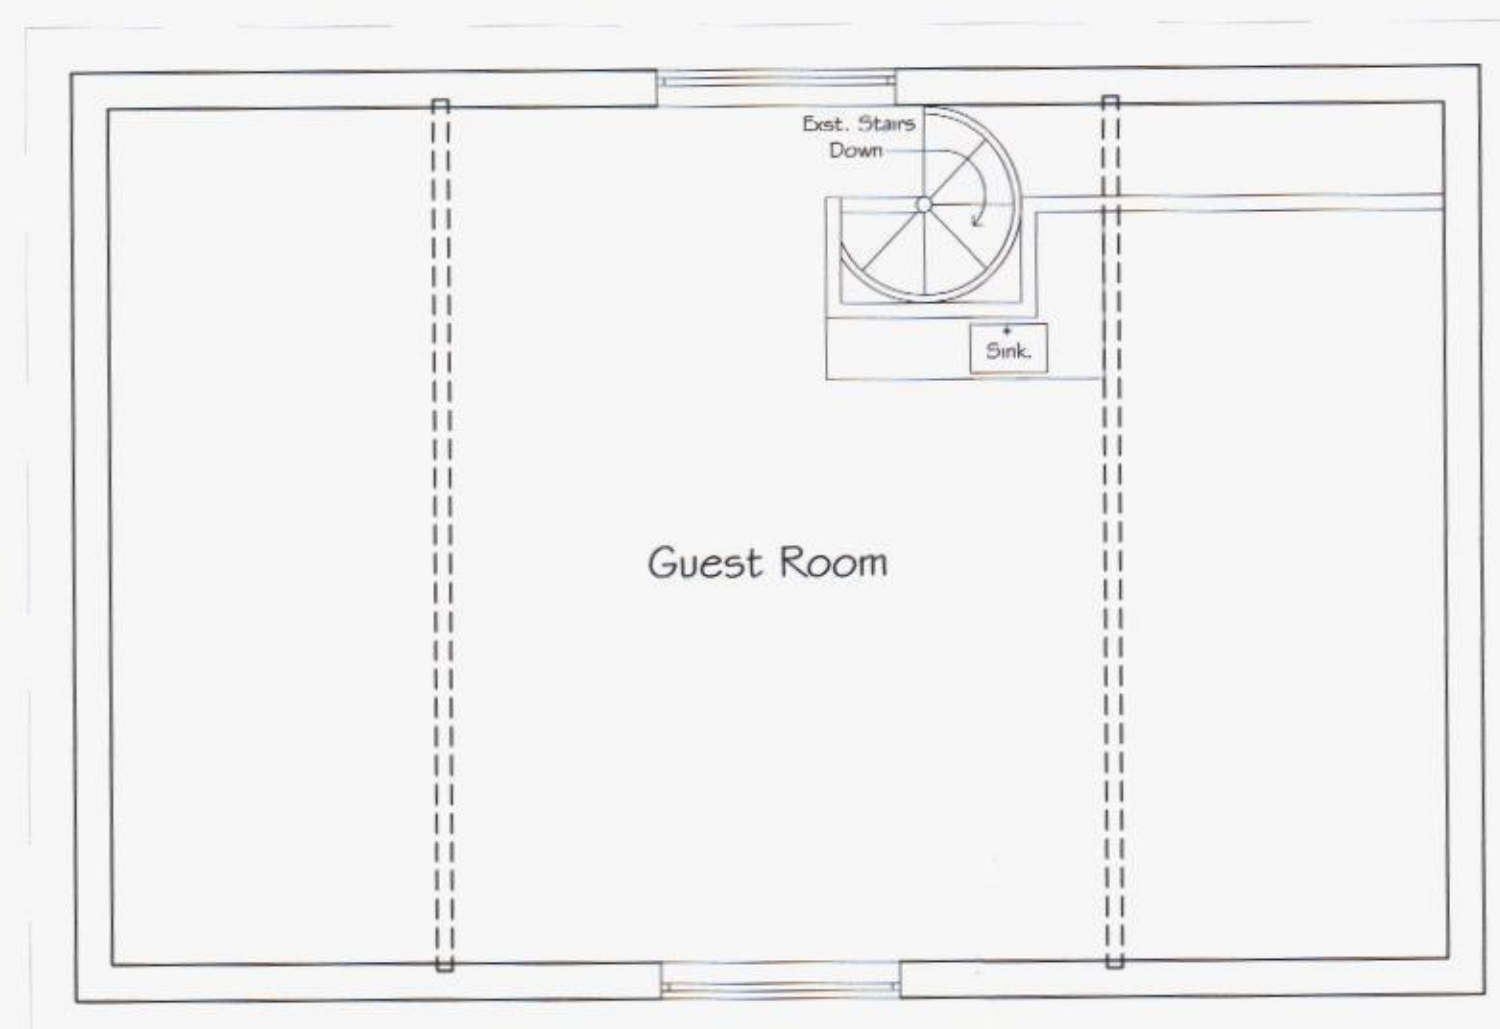

First floor Plan 1:50

NOTES:

Dimensions to be checked on site before commencing work. Any discrepancies shall be reported to the architect immediately.

Do not scale from these drawings except for planning purposes. Use figured dimensions only.

Where applicable this drawing is to be read in conjunction with other consultants' drawings.

This drawing is the copyright of Harrington Design + Bloomfield



Rev	Date	Amendment	Checked

harrington design + bloomfield
ARCHITECTS

6 The Old Flour Mill, Queen Street, Emsworth, Hants, PO10 7BT
Tel: 44 (0) 1243 373855
Fax: 44 (0) 1243 373245
e-mail: info@harringtonbloomfield.co.uk

For
Mr & Mrs Laly

Project
The White House Garage.
Langstone.

Title
Survey Drawing
of Existing guest room.

Date	Drawn	Scale	Checked
July 2012	A.L.B	As Indicated	C.J.B
Job Number	Prefix	Drawing Number	Revision
12007		10	