


THIS DRAWING IS REPRODUCED FROM BAMBER & REDDAN
DRAWING no 0503-AD-007 revA

A 19.01.12 PLANNING APPLICATION
Revisions

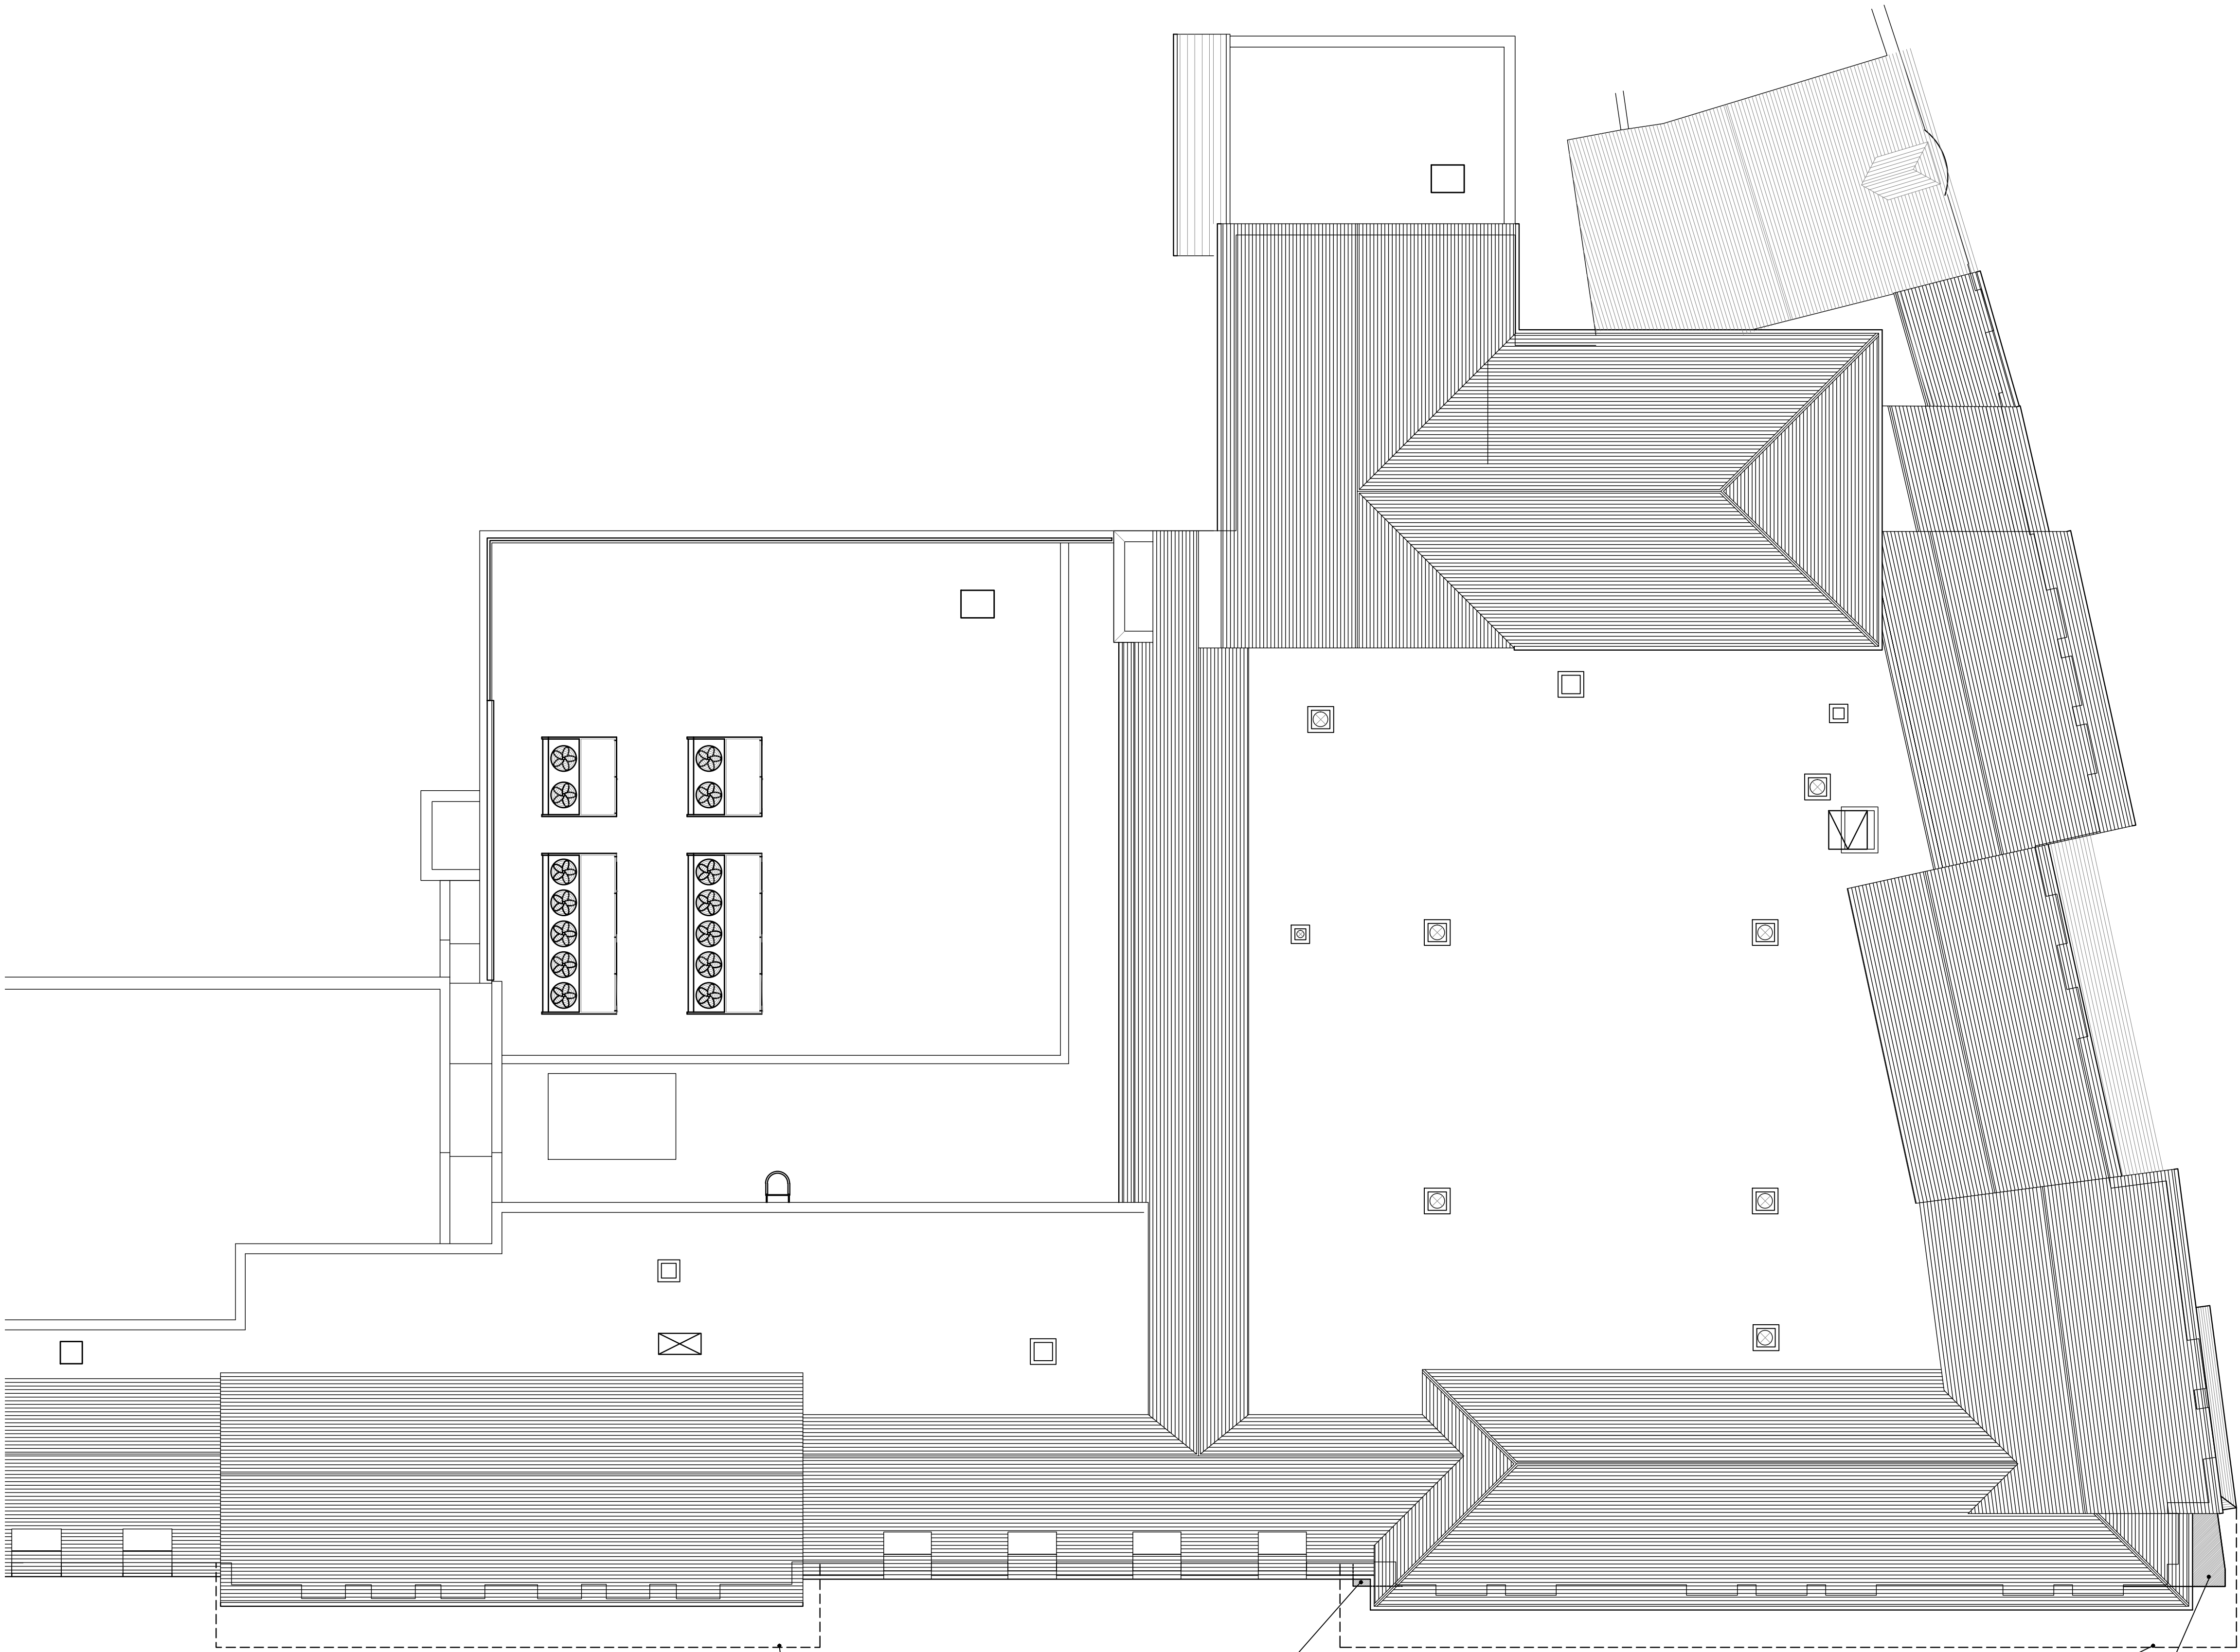

Project

PROPOSED CANOPY REMOVAL
WAITROSE STORE, HAVANT

Client
WAITROSE

Drawing Title
PROPOSED ROOF PLAN

Drawn JP	Status PLANNING	Scale 1:100@A1 1:200@A3
Date SEPT 2011	Drawing No. CC3517-07	Rev. A

All dimensions to be checked on site. Do not scale.
Any discrepancy between this drawing and other
information to be referred to Cotleigh Consulting.
This drawing is copyright.

