



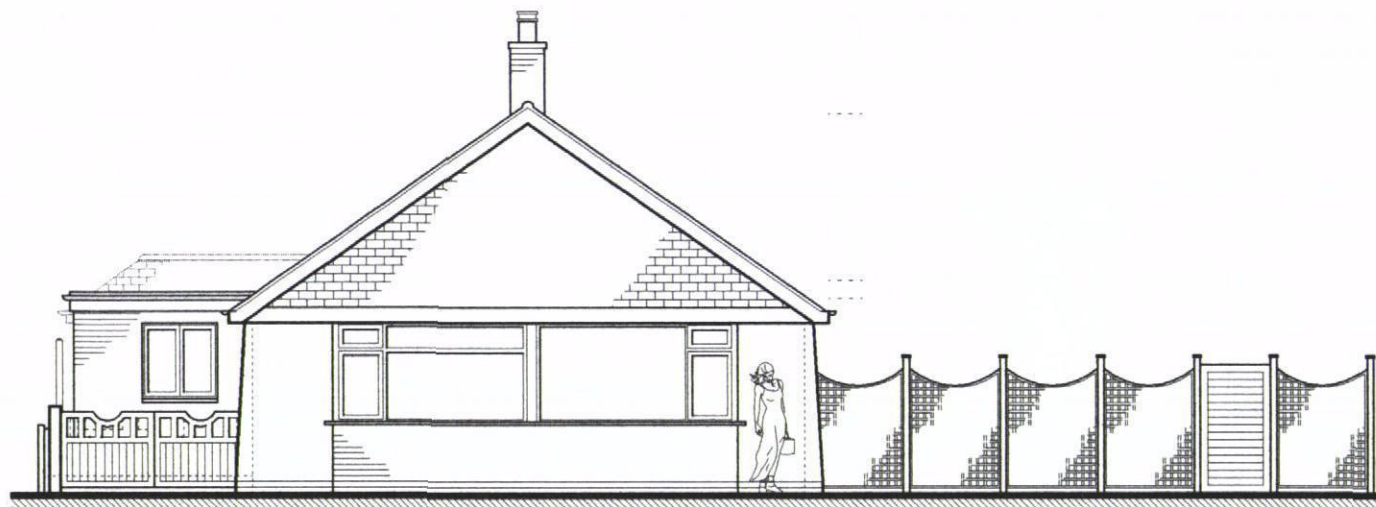


PROPOSED SOUTH ELEVATION
DWG. NO.: BD495 PE01-1

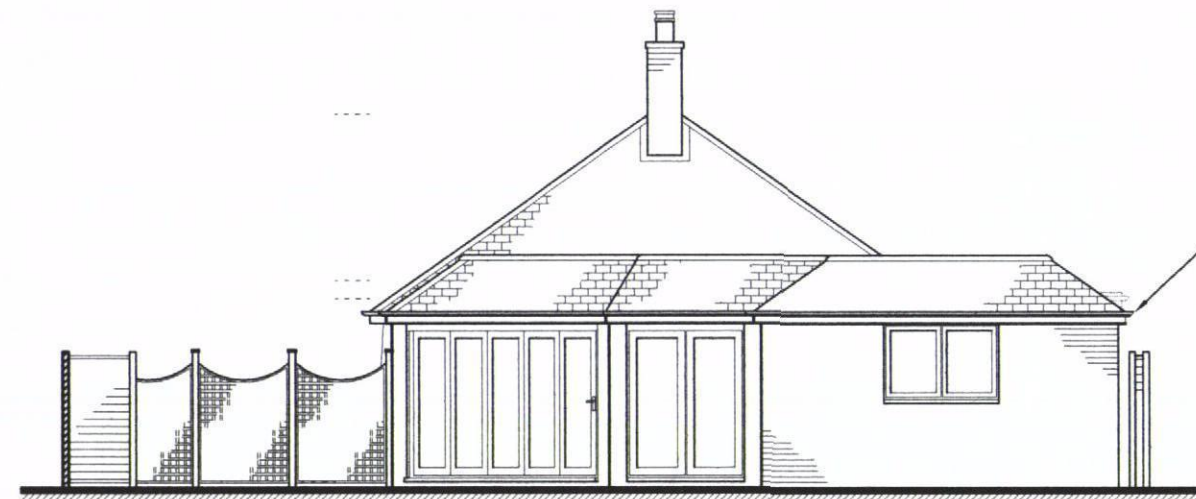

PROPOSED NORTH ELEVATION
DWG. NO.: BD495 PE01-3

No overhanging of any structure such as roof and wall onto the neighbour's land. New wall and foundation TBC On-site before construction.

No overhanging of any structure such as roof and wall onto the neighbour's land. New wall and foundation TBC on-site before construction.

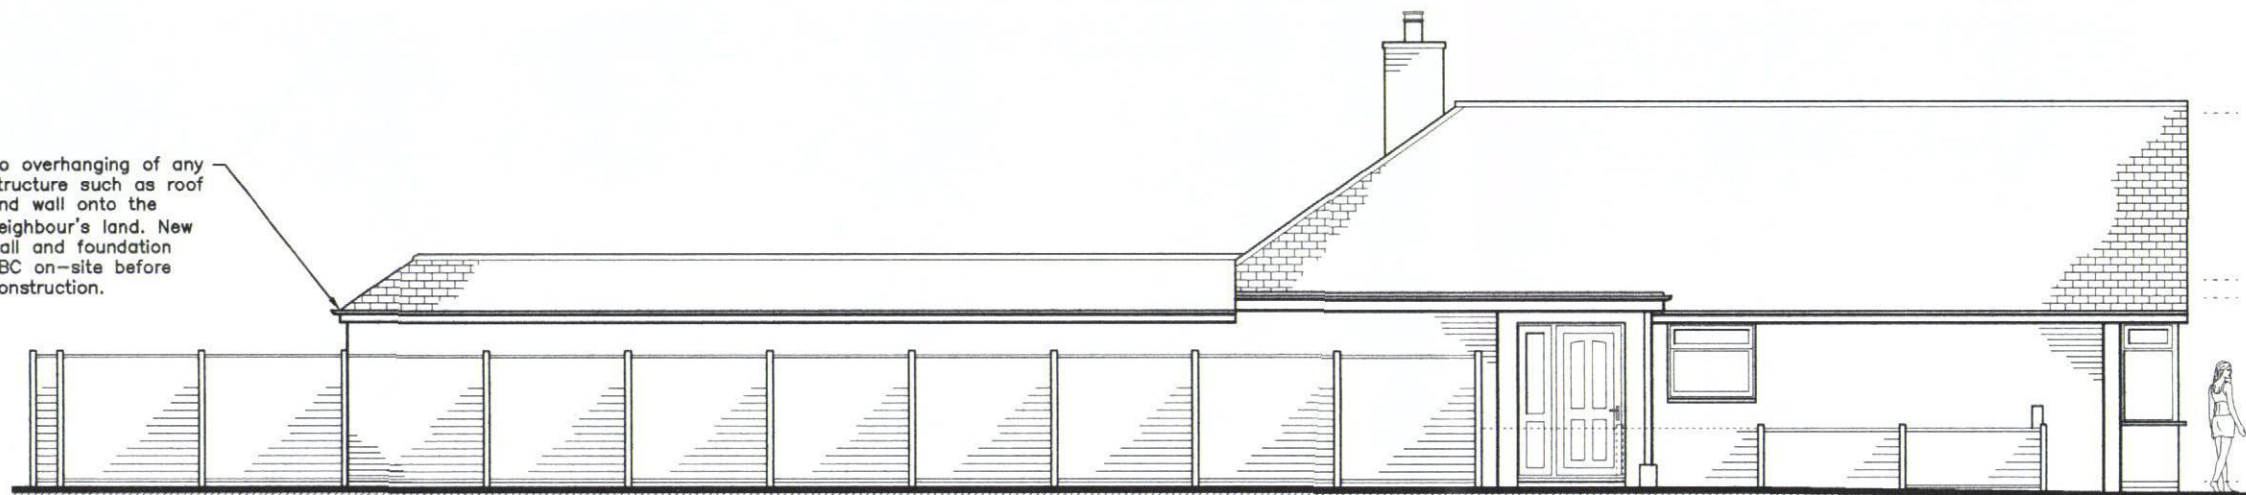


PROPOSED WEST ELEVATION
DWG. NO.: BD495 PE01-2

HAVANT BOROUGH
COUNCIL

07 AUG 2012

RECEIVED

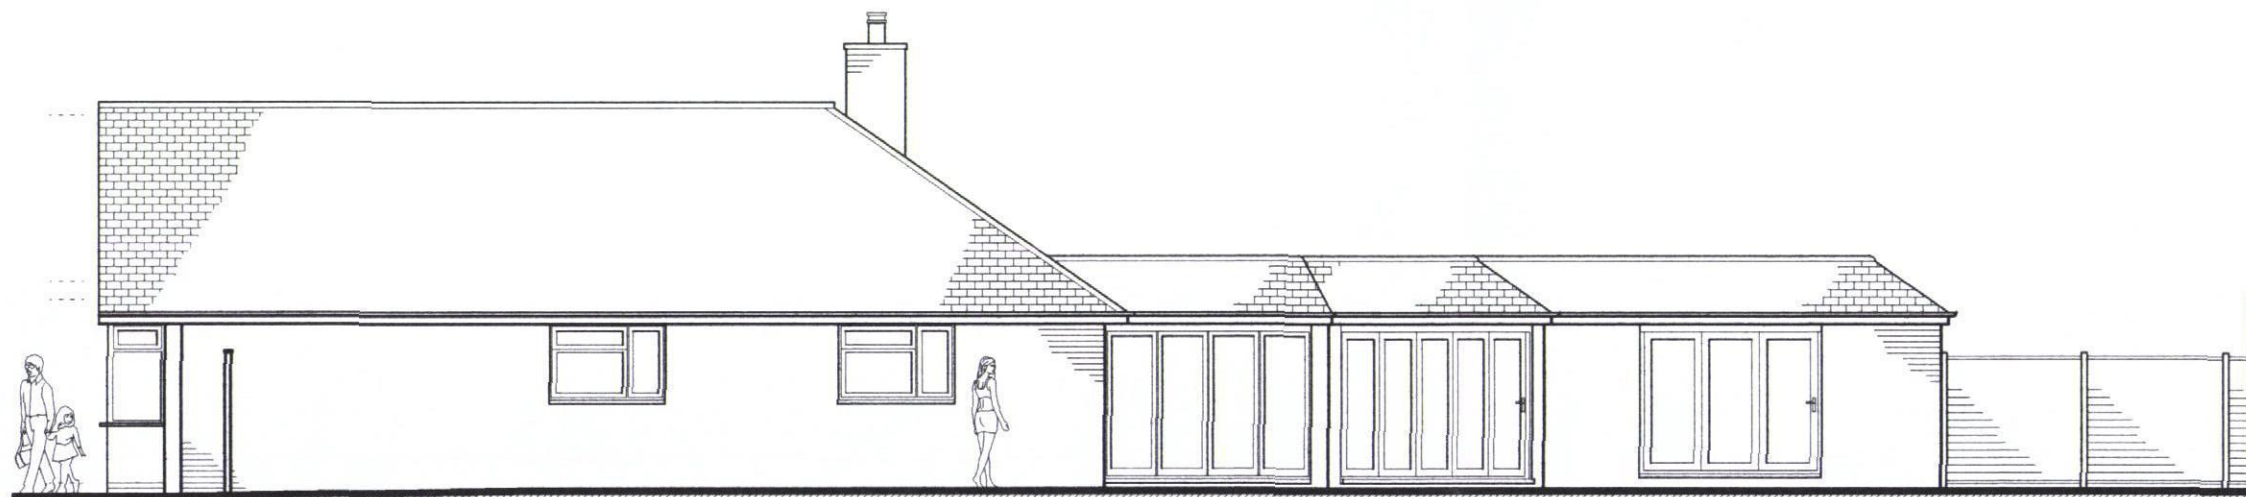

PROPOSED EAST ELEVATION
DWG. NO.: BD495 PE01-4

NOTE

1. Existing ground floor site is generally level.
2. Proposed finished floor level for the extension to match the existing ground floor level.
3. Ceiling height to be inspected and confirmed on-site.

Living Space

www.livingspacedesign.com

Cedarfield, Five Acres, Funtington,
Chichester, West Sussex, PO18 9LX
tel: 01243 572604 fax: 01243 575139

Copyright of this drawing is reserved by Living Space. This drawing is not to be scaled for construction except for planning purposes only. All dimensions are to be checked on site prior to construction or manufacture. If there are any discrepancies the designer is to be informed immediately.

PROJECT:
95 WOODLANDS AVENUE,
EMSWORTH,
HAMPSHIRE,
PO10 7QD

CLIENT:
MR. ANDY PALMER

TITLE:
PROPOSED ELEVATIONS

JOB NO.:
BD495

DWG. NO.:
PE01-1,2,3,4

DATE:
02 08 2012

SCALE:
1:100 @ A3

DRAWN BY:
J.L.

REV.:
C