




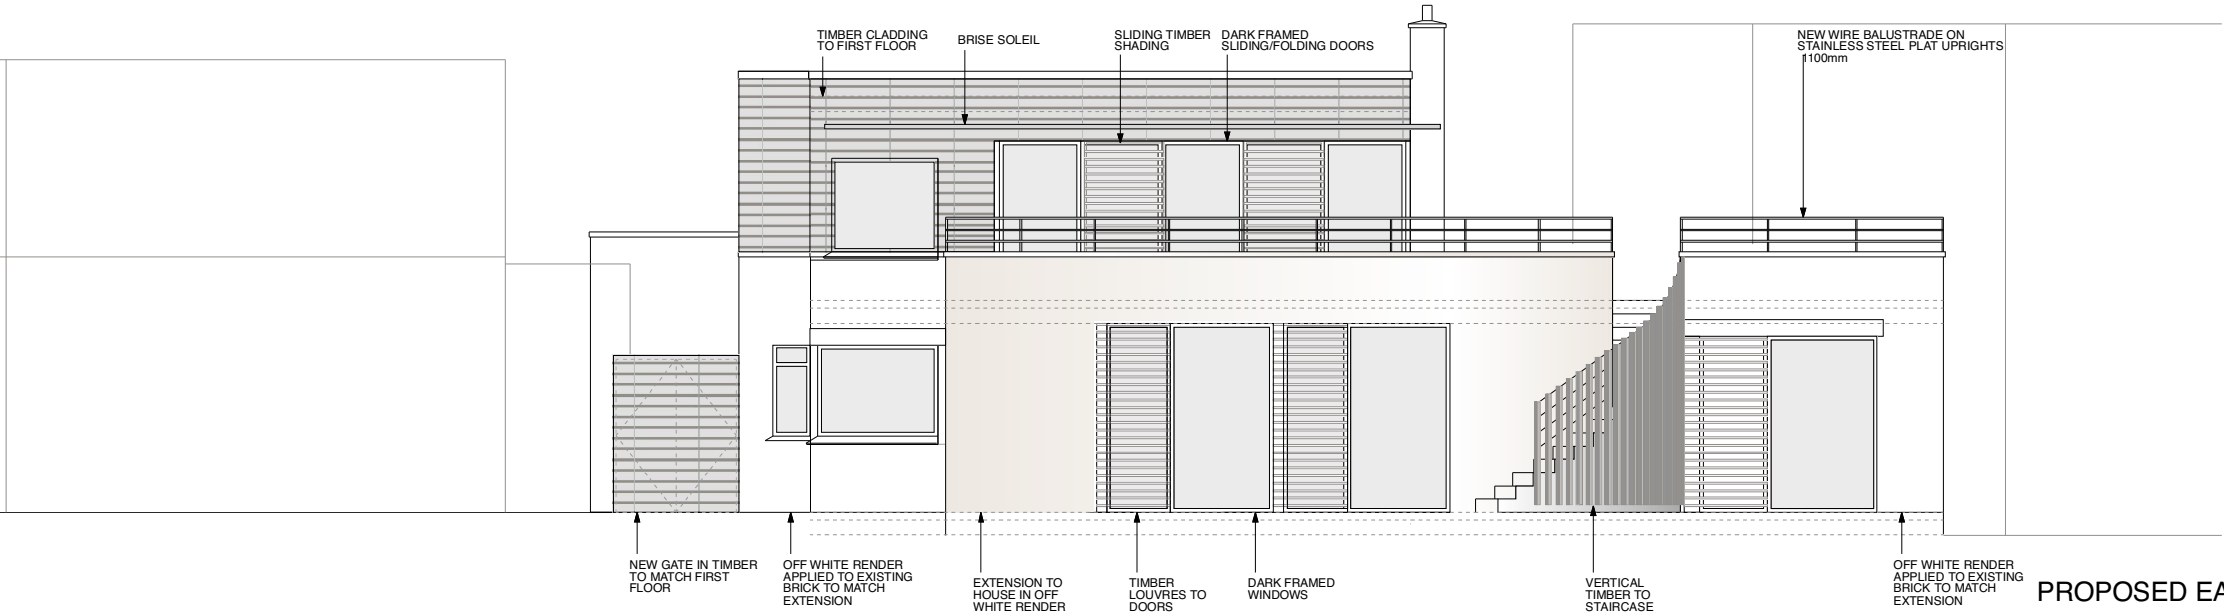

PROPOSED EAST ELEVATION

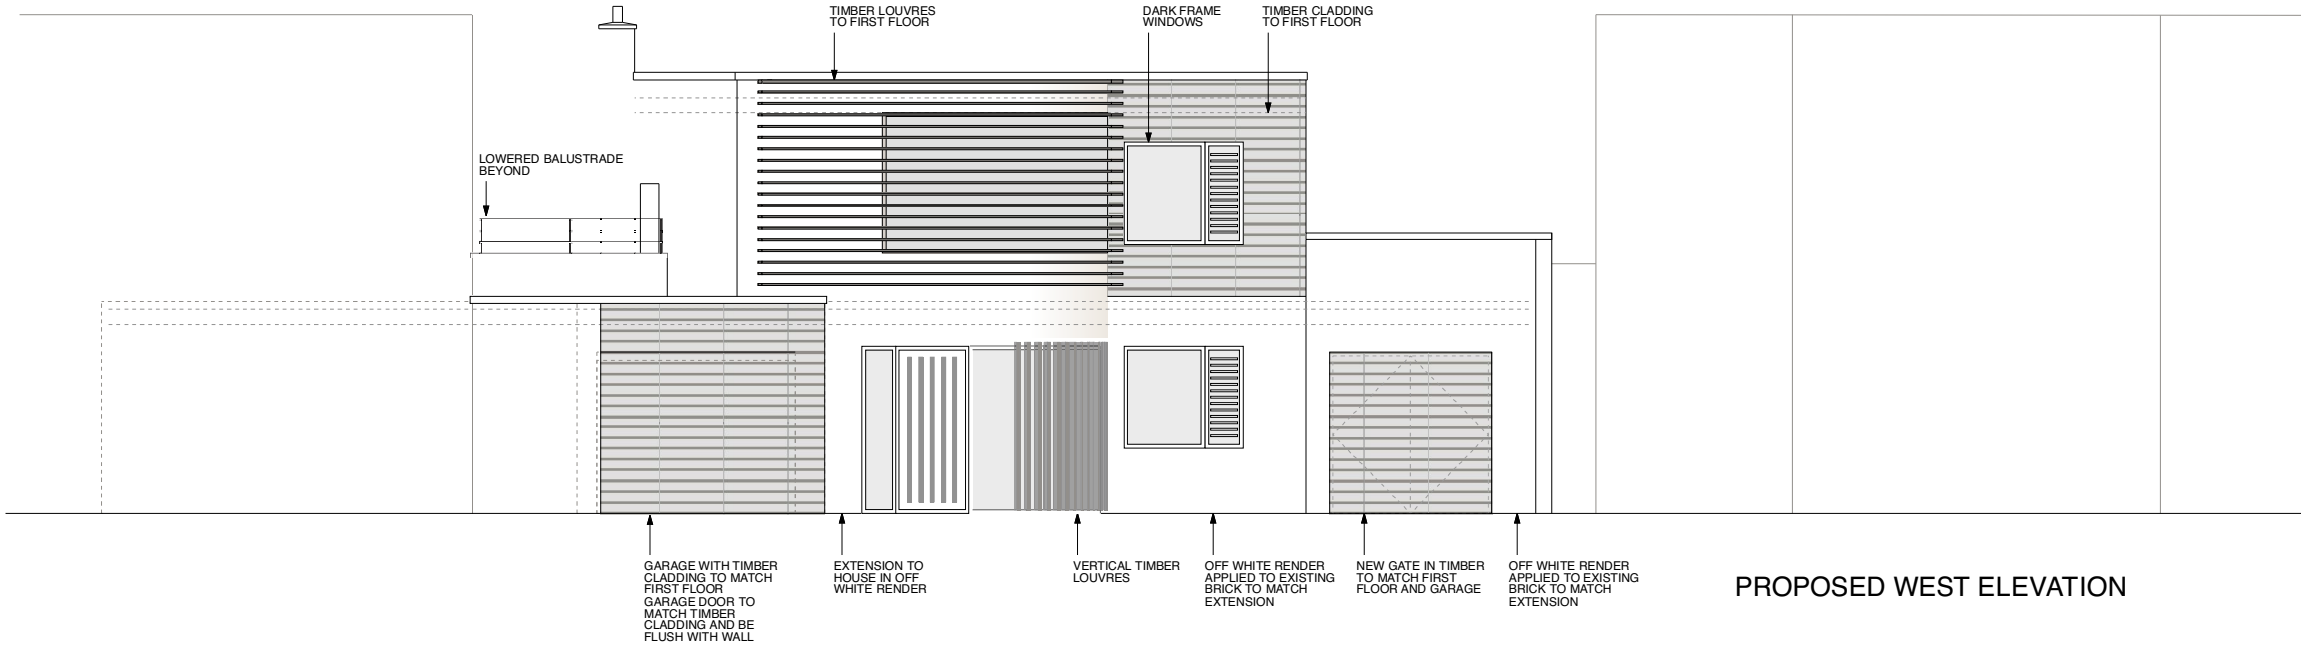

PROPOSED WEST ELEVATION

 

| REVISION   | DATE                    |
|---|-------------------------|
| <div>Yeates<br/>Design+Architecture</div> <div>74 Clerkenwell Road<br/>London EC1M 5NL</div> <div>tel: 020 7251 6667<br/>www.yeatesdesign.co.uk</div> <div>Y</div> |                         |
| PROJECT :<br>12 WITTERING ROAD<br>HAYLING ISLAND PO11 9SP   |                         |
| DRAWING :<br>Proposed Elevations - Sheet 1   |                         |
| SCALE :<br>1:100@A3, 1:50@A1   |                         |
| DATE :<br>JULY 2012   |                         |
| DWG NO.<br>528/P/008   | DWN BY :<br><div></div> |
| DRAWING STATUS :<br>FOR TENDER <input type="checkbox"/><br>FOR PLANNING <input checked="" type="checkbox"/> FOR CONSTRUCTION <input type="checkbox"/>              |                         |