





Rear Elevation

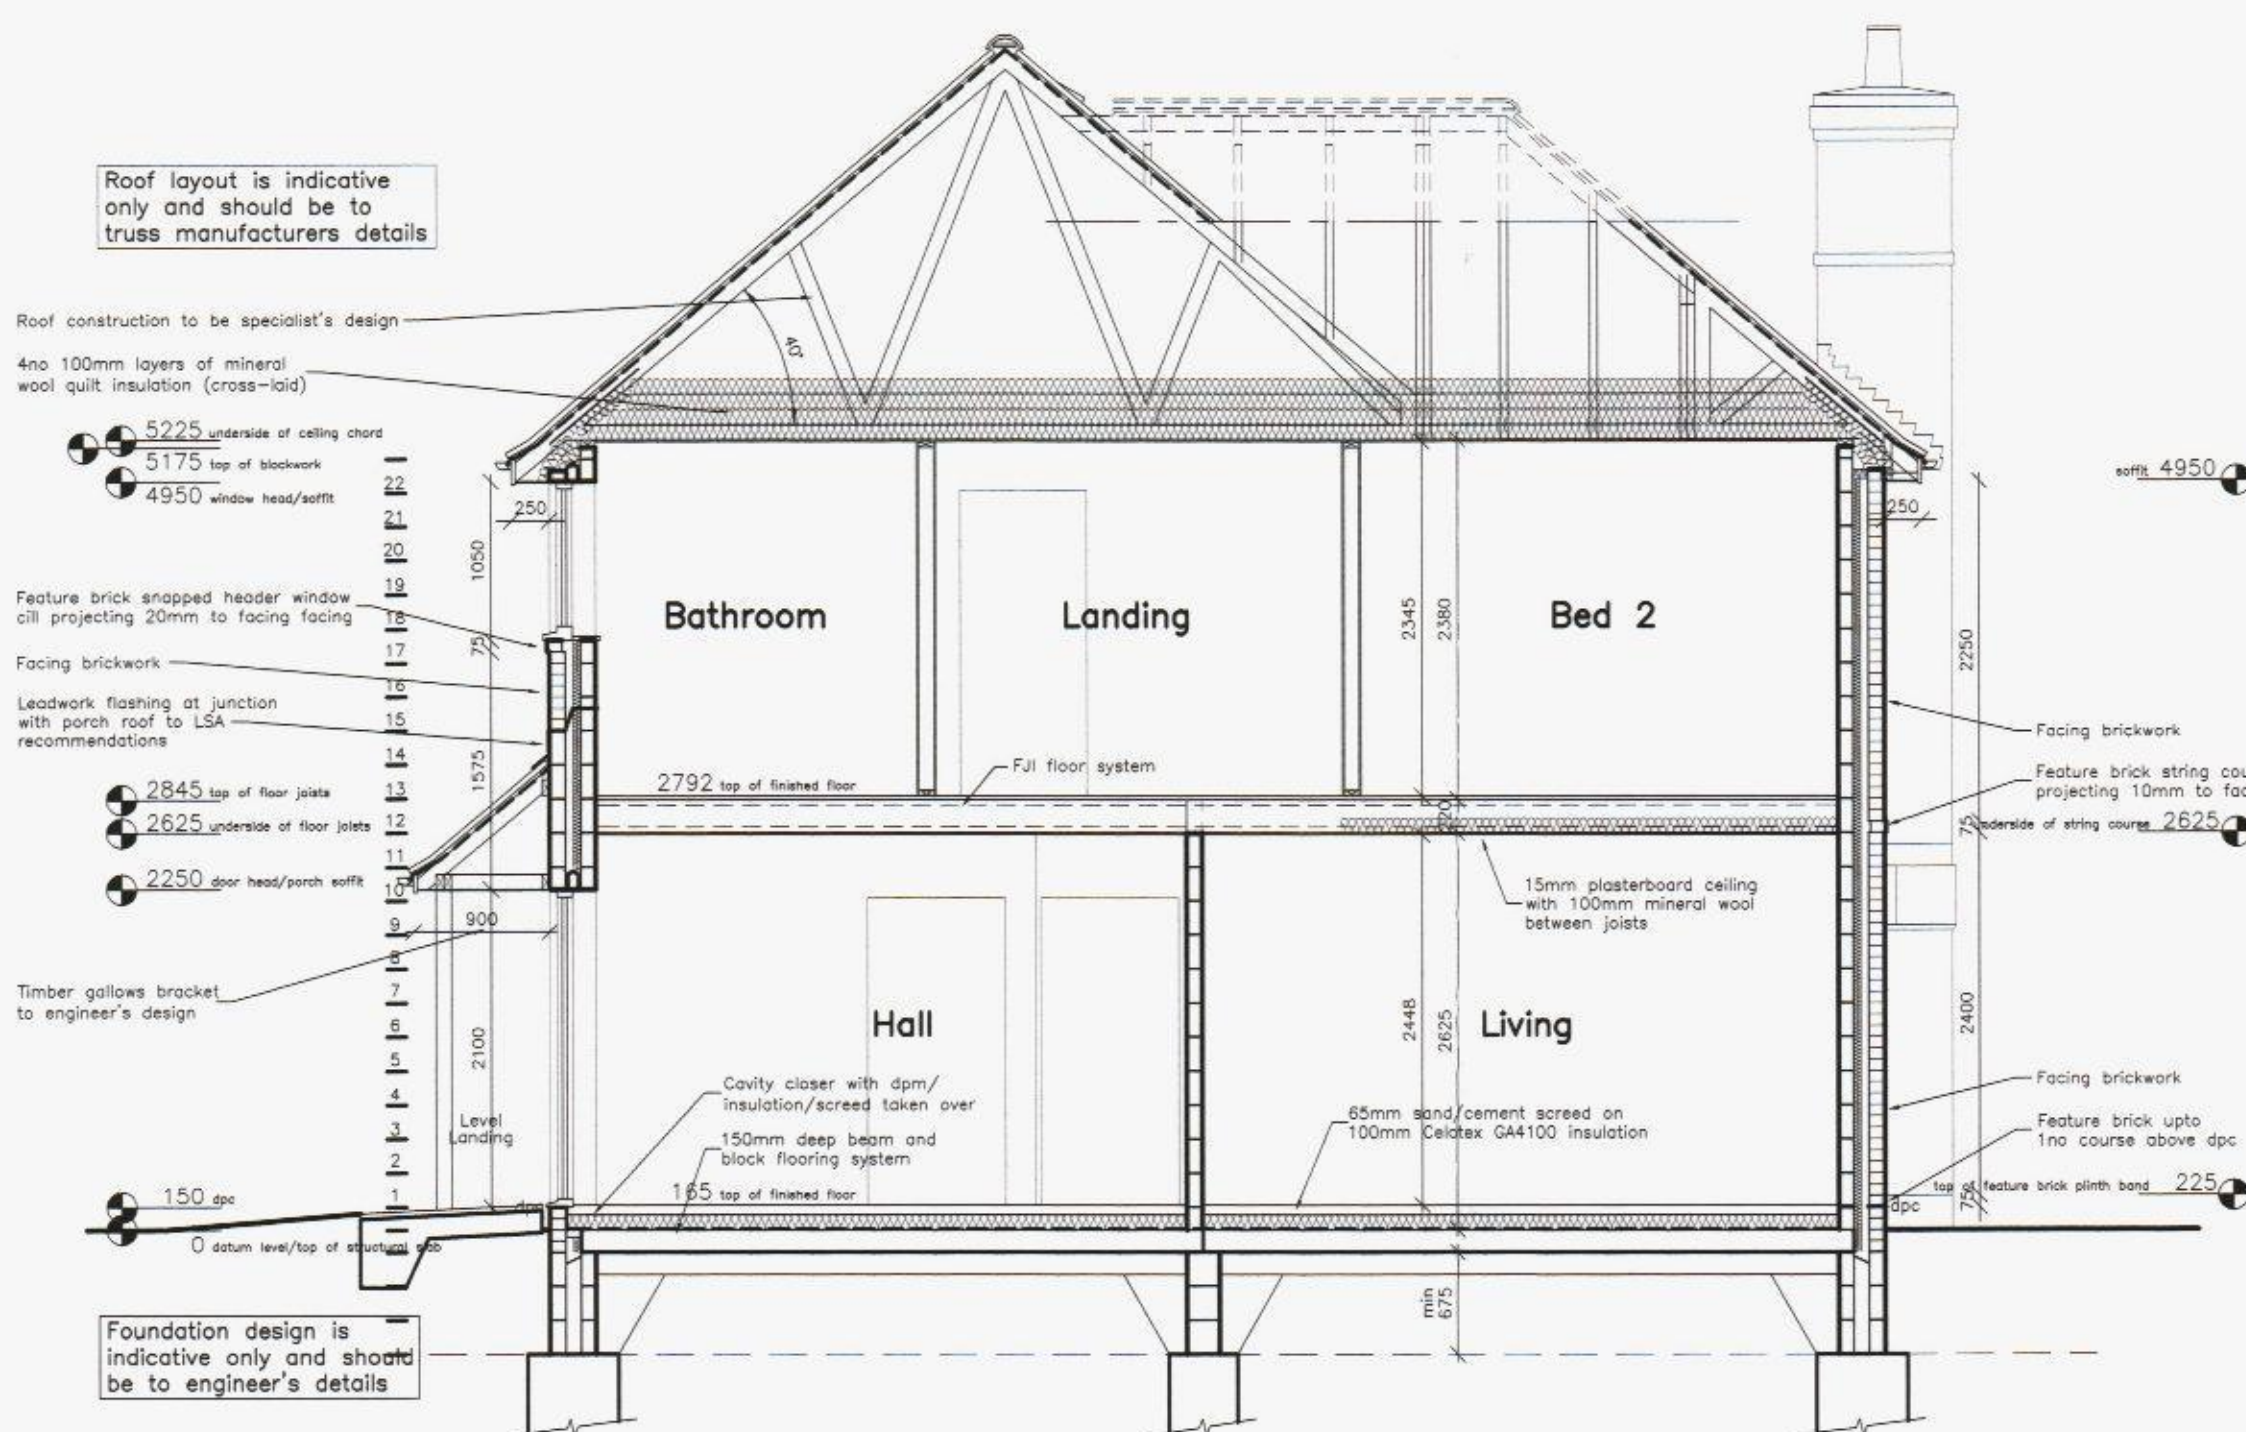

Section 4A – 4A

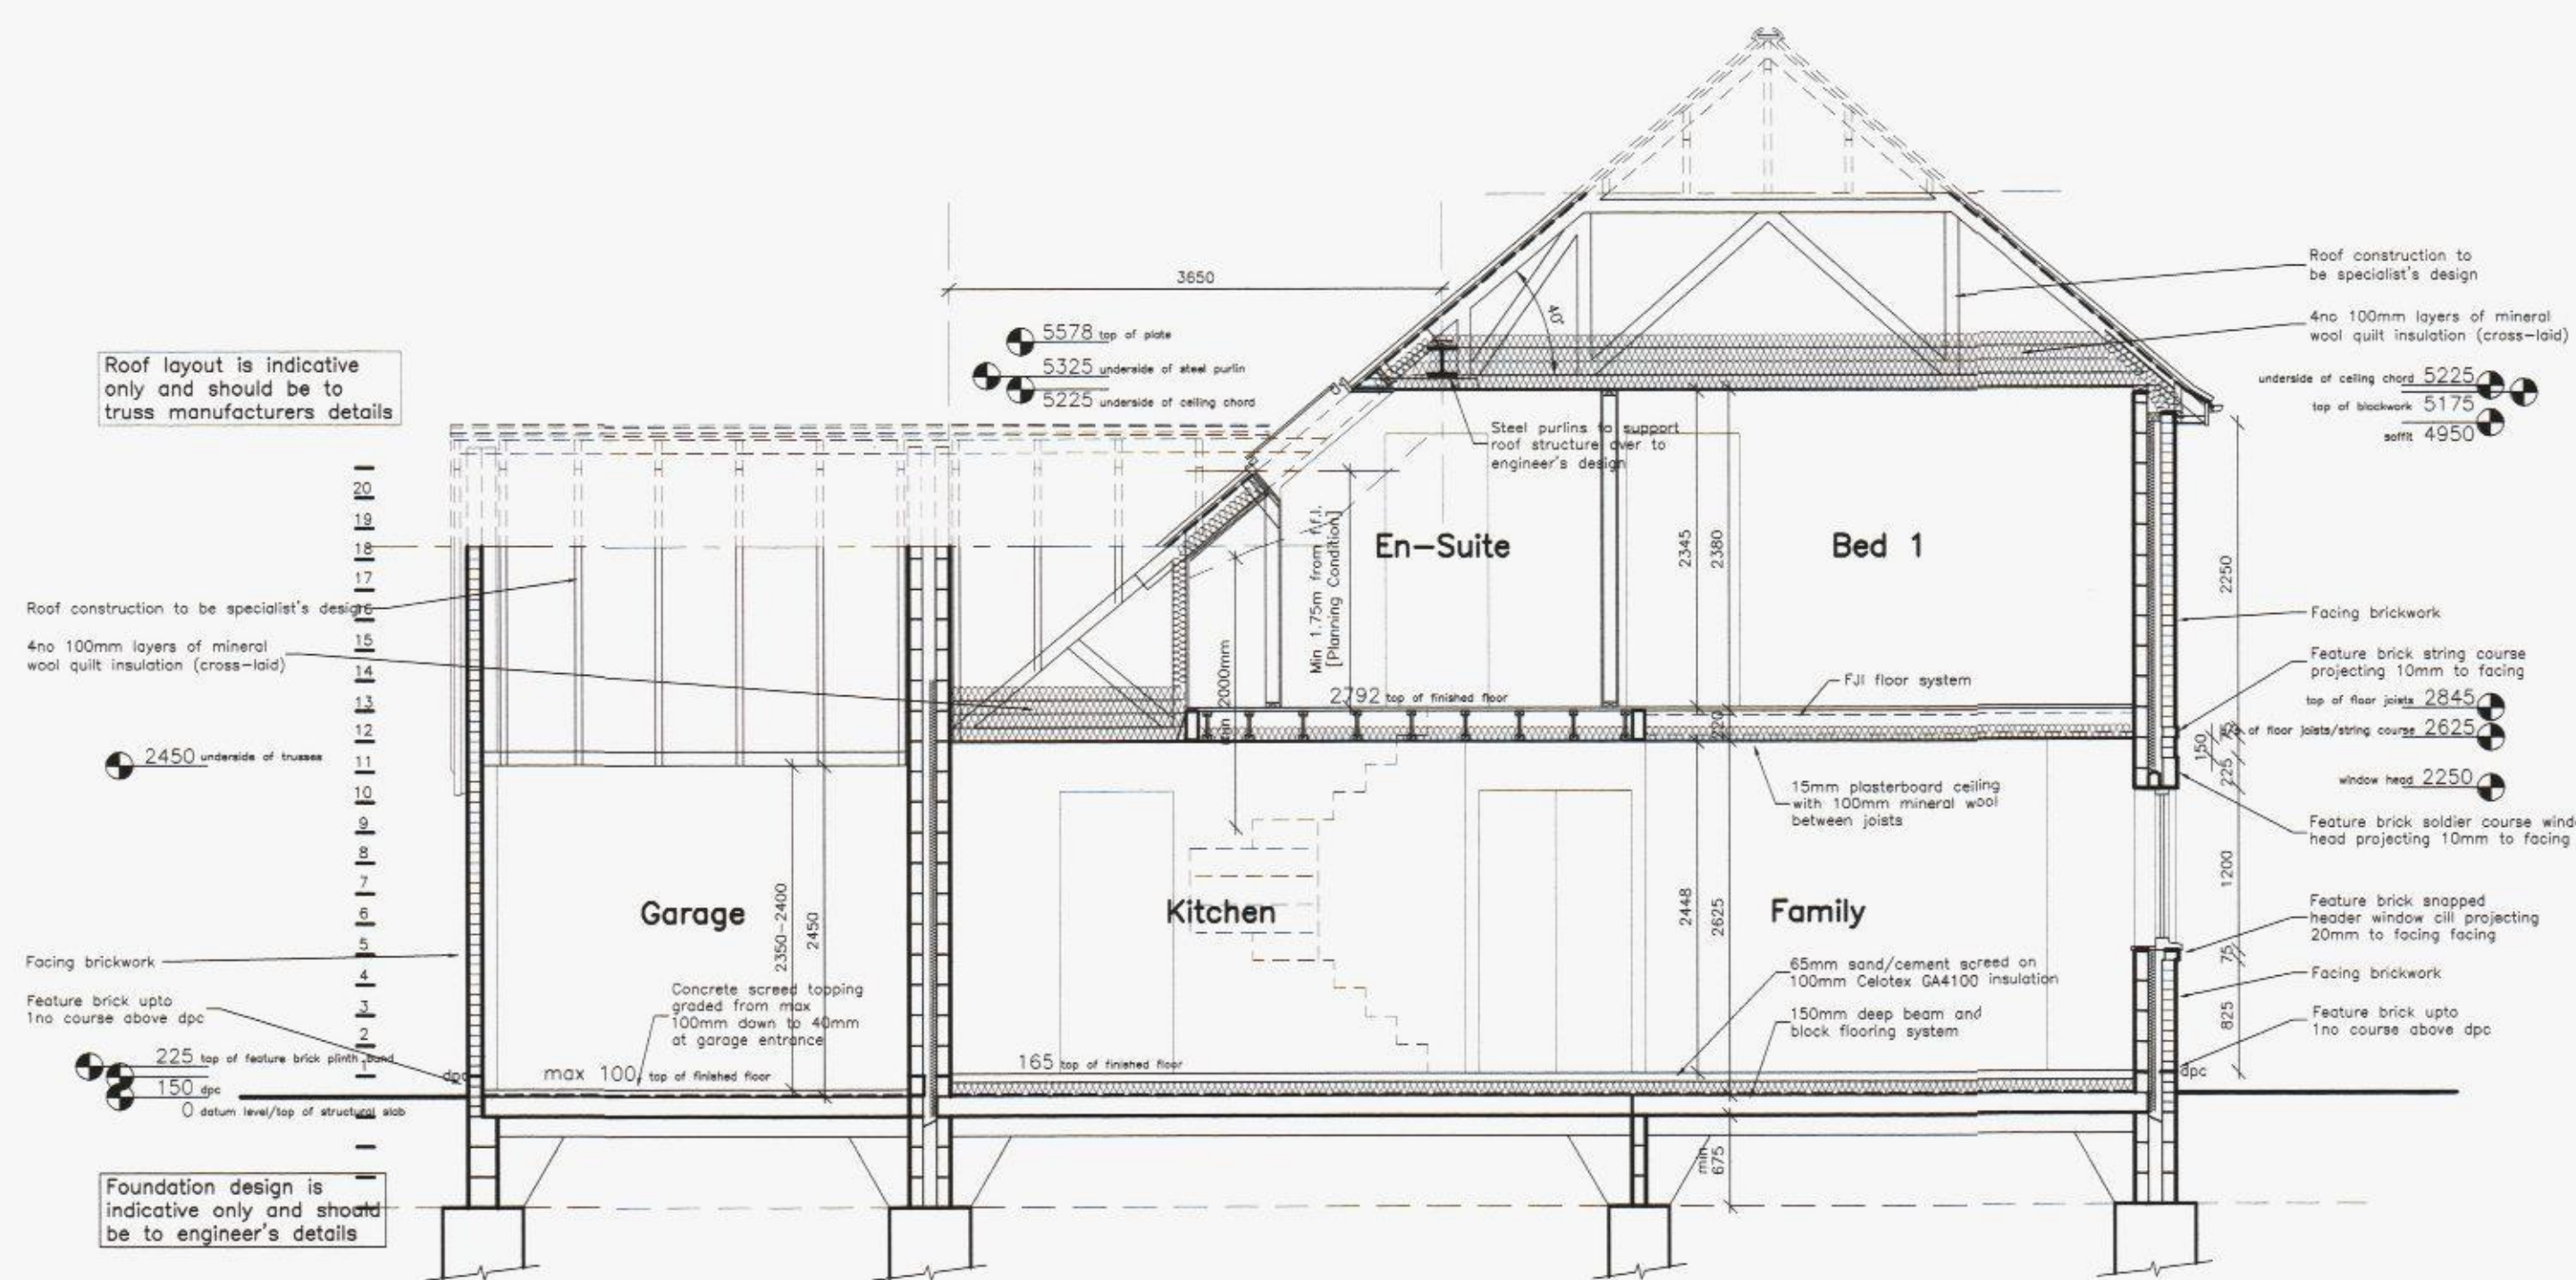

Section 4B - 4B

HAVANT BOROUGH
COUNCIL
31 AUG 2012
RECEIVED

D 23/8/12 Drawing updated
C 4/7/12 Annotations amended
B 29/5/12 Minor amends to sections
A 17/5/12 Drawing updated

 ADP ARCHITECTS LTD

Richmond Court, 94 Botley Road, Park Gate,
Southampton, Hampshire SO31 1BA
Telephone/Fax: 0845 365 1475/6
Email: mail@ado-ltd.co.uk

Resident Name / Address:

Project Name/Address:
Residential Development
Land to rear of
86 & 92 London Road
Purbrook

Client Name: **Wilson Designer Homes**

Drawing Title:
Elevation/Sections (Plot 4)

Job Number:	Drawing Num:	Revision:
1573	23	A B C

Drawing Scale:	Date:	Drawn:	Checked:
1 : 50 (A1)	Apr 12	PRW	